



45 Chatteris Way, Lower Earley, Reading, RG6 4JA

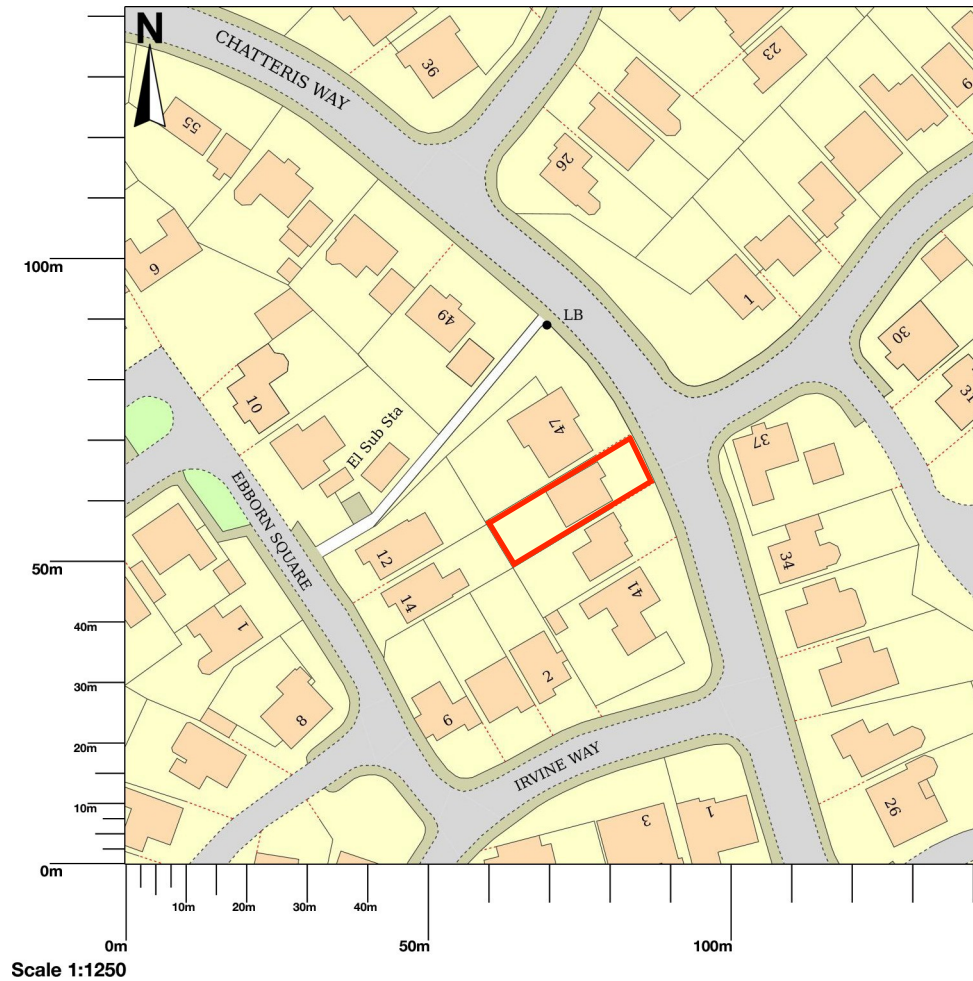

- NOTES:
- 1. Do not scale **NOT FOR CONSTRUCTION.**
 - 2. Report all discrepancies, errors and omissions.
 - 3. Verify all demensions on site before commencing any work or preparing shop drawings.
 - 4. All materials components and workmanship are to comply with the relevant British Standards Codes of Practice and appropriate manufacturers recommendations that from time to time shall apply
 - 5. For specialist work see relevant drawings.

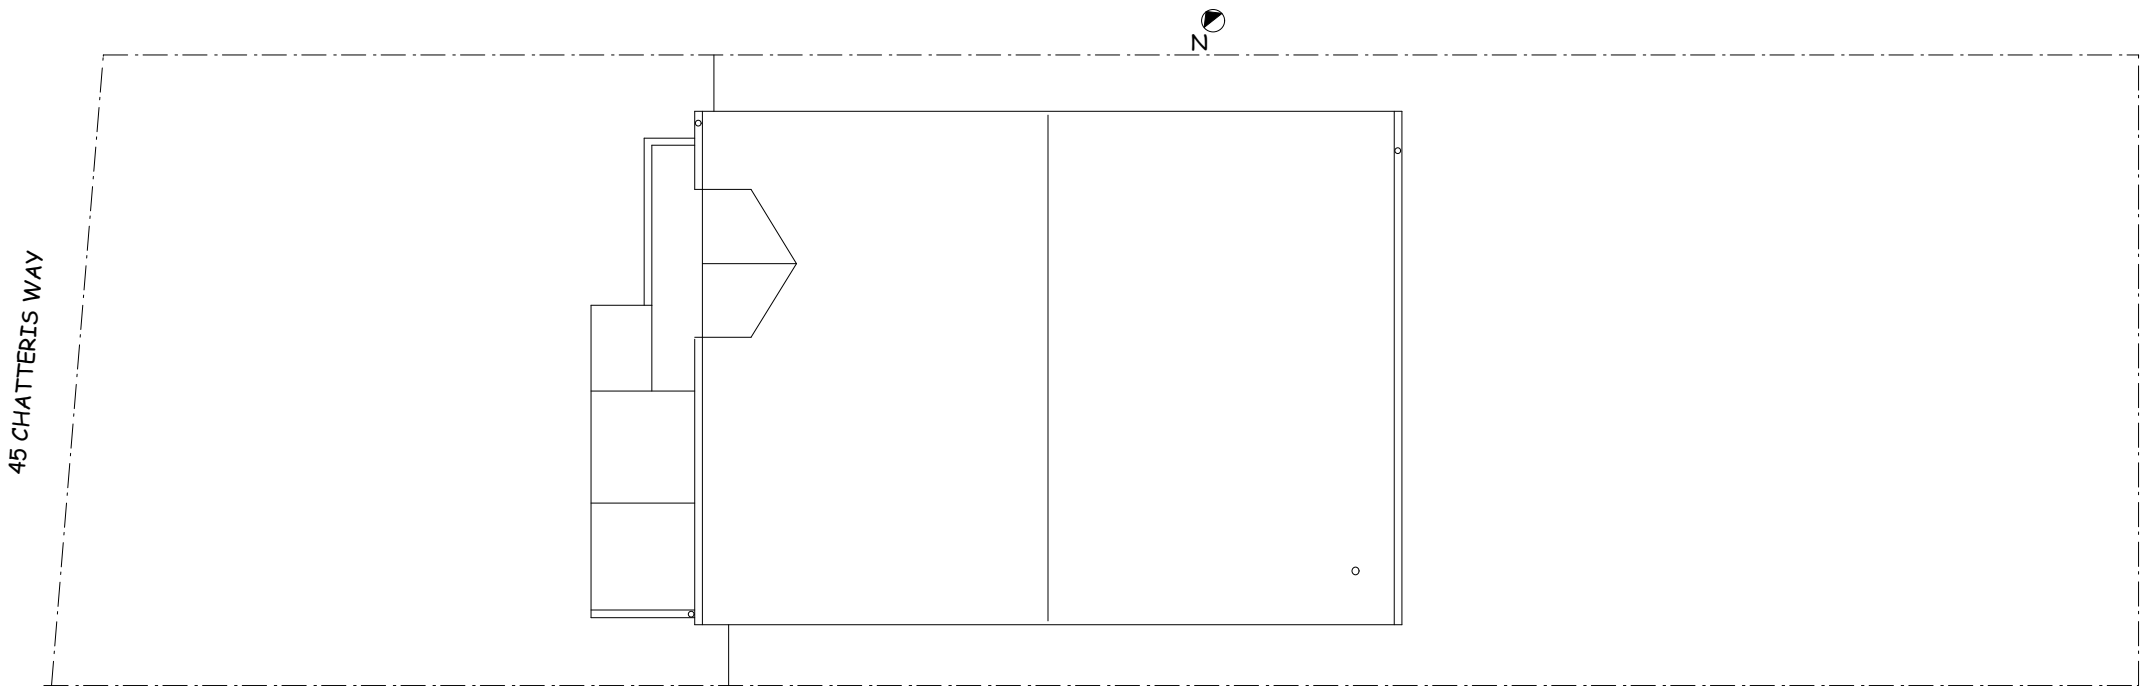


45 CW E01 EXISTING SITE PLAN



project title
45 CHATTERIS WAY, RG6 4JA
drwg title
EXISTING SITE PLAN
scale
1:100
date
05/24
drwg no.
45 CW E01
drwg status
SURVEY

- NOTES:
1. Do not scale **NOT FOR CONSTRUCTION.**
 2. Report all discrepancies, errors and omissions.
 3. Verify all demensions on site before commencing any work or preparing shop drawings.
 4. All materials components and workmanship are to comply with the relevant British Standards Codes of Practice and appropriate manufacturers recommendations that from time to time shall apply
 5. For specialist work see relevant drawings.

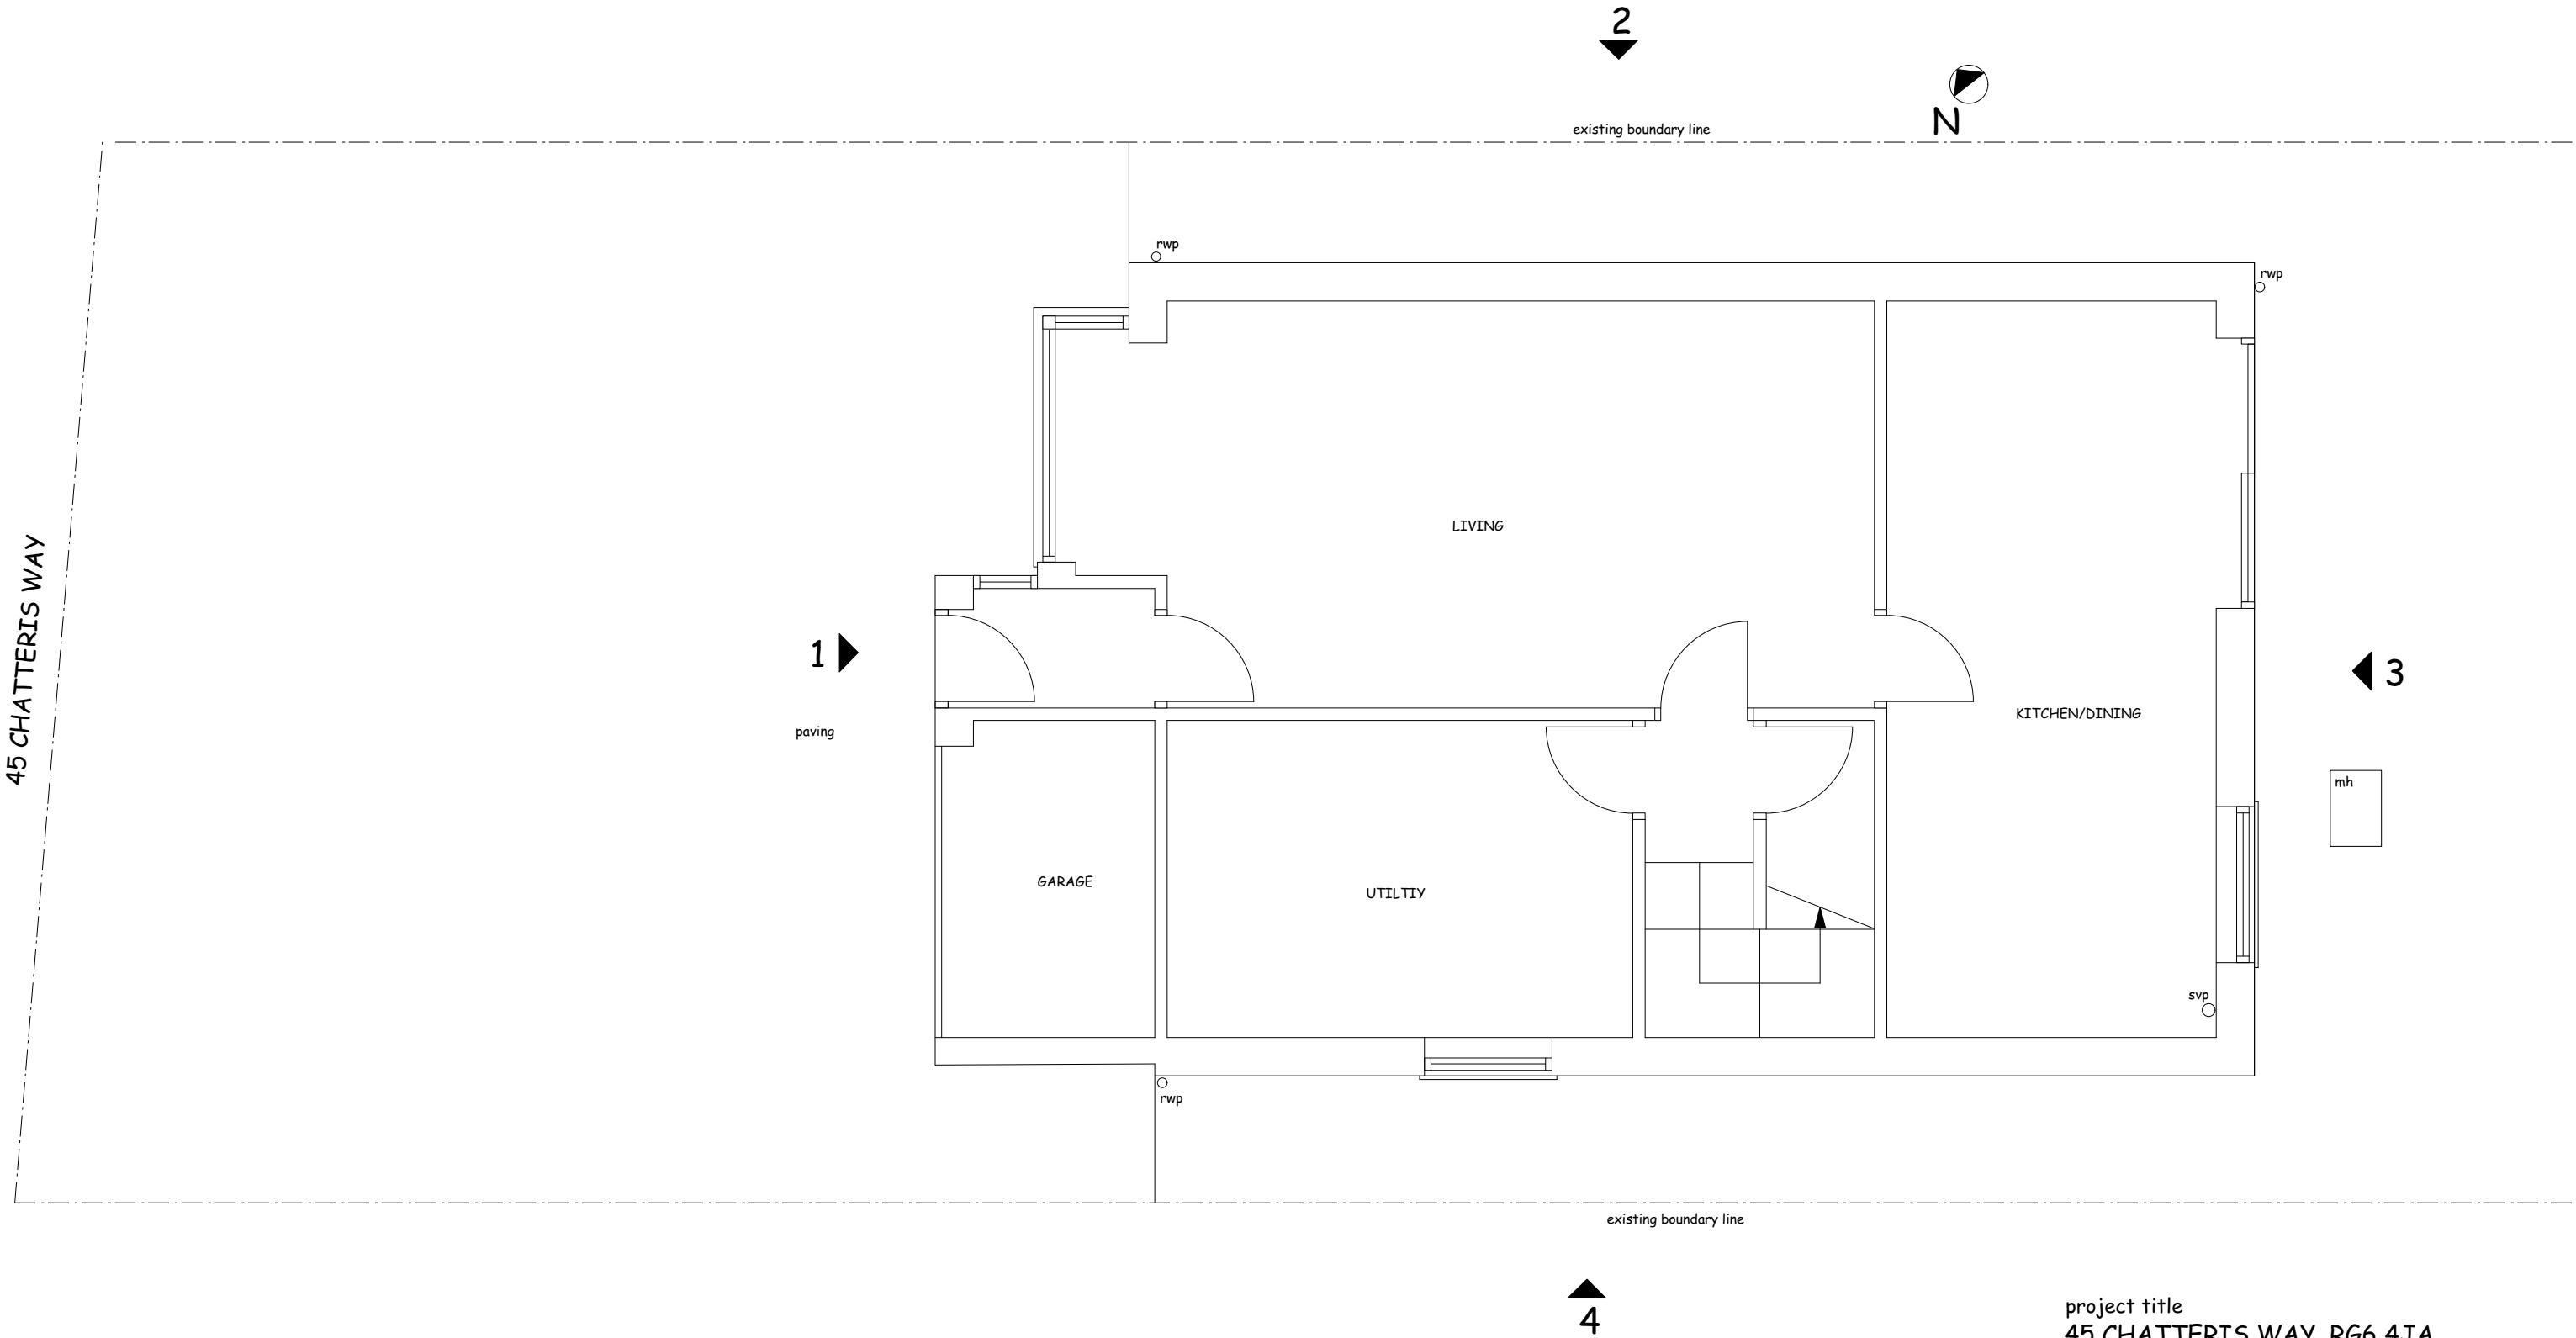


45 CW E02 EXISTING GROUND




project title
45 CHATTERIS WAY, RG6 4JA
drwg title
EXISTING GROUND
scale
1:50 @ A3
date
05/24
drwg no.
45 CW E02
drwg status
SURVEY

1. Do not scale **NOT FOR CONSTRUCTION.**
2. Report all discrepancies, errors and omissions.
3. Verify all dimensions on site before commencing any work or preparing shop drawings.
4. All materials components and workmanship are to comply with the relevant British Standards Codes of Practice and appropriate manufacturers recommendations that from time to time shall apply
5. For specialist work see relevant drawings.

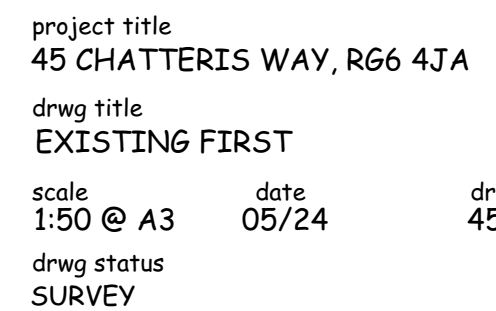

drwg no.
45 CW E03

- NOTES:
- 1. Do not scale **NOT FOR CONSTRUCTION.**
 - 2. Report all discrepancies, errors and omissions.
 - 3. Verify all demensions on site before commencing any work or preparing shop drawings.
 - 4. All materials components and workmanship are to comply with the relevant British Standards Codes of Practice and appropriate manufacturers recommendations that from time to time shall apply
 - 5. For specialist work see relevant drawings.

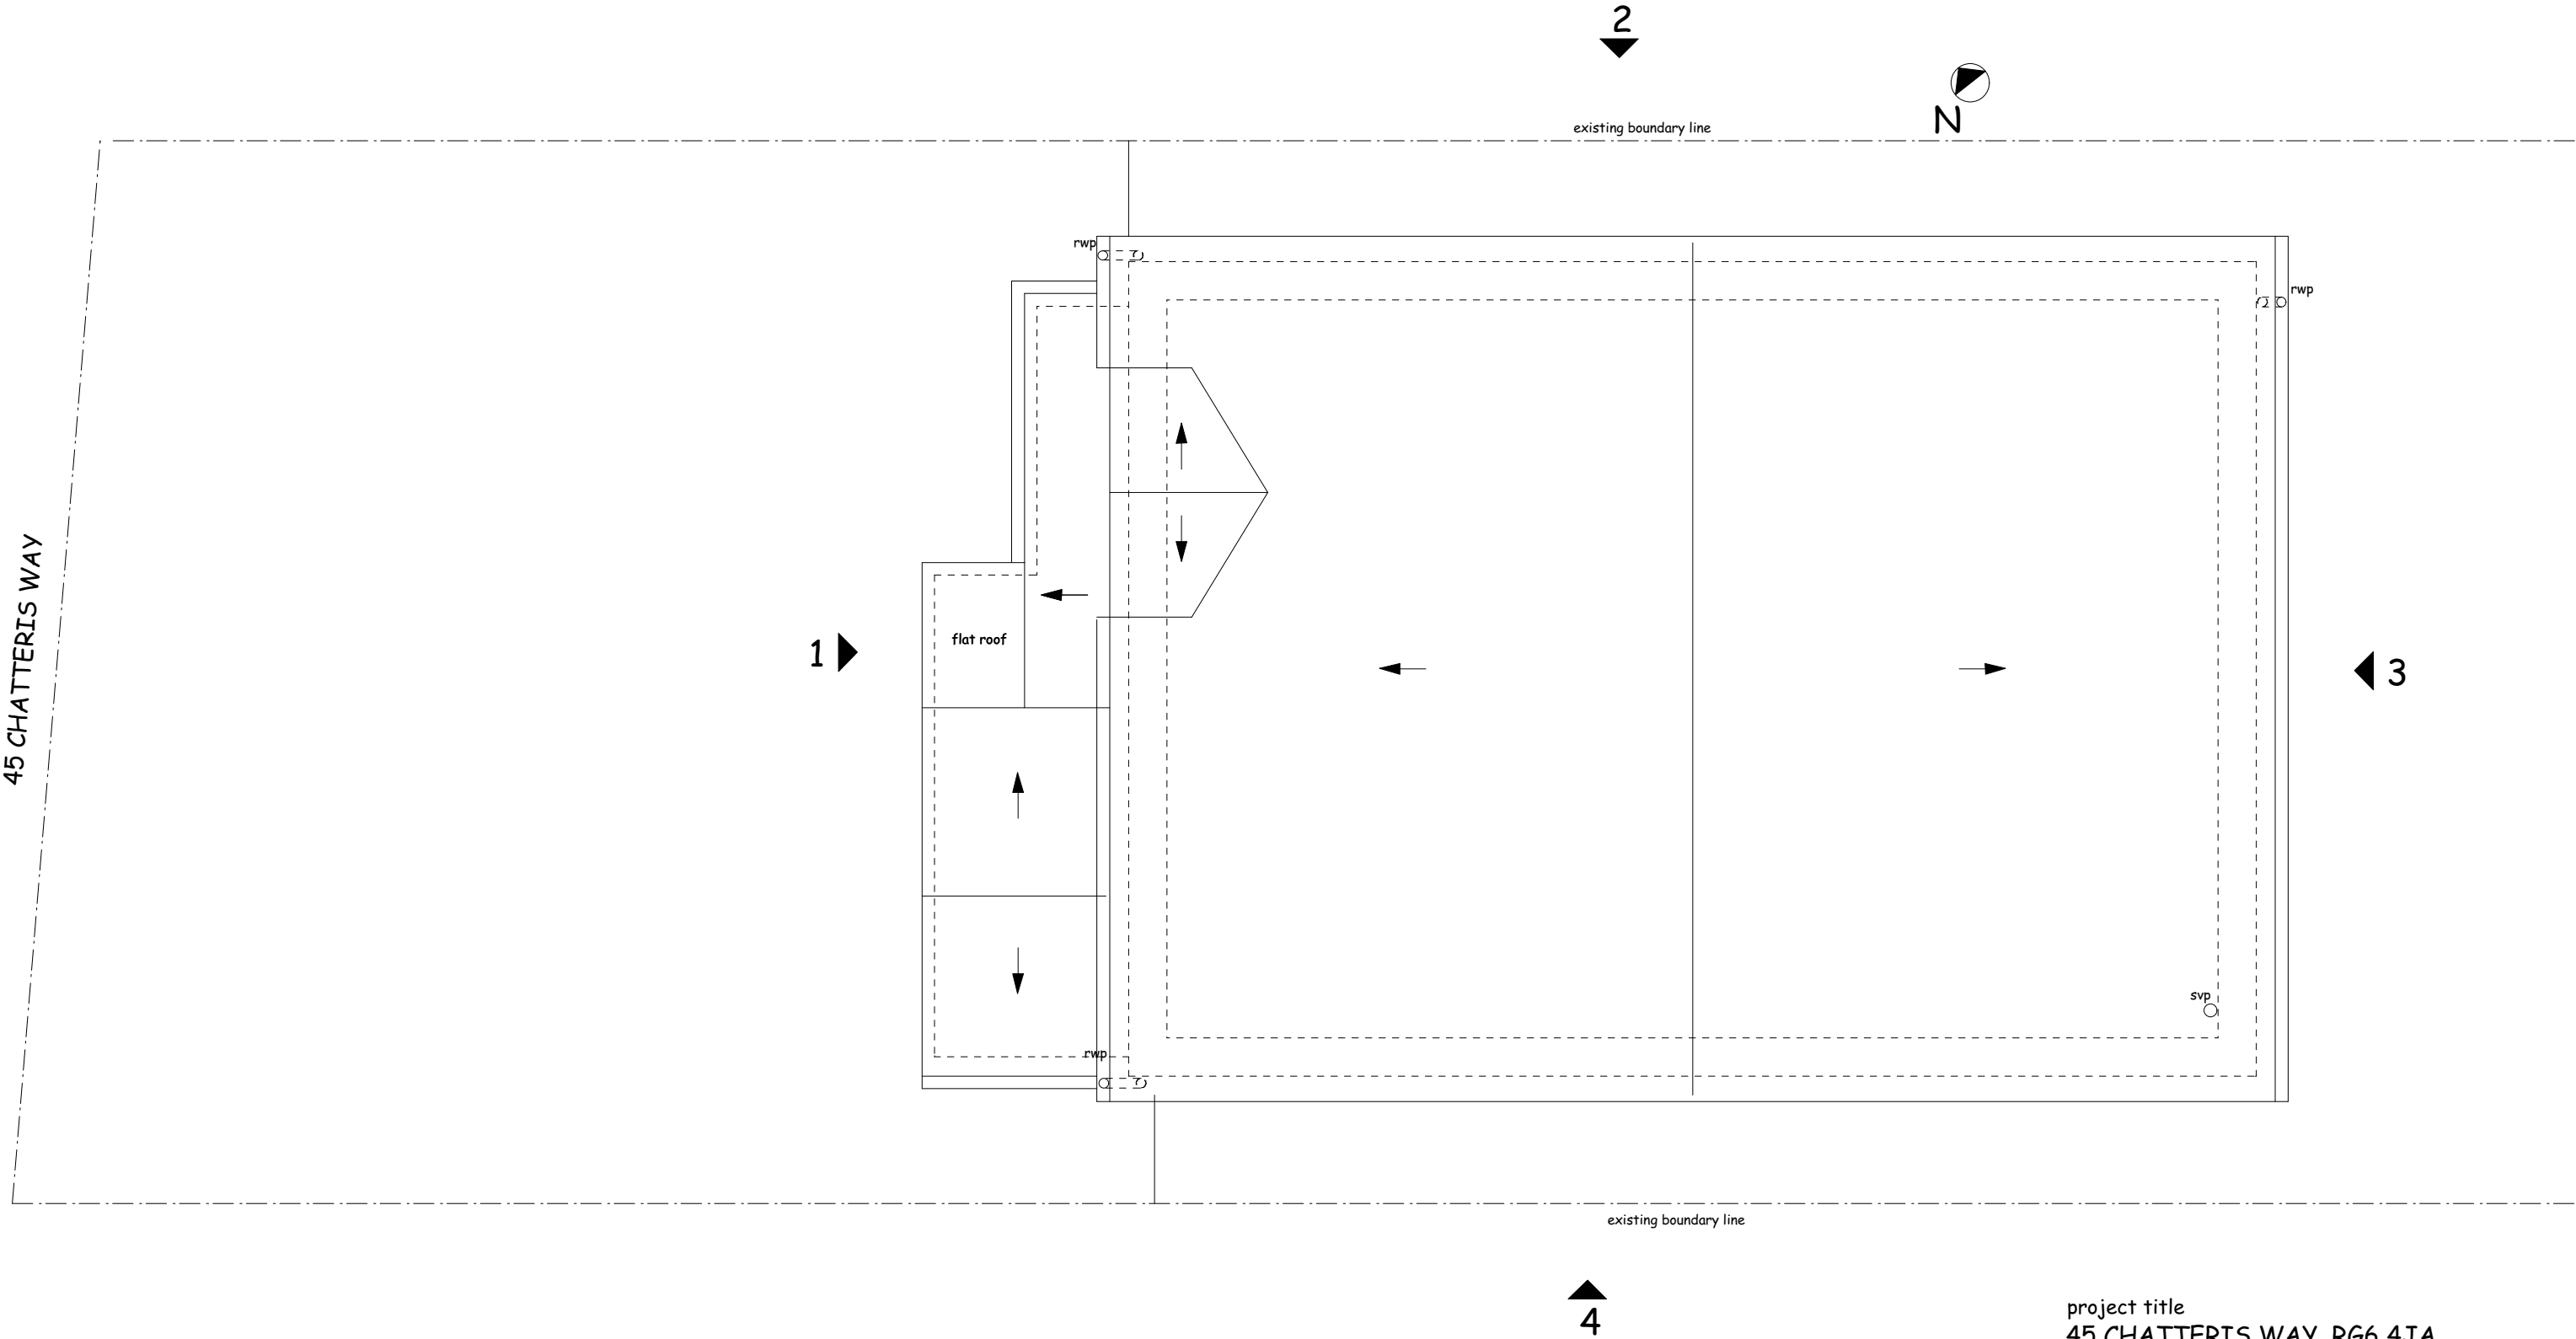

- NOTES:
- 1. Do not scale **NOT FOR CONSTRUCTION.**
 - 2. Report all discrepancies, errors and omissions.
 - 3. Verify all demensions on site before commencing any work or preparing shop drawings.
 - 4. All materials components and workmanship are to comply with the relevant British Standards Codes of Practice and appropriate manufacturers recommendations that from time to time shall apply
 - 5. For specialist work see relevant drawings.




45 CW E05 EXISTING ELEVATION 1



project title
45 CHATTERIS WAY, RG6 4JA
drwg title
EXISTING ELEVATION 1

scale
1:50 @ A3
date
05/24
drwg no.
45 CW E05
drwg status
SURVEY

- NOTES:
- 1. Do not scale **NOT FOR CONSTRUCTION.**
 - 2. Report all discrepancies, errors and omissions.
 - 3. Verify all demensions on site before commencing any work or preparing shop drawings.
 - 4. All materials components and workmanship are to comply with the relevant British Standards Codes of Practice and appropriate manufacturers recommendations that from time to time shall apply
 - 5. For specialist work see relevant drawings.

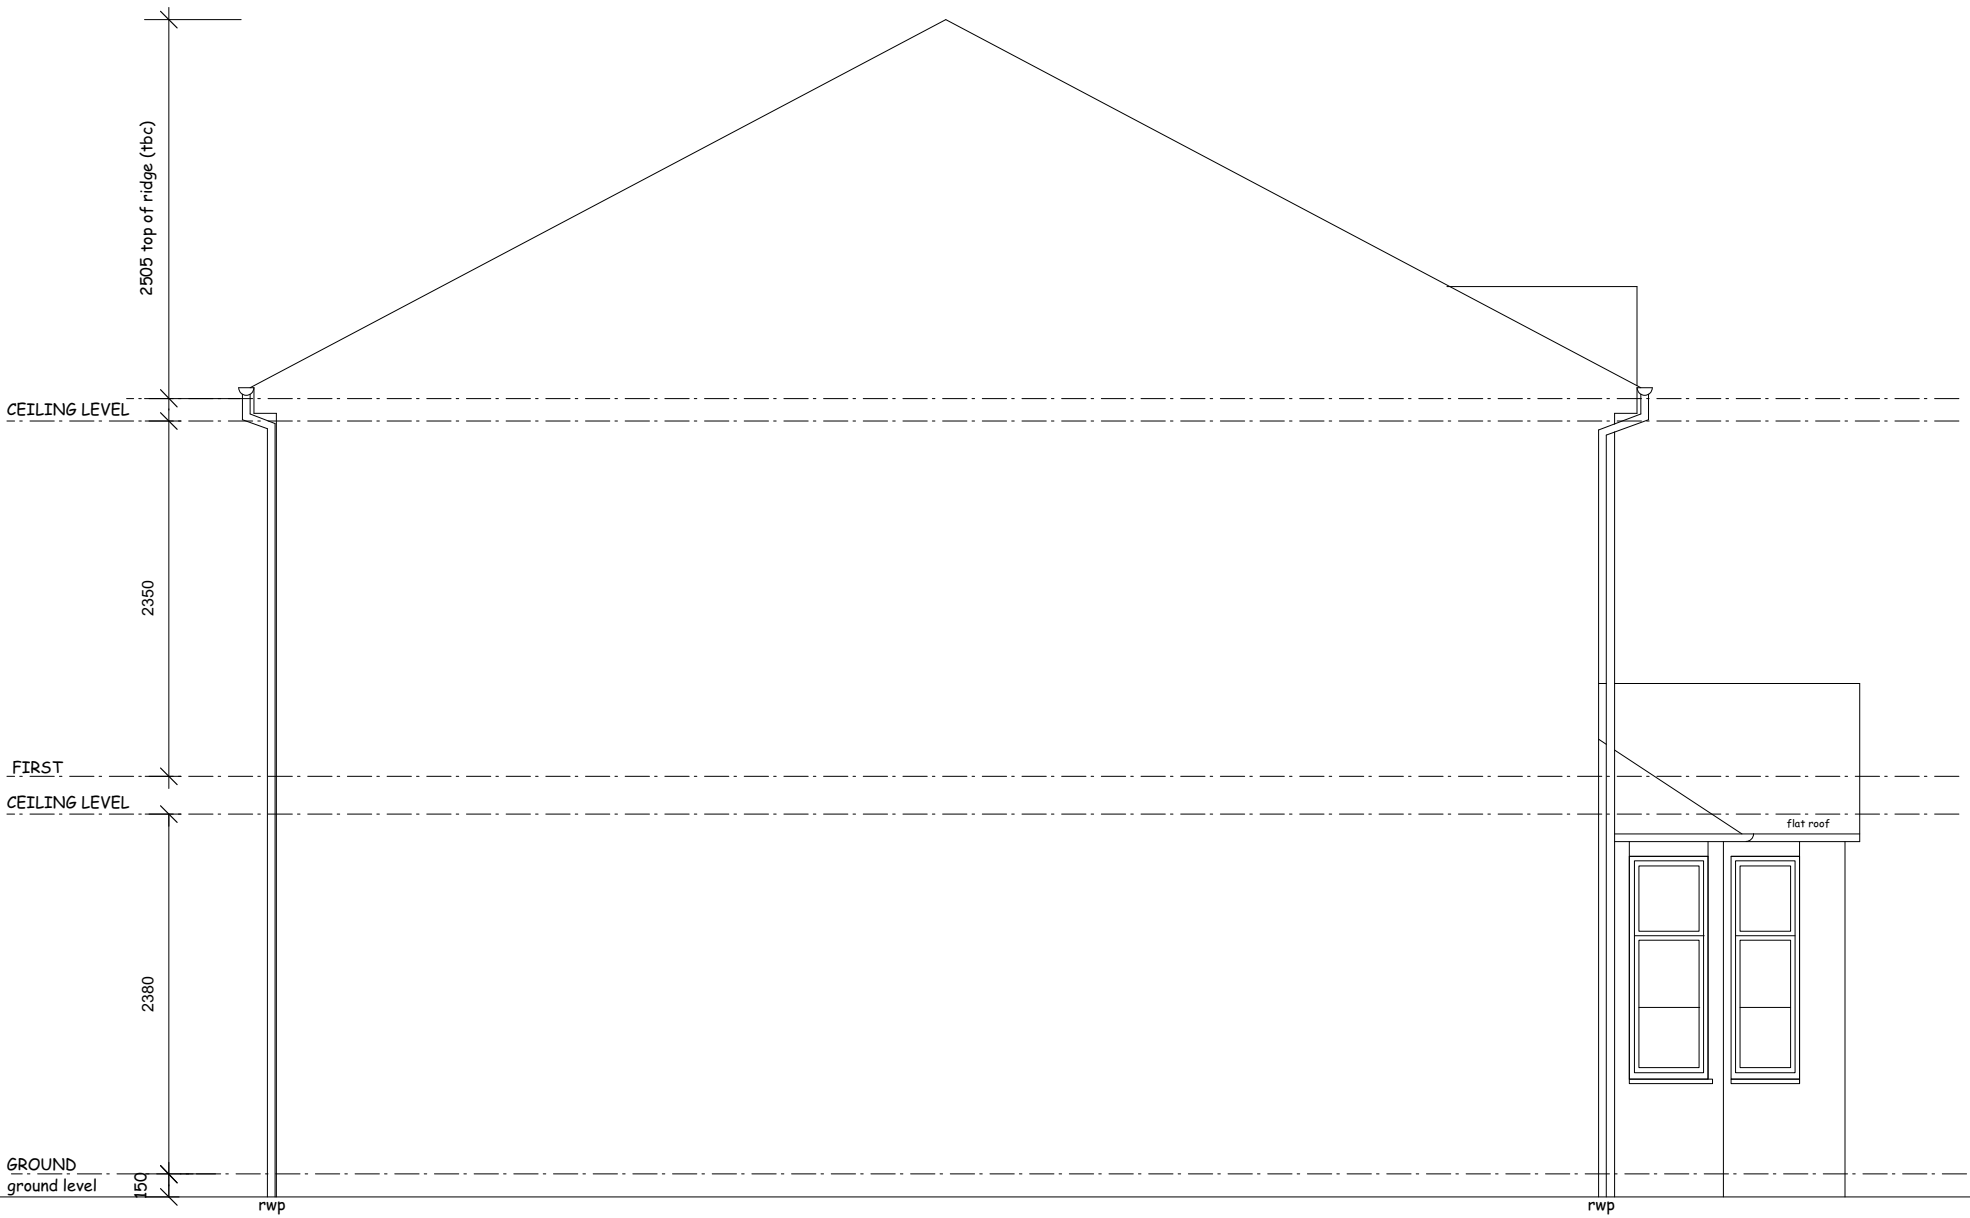

45 CW E06 EXISTING ELEVATION 2



project title
45 CHATTERIS WAY, RG6 4JA

drwg title
EXISTING ELEVATION 2

scale
1:50 @ A3

date
05/24


drwg status
SURVEY

drwg no.
45 CW E06

- NOTES:
- 1. Do not scale **NOT FOR CONSTRUCTION.**
 - 2. Report all discrepancies, errors and omissions.
 - 3. Verify all demensions on site before commencing any work or preparing shop drawings.
 - 4. All materials components and workmanship are to comply with the relevant British Standards Codes of Practice and appropriate manufacturers recommendations that from time to time shall apply
 - 5. For specialist work see relevant drawings.



- NOTES:
- 1. Do not scale **NOT FOR CONSTRUCTION.**
 - 2. Report all discrepancies, errors and omissions.
 - 3. Verify all demensions on site before commencing any work or preparing shop drawings.
 - 4. All materials components and workmanship are to comply with the relevant British Standards Codes of Practice and appropriate manufacturers recommendations that from time to time shall apply
 - 5. For specialist work see relevant drawings.

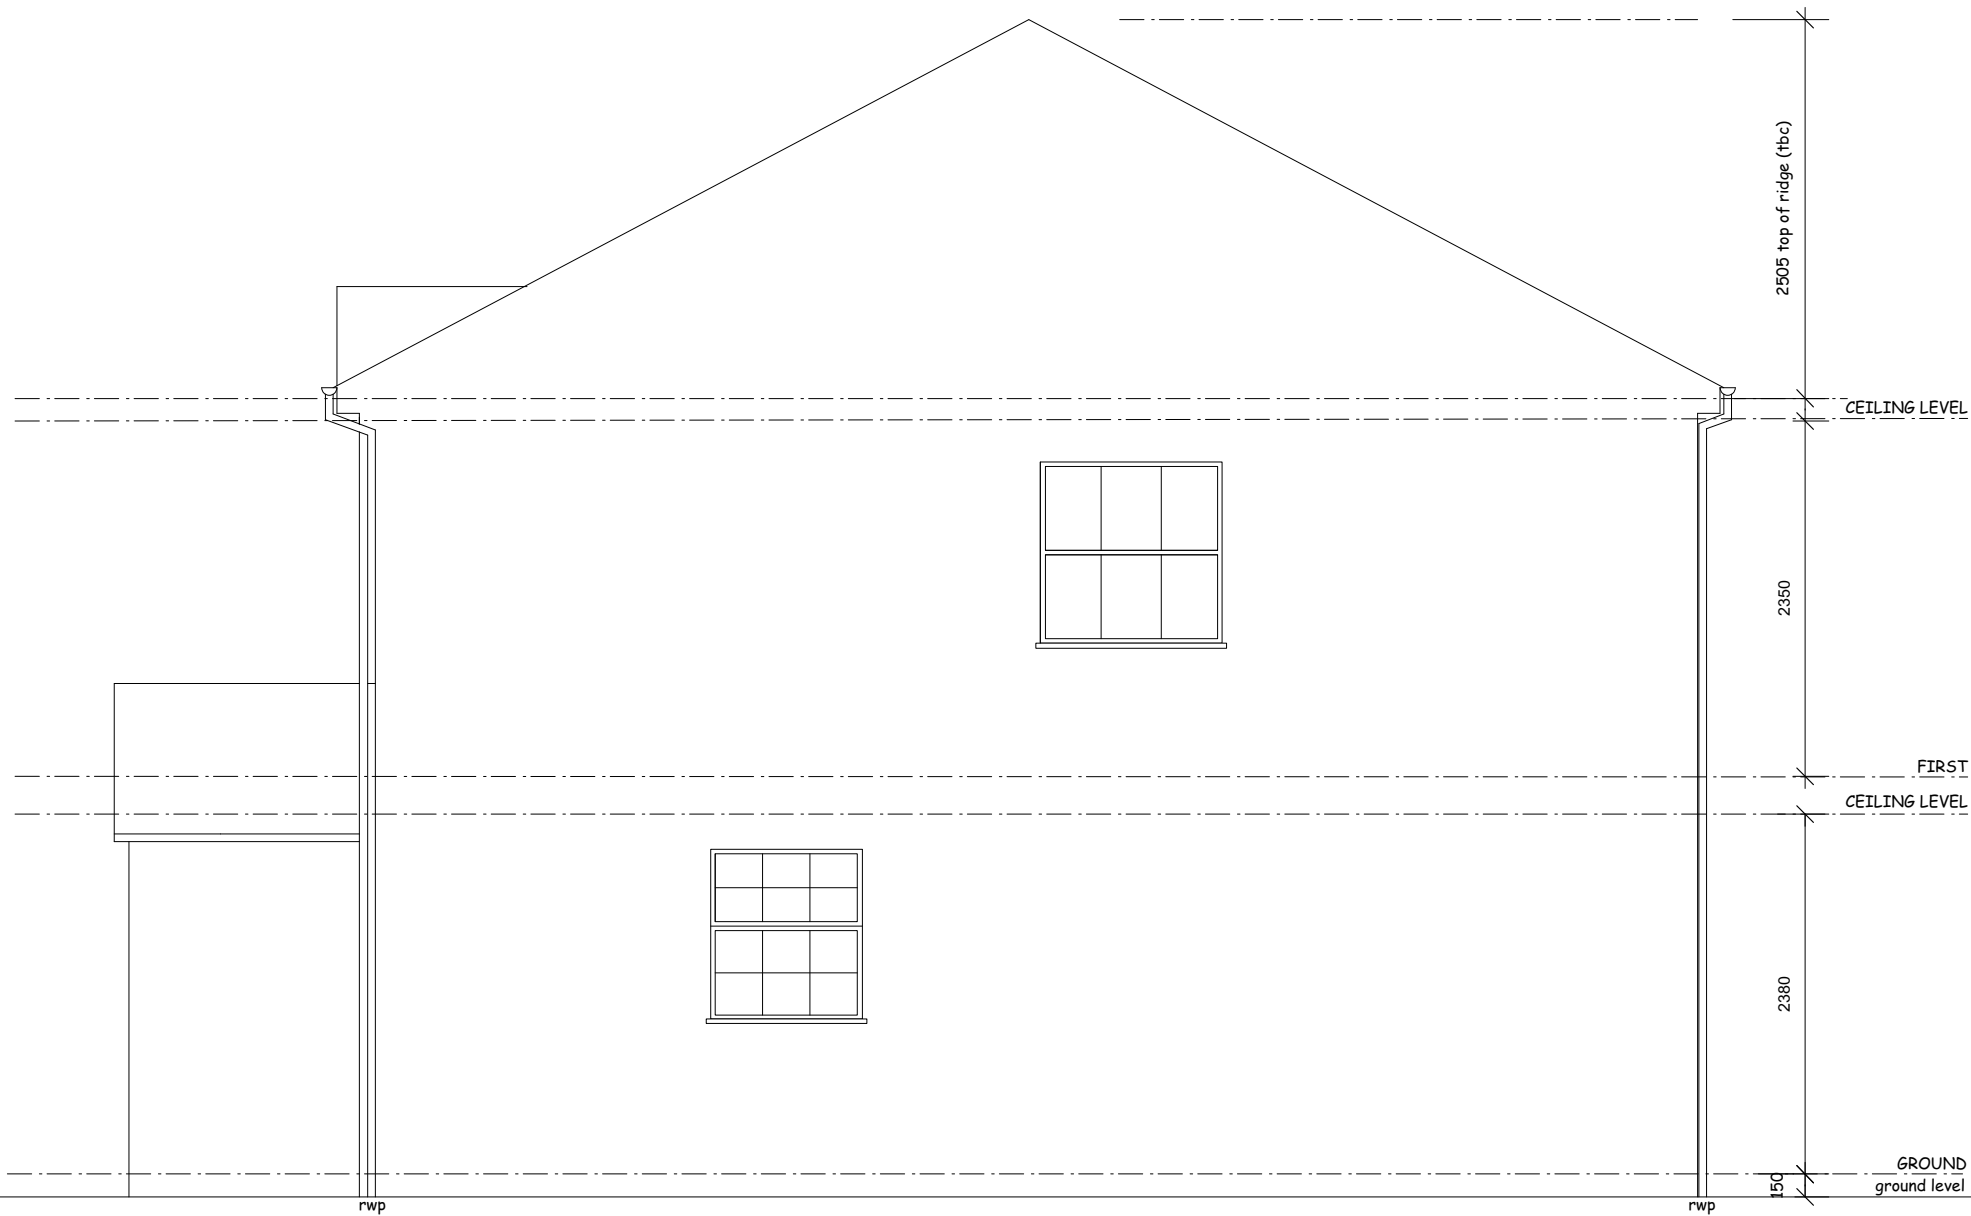

45 CW E08 EXISTING ELEVATION 4



project title
45 CHATTERIS WAY, RG6 4JA

drwg title
EXISTING ELEVATION 4

scale
1:50 @ A3

date
05/24

drwg status
SURVEY

drwg no.
45 CW E08