


- NOTES:
- 1. Do not scale **NOT FOR CONSTRUCTION.**
  - 2. Report all discrepancies, errors and omissions.
  - 3. Verify all demensions on site before commencing any work or preparing shop drawings.
  - 4. All materials components and workmanship are to comply with the relevant British Standards Codes of Practice and appropriate manufacturers recommendations that from time to time shall apply
  - 5. For specialist work see relevant drawings.

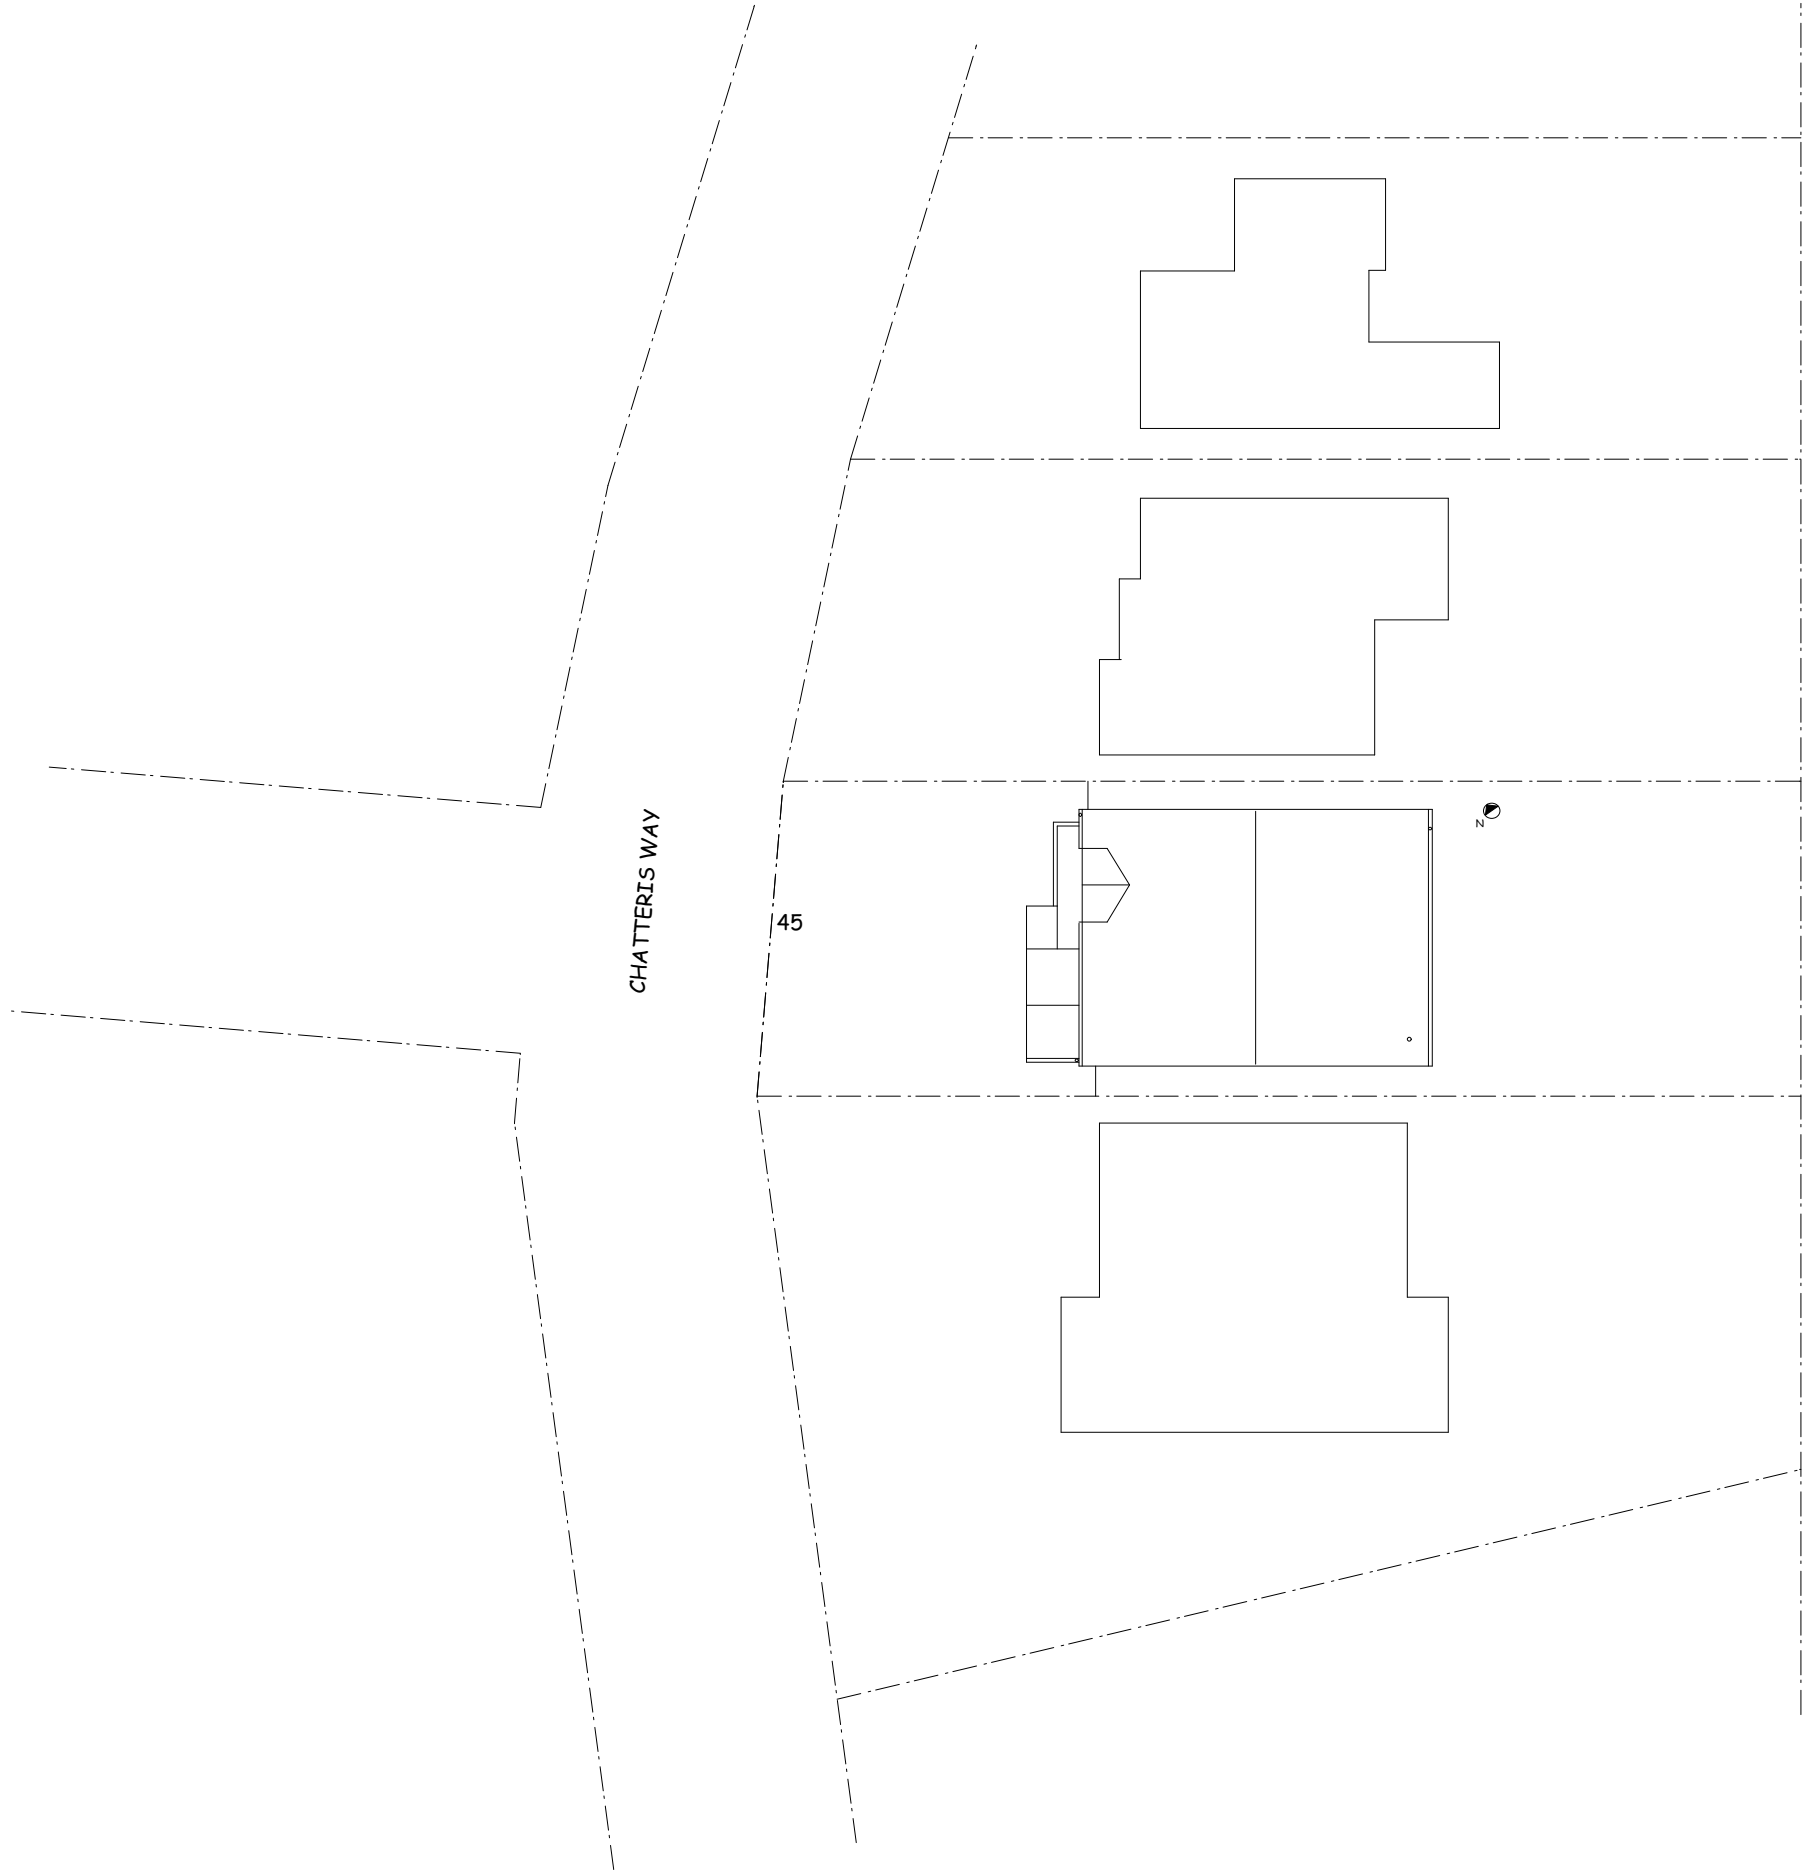

45 CW E01 EXISTING SITE PLAN



|                           |       |           |
|---------------------------|-------|-----------|
| project title             |       |           |
| 45 CHATTERIS WAY, RG6 4JA |       |           |
| drwg title                |       |           |
| EXISTING SITE PLAN        |       |           |
| scale                     | date  | drwg no.  |
| 1:200                     | 03/25 | 45 CW E01 |
| drwg status               |       |           |
| SURVEY                    |       |           |