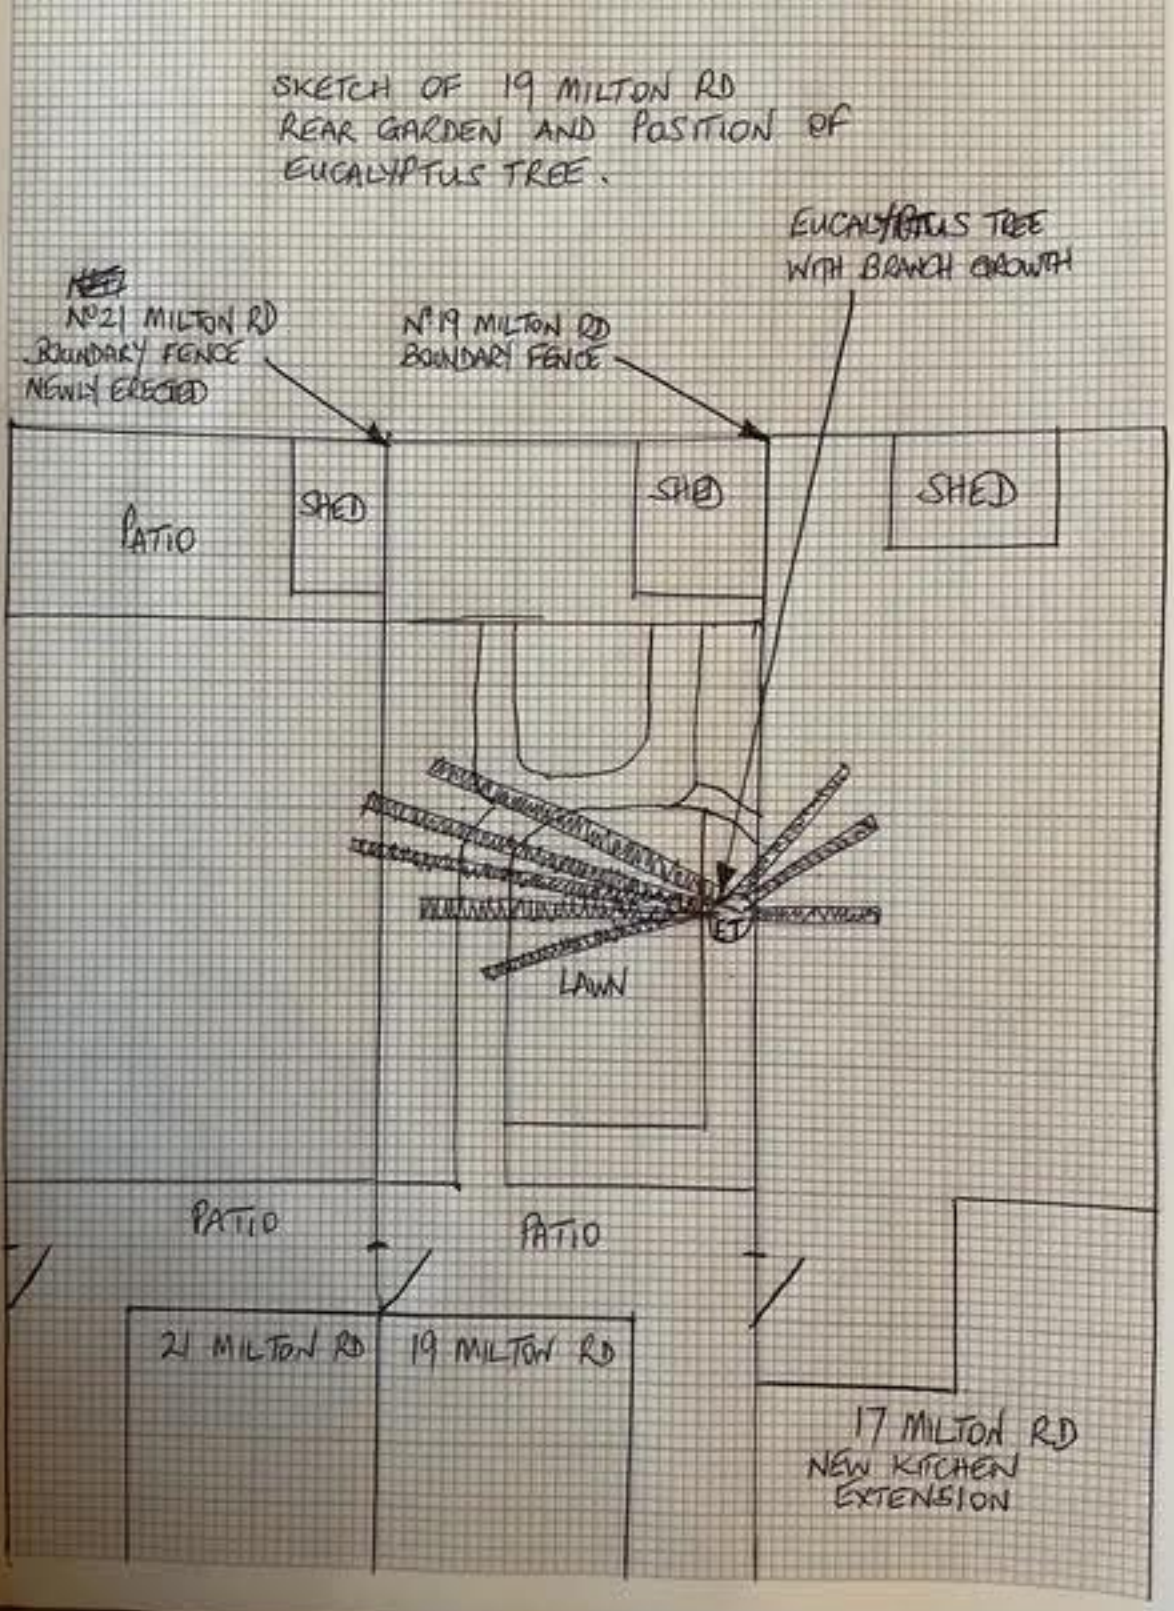
SKETCH OF 19 MILTON RD
REAR GARDEN AND POSITION OF
EUCALYPTUS TREE.
EUCALYPTUS TREE
WITH BRANCH GROWTH
Nº21 MILTON RD
BOUNDARY FENCE
NEWLY ERECTED
Nº19 MILTON RD
BOUNDARY FENCE
PATIO
SHED
SHED
SHED
LAWN
PATIO
PATIO
21 MILTON RD
19 MILTON RD
17 MILTON RD
NEW KITCHEN
EXTENSION