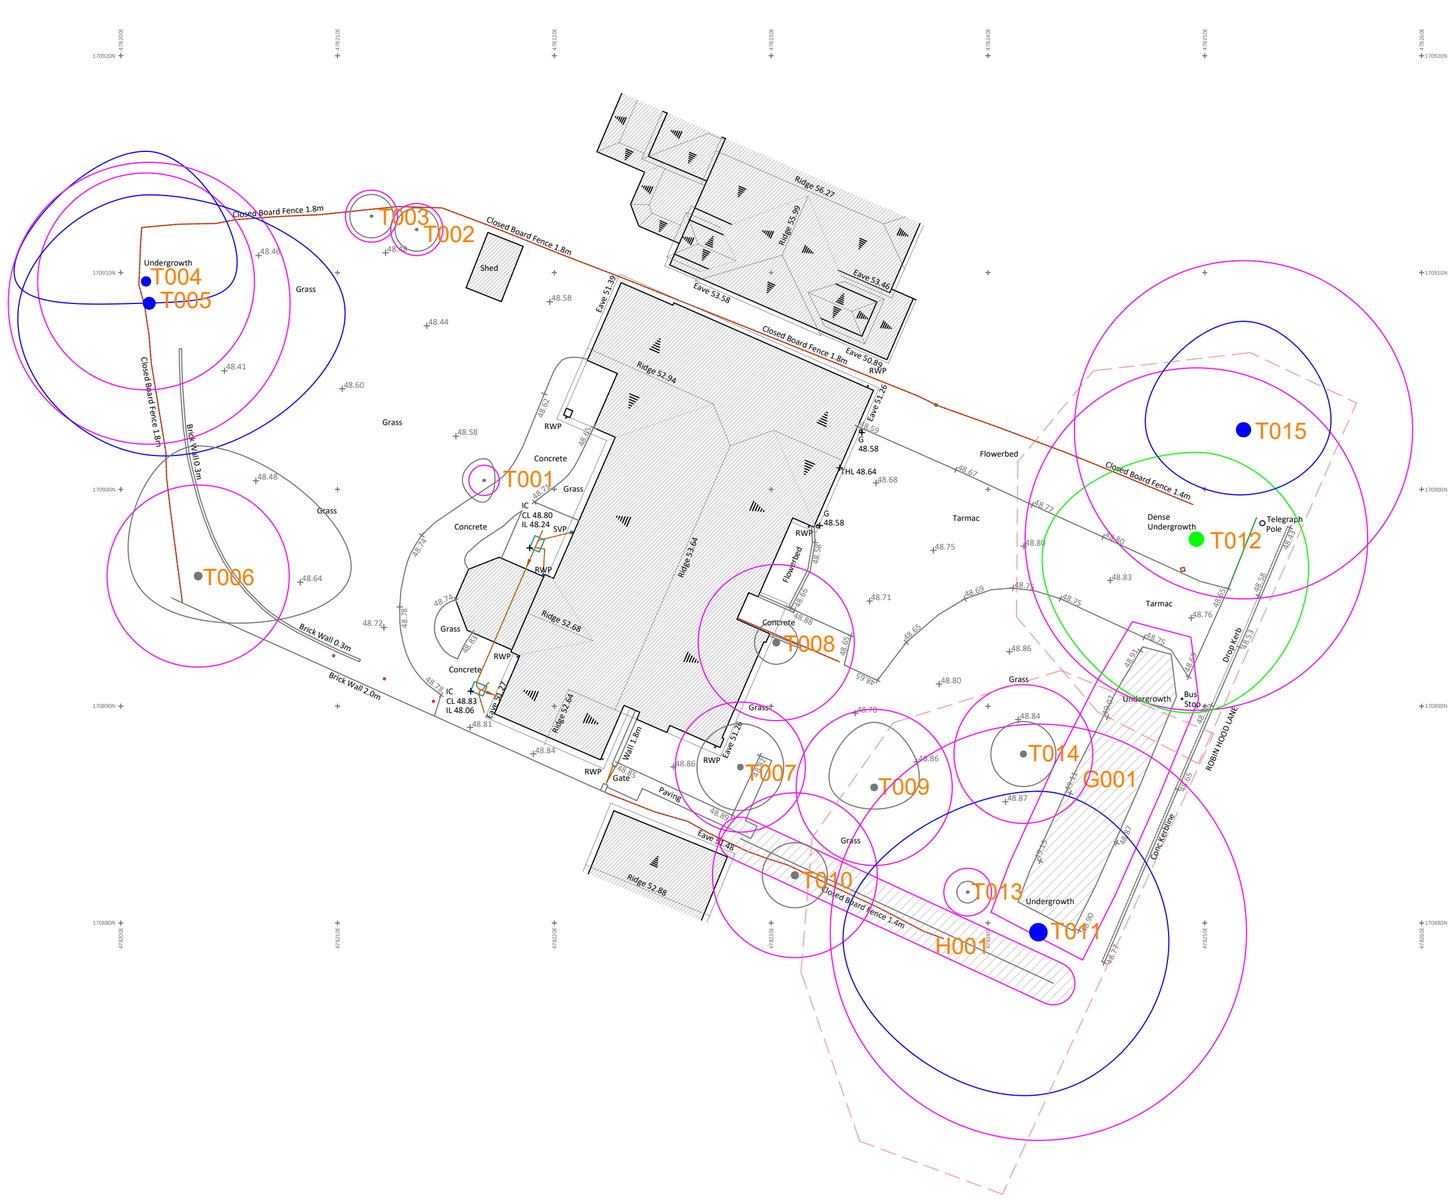

KEY - TREES

- T001 — HIGH-GRADE CATEGORY 'A' TREE
- T002 — MEDIUM-GRADE CATEGORY 'B' TREE
- T003 — LOW-GRADE CATEGORY 'C' TREE
- LOW-GRADE CATEGORY 'C' TREE / HEDGE GROUP
- T004 — CATEGORY 'U' POOR QUALITY TREE - POTENTIALLY HAZARDOUS
- ROOT PROTECTION AREA (RPA)
- OFFSET ROOT PROTECTION AREA (RPA) TAKING INTO ACCOUNT INFLUENCE OF THE HIGHWAY ON THE LIKELY DISTRIBUTION OF TREE ROOTS

BS:5837 TREE CONSTRAINTS PLAN

Client:
R. Dhesi

Site:
27 Robin Hood Lane
Winnersh
Wokingham
Berkshire
RG41 5ND

The position of trees has been taken from a topographical survey provided by the client. This plan should not be taken as exact but it is considered to be a good representation of tree locations in relation to the property and proposed building works.

Survey by Sarah Duckworth
Arboricultural Consultant

sarahcduckworth@hotmail.com
T:01672 519811 M:07810440546

Scale 1:200 @ A2
Date: MAY 2025

Ref: 27 ROBINHOOD LANE TCP 06595 2025

DUCKWORTHS
ARBORICULTURE LTD.