
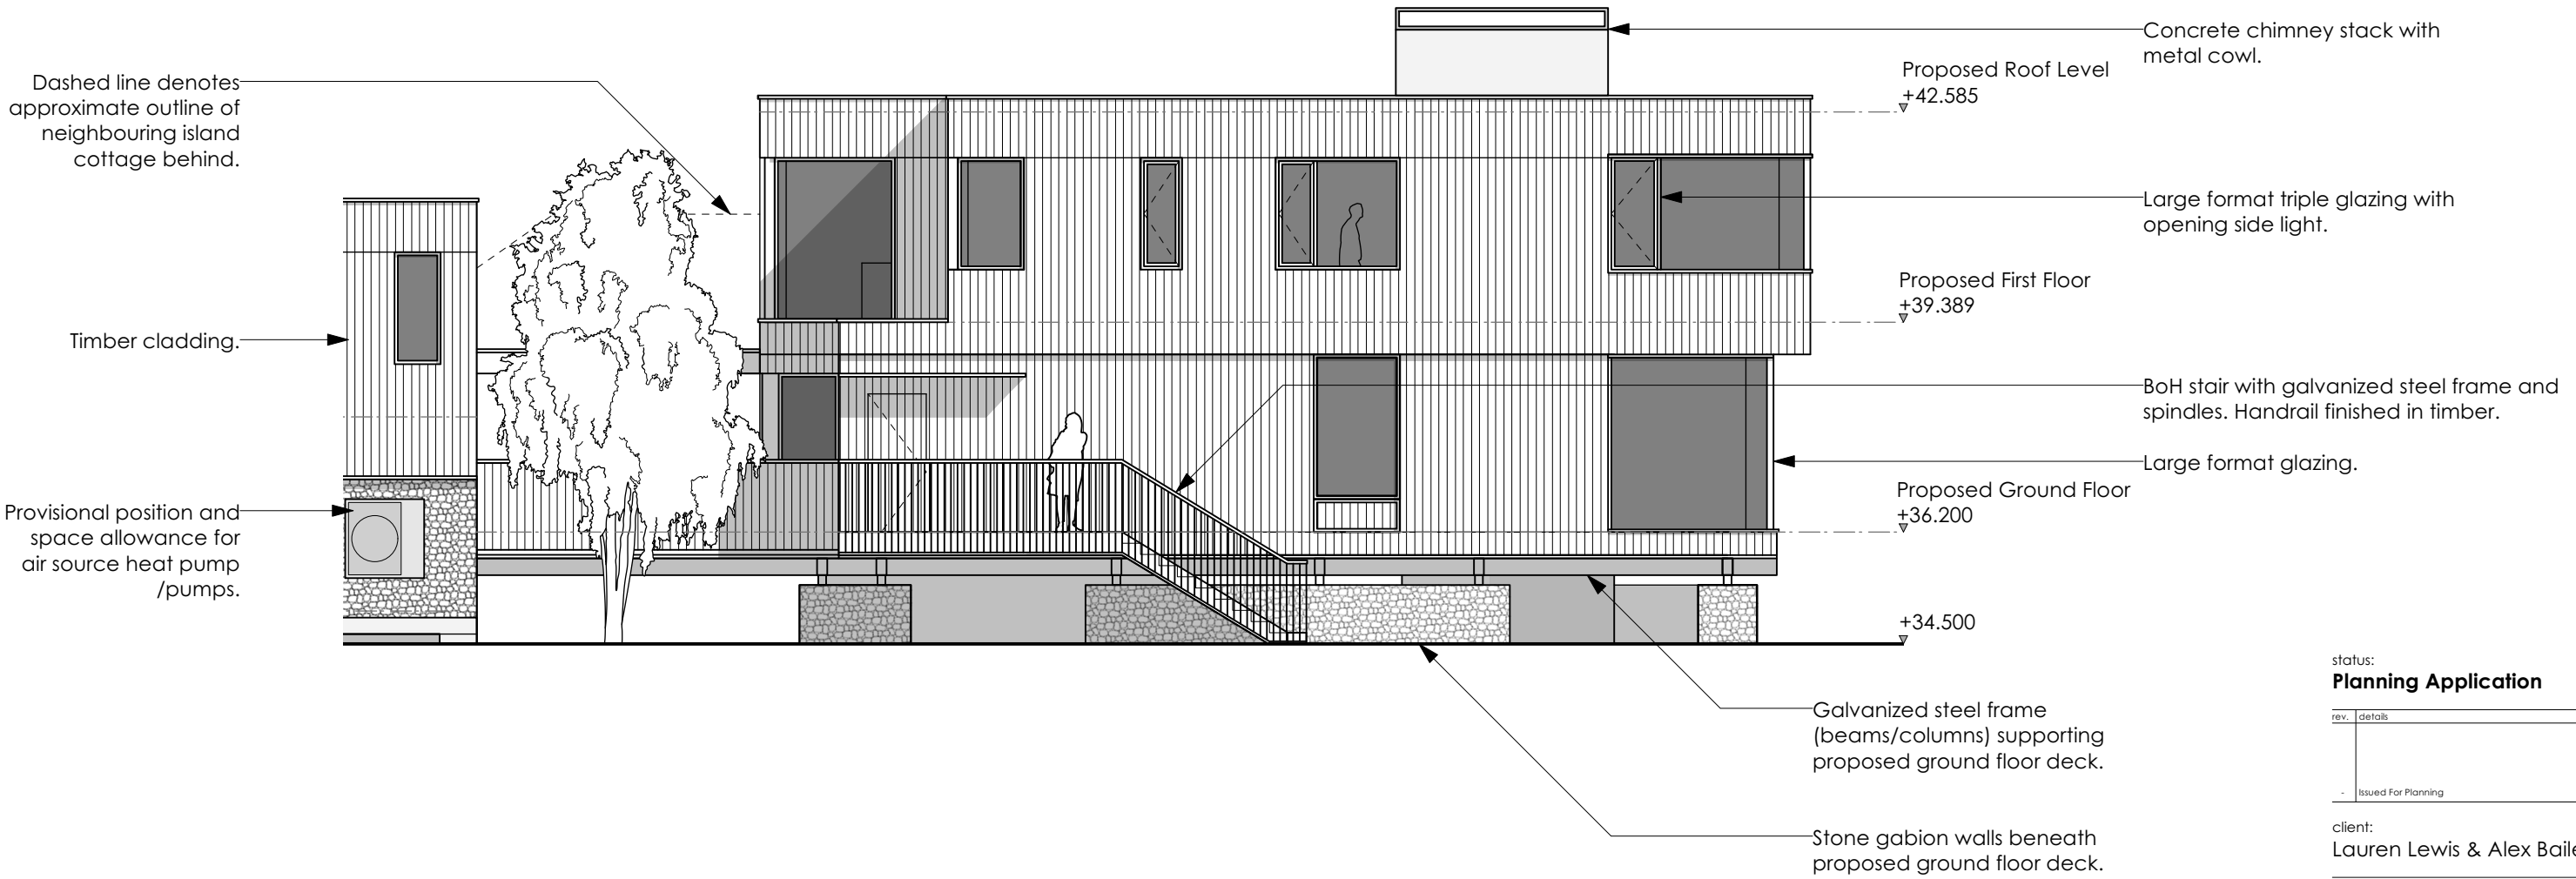
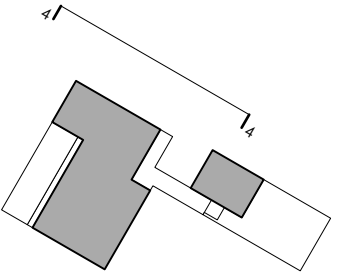


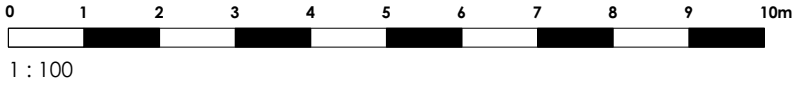

status:
Planning Application

rev.	details	date
-	Issued For Planning	23.09.2025

client:
Lauren Lewis & Alex Bailes

project:
**Chilterns, Thames Drive,
Wokingham, RG10 9TP**

drawing:
Proposed Side Elevation 4-4

drawing number:
333 (PL) 163

rev.
-

drawing scale:
1:100 @ A3

date: **25.04.2025**
drawn by: **EH**