

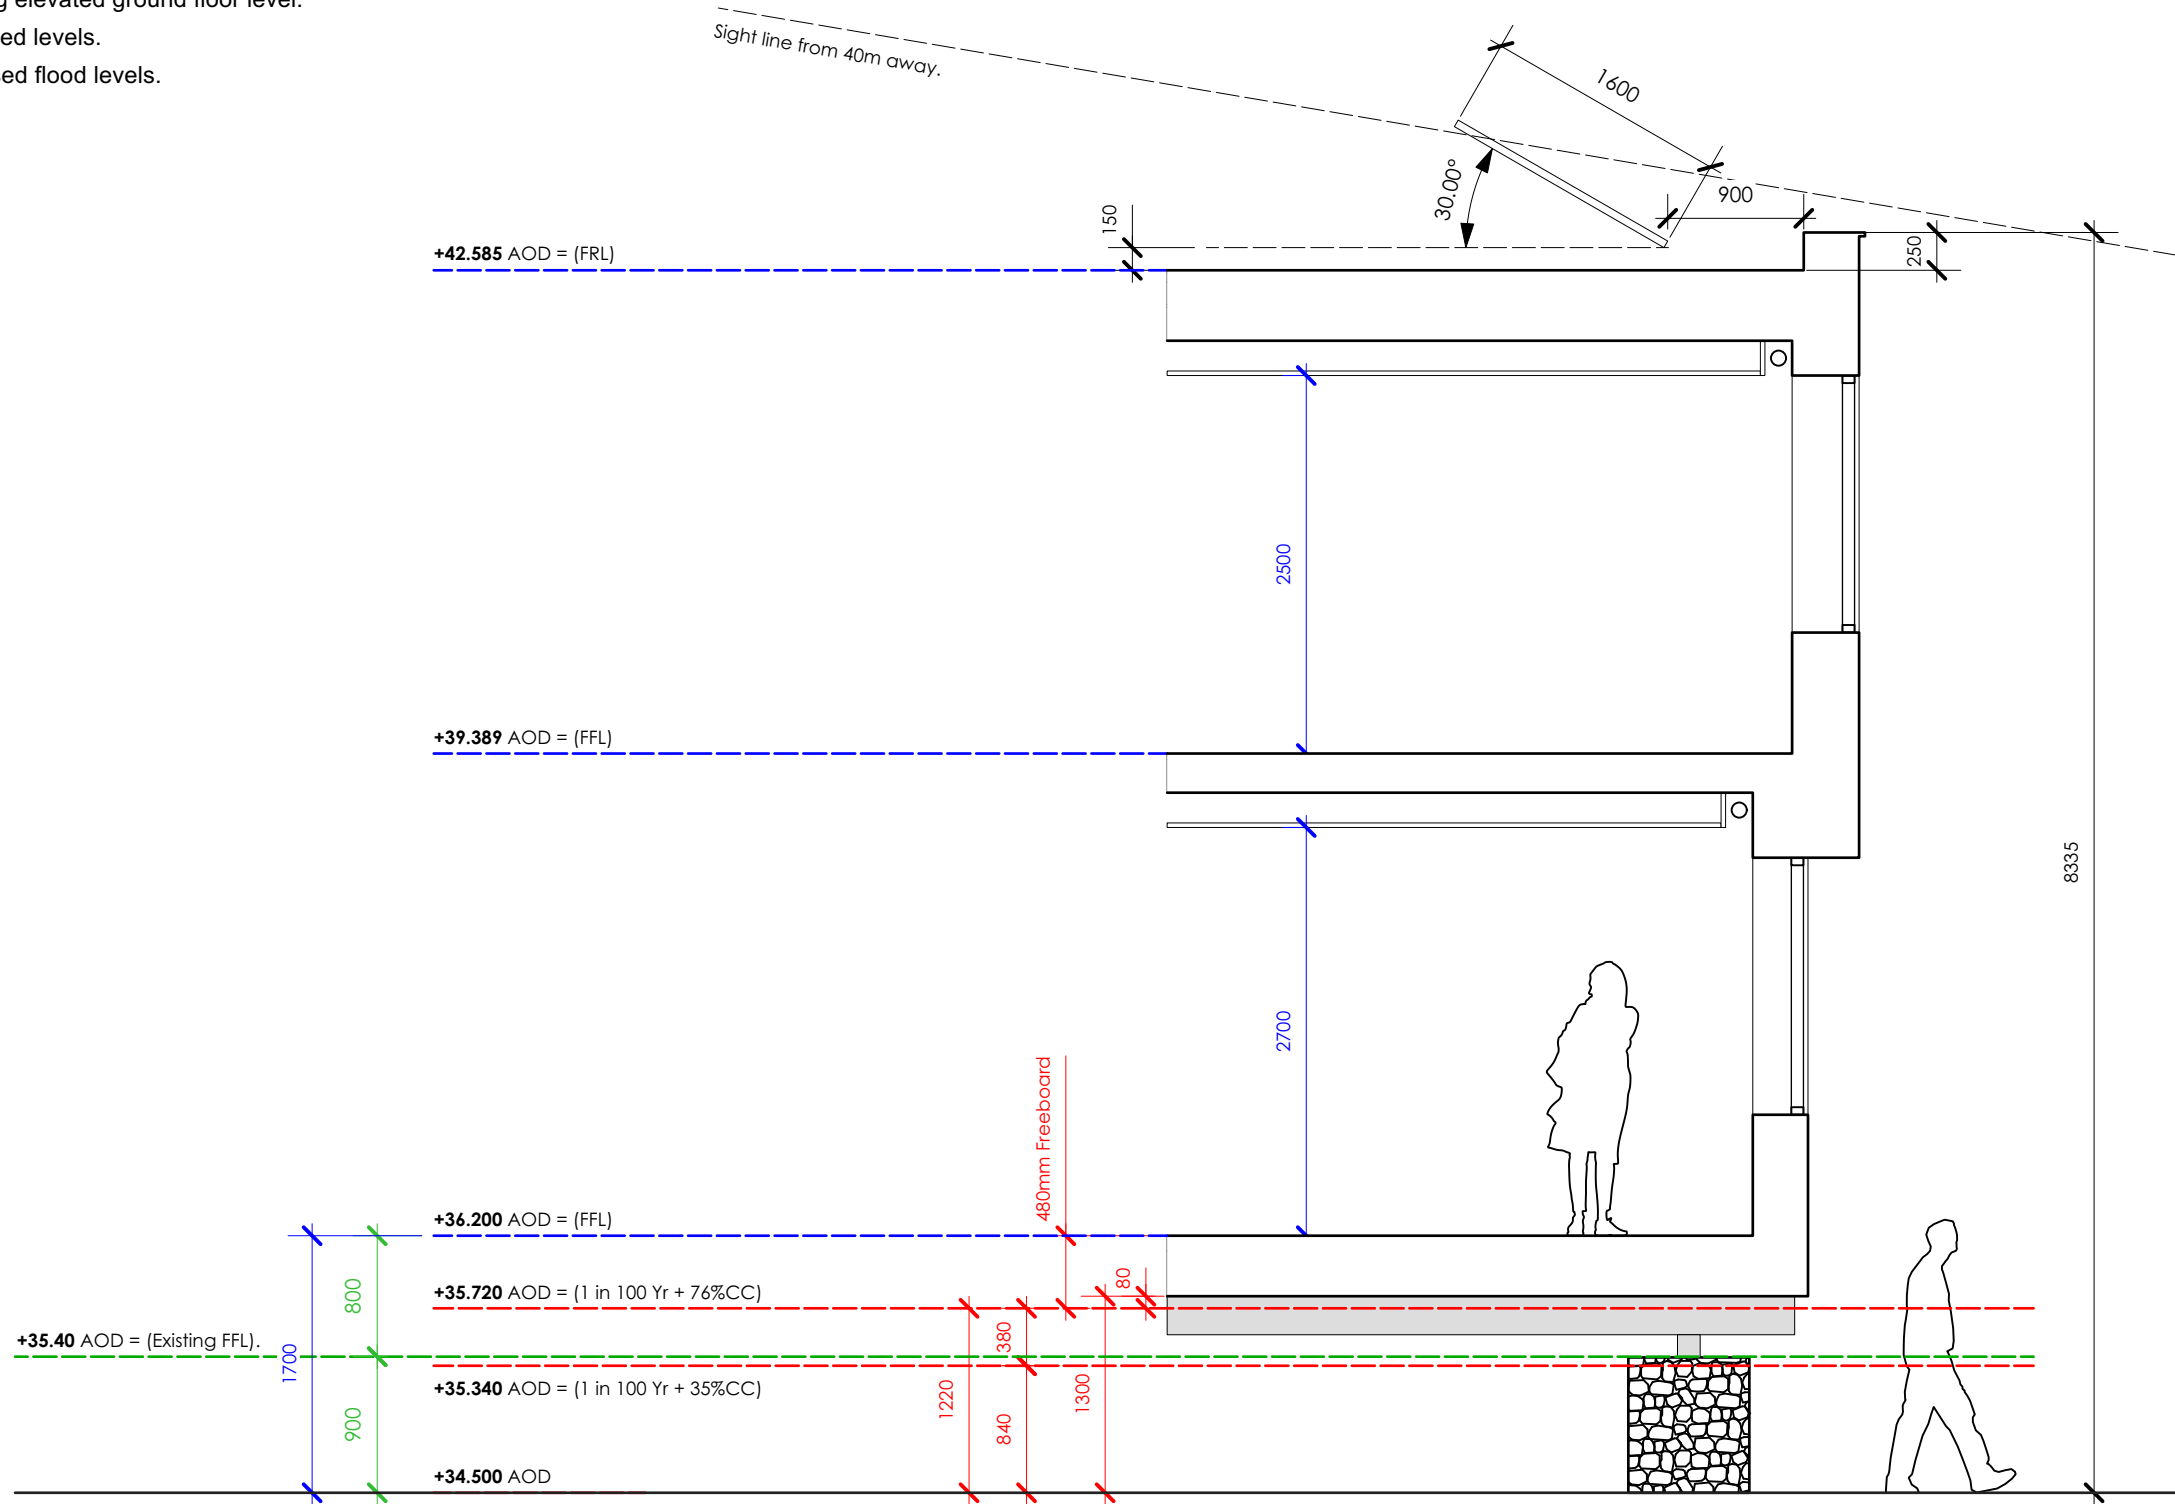


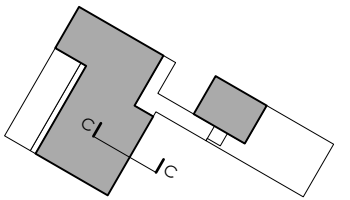

Legend:

- Existing elevated ground floor level.
- Proposed levels.
- Assessed flood levels.

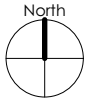

status:

Planning Application

rev.	details	date
-	Issued For Planning	23.09.2025

client:

Lauren Lewis & Alex Bailes

project:

Chilterns, Thames Drive,
Wokingham, RG10 9TP

drawing:

Proposed Section C-C

drawing number:

333 (PL) 180

rev.

-

drawing scale:

1:50 @ A3

date: 25.04.2025

drawn by: EH

hoban|design
ARCHITECTS

T 020 8947 0849
E info@hobandesign.co.uk
W www.hobandesign.co.uk

43 Church Road,
Wimbledon,
London, SW19 5DQ