





Existing Block Plan  
1 : 500

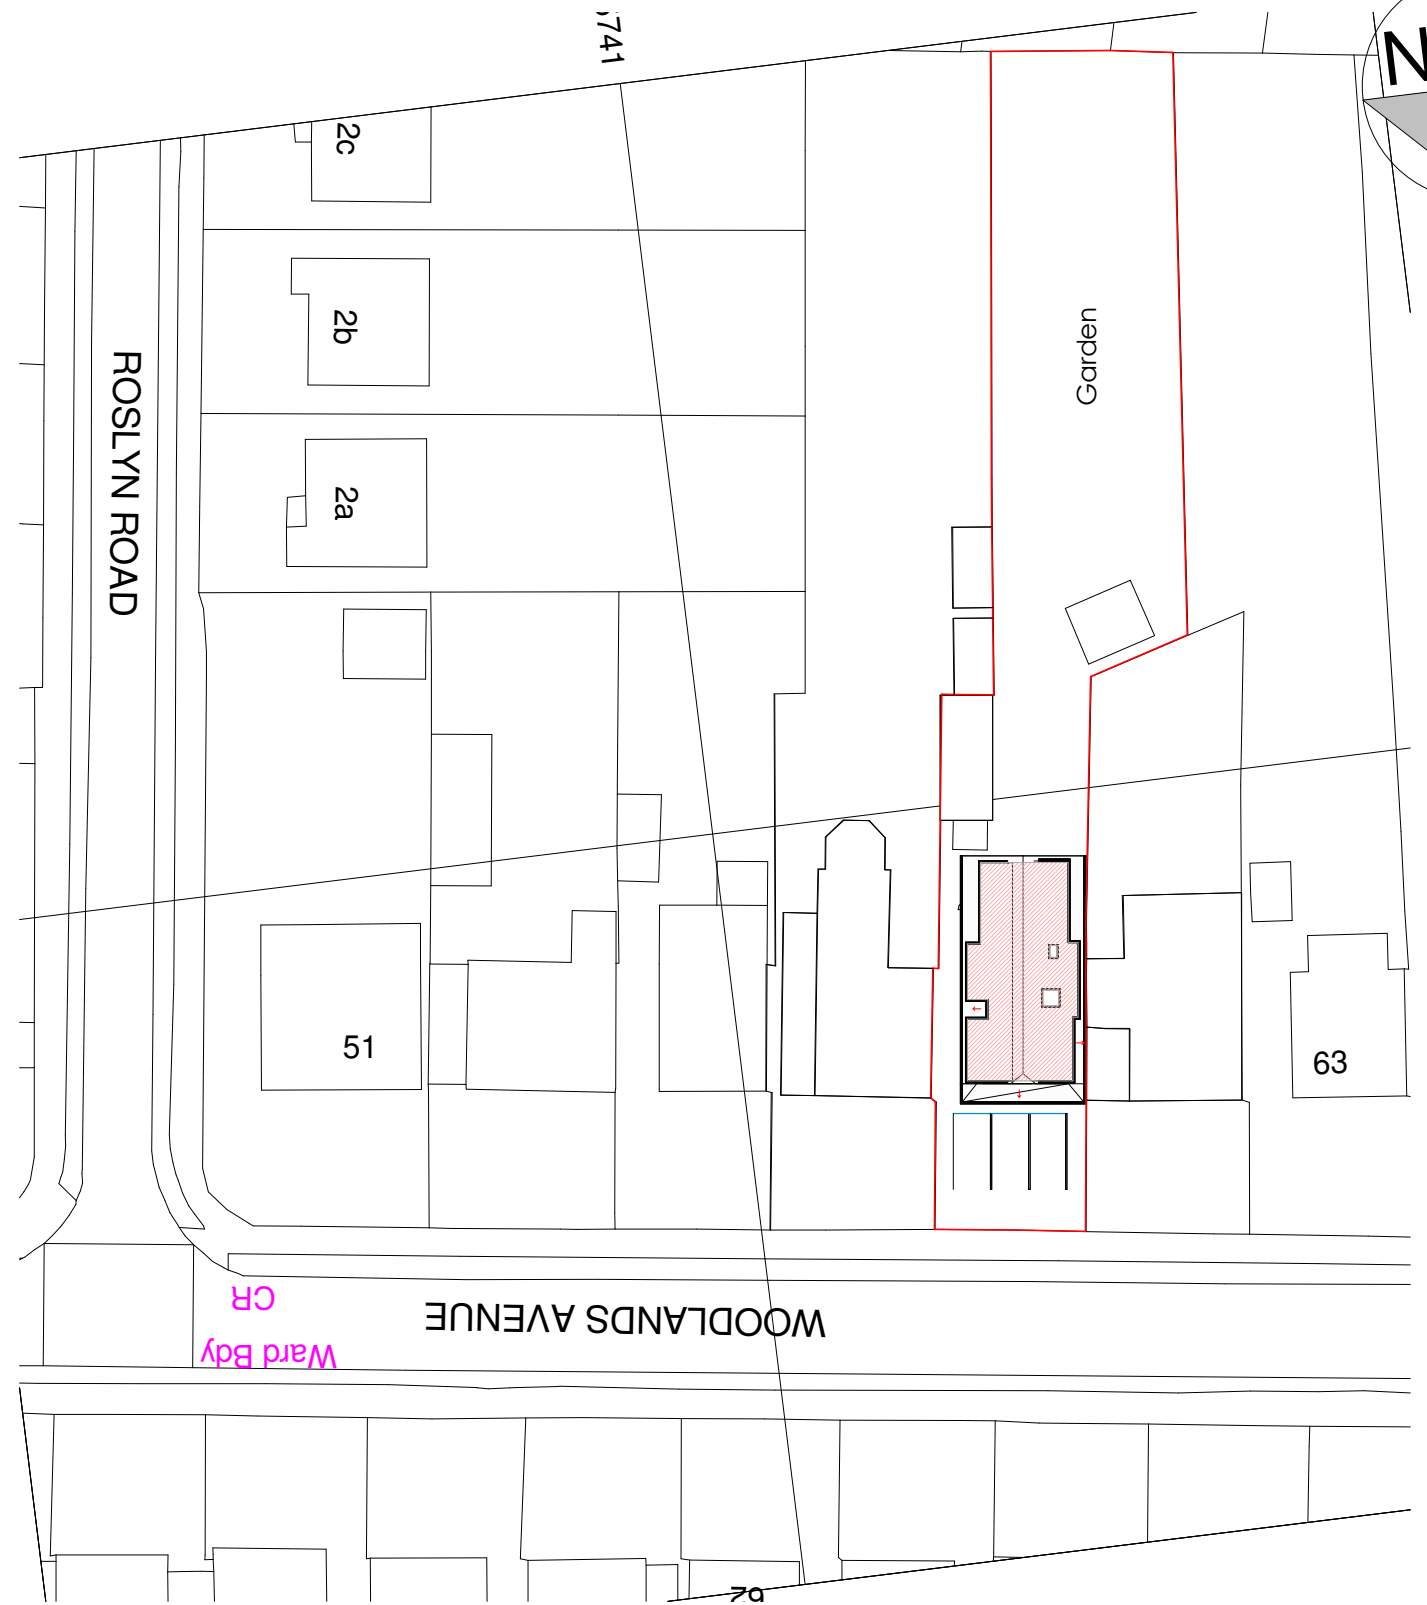

Proposed Block Plan  
1 : 500

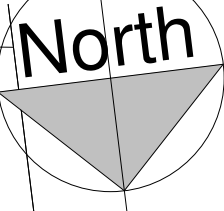

PROJECT

59 Woodlands Ave, Woodley, Reading RG5 3HF

All dimension are in millimeters unless noted otherwise  
All dimension to be verified on site  
For any discrepancies and omissions, it is recipients responsibility to verify the same specifically with the designer.  
The copyright of this Drawing is held by JCEng Solutions unauthorised use or copies are permitted wihtout our consent.

Existing & Proposed Block Plan  
PP-201-RG-01  
JCEng Solutions  
info@jcengsolutions.com  
www.jcengsolutions.com  
1 : 500

