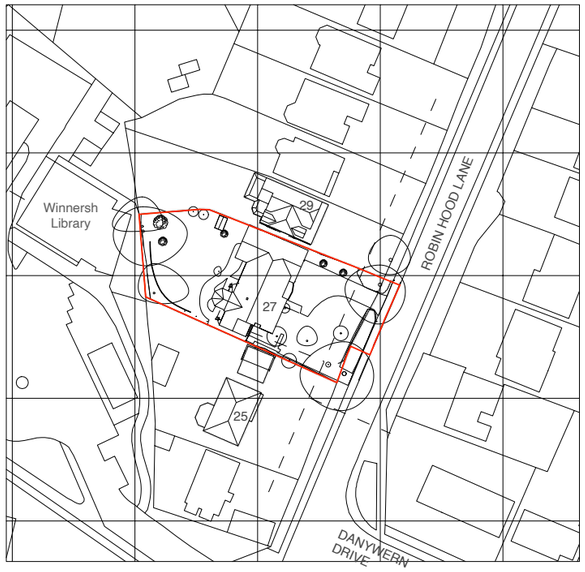

© Crown Copyright and database rights 2025. OS AC0000813445

Site Location Plan

1:1250 @ A3

0 20 40 60 100m



Block Plan

1:500 @ A3

0 10 20 30 40 50m

Drawing Title

Location + Block Plan
As Existing

Project
27 RobinHood Lane,
Winnersh,
Wokingham,
RG41 5ND

Client
Ravinder Dhesi
Malkiat Jeer

Date
November 2026

Project no. / Stage / Drawing no. / Revision

1176- PLA- 001_B

Revision notes: Drawn by: LW

A - First Issue
B - 10.11.26 - red boundary line updated

Copyright Whitfield:Design Architects © 2026
Web: www.whitfield-design.co.uk
Email: liam@whitfield-design.co.uk
Phone: 07810794436

NOTES:
Print all drawings in full colour at A3 size. All measurements to be confirmed on site by the contractor prior to starting any building work. All structure indicative, see Structural Engineer's drawings for more information. Design to comply with the latest Building Regulations and Approved Documents.

WHITFIELD : DESIGN
ARCHITECTS

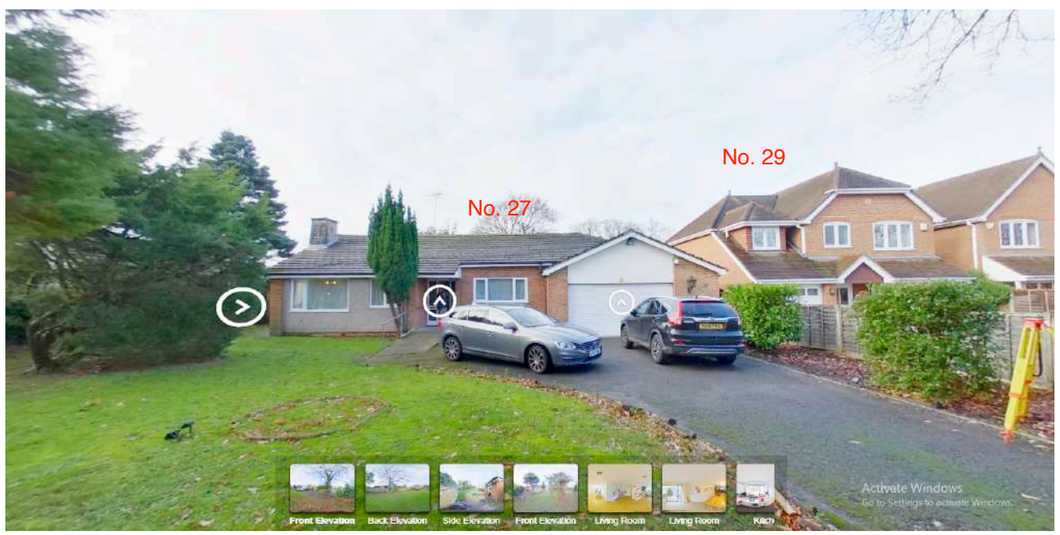

Views of the front garden and front elevation of no. 27

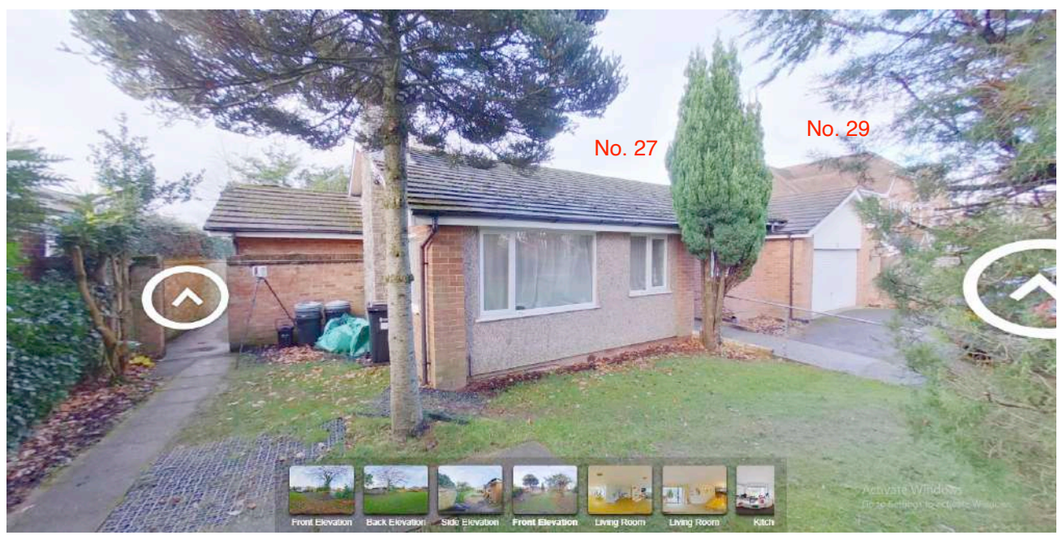



Views of the rear garden and rear elevation of no. 27

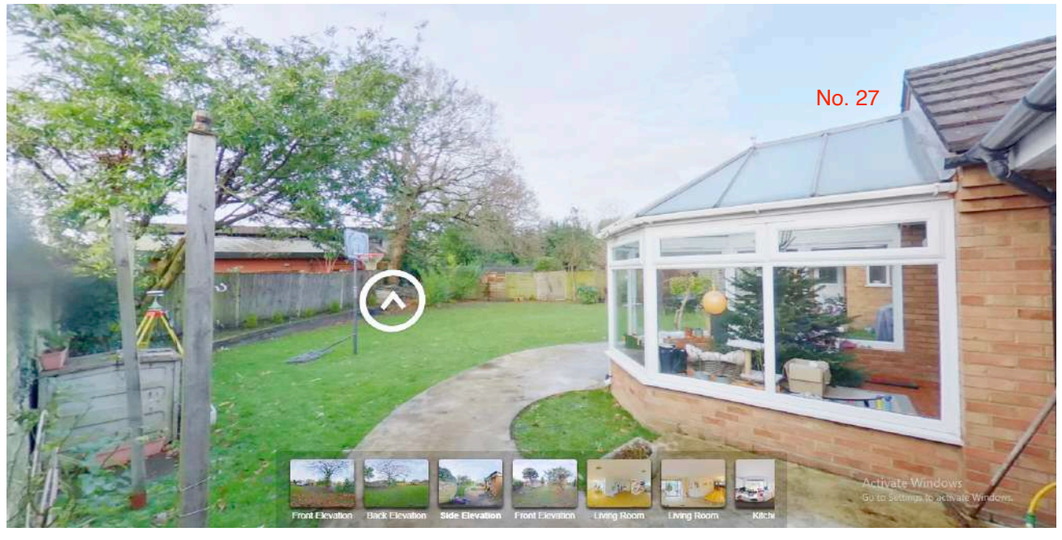

Drawing Title

Site Photos

Photos Taken 09.12.2024

Project	Client
27 RobinHood Lane, Winnersh, Wokingham, RG41 5ND	Ravinder Dhesi Malkiat Jeer

Date

November 2026

Project no. / Stage / Drawing no. / Revision

1176- PLA- 002_A

Revision notes: Drawn by: LW

A - First Issue

Copyright Whitfield:Design Architects © 2026

Web: www.whitfield-design.co.uk
Email: liam@whitfield-design.co.uk
Phone: 07810794436

NOTES:
Print all drawings in full colour at A3 size. All measurements to be confirmed on site by the contractor prior to starting any building work. All structure indicative, see Structural Engineer's drawings for more information. Design to comply with the latest Building Regulations and Approved Documents.

WHITFIELD : DESIGN ARCHITECTS





Views of the front access to the site





Drawing Title

Site Photos

Photos Taken 23.10.2024

Project

27 RobinHood Lane,
Winnersh,
Wokingham,
RG41 5ND

Client

Ravinder Dhesi
Malkiat Jeer

Date

November 2026

Project no. / Stage / Drawing no. / Revision

1176- PLA- 003_A

Revision notes: Drawn by: LW

A - First Issue

Copyright Whitfield:Design Architects © 2026

Web: www.whitfield-design.co.uk
Email: liam@whitfield-design.co.uk
Phone: 07810794436

NOTES:
Print all drawings in full colour at A3 size. All measurements to be confirmed on site by the contractor prior to starting any building work. All structure indicative, see Structural Engineer's drawings for more information. Design to comply with the latest Building Regulations and Approved Documents.

WHITFIELD : DESIGN ARCHITECTS

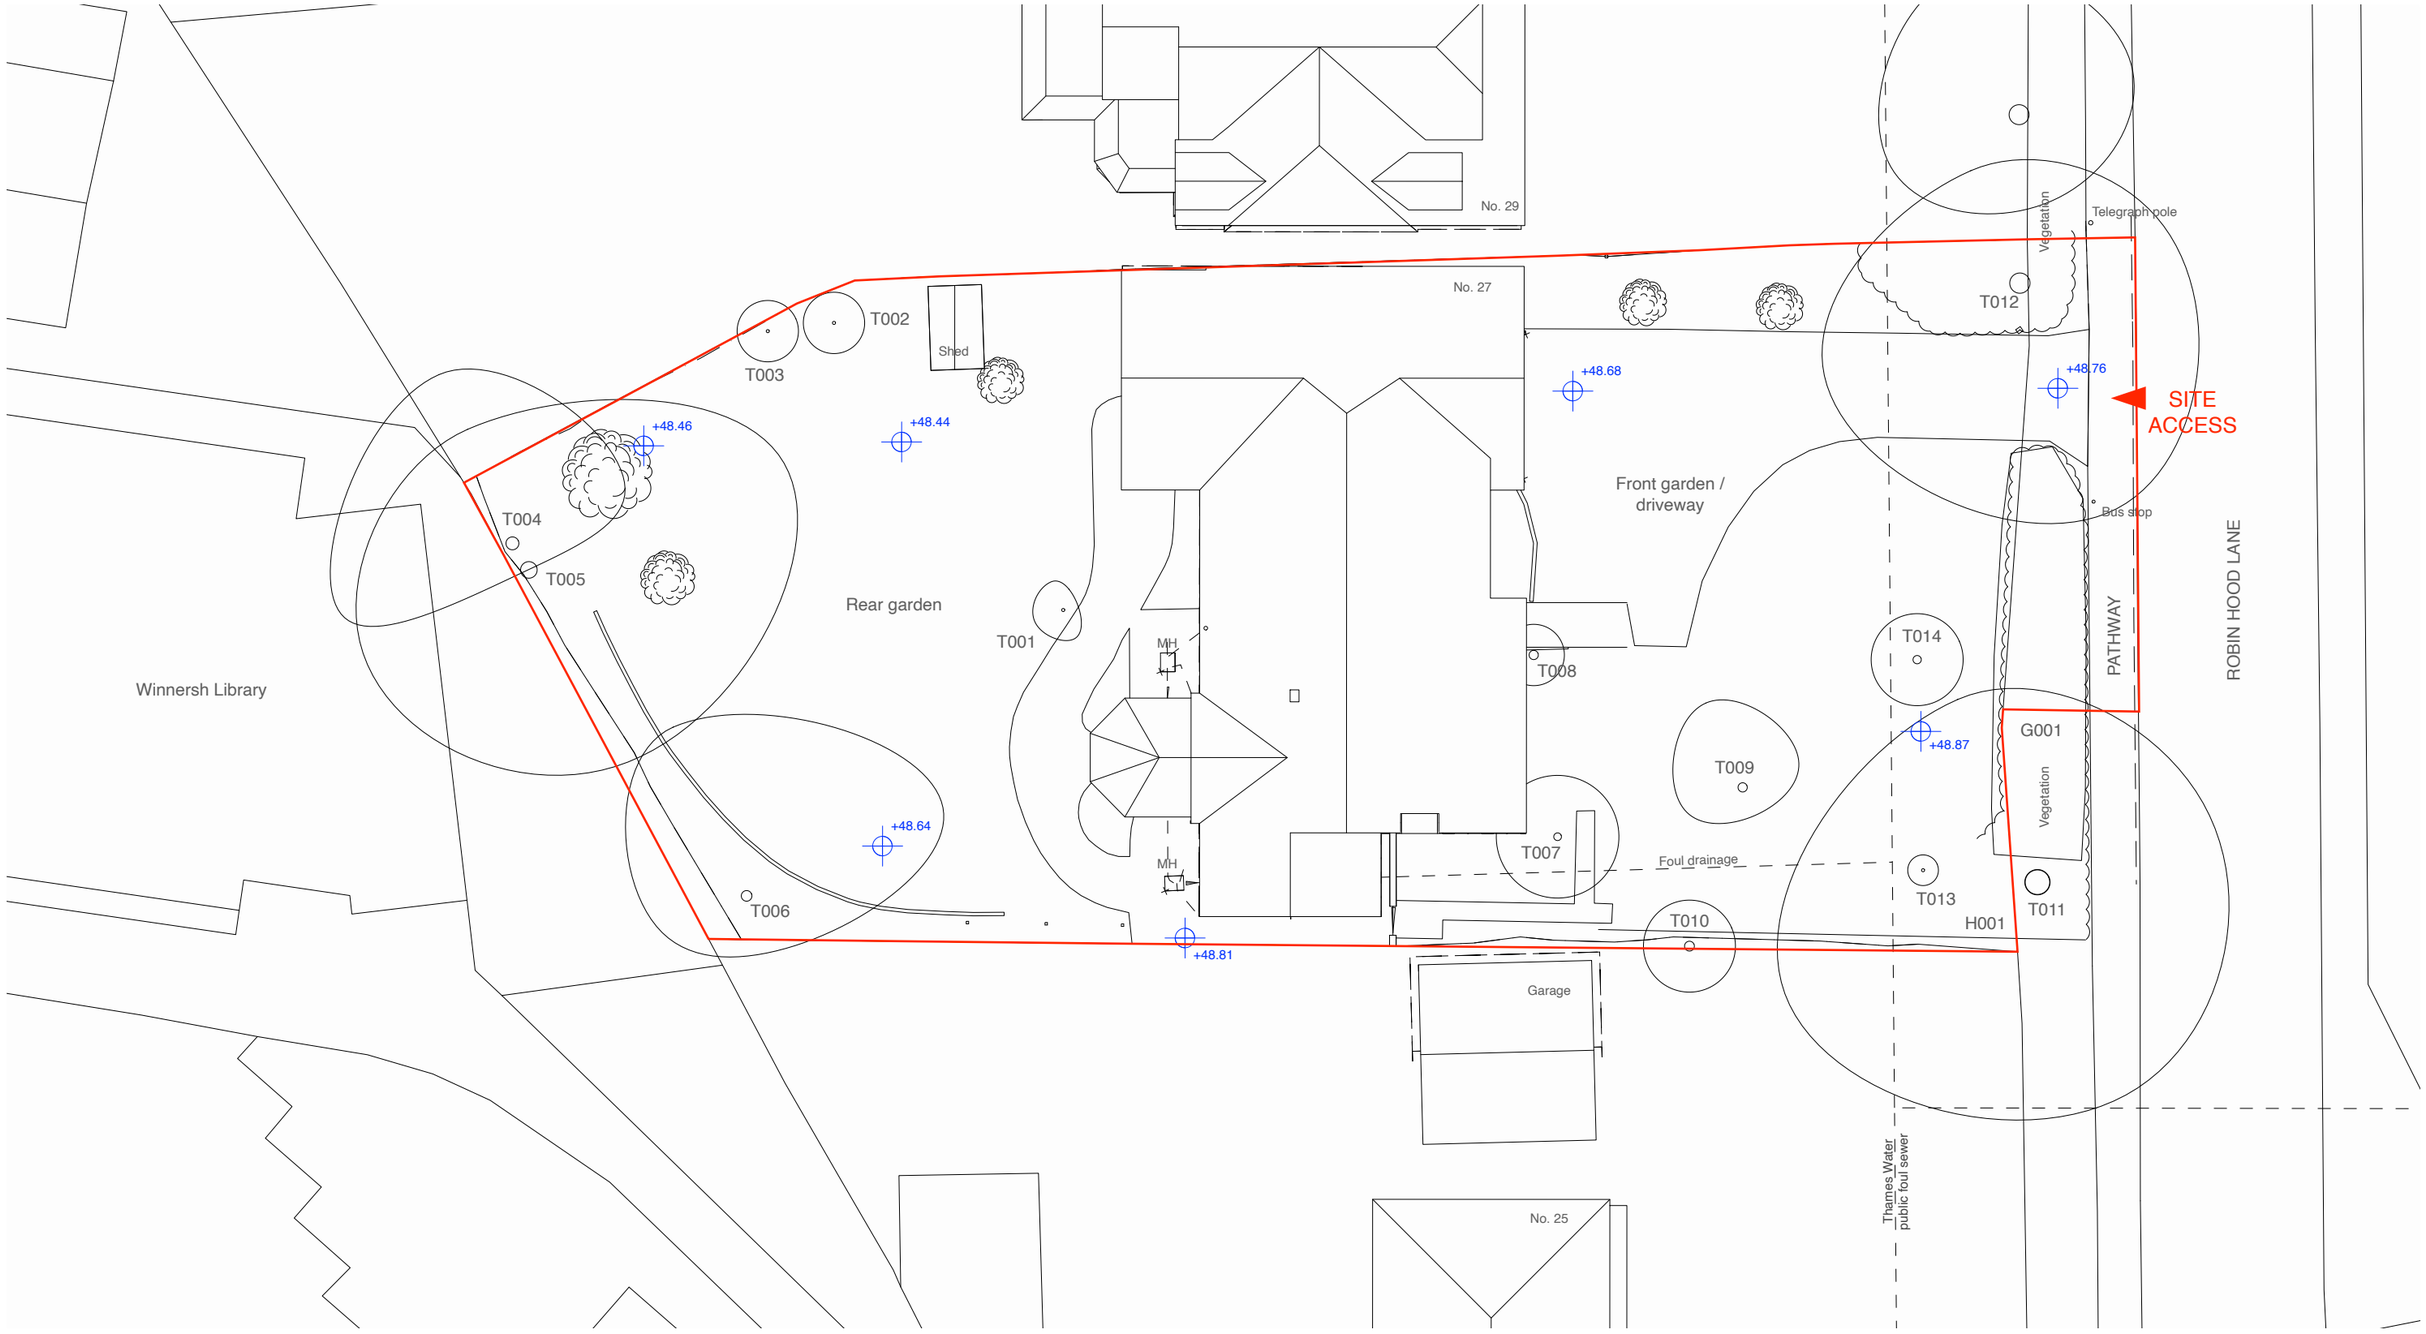

1:200 @ A3

0 5 10 20m

Drawing Title

Existing

GA Plans - Site Plan

Project	Client
27 RobinHood Lane, Winnersh, Wokingham, RG41 5ND	Ravinder Dhesi Malkiat Jeer

Date

November 2026

Project no. / Stage /	Drawing no. / Revision
1176- PLA-	004_B

Revision notes: Drawn by: LW

A - First Issue
B - 10.11.26 - red boundary line updated

Copyright Whitfield:Design Architects © 2026
Web: www.whitfield-design.co.uk
Email: liam@whitfield-design.co.uk
Phone: 07810794436

NOTES:
Print all drawings in full colour at A3 size. All measurements to be confirmed on site by the contractor prior to starting any building work. All structure indicative, see Structural Engineer's drawings for more information. Design to comply with the latest Building Regulations and Approved Documents.

WHITFIELD : DESIGN ARCHITECTS

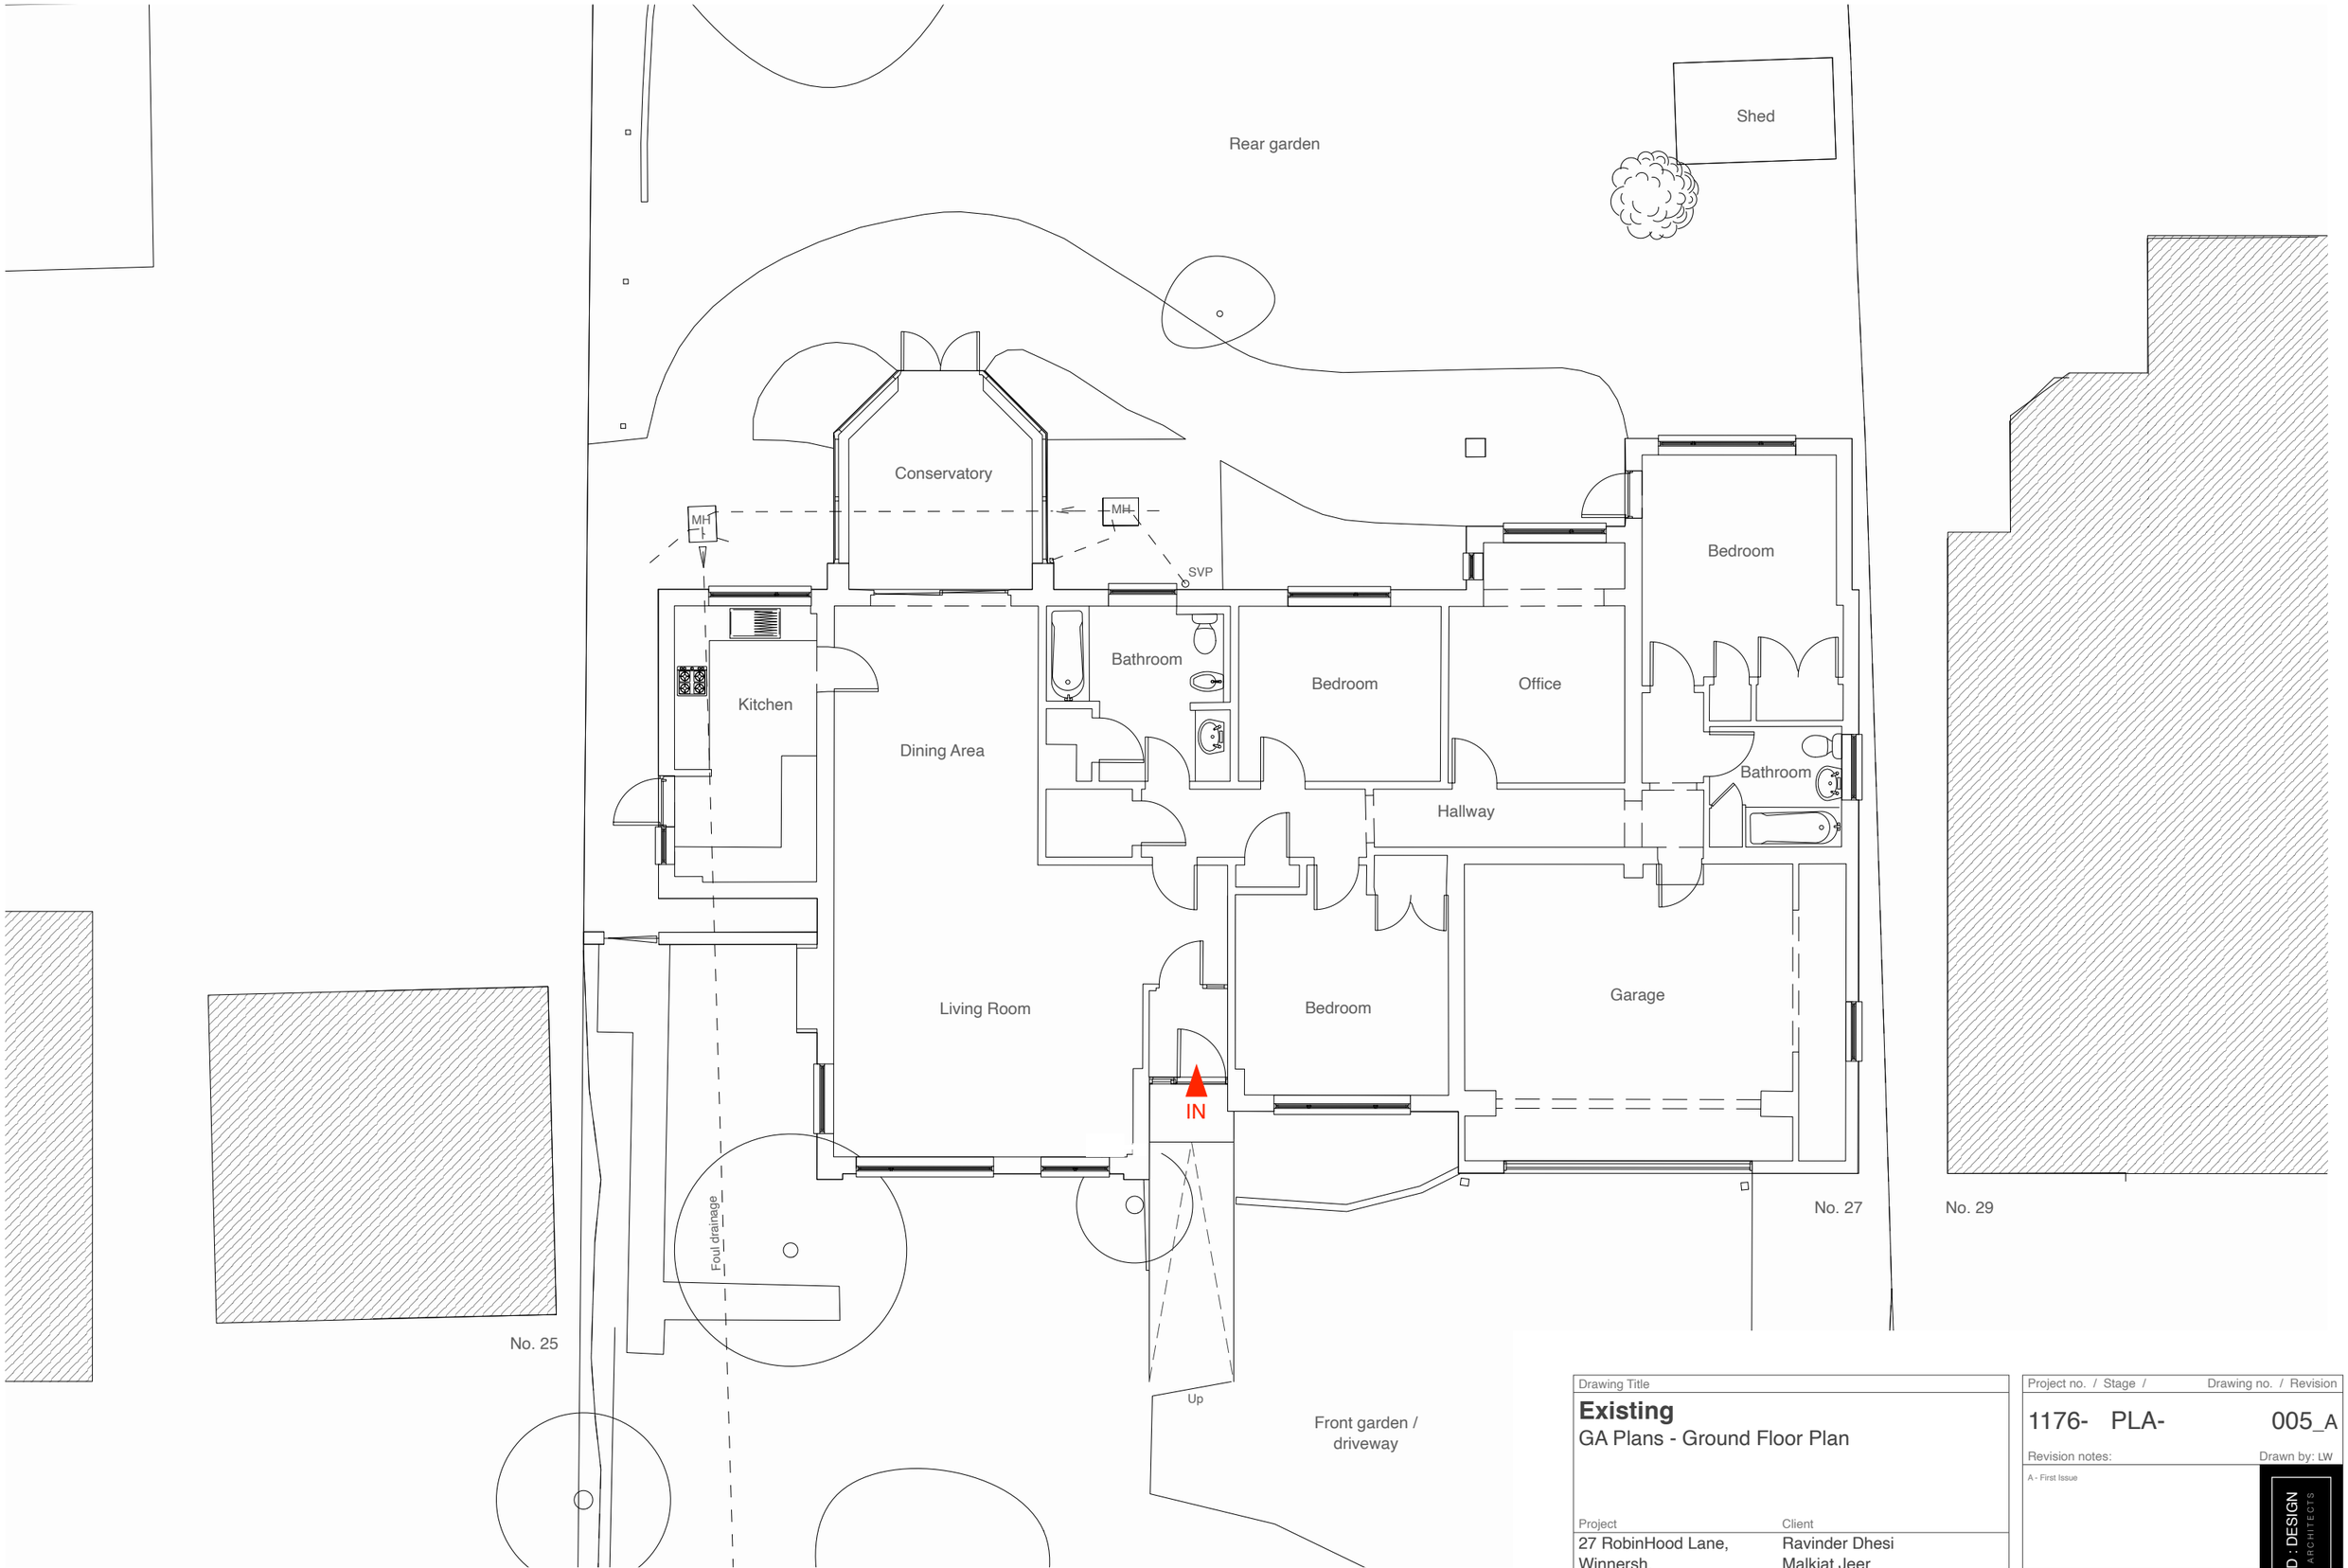

Ground floor plan

1:100 @ A3

0 1 2 3 4 5 10m

Drawing Title

Existing

GA Plans - Ground Floor Plan

Project	Client
27 RobinHood Lane, Winnersh, Wokingham, RG41 5ND	Ravinder Dhesi Malkiat Jeer

Date

November 2026

Project no. / Stage / Drawing no. / Revision

1176- PLA- 005_A

Revision notes: Drawn by: LW

A - First Issue

Copyright Whitfield:Design Architects © 2026

Web: www.whitfield-design.co.uk
Email: liam@whitfield-design.co.uk
Phone: 07810794436

NOTES:

Print all drawings in full colour at A3 size. All measurements to be confirmed on site by the contractor prior to starting any building work. All structure indicative, see Structural Engineer's drawings for more information. Design to comply with the latest Building Regulations and Approved Documents.

WHITFIELD : DESIGN ARCHITECTS

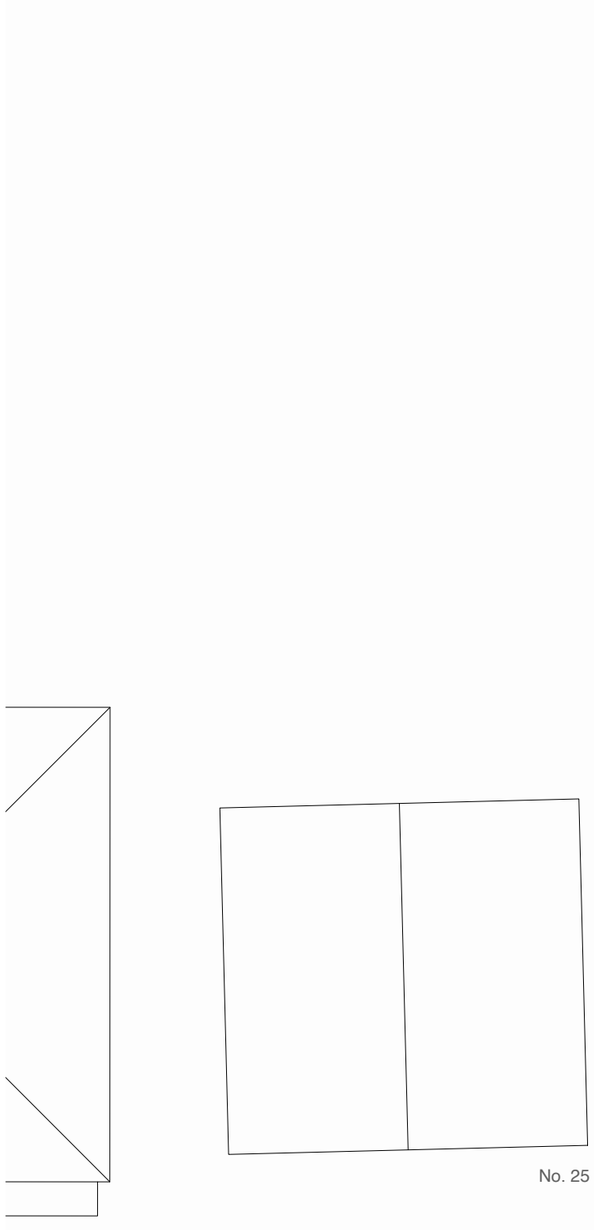

No. 25

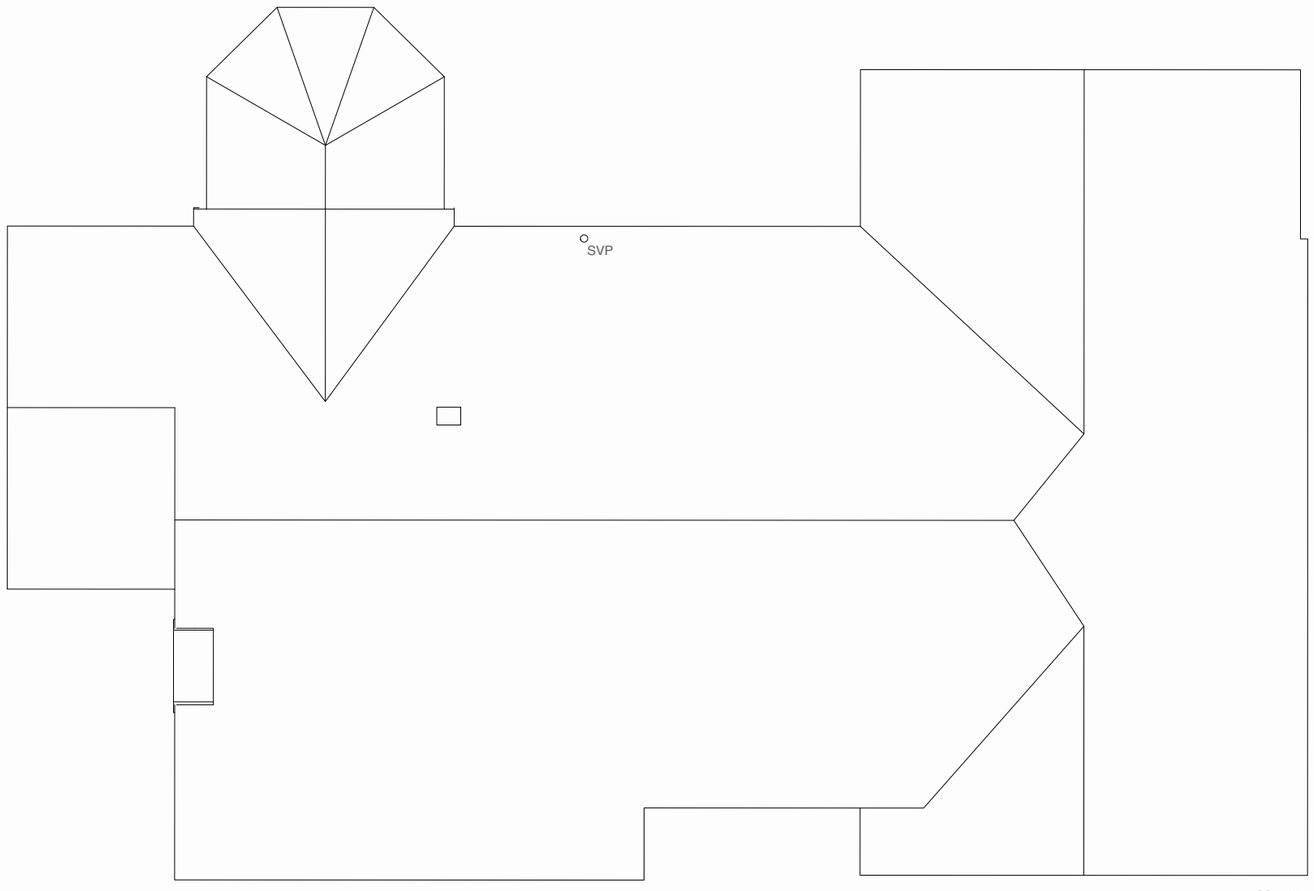

No. 27

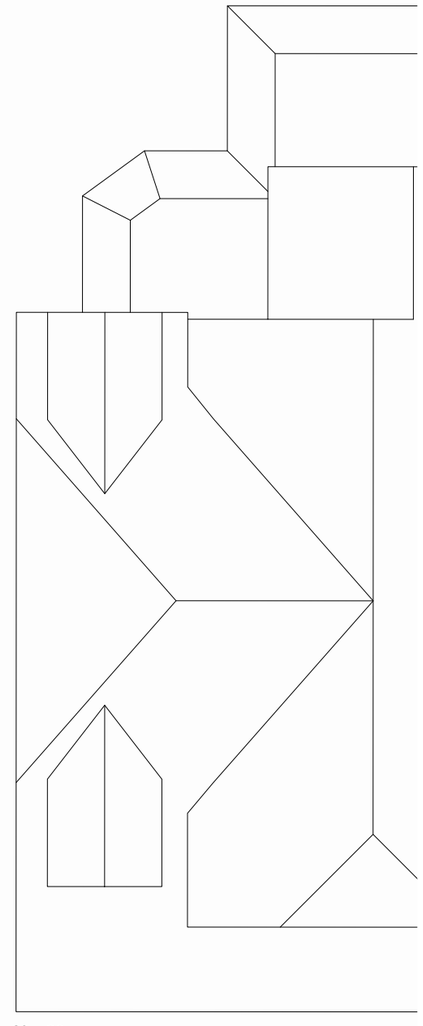

No. 29

Roof plan

1:100 @ A3

0 1 2 3 4 5 10m

Drawing Title	
Existing GA Plans - Roof Plan	
Project	Client
27 RobinHood Lane, Winnersh, Wokingham, RG41 5ND	Ravinder Dhesi Malkiat Jeer
Date	
November 2026	

Project no. / Stage /	Drawing no. / Revision
1176- PLA-	006_A
Revision notes:	Drawn by: LW

A - First Issue

Copyright Whitfield:Design Architects © 2026
Web: www.whitfield-design.co.uk
Email: liam@whitfield-design.co.uk
Phone: 07810794436

NOTES:
Print all drawings in full colour at A3 size. All measurements to be confirmed on site by the contractor prior to starting any building work. All structure indicative, see Structural Engineer's drawings for more information. Design to comply with the latest Building Regulations and Approved Documents.

WHITFIELD : DESIGN ARCHITECTS

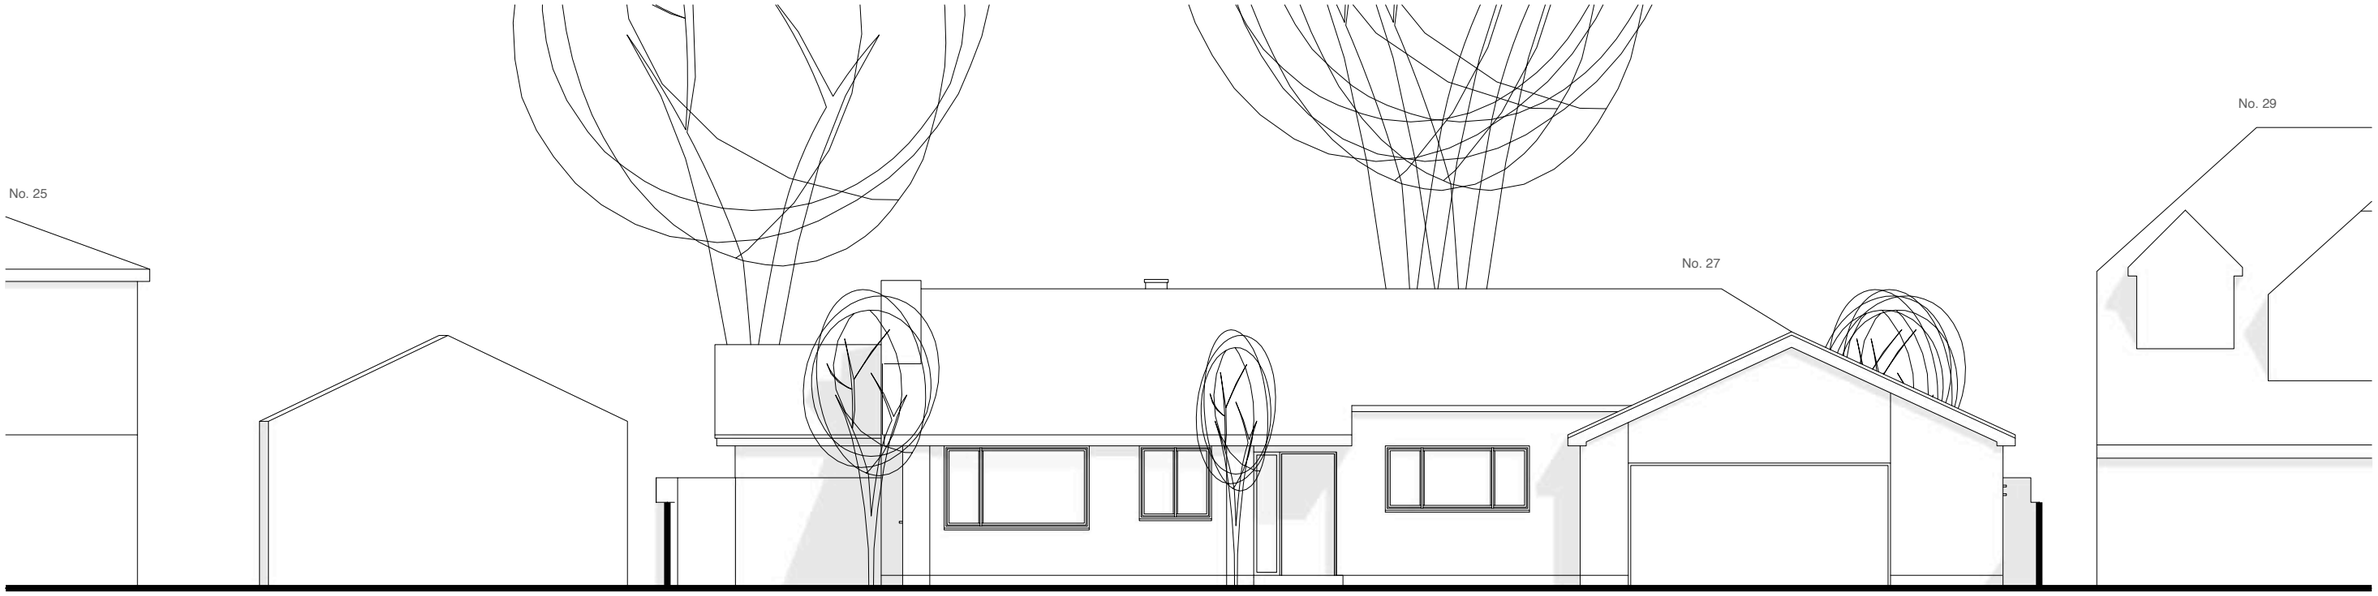

Front elevation



Rear elevation

1:100 @ A3

0 1 2 3 4 5 10m

Drawing Title

Existing
Elevations

Project
27 RobinHood Lane,
Winnersh,
Wokingham,
RG41 5ND

Client
Ravinder Dhesi
Malkiat Jeer

Date
November 2026

Project no. / Stage / Drawing no. / Revision

1176- PLA- 007_A

Revision notes: Drawn by: LW

A - First Issue

Copyright Whitfield:Design Architects © 2026
Web: www.whitfield-design.co.uk
Email: liam@whitfield-design.co.uk
Phone: 07810794436

NOTES:
Print all drawings in full colour at A3 size. All measurements to be confirmed on site by the contractor prior to starting any building work. All structure indicative, see Structural Engineer's drawings for more information. Design to comply with the latest Building Regulations and Approved Documents.

WHITFIELD : DESIGN
ARCHITECTS

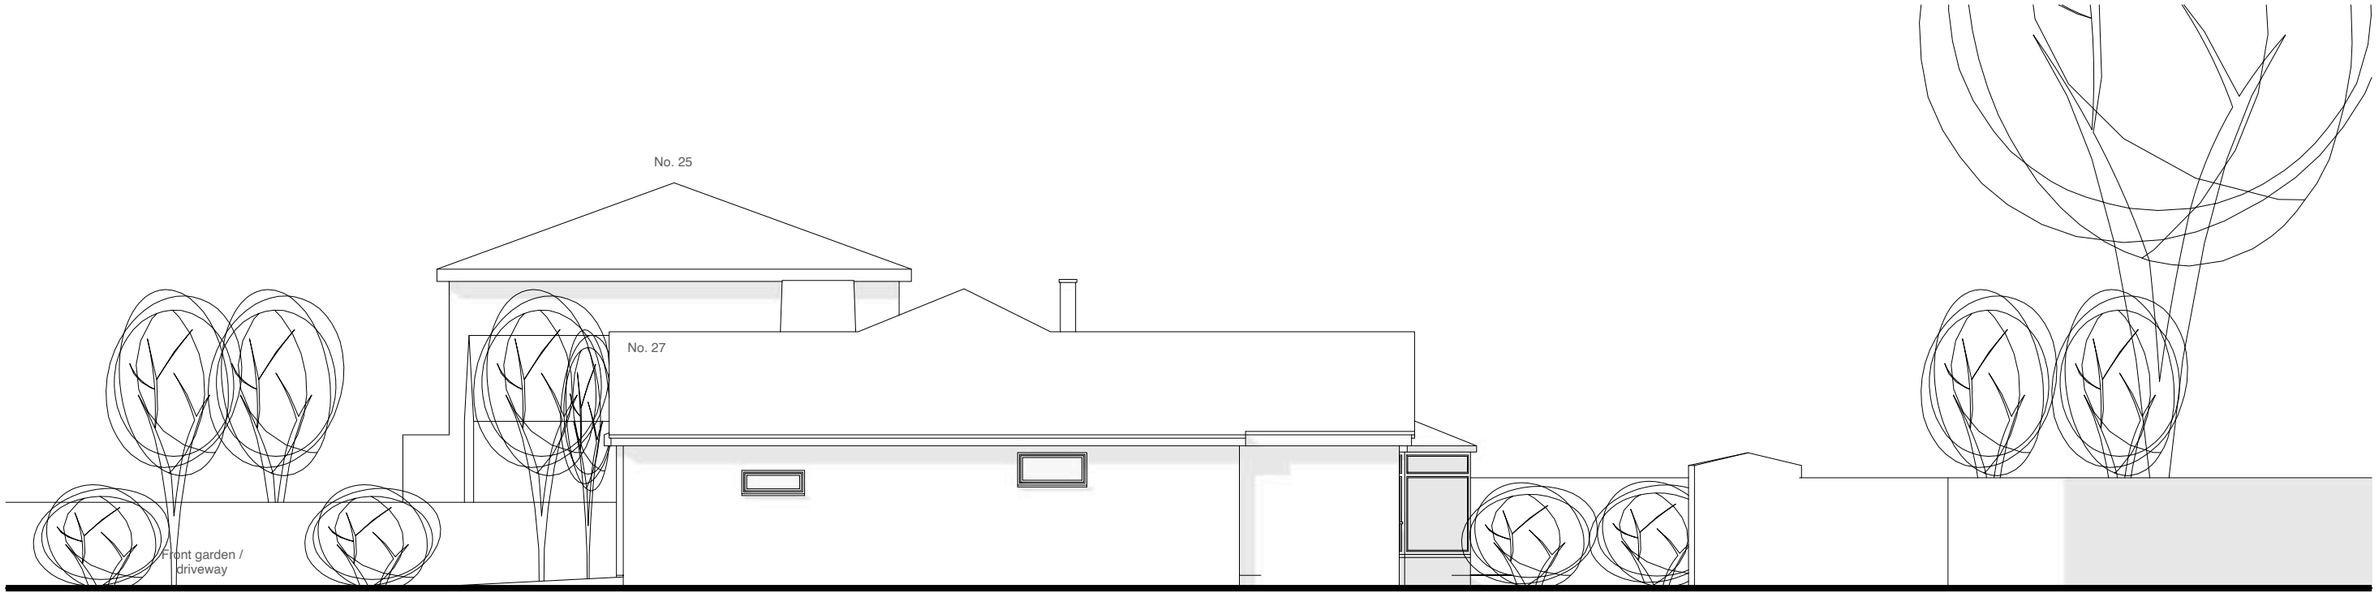

Side elevation

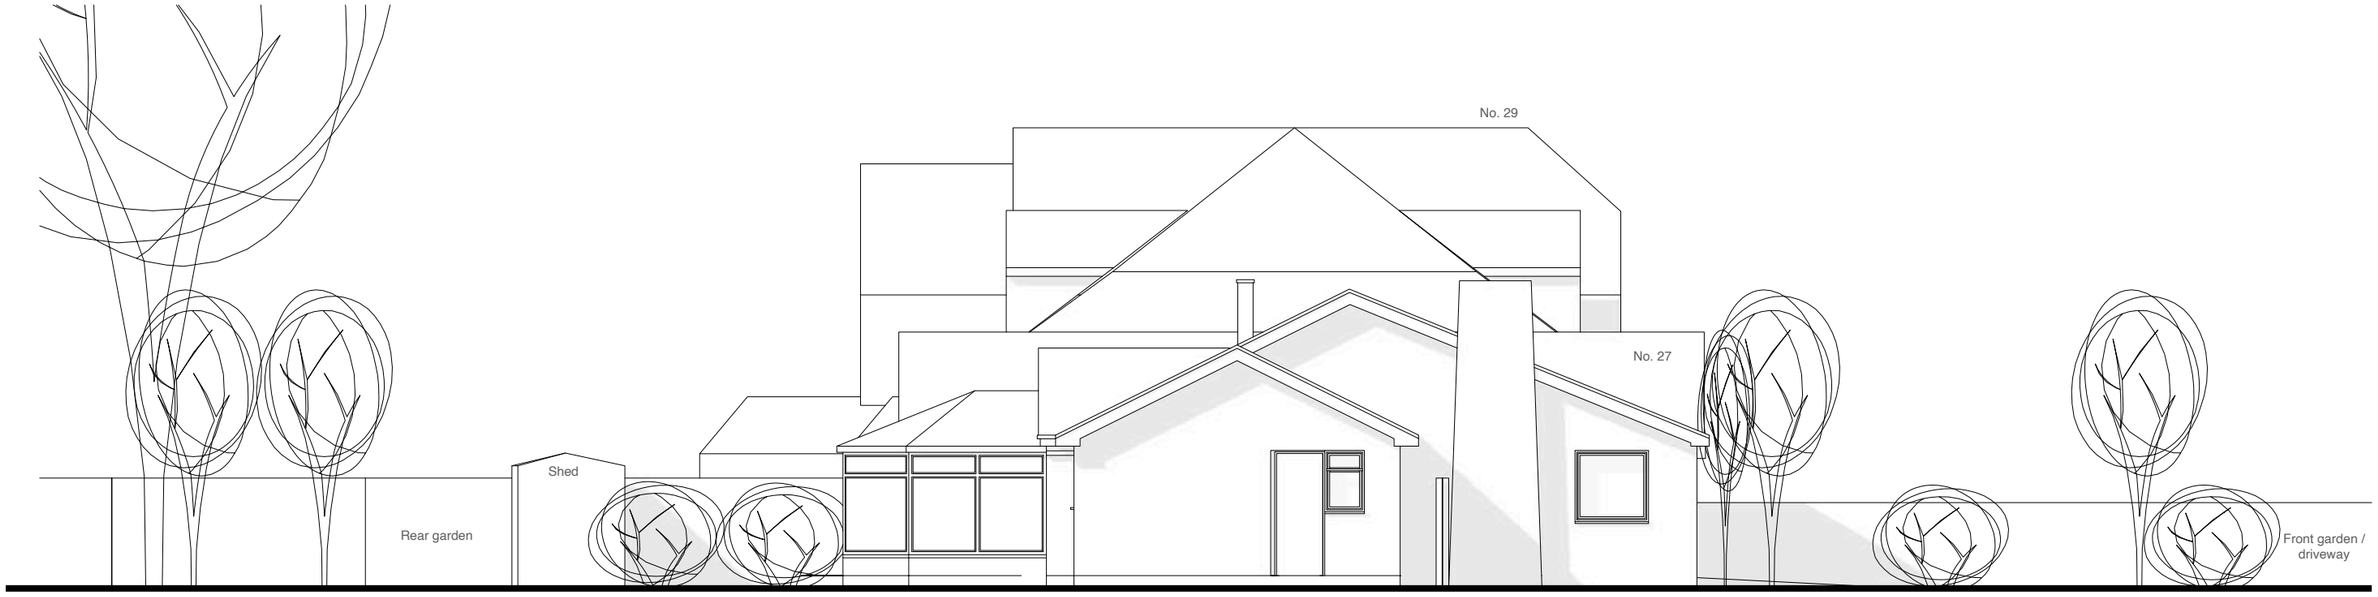

Rear elevation

1:100 @ A3

0 1 2 3 4 5 10m

Drawing Title

Existing
Elevations

Project
27 RobinHood Lane,
Winnersh,
Wokingham,
RG41 5ND

Client
Ravinder Dhesi
Malkiat Jeer

Date
November 2026

Project no. / Stage / Drawing no. / Revision

1176- PLA- 008_B

Revision notes: Drawn by: LW

A - First Issue
B - 10.11.26 - site boundary hidden

Copyright Whitfield:Design Architects © 2026
Web: www.whitfield-design.co.uk
Email: liam@whitfield-design.co.uk
Phone: 07810794436

NOTES:
Print all drawings in full colour at A3 size. All measurements to be confirmed on site by the contractor prior to starting any building work. All structure indicative, see Structural Engineer's drawings for more information. Design to comply with the latest Building Regulations and Approved Documents.

WHITFIELD : DESIGN
ARCHITECTS

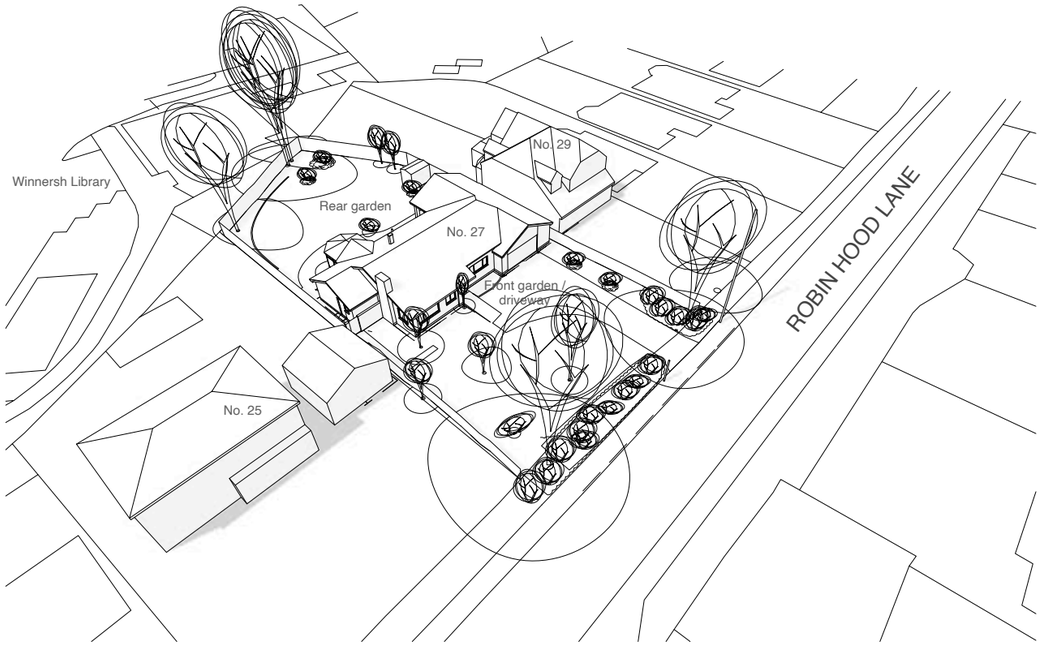

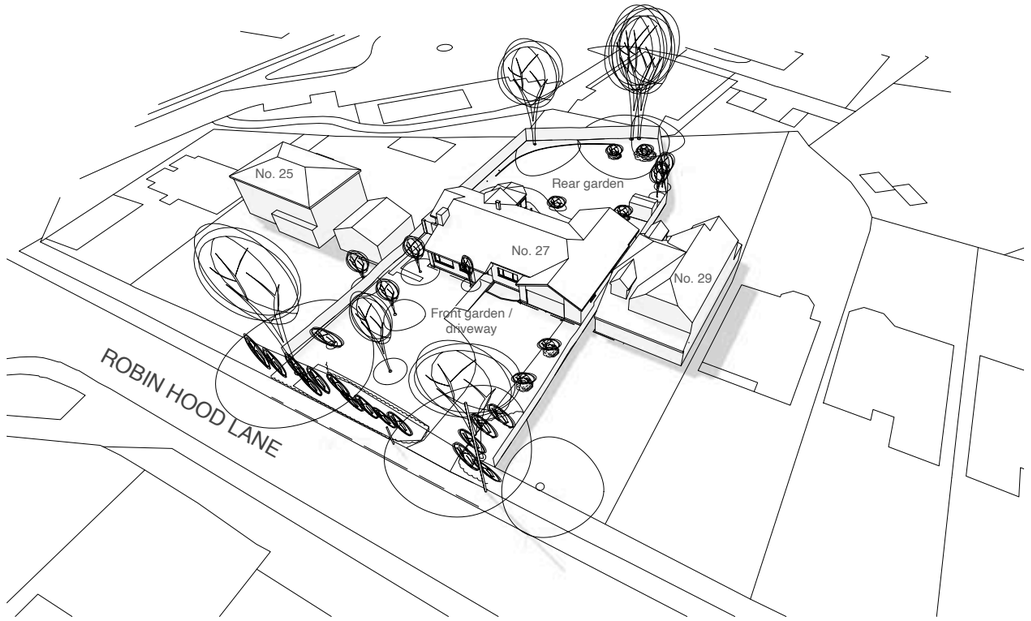

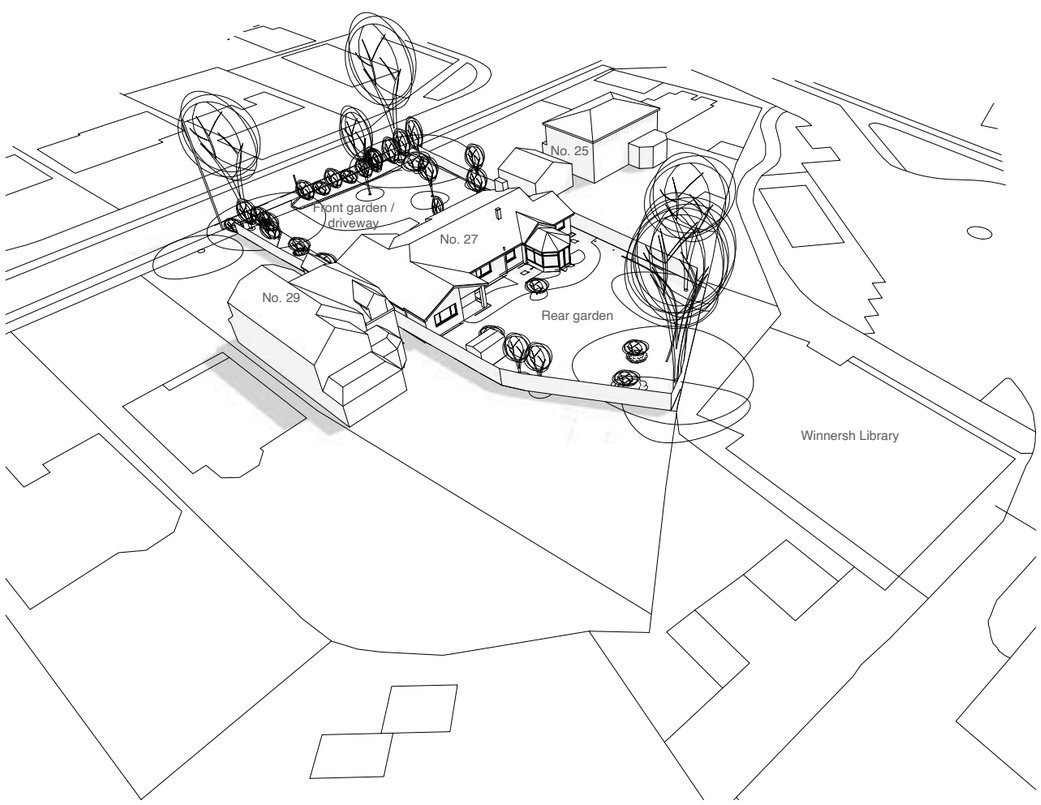

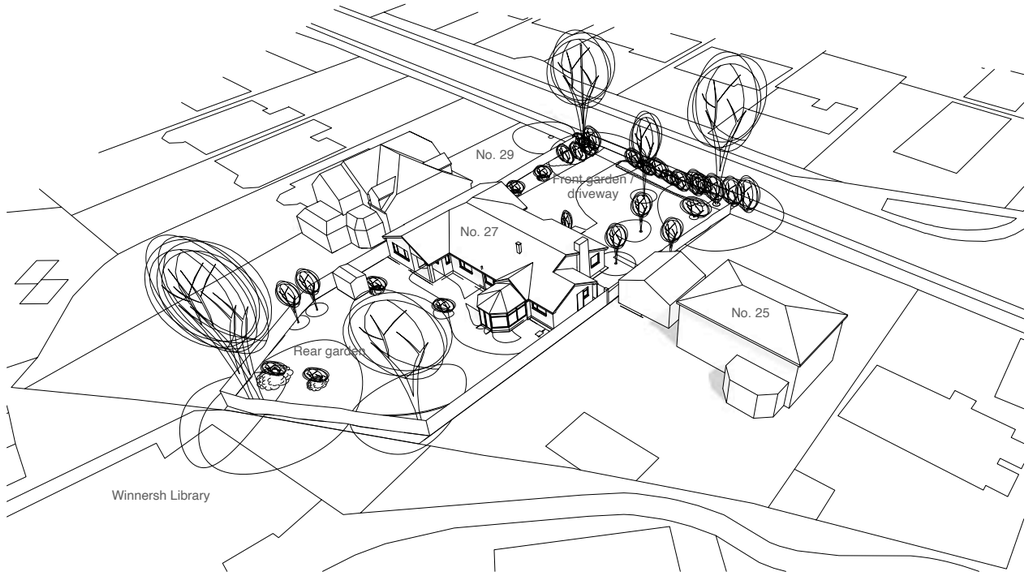

Drawing Title

Existing
3D Aerial Views

Project
27 RobinHood Lane,
Winnersh,
Wokingham,
RG41 5ND

Client
Ravinder Dhesi
Malkiat Jeer

Date
November 2026

Project no. / Stage / Drawing no. / Revision

1176- PLA- 009_A

Revision notes: Drawn by: LW

A - First Issue

Copyright Whitfield:Design Architects © 2026
Web: www.whitfield-design.co.uk
Email: liam@whitfield-design.co.uk
Phone: 07810794436

NOTES:
Print all drawings in full colour at A3 size. All measurements to be confirmed on site by the contractor prior to starting any building work. All structure indicative; see Structural Engineer's drawings for more information. Design to comply with the latest Building Regulations and Approved Documents.

WHITFIELD : DESIGN
ARCHITECTS

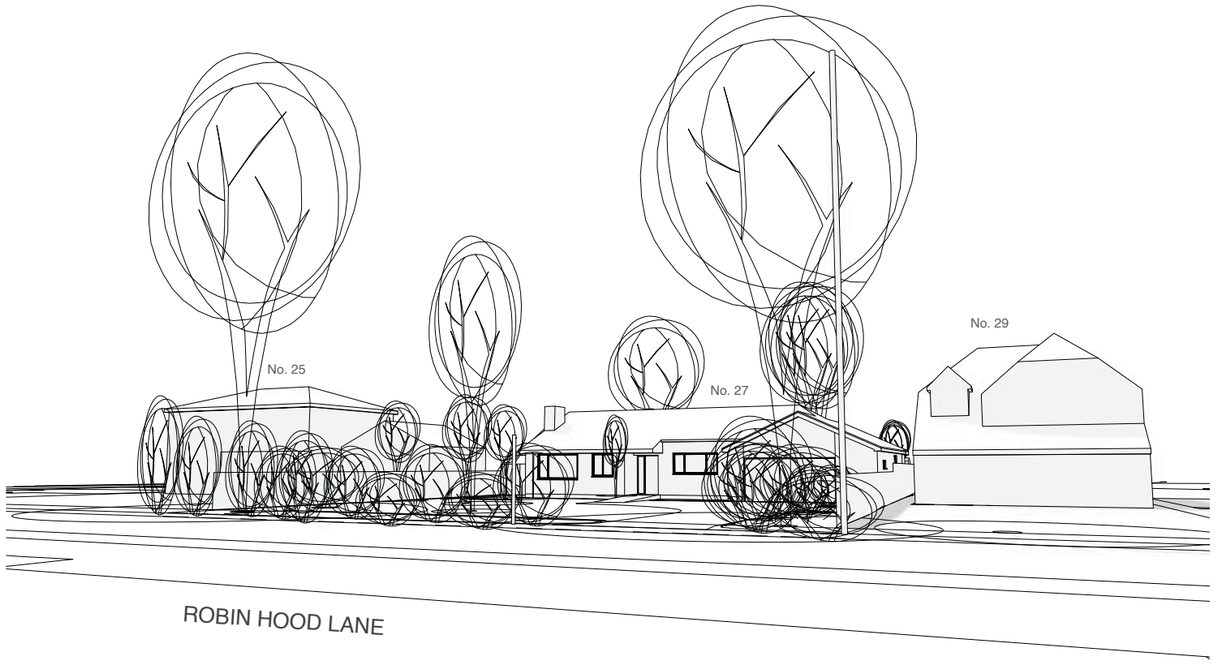

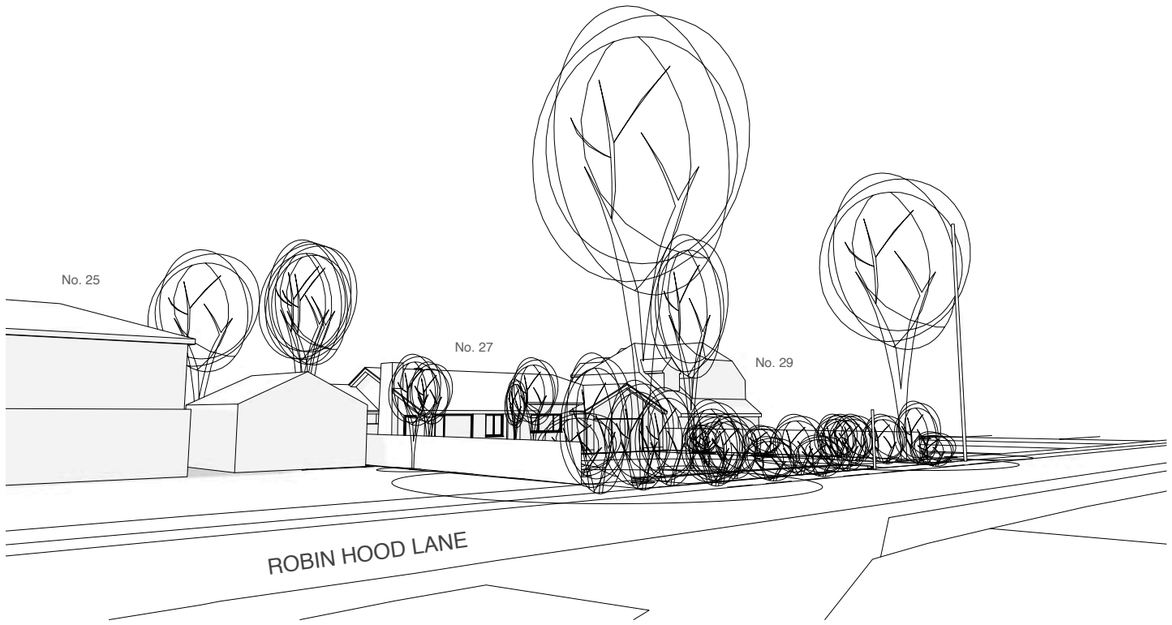

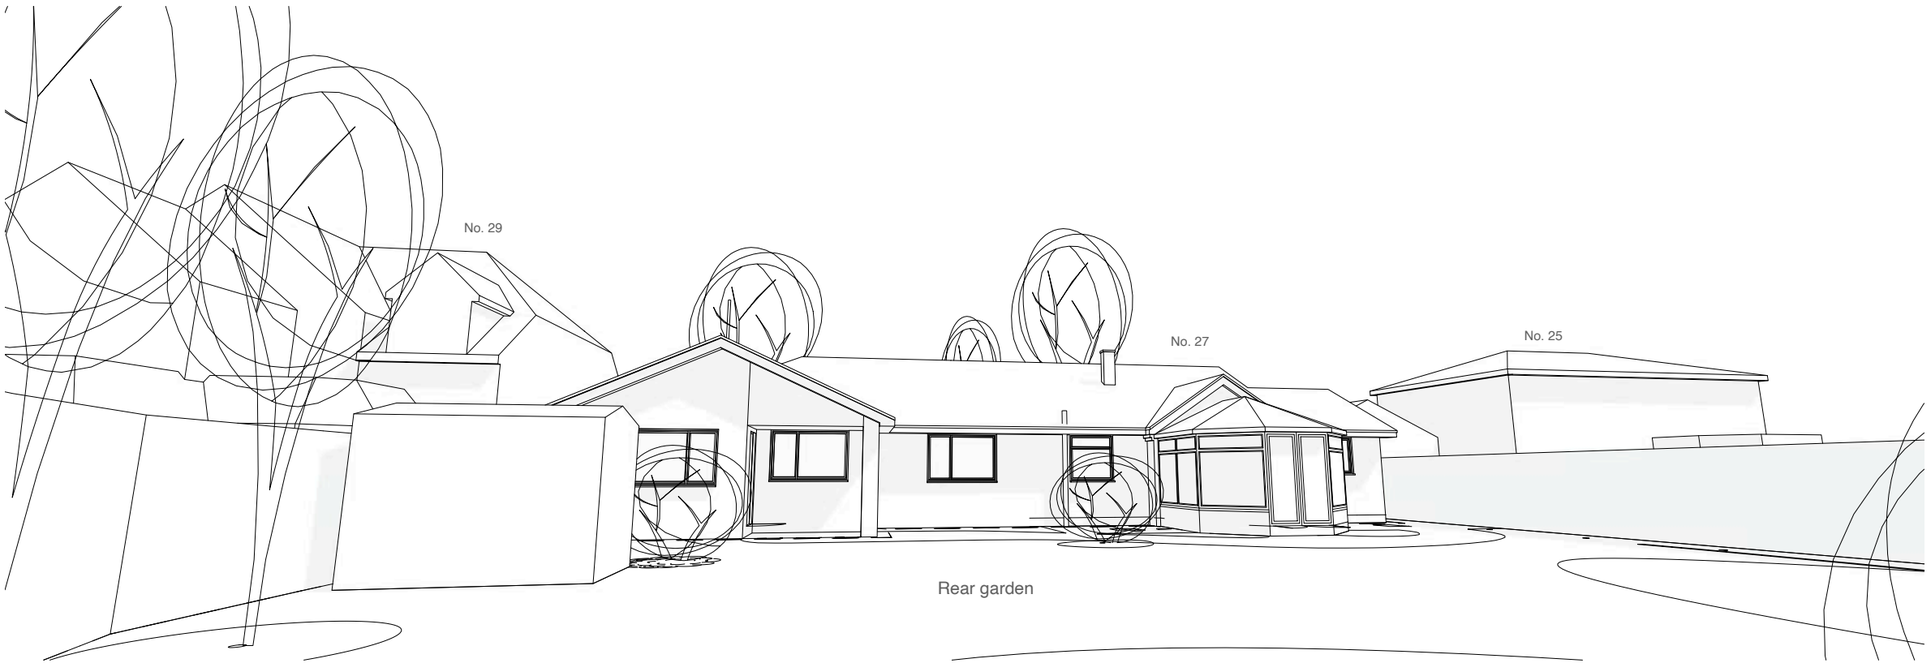

Drawing Title

Existing

3D Perspective Views

Project	Client
27 RobinHood Lane, Winnersh, Wokingham, RG41 5ND	Ravinder Dhesi Malkiat Jeer

Date

November 2026

Project no. / Stage / Drawing no. / Revision

1176- PLA- 010_A

Revision notes: Drawn by: LW

A - First Issue

Copyright Whitfield:Design Architects © 2026

Web: www.whitfield-design.co.uk
Email: liam@whitfield-design.co.uk
Phone: 07810794436

NOTES:
Print all drawings in full colour at A3 size. All measurements to be confirmed on site by the contractor prior to starting any building work. All structure indicative, see Structural Engineer's drawings for more information. Design to comply with the latest Building Regulations and Approved Documents.

WHITFIELD : DESIGN ARCHITECTS