
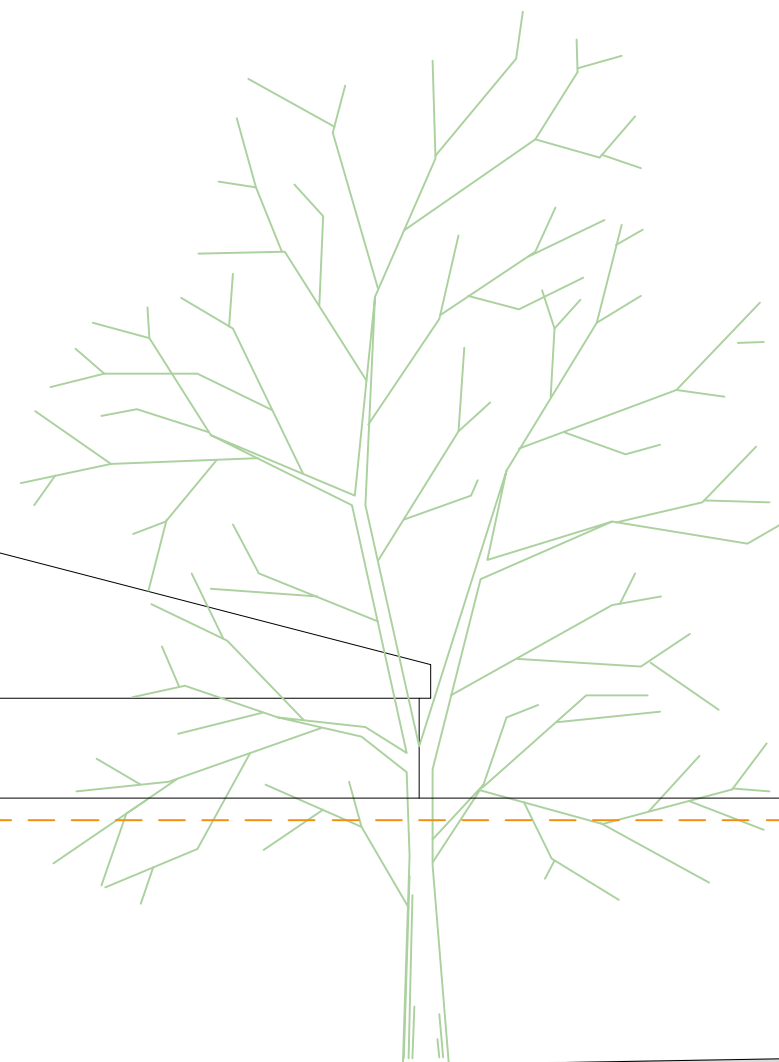


12
11
10
9
8
7
6
5
4
3
2
1
1:50 scale @ 30 metres

No. 49a CYPRESS

Wienerberger
Habibat Bat
Box. Dimensions
215mm wide x
440mm high x 102mm
deep. Approx. 5m
off ground level

Wienerberger Habibat
Premium Swift Box.
Dimensions 552mm
wide x 140mm high x
200mm deep. Approx.
6m off ground level

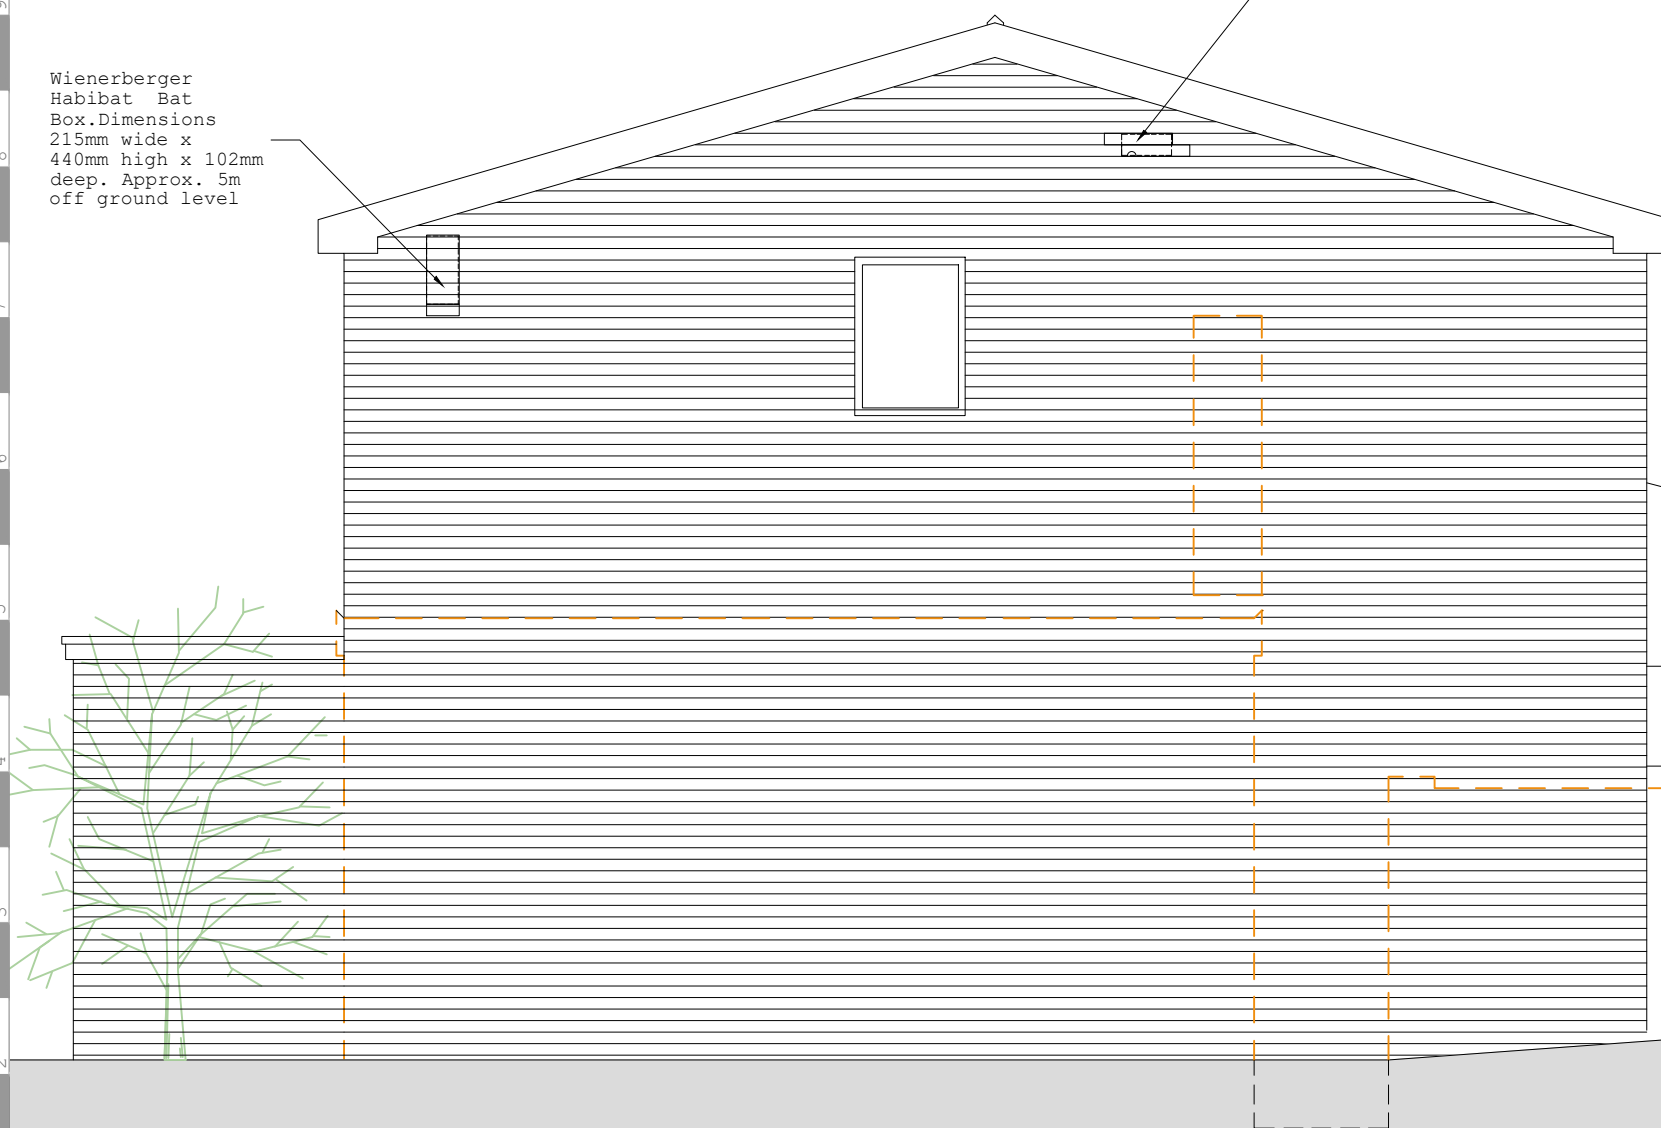

www.colonyarchitects.com
colony architects ltd has undertaken this
survey and prepared this drawing to a level
of accuracy commensurate with the scale
indicated on the drawing. any dimensions
extracted should be treated accordingly.
unless indicated do not use this drawing to
produce any fabrication drawings, cutting
lists or schedules of work, including setting
out dimensions.

colony architects ltd is a collaborative of
architects and designers with an agenda
to find out more visit our beautiful website
www.colonyarchitects.com
contact: design@colonyarchitects.com
stu 07890 515372 intezmeszo
ed 07779 255328 woking road
guildford Surrey
GU1 1QE

project
49 Cypress Road
Reading, RG5 4BD
client
JB
drawing title
Proposed side
elevation

project drawing number revision
268- 05-12 P5
date status
Jul 2016 planning
scale size author checked
1:50 A3 NDE EGM
© 2015 colony architects

