
 
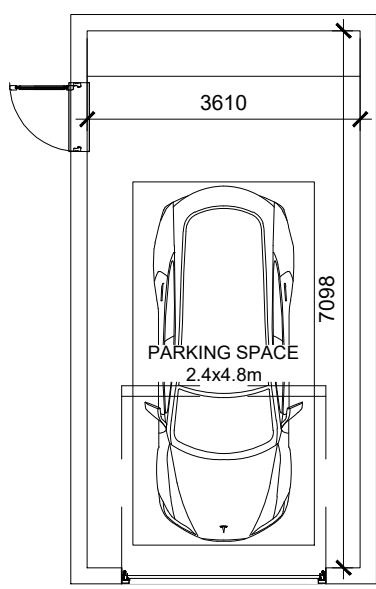


Status

PLANNING

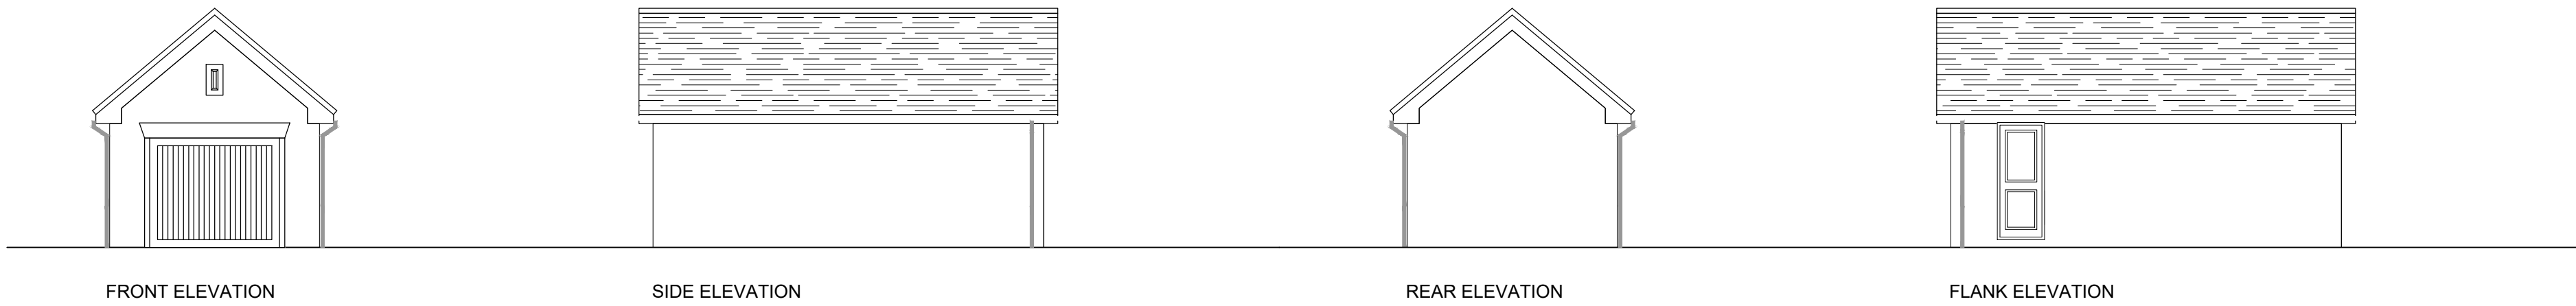

ASCOT DESIGN
Timeless architecture

HEAD OFFICE
Ashurst Manor,
Ashurst Park, Church
Lane, Sunninghill,
Ascot, SL5 7DD
Tel: 01344 299 530

MANCHESTER
No. 1 Booths Park,
Chelford Road,
Knutsford,
WA16 9GS
Tel: 01565 756 147

LONDON
29 Farm Street,
Mayfair,
London,
W1J 5RL
Tel: 020 39940015

Email: info@ascotdesign.com
www.ascotdesign.com



Client

COUNTRY ESTATES LIMITED

Project Title

LAND ADJACENT SONNING GOLF CLUB,
SONNING, READING, RG4 6GJ

Drawing Title

GARAGE PLANS & ELEVATIONS
FOR PLOTS 2, 7 AND 8

Scale	Date	Drawn	Rev
1:100 @ A1	MAR 2024	KJ	

Drawing N°:

25 - J4742 - 02 - 007

The Copyright in this document and design is confidential to
and the property of Ascot Design Limited.