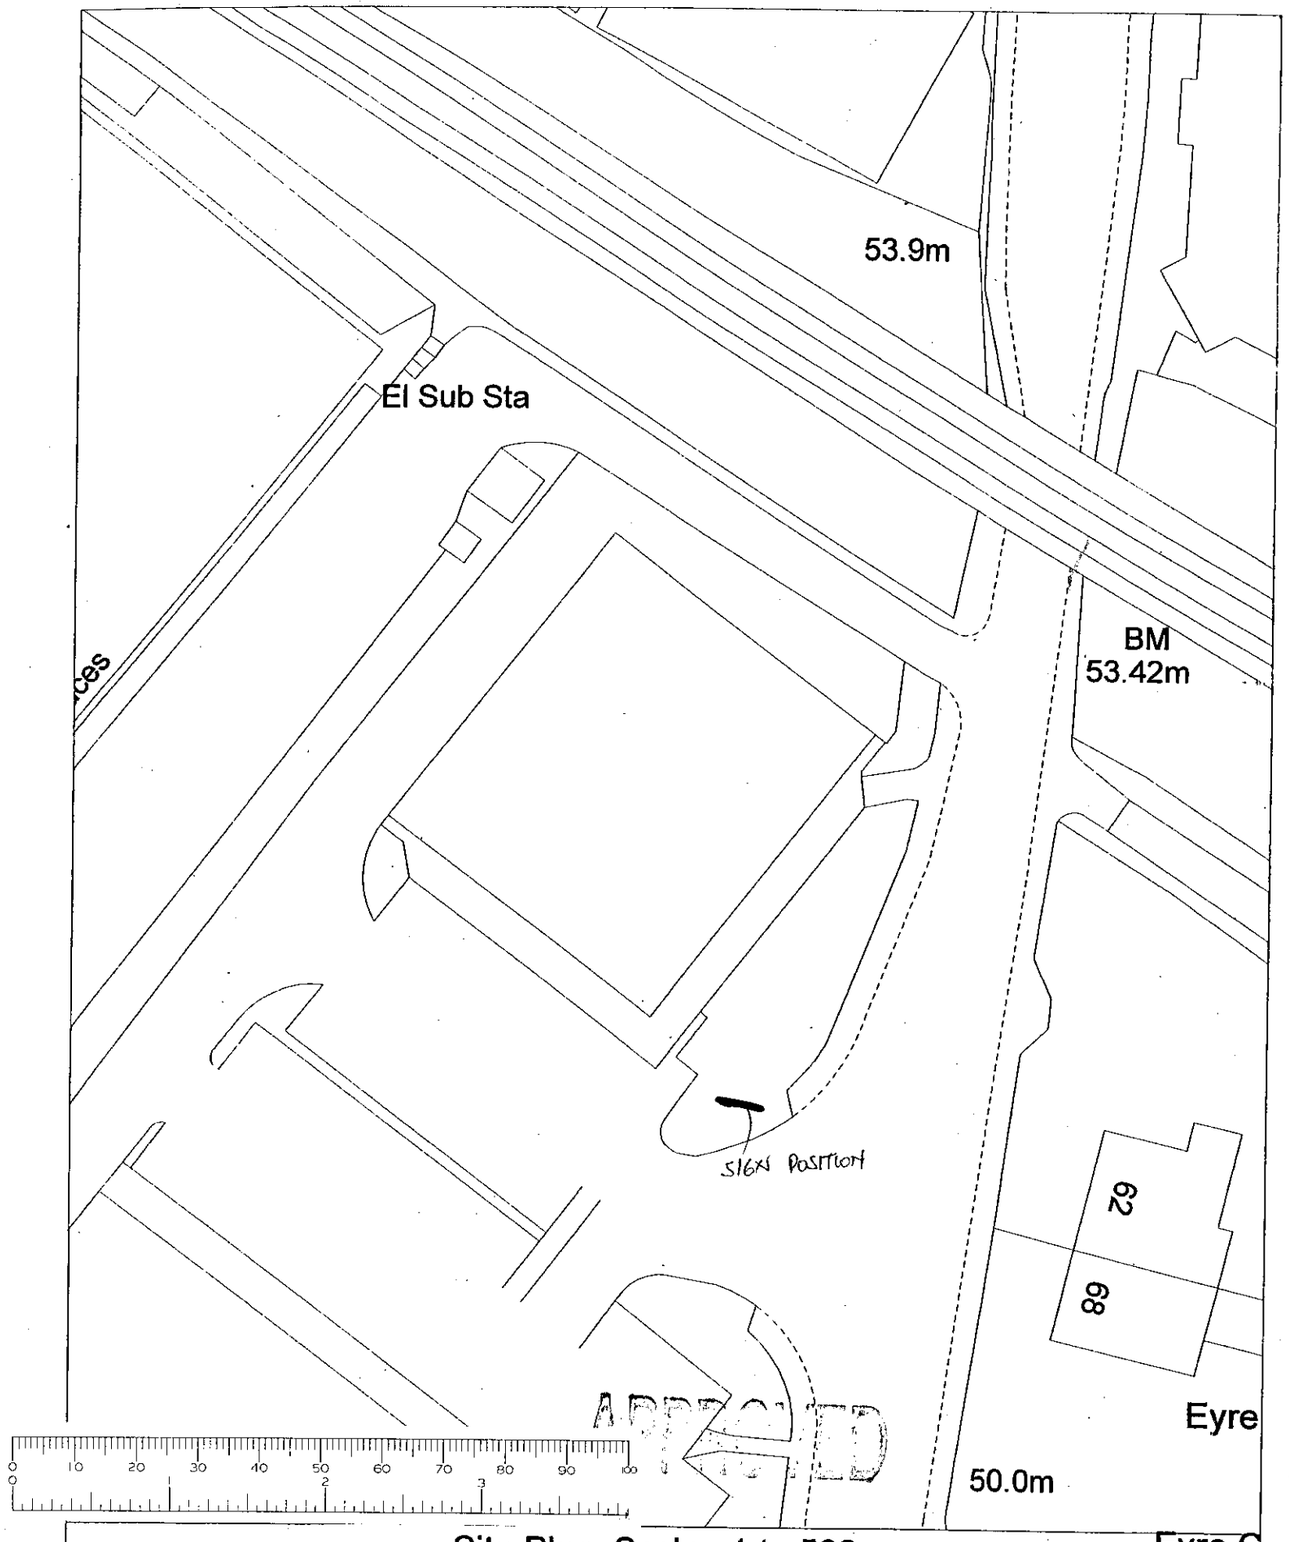

Site Plan, Scale: 1 to 500

EMM BROOK RETAIL PARK
FINCHAMPSTEAD ROAD
WOKINGHAM

This map is reproduced from Ordnance Survey material with the permission of Ordnance Survey on behalf of the Controller of HMSO Office. © Crown Copyright.
LICENCE NO. ALS1857A



22.FEB.2000* 06 Site Plan, Scale: 1 to 2500

EMM BROOK RETAIL PARK
FINCHAMPSTEAD ROAD
WOKINGHAM

This map is reproduced from Ordnance Survey material with the permission of Ordnance Survey on behalf of the Controller of HMSO Office. © Crown Copyright.
LICENCE Nº ALS1857A