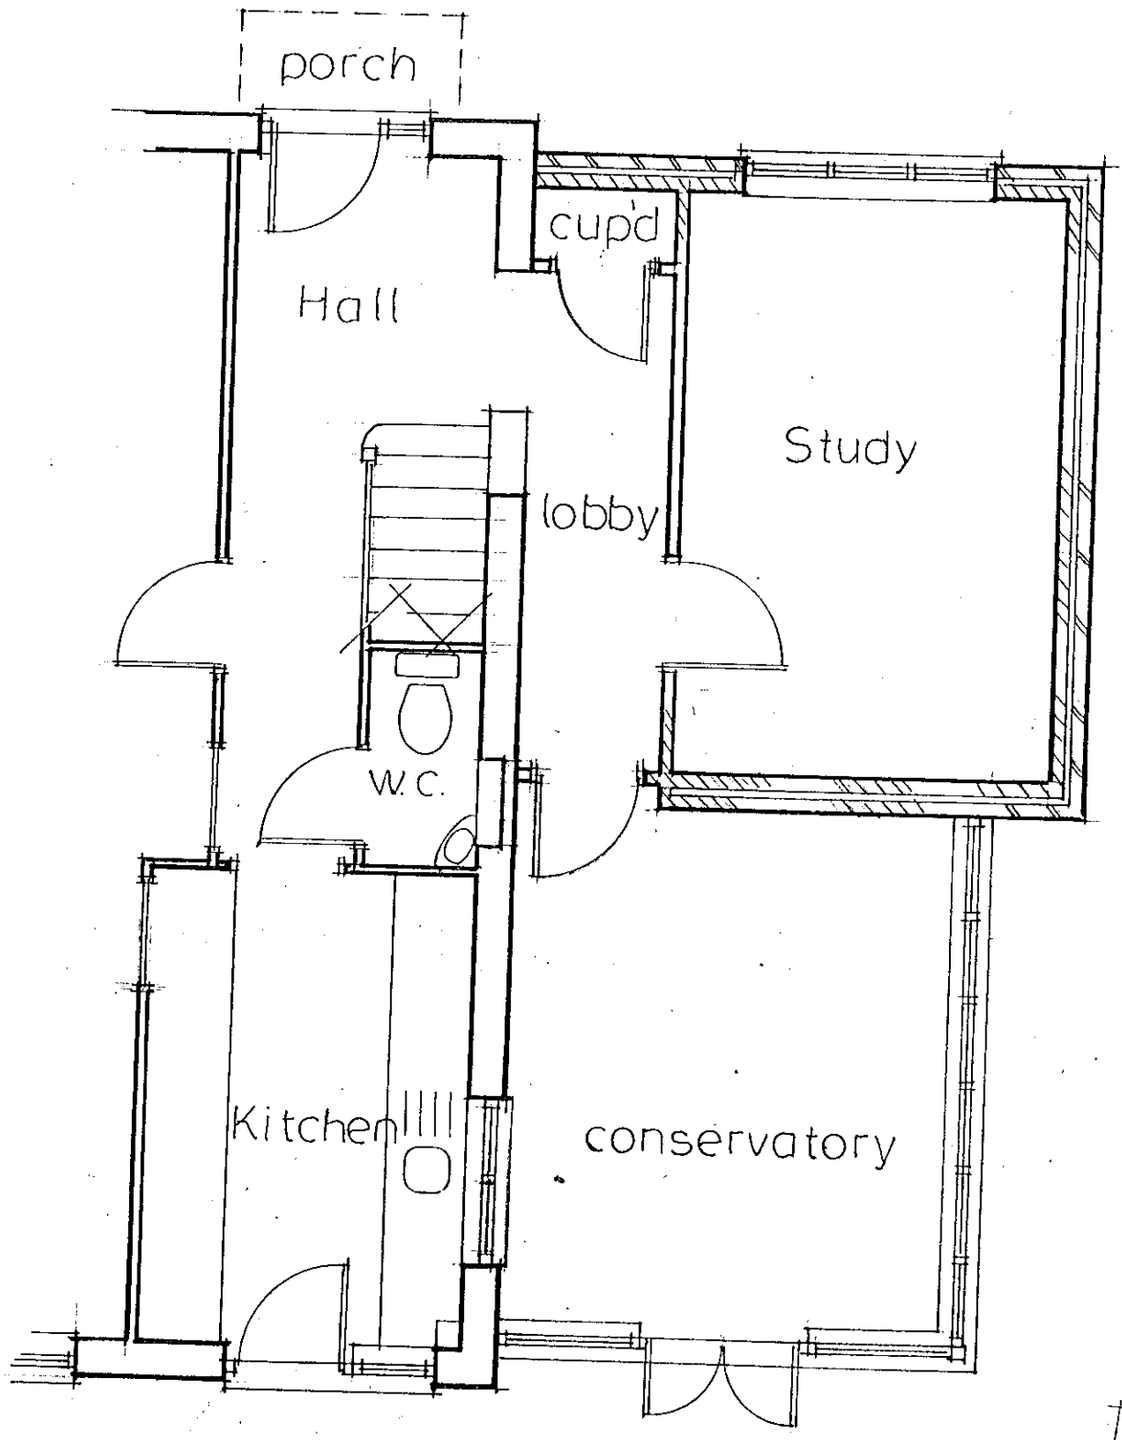

Proposed floor plan

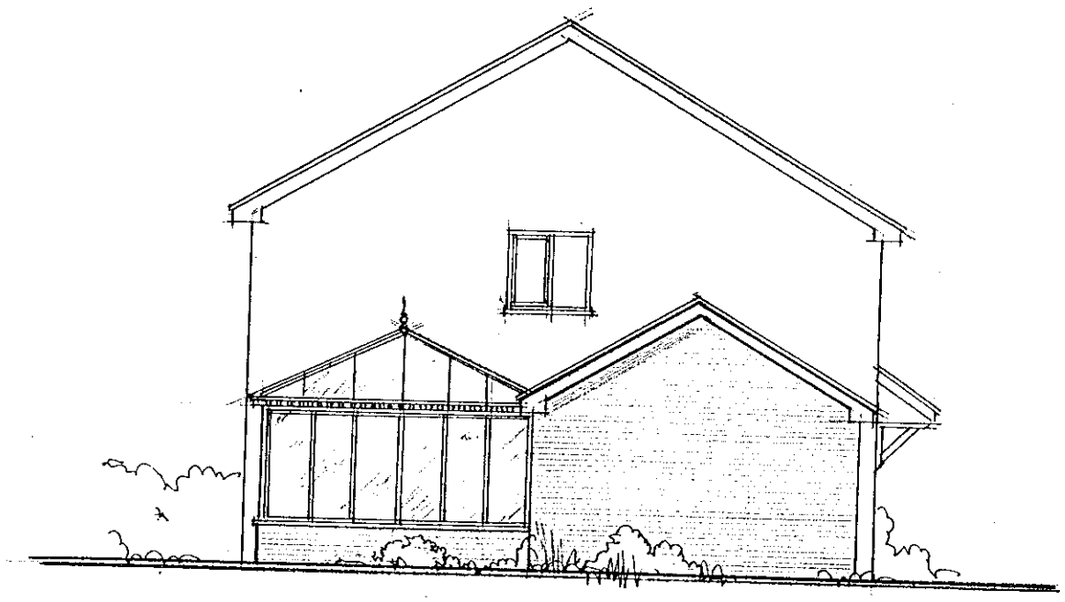

PROPOSED SIDE

APPROVED



PROPOSED FRONT

PROPOSED REAR

25.FEB.2000* 0690

CLIENT	MR. D. LUNN
ADDRESS	8 BURNISTON CLOSE LOWER EARLEY
PROJECT	SINGLE STOREY SIDE EXTENSION
SCALE	1:50 & 1:100

CD 8/11/00