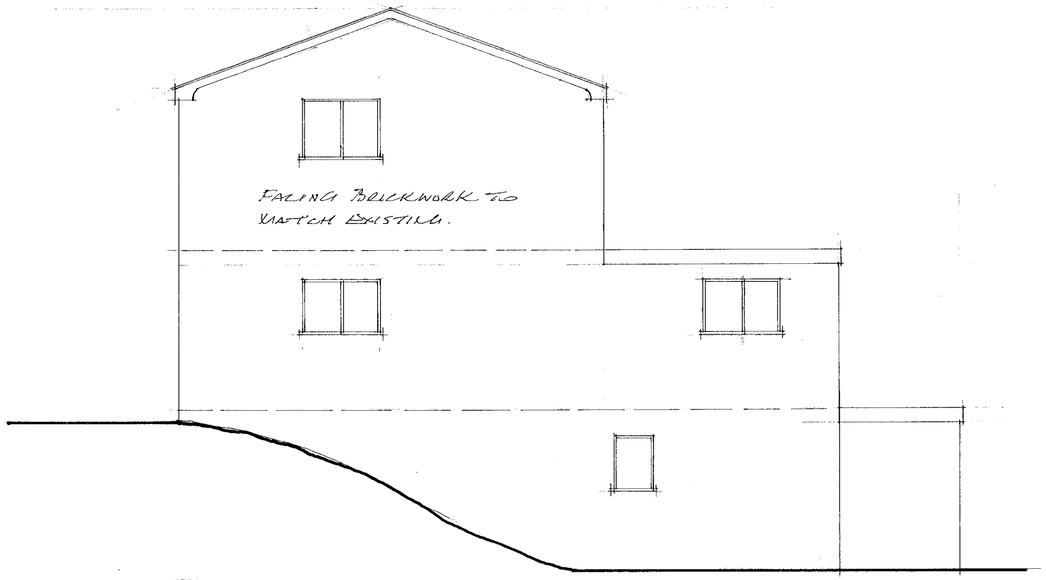

side elevation

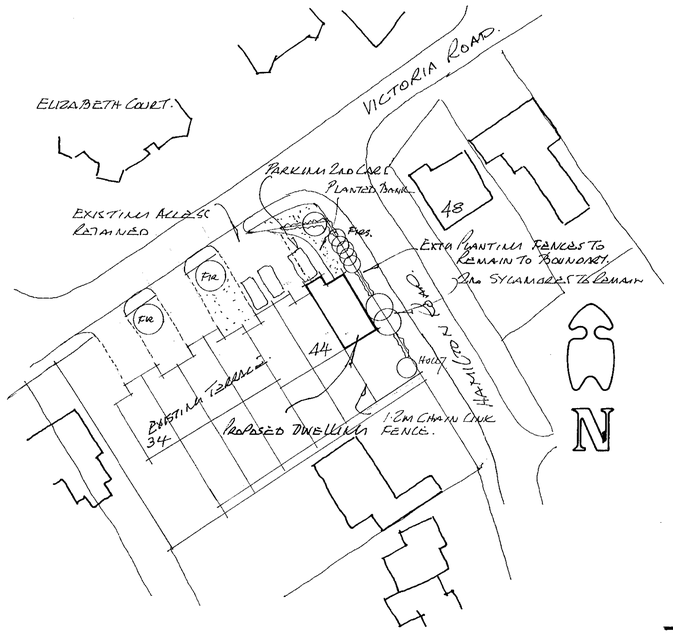

site plan 1.500



front elevation

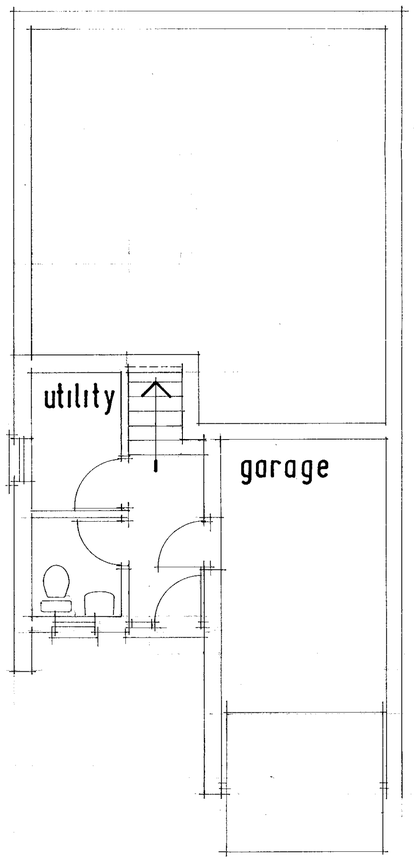

lower ground floor plan

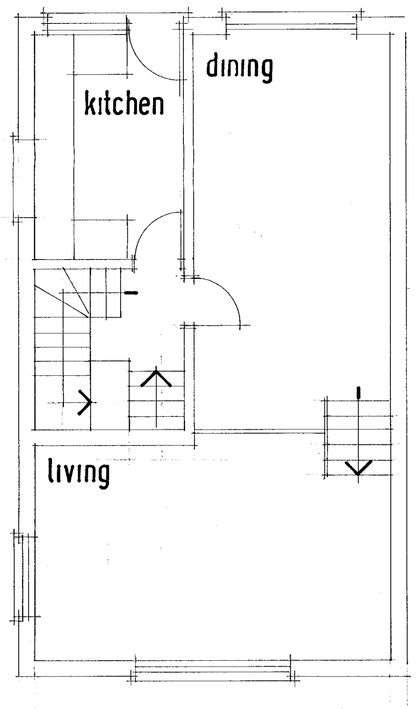

ground floor plan

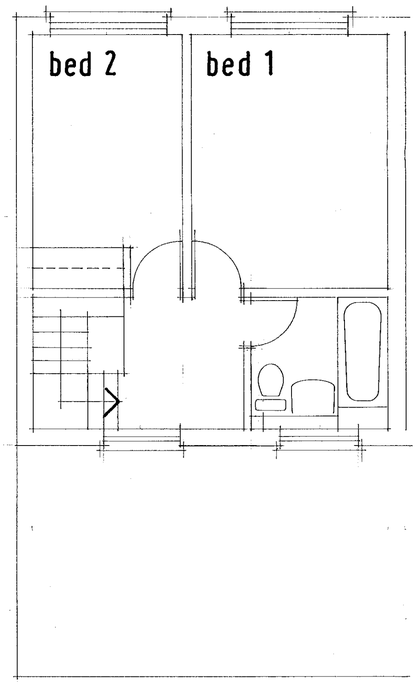

first floor plan

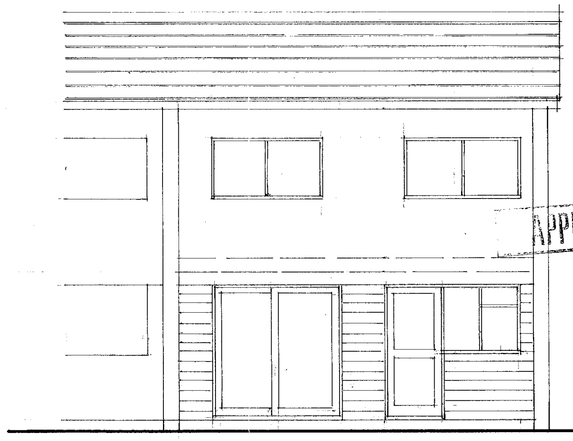

rear elevation

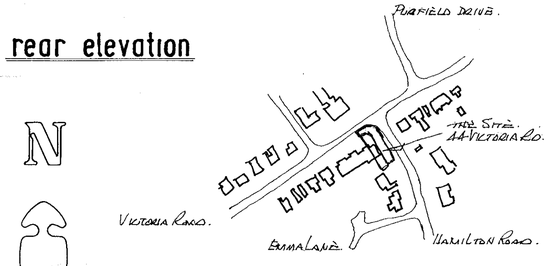

location plan 1.2500

Revisions

Client
MR & MRS RIXON

Project
44 VICTORIA ROAD
WARGRAVE.

Drawing
PROPOSED DWELLING.

Tim Isaac Dip.ARCH., M.B.I.A.T., A.T.P.
Architectural Design Services
80 Fairview Road, Taplow, Maidenhead,
Berkshire SL6 0NQ Tel: 01628 662971

Drawn TIsaac | Date Jan 2000.

Scale 1:50

Drawing Number 461/1 | Revision

24/8/02