

SCALE 1:100

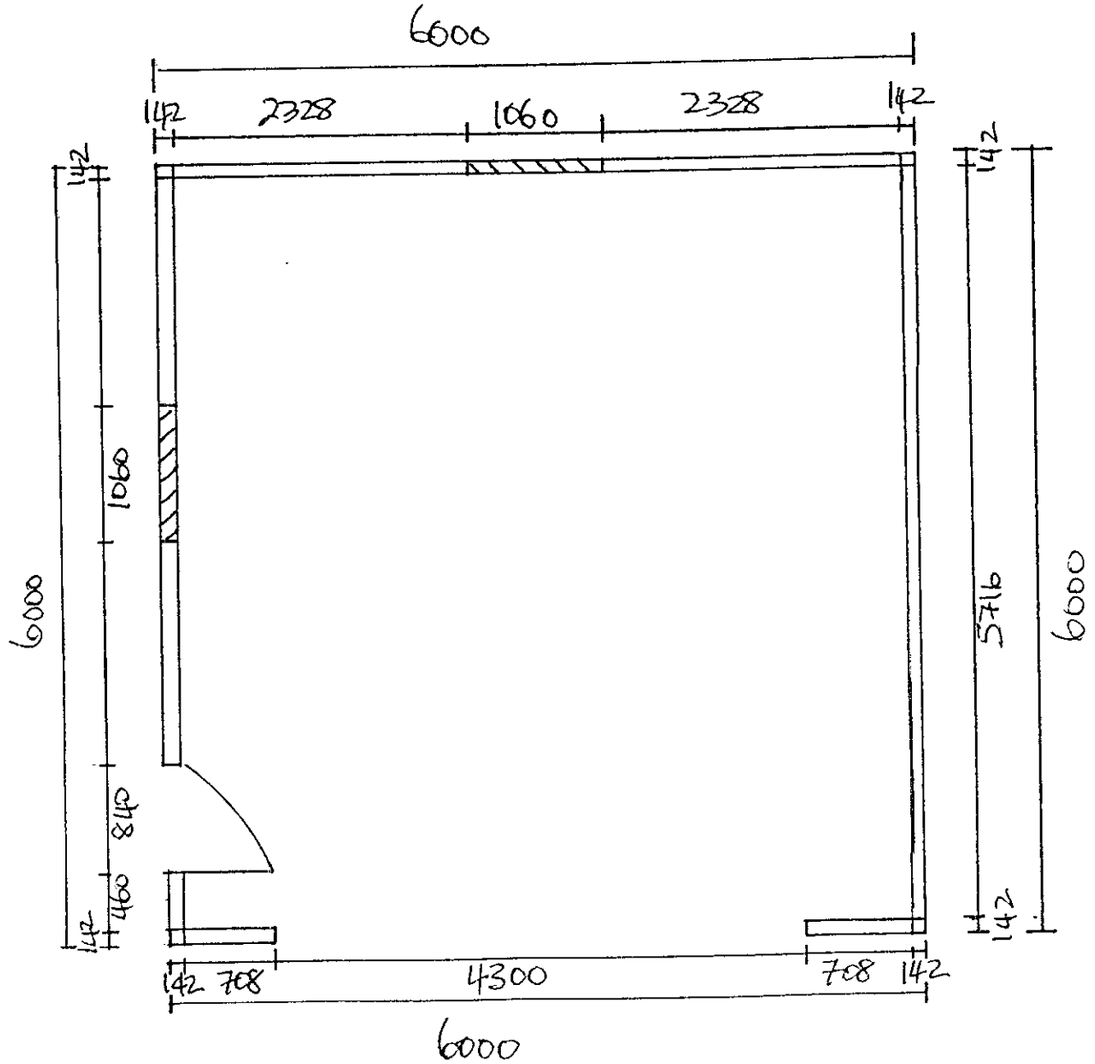

SCALE 1:50

PROPOSED RE-SITE OF GARAGE (EXISTING).

AROSA. 40. OLD BATH RD.
SONNING
READING
RG11 6GA

16TH NOVEMBER 2000

APPROVED
22/1/01

22.NOV.2000 2877

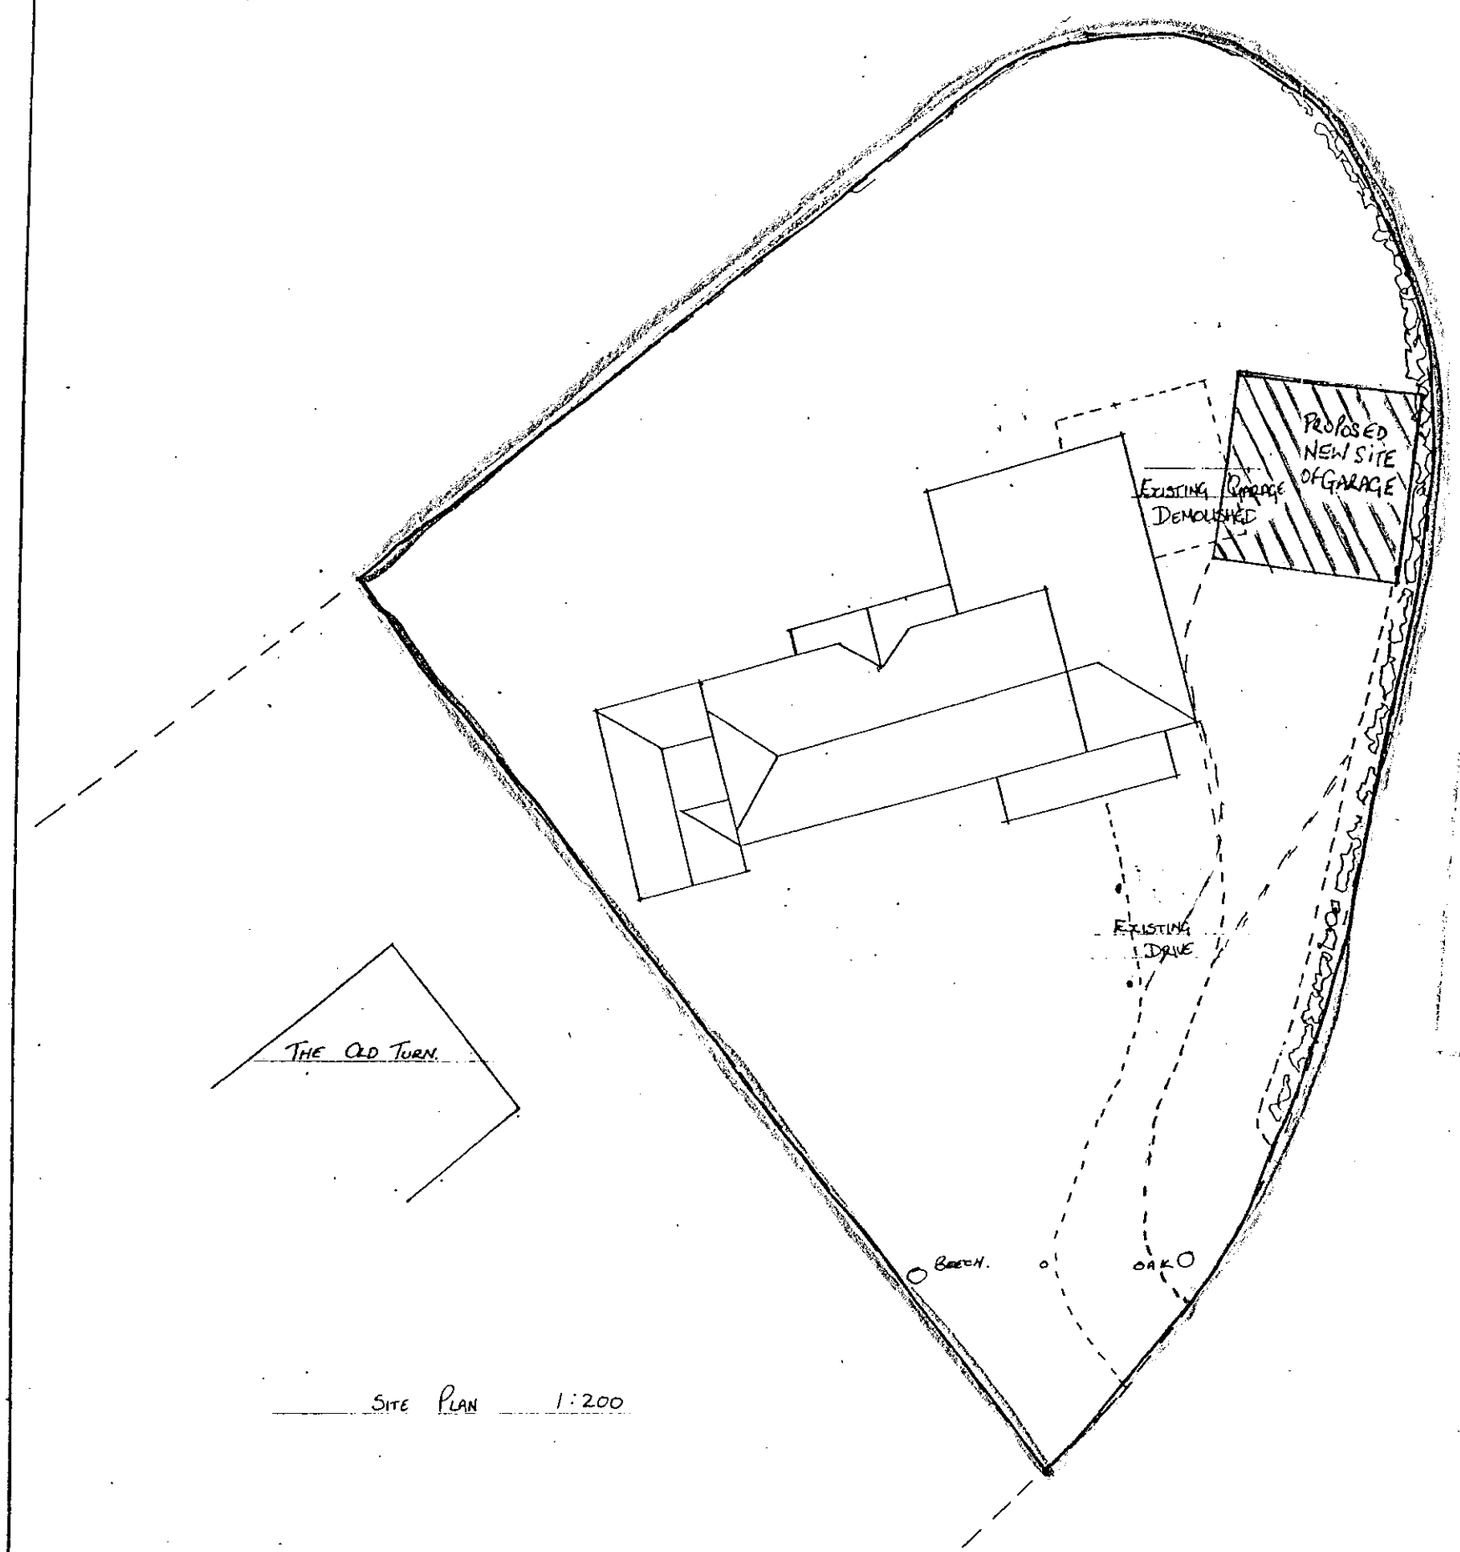

SITE PLAN 1:200

40 OLD BATH ROAD
SONNING
READING
BERKS.

THIS COPY HAS BEEN MADE BY OR WITH THE AUTHORITY OF THE DISTRICT PLANNING OFFICER PURSUANT TO S.47 OF THE COPYRIGHT DESIGNS AND PATENTS ACT 1988. UNLESS THE COPYRIGHT PROVIDES A RELEVANT EXCEPTION TO ... THIS COPY MUST NOT BE ... PURPOSE OF ... PERMISSION ... OF THE COPYRIGHT OWNER

APPROVED

22/1/01

STEVENSON 99662-04