

Rear elevation 1:100



Side elevation 1:100



Front elevation 1:100

27 NOV 2000*

APPROVED

© Copyright Reserved

Project:- EXTENSION:- 141 Gipsy Lane, WOKINGHAM.

Client:- Mr + Mrs Lidgate.

Drg. No. 5159/06 Description:- Proposed elevations.

Date:- November 2000 Scale:- 1:100

Drawn:- RTH

1 Holly Cottage, High Street, Crowthorne, Berkshire, RG11 7AE. Tel: Crowthorne (0344) 761727 / 778901

DIMENSION
BUILDING
DESIGN

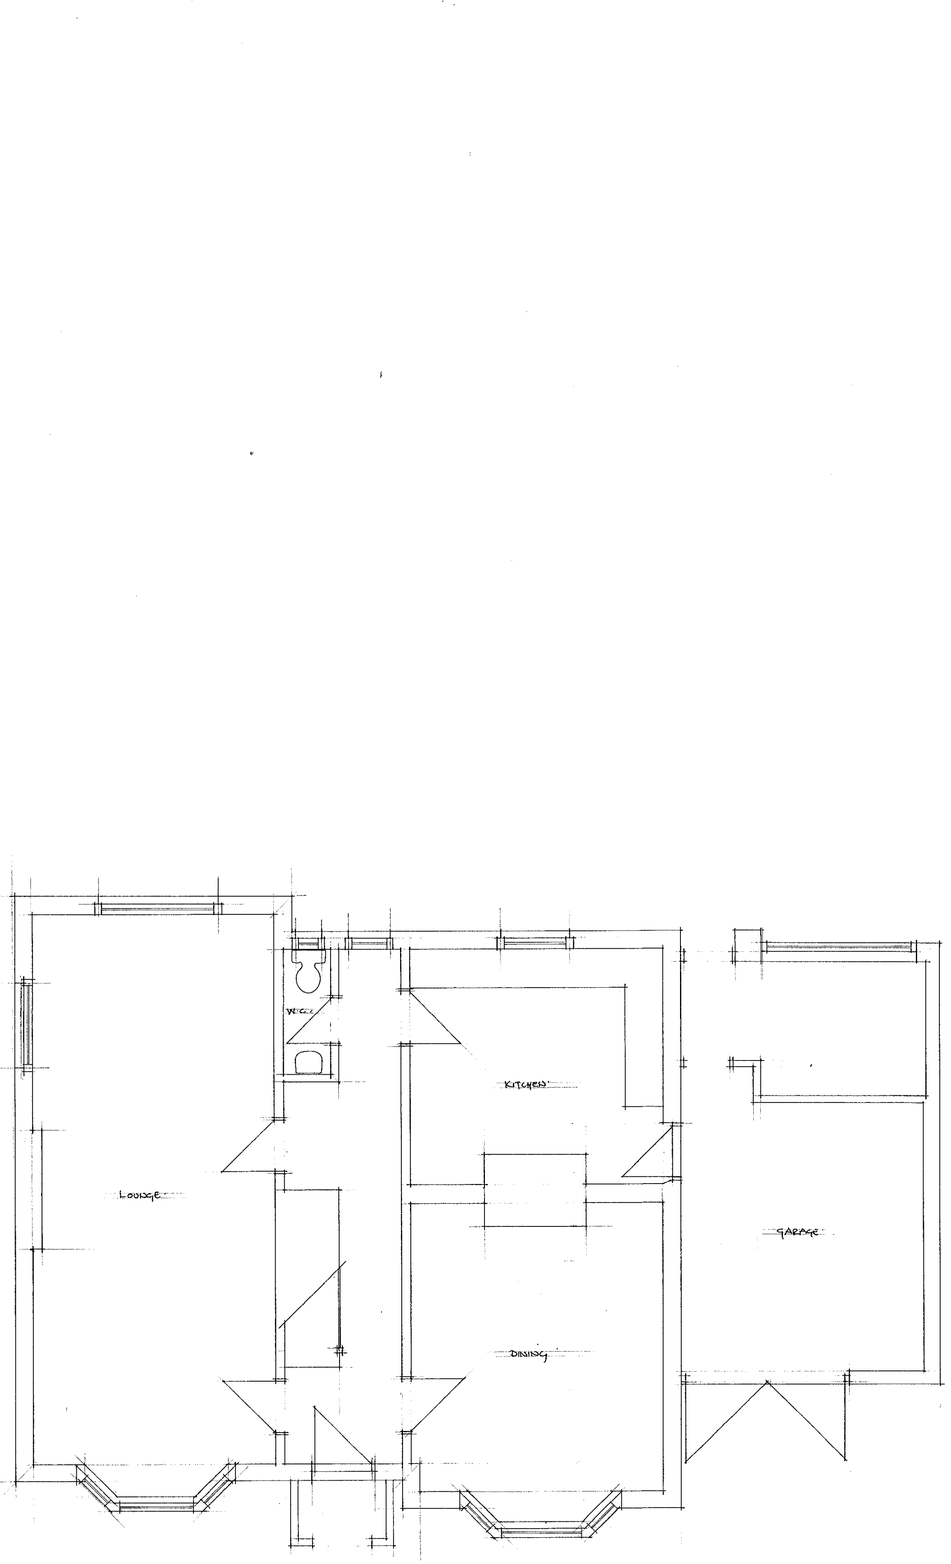

GROUND FLOOR PLAN 1:50.

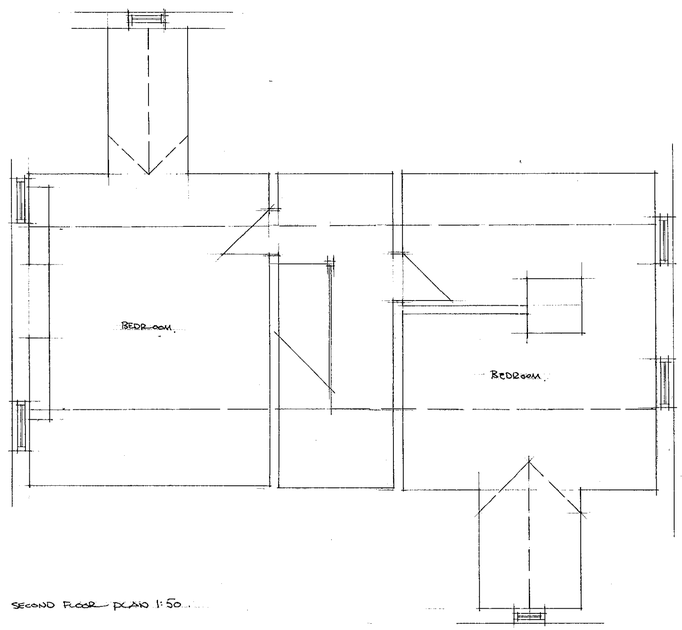

SECOND FLOOR PLAN 1:50.

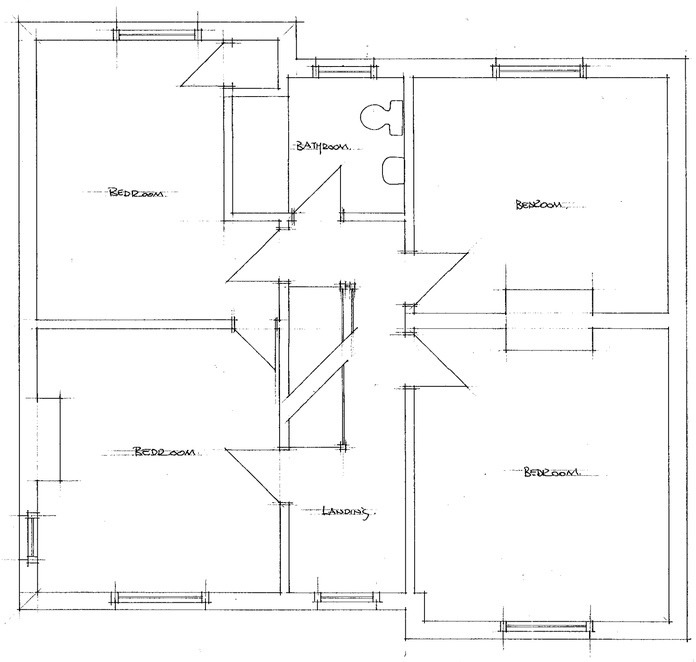

FIRST FLOOR PLAN 1:50.

APPROVED

141 GIPSY LANE, WOKINGHAM.
FOR:- MR + MRS LIDGATE.
5153/01 - EXISTING PLANS + ELEVATIONS. 1:50.
AUGUST 2000.

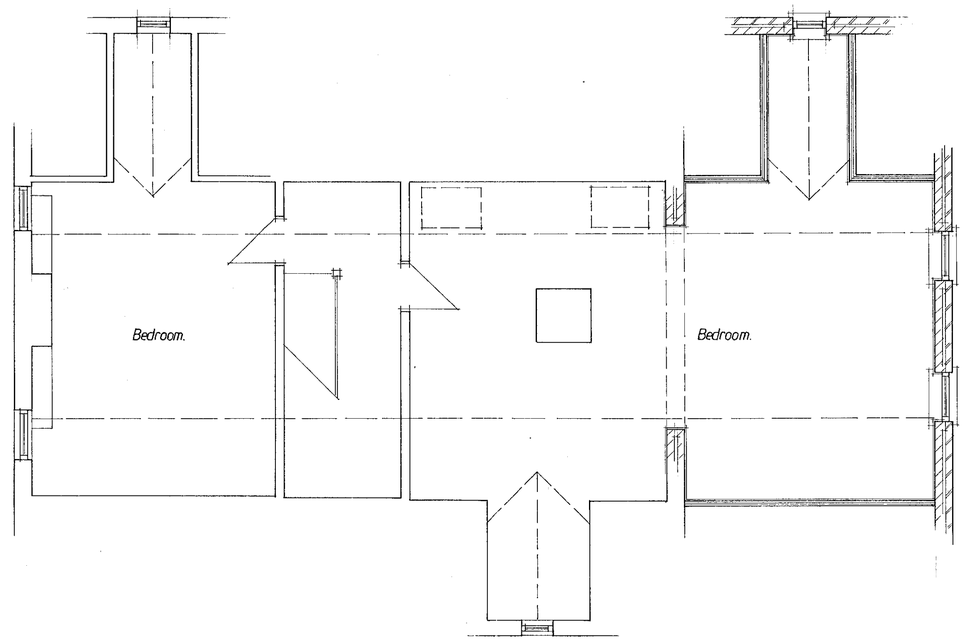

Second floor plan 1:50

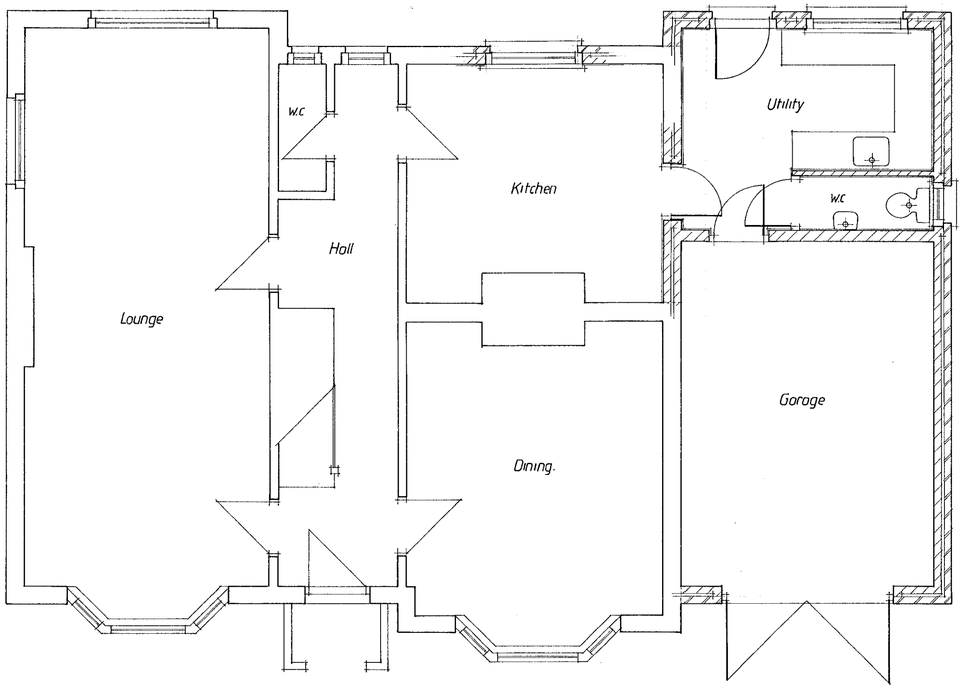

Ground floor plan 1:50

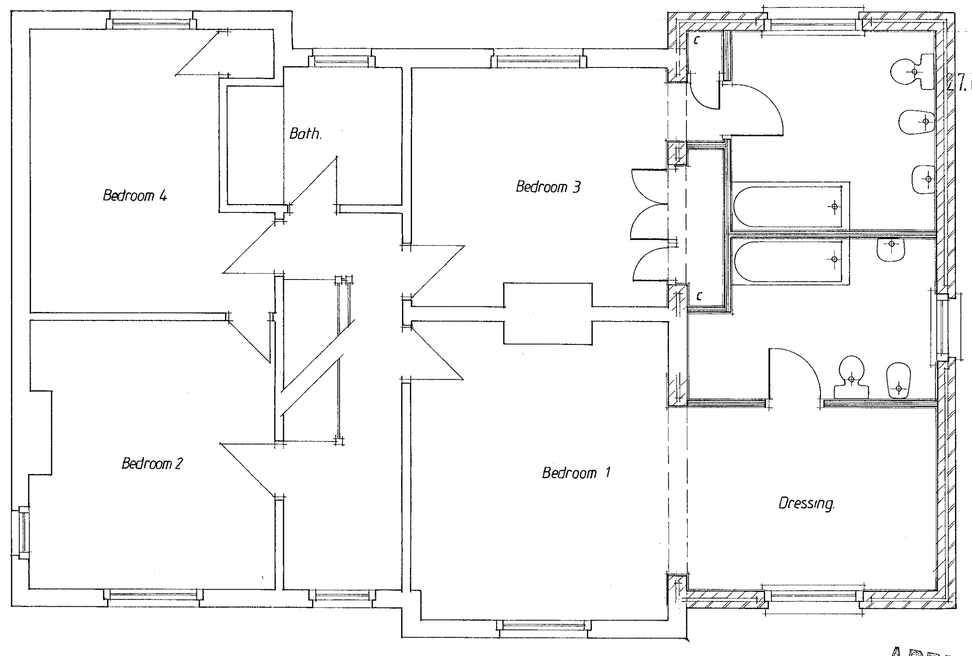

First floor plan 1:50

27. NOV. 2000 2159

APPROVED

© Copyright Reserved

Project:- EXTENSION: 141 Gipsy Lane, WOKINGHAM.

Client:- Mr + Mrs Lidgate

Drg. No. 5159/05 Description:- Proposed floor plans.

Date:- November 2000 Scale:- 1:50

Drawn:- RTH.

1 Holly Cottage, High Street, Crowthorne, Berkshire, RG11 7AE. Tel: Crowthorne (01344) 761727 / 778989

DIMENSION
BUILDING
DESIGN



REAR ELEVATION 1:100

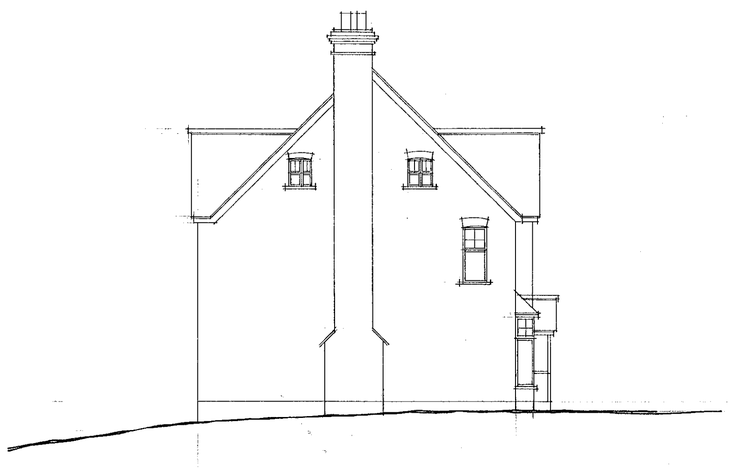

SIDE ELEVATION 1:100.

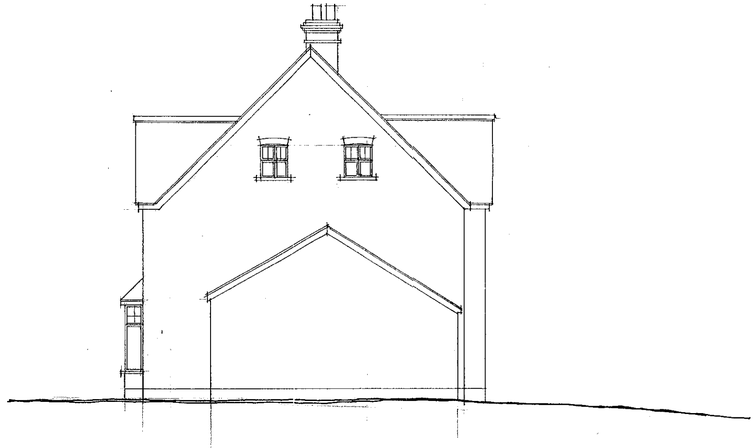

SIDE ELEVATION 1:100.



FRONT ELEVATION 1:100.

27 NOV 2006 2169

141 GIPSY LANE, WOKINGHAM.
FOR:- MR + MRS. LIDGATE.
5169 | 02 - EXISTING ELEVATIONS 1:100.
AUGUST 2000.

