DO NOT MEASURE OFF THIS PRINT – IF IN DOUBT ASK

## EXISTING DWELLING

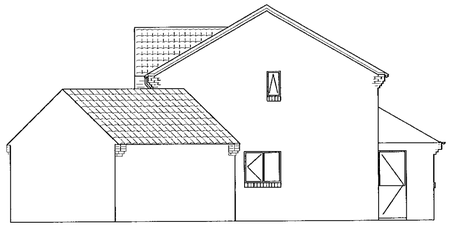

SIDE ELEVATION
(SOUTH WEST)
SCALE 1:100

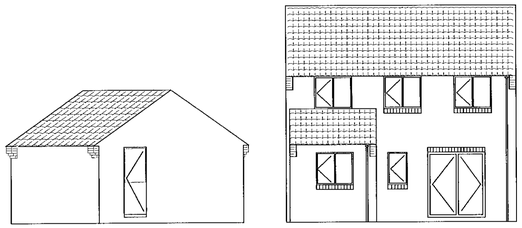

REAR ELEVATION
(SOUTH EAST)
SCALE 1:100

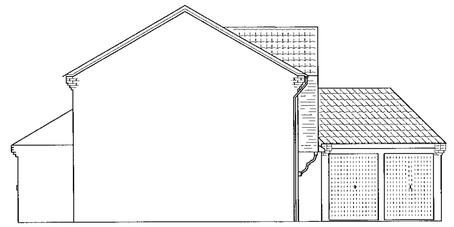

SIDE ELEVATION
(NORTH EAST)
SCALE 1:100

## PROPOSED CONSERVATORY

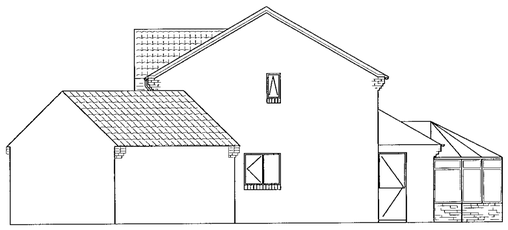

SIDE ELEVATION
(SOUTH WEST)
SCALE 1:100

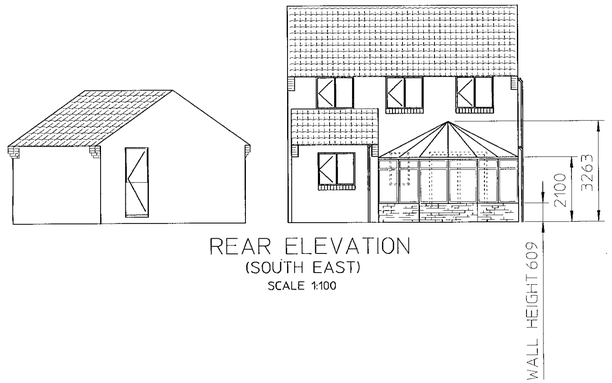


REAR ELEVATION
(SOUTH EAST)
SCALE 1:100

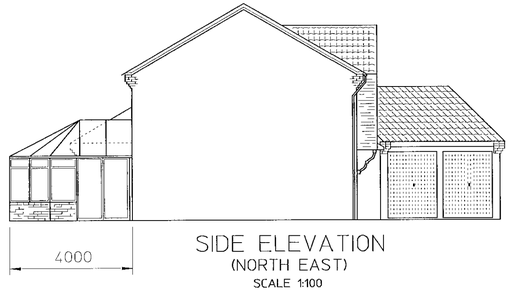


SIDE ELEVATION
(NORTH EAST)
SCALE 1:100

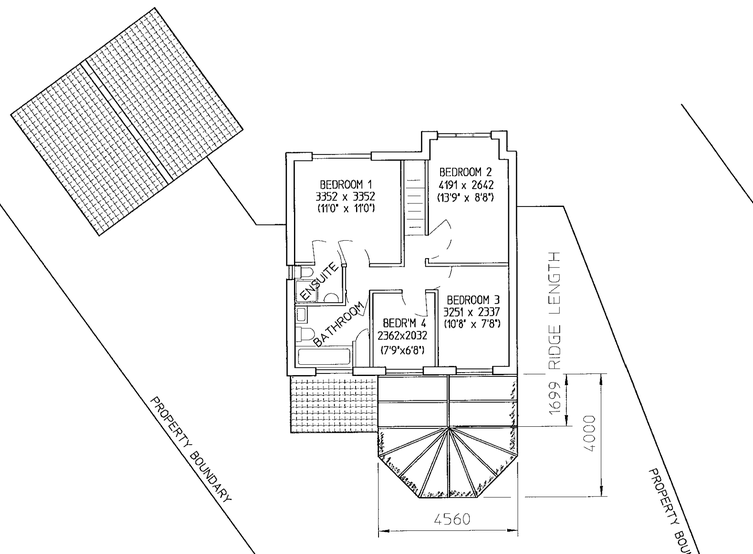


FIRST FLOOR PLAN
SCALE 1:100

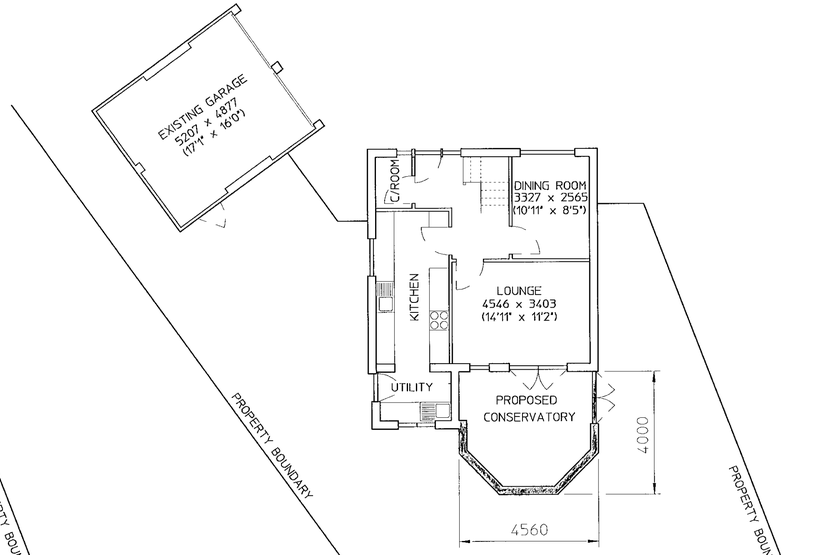


GROUND FLOOR PLAN
SCALE 1:100

NOTE:

1. CONSERVATORY WALL TO BE CONSTRUCTED FROM RED BRICK TO MATCH EXISTING PROPERTY. UPPER CONSTRUCTION WHITE UPVC, DOUBLE GLAZED, TO MATCH EXISTING PROPERTY.

2. SCALE: ALL VIEWS 1:100

3. ALL DIMENSIONS SHOWN IN MM

4. PROPERTY:
   14, THE LILACS,
   BARKHAM,
   WOKINGHAM,
   BERKS.
   RG41 4UT

13.MAR2000* 0900

APPROVED

UNLESS OTHERWISE SPECIFIED
- DIMENSIONS ARE IN MILLIMETRES OR DEGREES
- THIRD ANGLE PROJECTION
- LINEAR & ANGULAR TOLERANCES
  XX ±0.50 XX X ±0.20
  XX XX ±0.10 XX XXX ±0.05
- GEOMETRIC DIMENSIONS AND TOLERANCES PER ANSI Y14.5M-1982 AND ISO 8015

DO NOT MEASURE OFF THIS PRINT

THIS DRAWING REPLACES: –
REFERENCE PART NO: –
DRAWN: DATE: 10/MAR/00
CHECKED: – DATE: –
PROJECT ENGINEER: – DATE: –

TITLE
PROPOSED ADDITION OF CONSERVATORY TO 14 THE LILACS, BARKHAM

SIZE D | DESIGN CENTER | DOC CLASS | DWG NO. | REV R1
SCALE: 1:100 (CUBIC MM) SHEET 1 OF 1