Willow Corner

menham Piece

The Glade

4 No parking spaces

proposed garage + store

9089

existing structure

existing trees remain undisturbed

Common Barn Cottages

1

2

BM 94.75m

9

NORTH

SCALE 1:500

15/11/01

29. FEB. 2000 9719

APPROVED

0 10 20 30 40 50 60 70 80 90 100

0 2 3

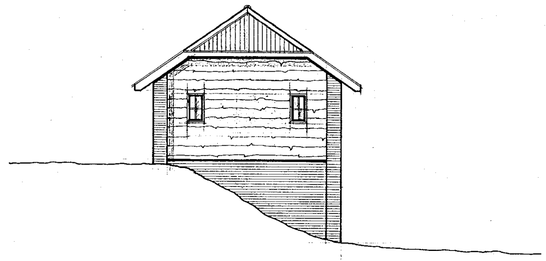

Side elevation 1:100

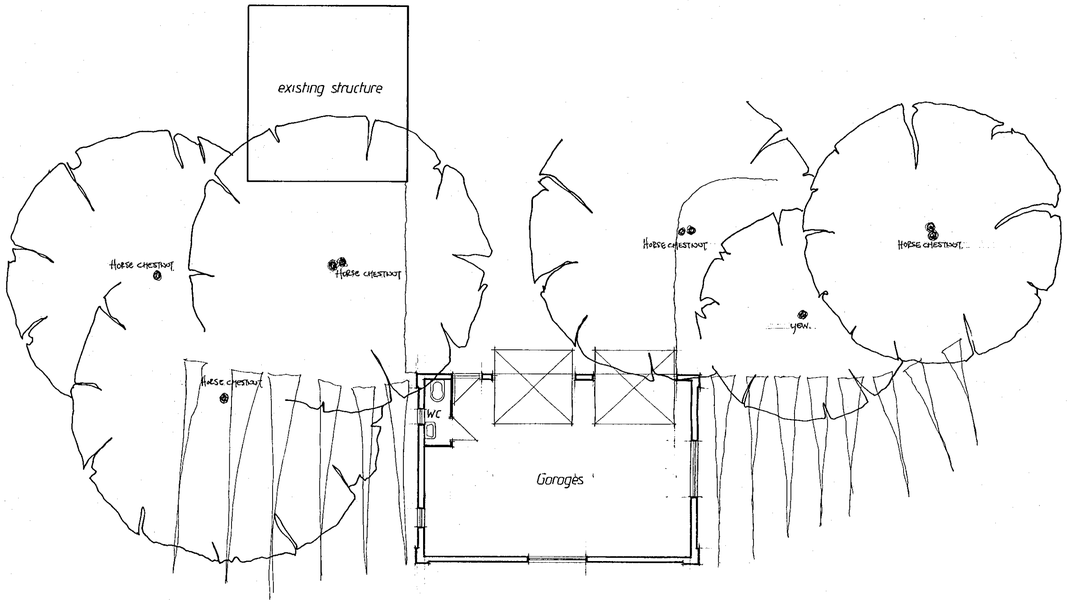

Ground floor plan 1:100

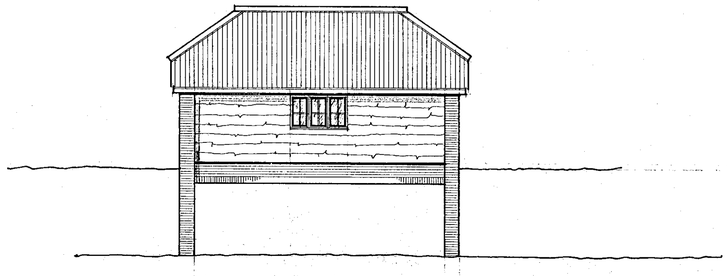

Rear elevation 1:100

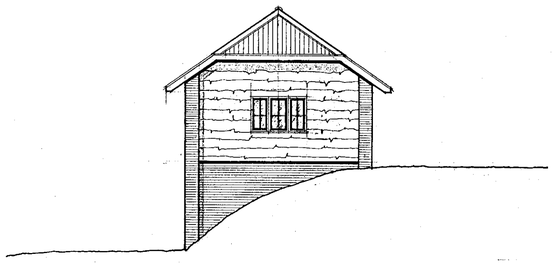

Side elevation 1:100

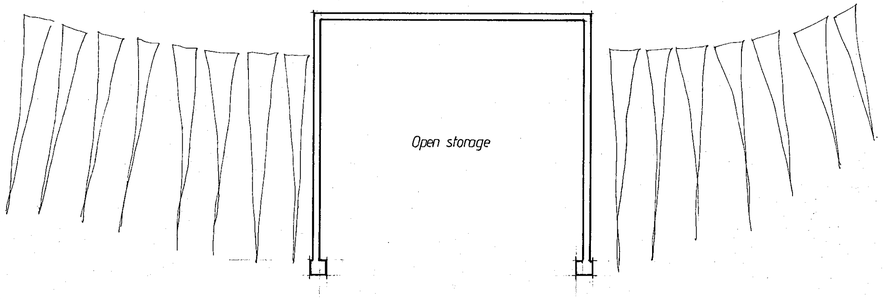

Lower ground floor plan 1:100

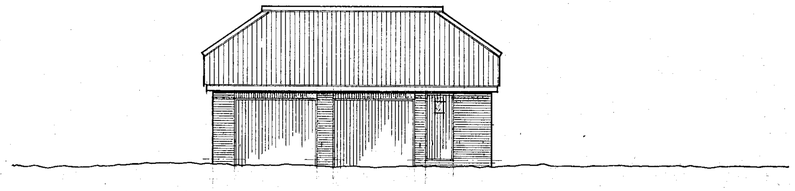

Front elevation 1:100

APPROVED

29.FEB.2000* 0719

© Copyright Reserved

Project:- GARAGE + STORE : The Glade, REMENHAM.

Client:- Mr + Mrs Poulos

Drg. No. 5055/03

Description:- Proposals

Date:- February 2000

Scale:- 1:100

Drawn:- RTH

FOR PLANNING PURPOSES ONLY

1 Holly Cottage, High Street, Crowthorne, Berkshire, RG11 7AE. Tel: Crowthorne (0344) 761727 / 778980

4th DIMENSION BUILDING DESIGN

15/1/01