

© THIS DRAWING IS THE COPYRIGHT PROPERTY OF MAURICE BAGULEY AND PARTNERS AND IS THEREFORE CONFIDENTIAL AND MUST NOT BE LENT, COPIED, REPRODUCED IN ANY WAY WHATSOEVER WITHOUT WRITTEN PERMISSION

NOTES:

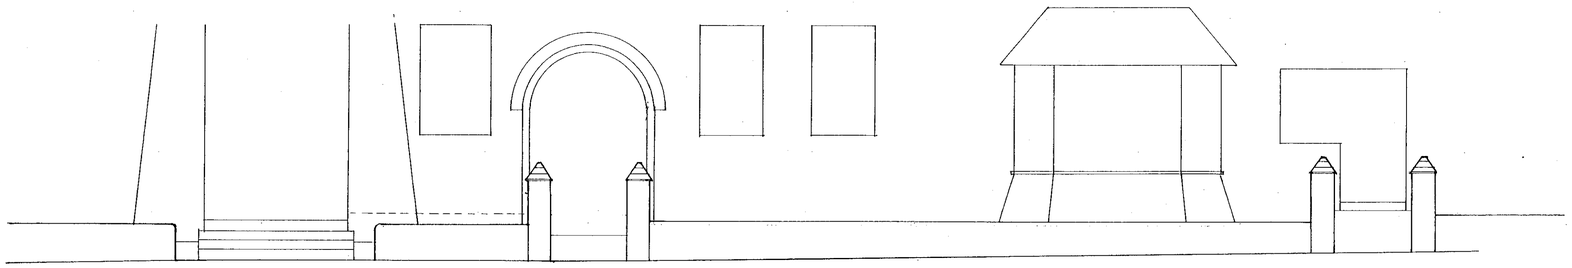

RECTORY ROAD ELEVATION

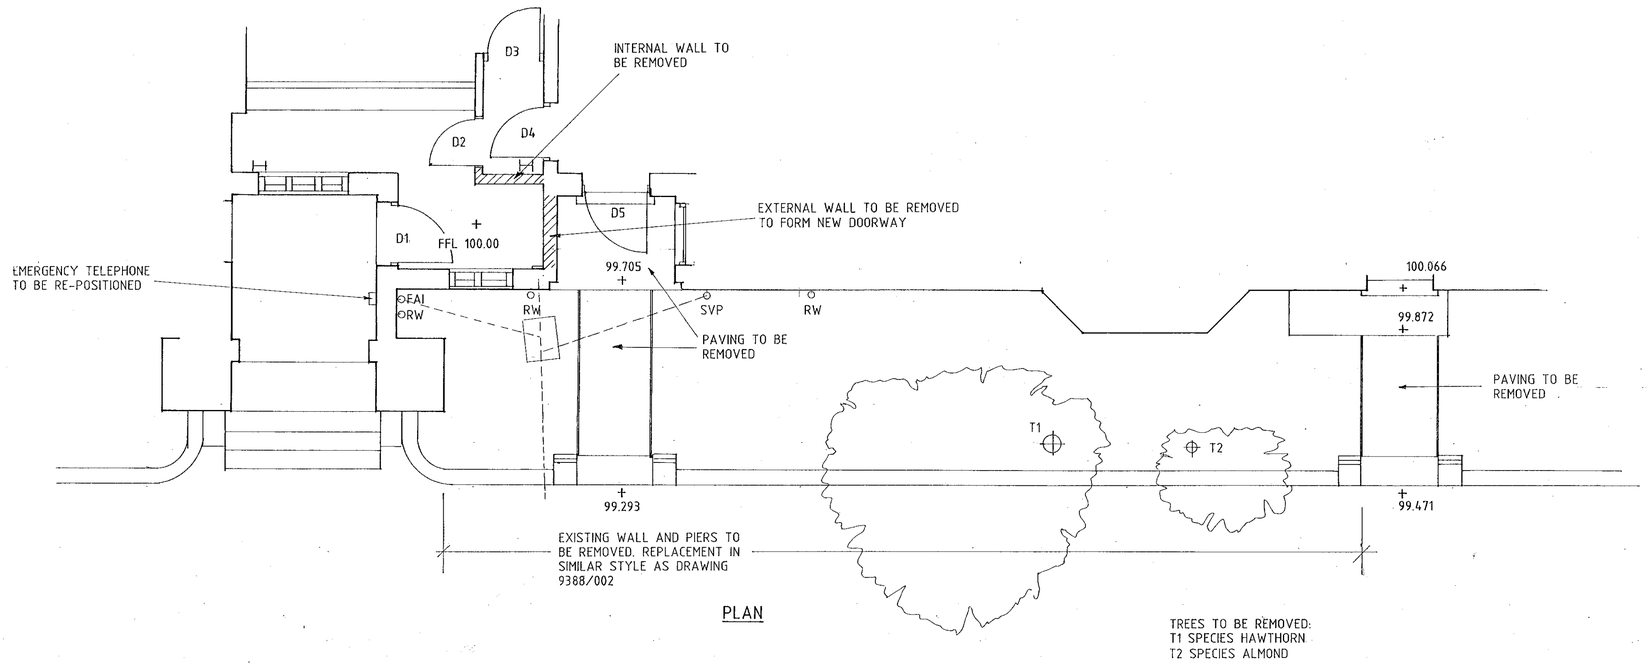

PLAN

TREES TO BE REMOVED:
T1 SPECIES HAWTHORN
T2 SPECIES ALMOND

REVISIONS	DATE

26 JAN 2000 0471

MBP

JOB TITLE
WOKINGHAM POLICE STATION
DISABLED ACCESS

MAURICE BAGULEY & PARTNERS
CONSULTING ENGINEERS AND BUILDING SURVEYORS

Gerrard Hse, 2-6 Homesdale Rd, Bromley Kent BR2 9LZ Tel:0181 249 2626 Fax:0181 249 2525
Market Hse, Market Pl, Wokingham Berks.RG40 1AP Tel:0118 979 6060 Fax:0118 977 0545
68 Rosebank Holyport Road London SW6 6LJ Tel:0171 385 6221 Fax:0171 385 9972

DRAWING TITLE
PLAN AND ELEVATION
EXISTING

SCALE	DATE	DRAWN
1 : 50	10.99	DPF

JOB NO. 9388

DRAWING NO. 9388/001

© THIS DRAWING IS THE COPYRIGHT PROPERTY OF MAURICE BAGULEY AND PARTNERS AND IS THEREFORE CONFIDENTIAL AND MUST NOT BE LENT, COPIED, REPRODUCED IN ANY WAY WHATSOEVER WITHOUT WRITTEN PERMISSION

NOTES:

MATERIALS AND FINISHES

BOUNDARY WALL AND PIERS. NEW SECTIONS TO BE BRICK IN LIME MORTAR TO MATCH EXISTING. EXISTING SECTIONS TO BE RE-POINTED IN LIME MORTAR WITH FLUSH JOINT TO MATCH EXISTING


RAILINGS AND GUARDING. GALVANIZED STEEL PAINTED GLOSS BLACK, EXCEPT HANDRAILS GLOSS WHITE.

RAMP AND LANDINGS 2 AND 3. PAVED WITH 225 X 225 MM TEXTURED SURFACE SLIP RESISTANT QUARRY TILES, COLOUR TERRACOTTA. TACTILE SURFACE TILES TO LANDING AT TOP OF STEPS.


STEPS. TEXTURED SURFACE SLIP RESISTANT QUARRY TILES, COLOUR TERRACOTTA, WITH TEXTURED NOSING TILES COLOUR WHITE.

LANDING 1. 50 X 50 MM BLACK AND WHITE QUARRY TILE PAVING LAID TO CHEQUER BOARD PATTERN.

NEW DOOR D7. NEW OPENING WITH BRICK ARCH TO MATCH EXISTING D6. PAINTED SOFTWOOD FRAMED PANELLED DOOR WITH POLISHED WIRED GLASS VISION PANELS..

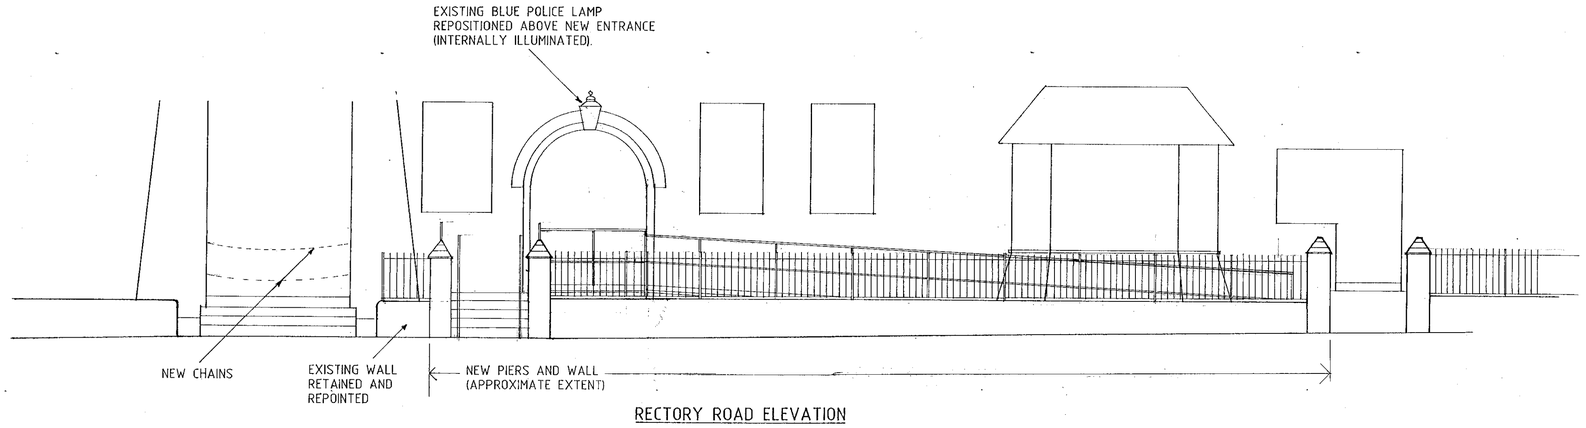

RECTORY ROAD ELEVATION

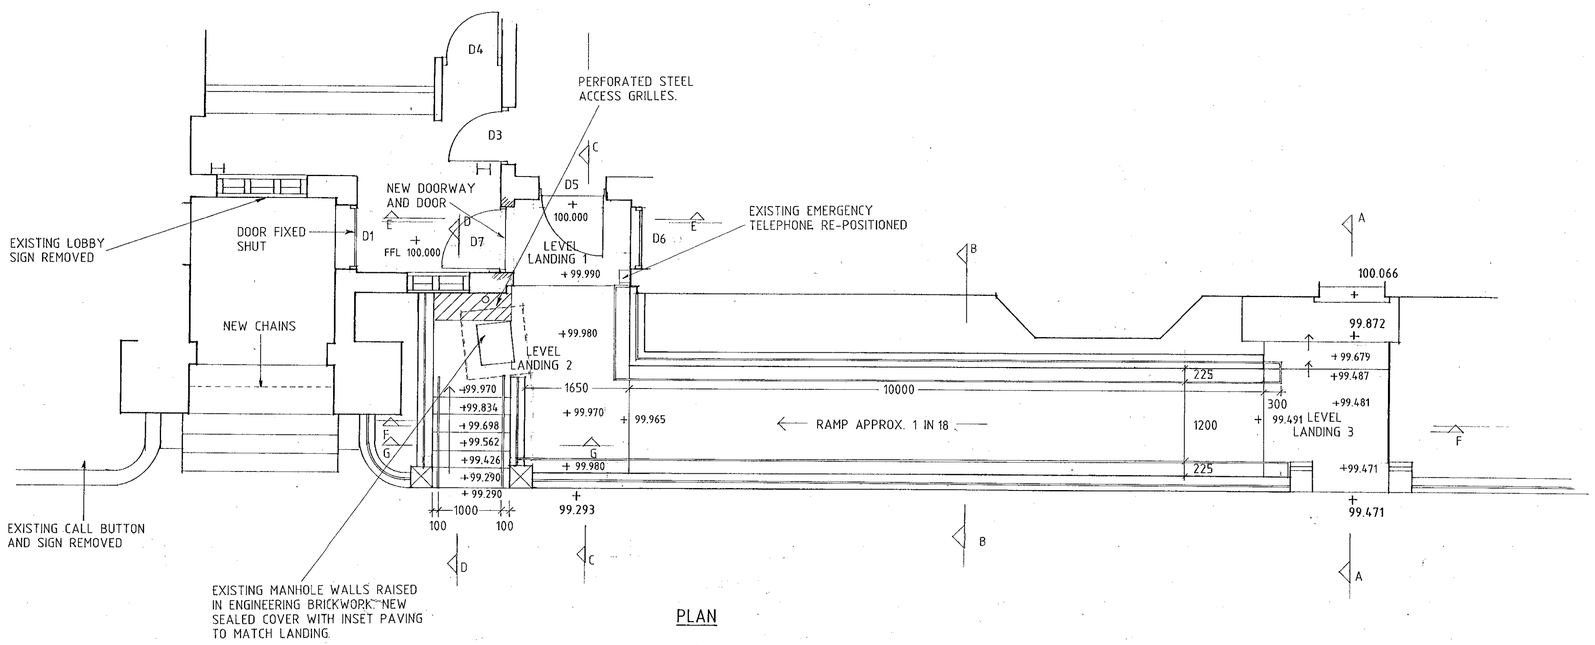

PLAN

REVISIONS	DATE

26.JAN.2000* 0471

MBP

JOB TITLE

WOKINGHAM POLICE STATION
DISABLED ACCESS

MAURICE BAGULEY & PARTNERS
CONSULTING ENGINEERS AND BUILDING SURVEYORS

Gerrard Hse, 2-6 Homesdale Rd, Bromley Kent BR2 9LZ Tel:0181 249 2626 Fax:0181 249 2525
Market Hse, Market Pl, Wokingham Berks.RG40 1AP Tel:0118 979 6060 Fax:0118 977 0545
88 Rosebank Holport Road London SW6 8LJ Tel:0171 385 9221 Fax:0171 385 9972

DRAWING TITLE

PLAN AND ELEVATION
PROPOSED

26.JAN.2000* 0471

SCALE	DATE	DRAWN
1 : 50	10.99	DPF


JOB NO. 9388

DRAWING NO. 9388/002

© THIS DRAWING IS THE COPYRIGHT PROPERTY OF MAURICE BAGULEY AND PARTNERS AND IS THEREFORE CONFIDENTIAL AND MUST NOT BE LENT, COPIED, REPRODUCED IN ANY WAY WHATSOEVER WITHOUT WRITTEN PERMISSION

NOTES:


1. THE CONTRACTOR IS TO PROVIDE FULL DETAILED FABRICATION DRAWINGS FOR APPROVAL BY THE CA BEFORE MANUFACTURE.
2. ALL HORIZONTAL DIMENSIONS ARE TO BE BASED ON SITE MEASUREMENT FOLLOWING SETTING OUT/ CONSTRUCTION OF NEW RAMP AND STEPS.
3. RAILINGS AND GUARDING ARE TO BE CONSTRUCTED IN SECTIONS WITH JOINTS TO ACCOMMODATE THERMAL MOVEMENT.
4. BASE FIXINGS AND JOINTING METHODS ARE TO BE SELECTED BY THE CONTRACTOR SUBJECT TO APPROVAL BY THE CA. ALL BASE FIXINGS BUILT INTO BRICKWORK ARE TO BE STAINLESS STEEL.
5. MATERIALS ARE TO BE SOLID MILD STEEL SECTIONS EXCEPT TUBULAR MILD STEEL HANDRAIL AND WALL FIXINGS AS 4 ABOVE. ALL HOT DIP GALVANISED TO BS729 AFTER MANUFACTURE.
6. EDGES OF RECTANGULAR COMPONENTS ARE TO BE ROUNDED SMOOTH. ALL WELD, BURRS, ETC ARE TO BE REMOVED TO LEAVE SMOOTH SURFACES. FIXINGS ARE TO BE SELECTED SO THAT THEY DO NOT CREATE SHARP EDGES.
7. ASSEMBLY MAY BE BY WELDNG, BOLTS OR RIVETS AT THE CONTRACTRS OPTION
8. DECORATE WITH ETCHING PRIMER, TWO UNDERCOATS AND ONE TOP COAT OIL BASED GLOSS PAINT. COLOUR BLACK EXCEPT HANDRAIL WHITE.

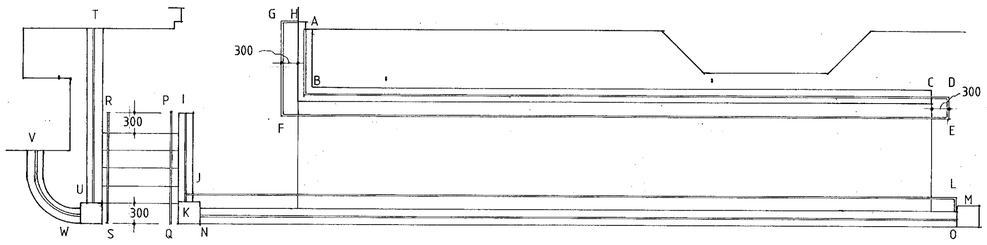


KEY PLAN

ELEVATION OF RAILINGS

NB VERTICAL BARS NOT ALL SHOWN

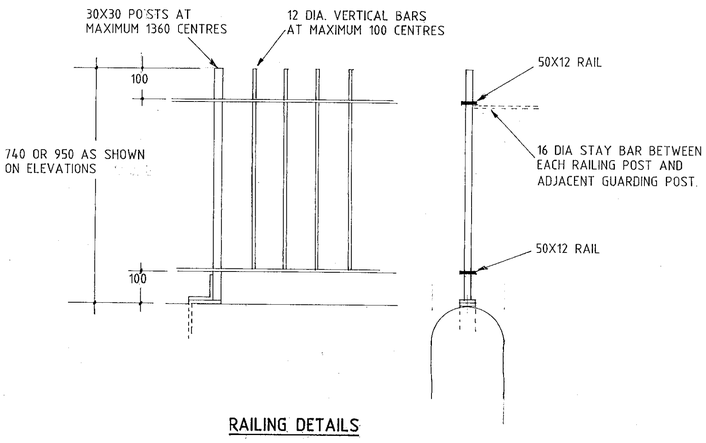


RAILING DETAILS

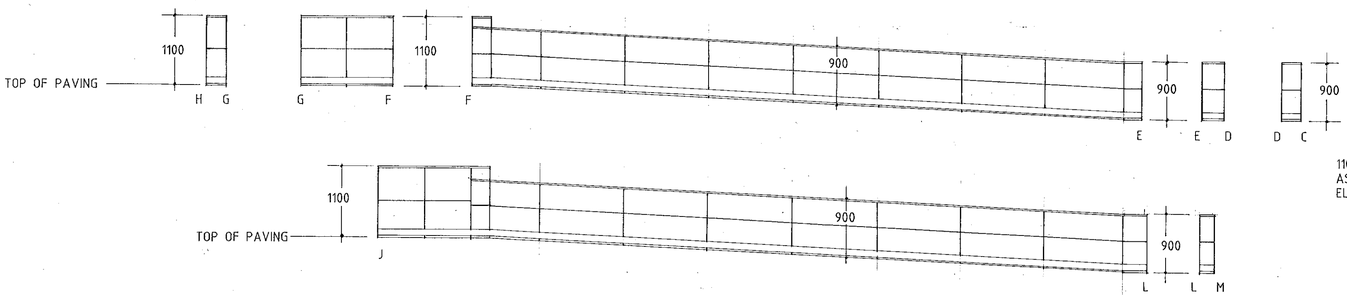

NB NO TOE BOARD ON STEPS

ELEVATION OF HANDRAILS AND GUARDING

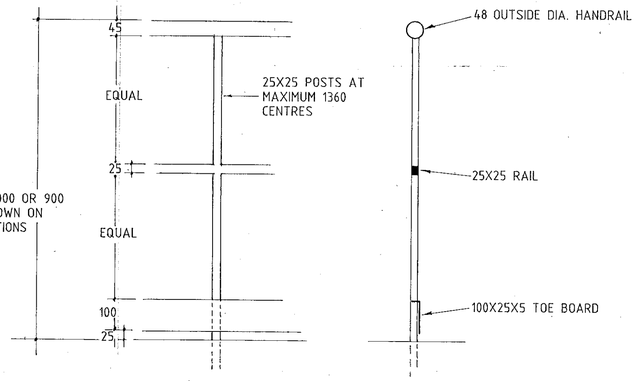

GUARDING DETAILS

REVISIONS	DATE

26 JAN 2000* C471

MBP

JOB TITLE

WOKINGHAM POLICE STATION
DISABLED ACCESS

MAURICE BAGULEY & PARTNERS
CONSULTING ENGINEERS AND BUILDING SURVEYORS

Gerrard Hse. 2-6 Homesdale Rd, Bromley Kent BR2 9LZ Tel:0181 249 2626 Fax:0181 249 2525
Market Hse. Market Pl. Wokingham Berks.RG40 1AP Tel:0118 979 6060 Fax:0118 977 0545
68 Rosebank Holyport Road London SW6 6LJ Tel:0171 385 6221 Fax:0171 385 9972


DRAWING TITLE

RAILINGS, HANDRAILS AND GUARDING


SCALE	DATE	DRAWN
1:50	1.00	DF

JOB NO. 9388


DRAWING NO. 9388/003

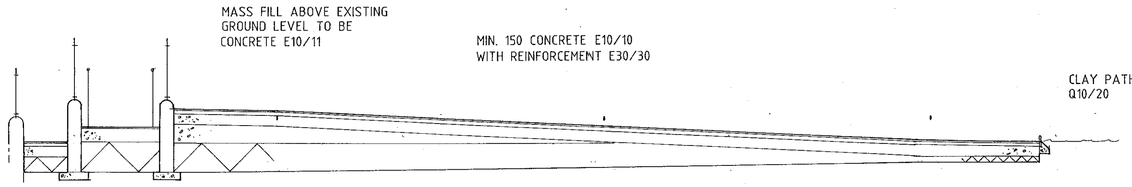


SECTION F-F

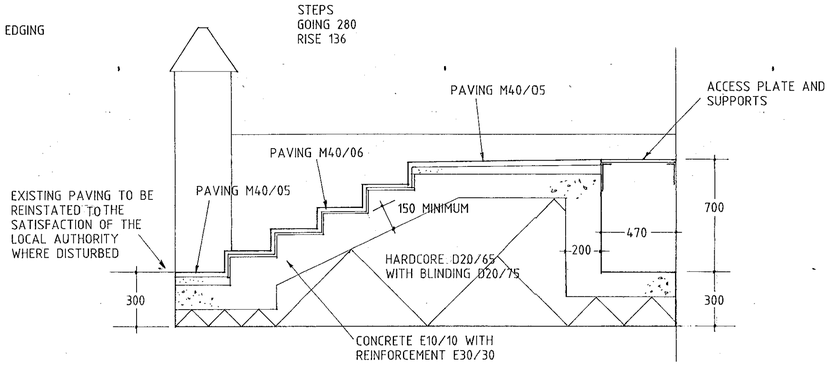


SECTION D-D

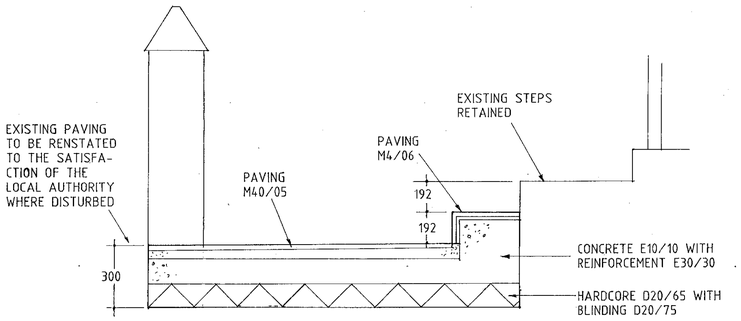


SECTION A-A

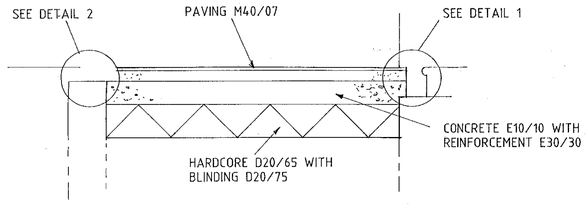


SECTION E-E

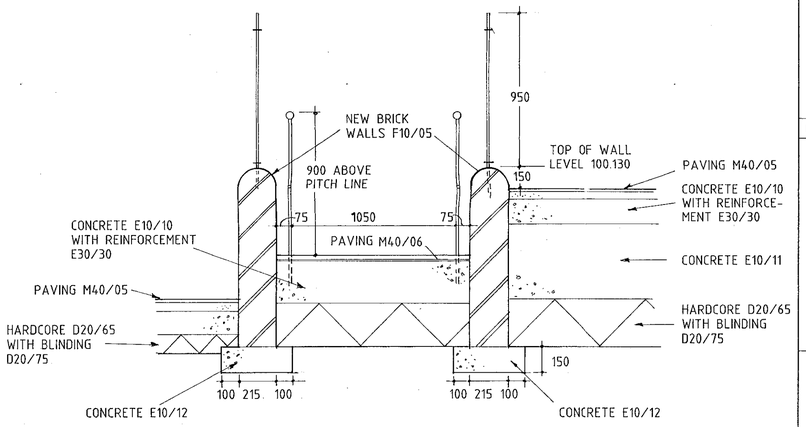

SECTION G-G

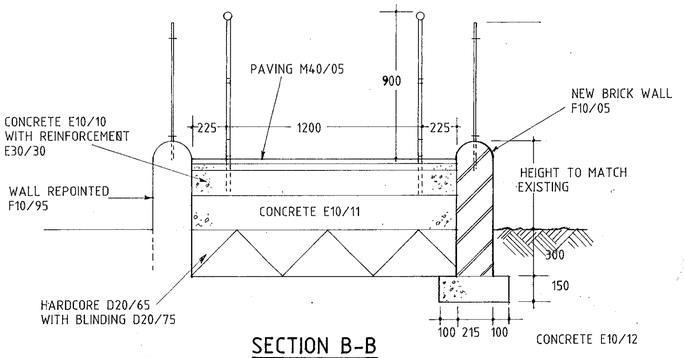

SECTION B-B

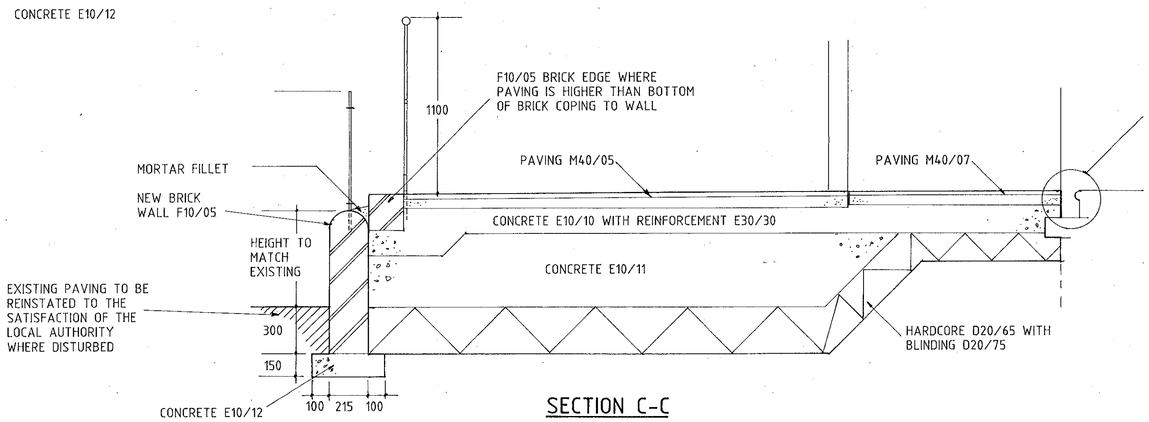

SECTION C-C

© THIS DRAWING IS THE COPYRIGHT PROPERTY OF MAURICE BAGULEY AND PARTNERS AND IS THEREFORE CONFIDENTIAL AND MUST NOT BE LENT, COPIED, REPRODUCED IN ANY WAY WHATSOEVER WITHOUT WRITTEN PERMISSION

NOTES:

FOUNDATIONS AND DRAINS

ALL FOUNDATIONS WHICH WOULD FALL WITHIN A ZONE OF 45 DEGREES ABOVE THE LINE OF EXISTING DRAINS ARE TO BE TAKEN DOWN TO BELOW THE DRAIN. FOUNDATIONS WHICH ARE STEPPED ARE TO BE IN ACCORDANCE WITH THE BUILDING REGULATIONS. DRAINS PASSING THROUGH OR ADJACENT WALLS ARE TO BE PROTECTED FROM MOVEMENT:

PIPES WITHIN 1 METRE OF WALLS ARE TO BE EXPOSED AND CAST IN CONCRETE, MINIMUM 150 MM BENEATH AND EACH SIDE, AND TO THE LEVEL OF THE TOP OF THE ADJACENT FOUNDATION.

PIPES PASSING THROUGH WALLS ARE TO BE LEFT WITH 50 MM CLEAR SPACE ALL ROUND, WITH LINTEL OVER OPENING.

REVISIONS	DATE

26.JAN.1999 0471

MBP

JOB TITLE
WOKINGHAM POLICE STATION
DISABLED ACCESS

MAURICE BAGULEY & PARTNERS
CONSULTING ENGINEERS AND BUILDING SURVEYORS
Gerrard Hse, 2-6 Homesdale Rd, Bromley Kent BR2 9LZ Tel:0181 249 2626 Fax:0181 249 2525
Market Hse, Market Pl, Wokingham Berks.RG40 1AP Tel:0118 979 6060 Fax:0118 977 0545
68 Rosebank Holyport Road London SW6 6LJ Tel:0171 385 6221 Fax:0171 385 9972

DRAWING TITLE
SECTIONS


SCALE	DATE	DRAWN
1:20, 1:50	12.99	DF

JOB NO. 9388


DRAWING NO. 9388/004

© THIS DRAWING IS THE COPYRIGHT PROPERTY OF MAURICE BAGULEY AND PARTNERS AND IS THEREFORE CONFIDENTIAL AND MUST NOT BE LENT, COPIED, REPRODUCED IN ANY WAY WHATSOEVER WITHOUT WRITTEN PERMISSION


NOTES:

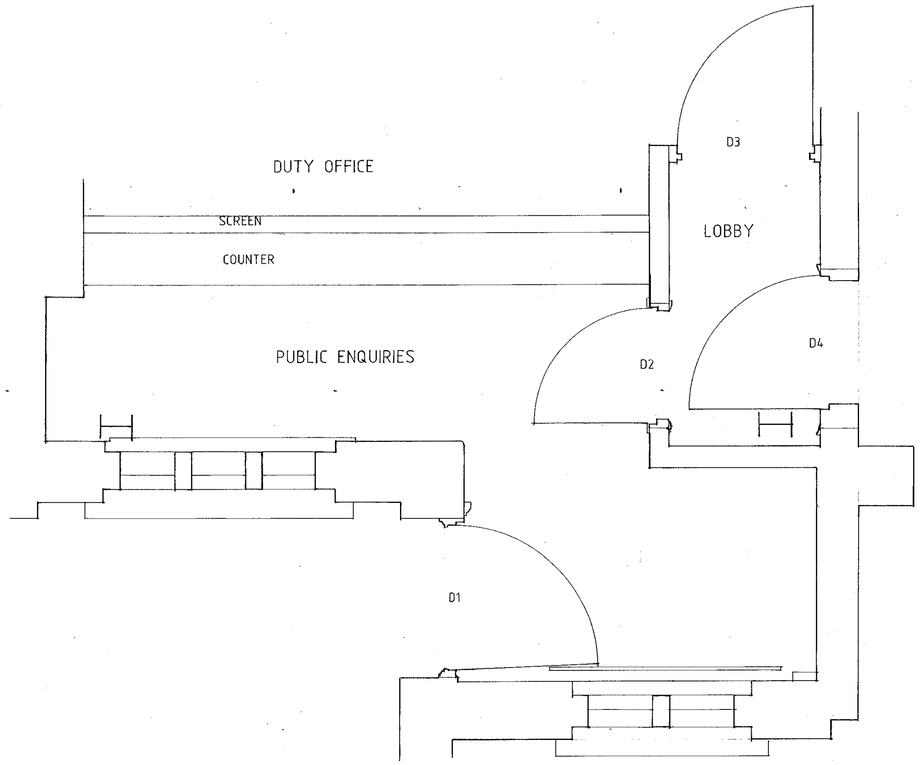

EXISTING PUBLIC ENTRANCE PLAN 1:20

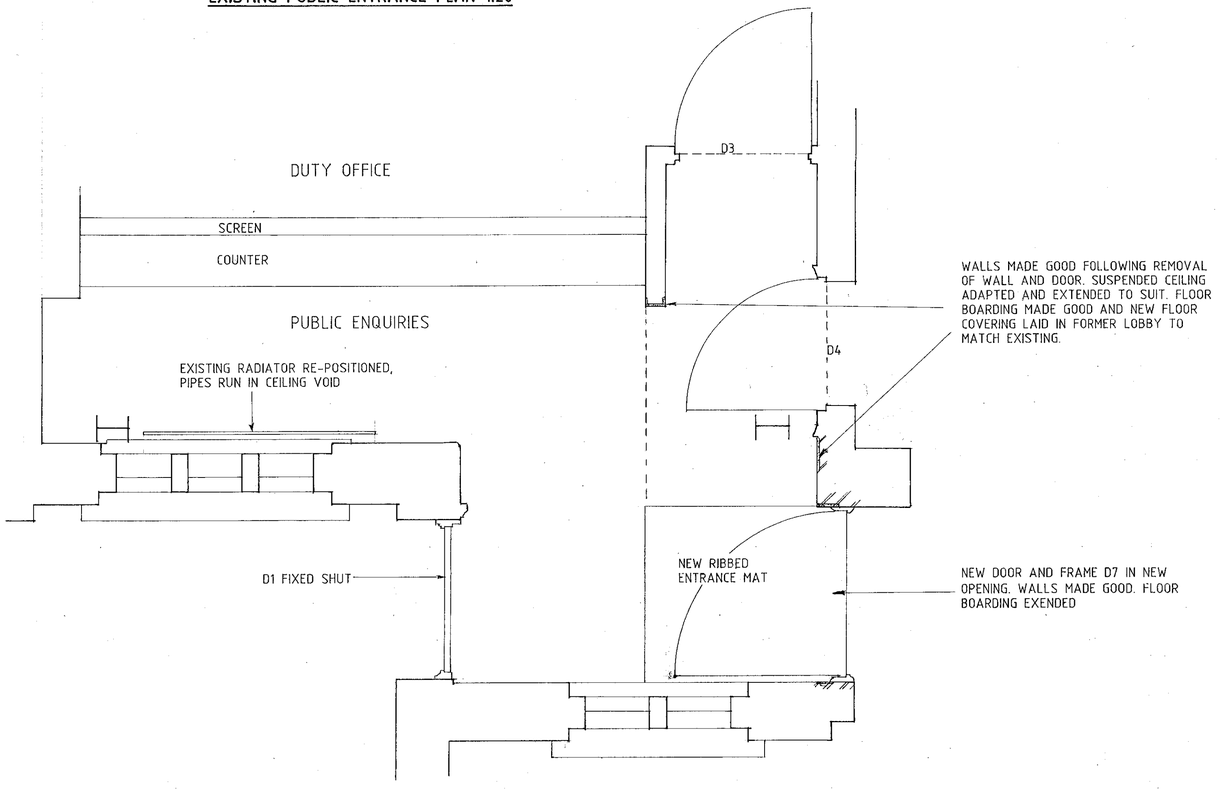

PROPOSED PUBLIC ENTRANCE PLAN 1:20

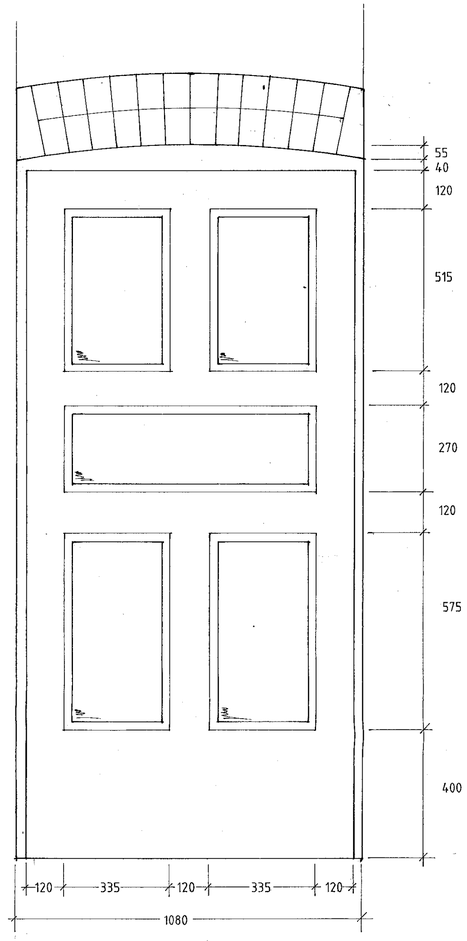

PROPOSED NEW ENTRANCE DOOR D7 1:10

NEW DOOR TO BE 50MM THICK SOFTWOOD FRAMED WITH 6MM POLISHED WIRED GLASS PANELS. FRAME, GLAZING BEADS AND BRICK ARCH TO MATCH EXISTING DOOR D6.

NEW DOOR IS TO OPEN MANUALLY, AND ELECTRICALLY WITH OPENING CONTROLLED BY INTERNAL AND EXTERNAL PUSH PADS.

REVISIONS	DATE

26. JAN. 2000 C 471

MBP

JOB TITLE
WOKINGHAM POLICE STATION
DISABLED ACCESS

MAURICE BAGULEY & PARTNERS
CONSULTING ENGINEERS AND BUILDING SURVEYORS


Conrad Hse, 2-6 Homesdale Rd, Bromley Kent BR2 9LZ Tel:0181 249 2626 Fax:0181 249 2525
Market Hse, Market Pl, Wokingham Berks.RG40 1AP Tel:0118 979 6060 Fax:0118 977 0545
68 Rosebank Hotsport Road London SW6 6LJ Tel:0171 385 6221 Fax:0171 385 9972

DRAWING TITLE
ENTRANCE DOOR AND INTERNAL ALTERATIONS


SCALE	DATE	DRAWN
1:10 1:20	1.00	DF

JOB NO. 9388


DRAWING NO. 9388/005

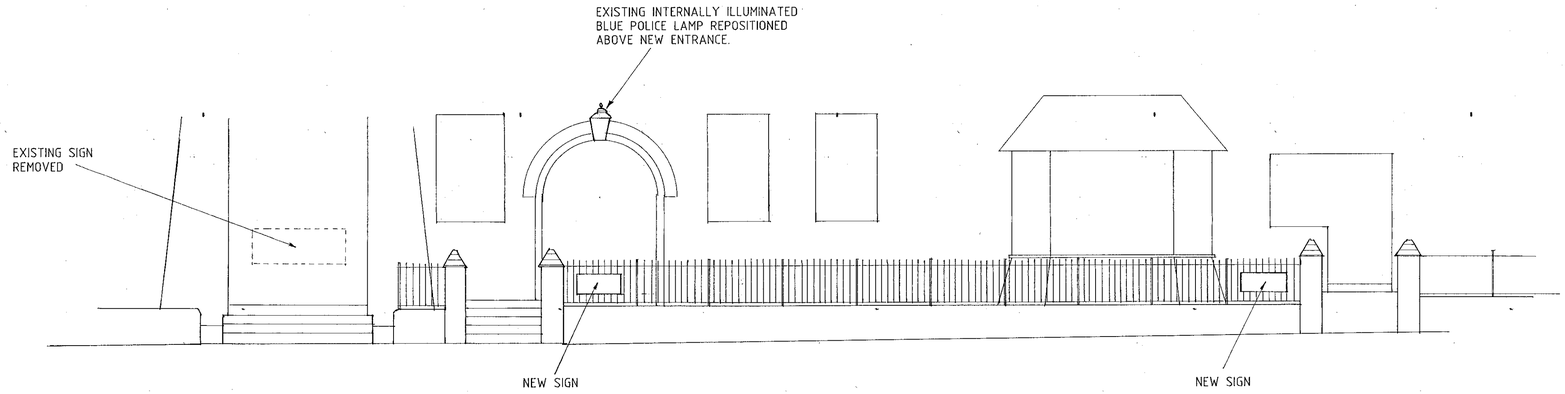

ELEVATION

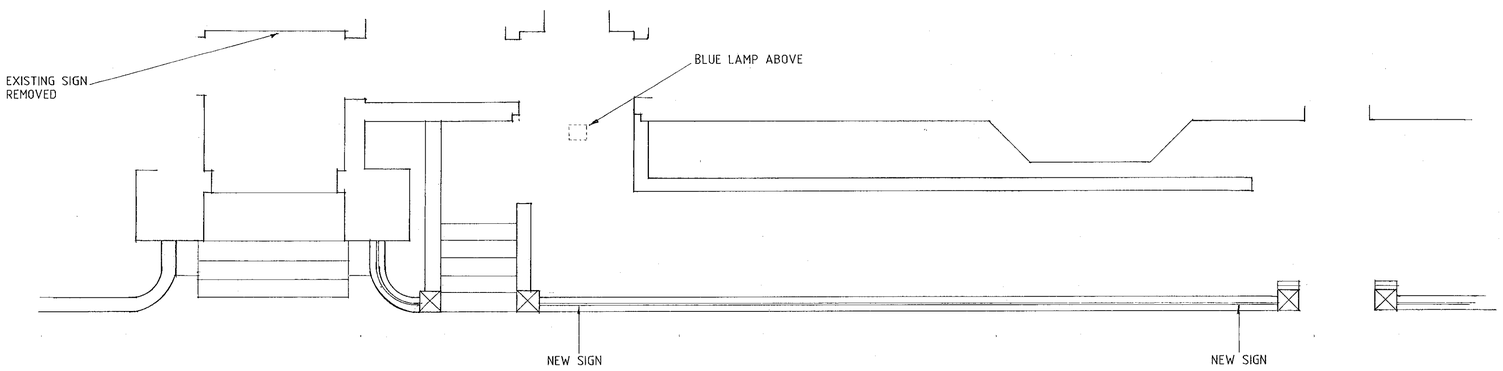

PLAN

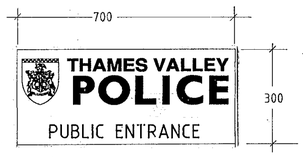

STOVE ENAMELLED STEEL SIGN.
BACKGROUND COLOUR WHITE.
CREST AND LETTERING BLUE AND GREEN TO MATCH EXISTING SIGNS.
NON ILLUMINATED.

NEW SIGNS

© THIS DRAWING IS THE COPYRIGHT PROPERTY OF MAURICE BAGULEY AND PARTNERS AND IS THEREFORE CONFIDENTIAL AND MUST NOT BE LENT, COPIED, REPRODUCED IN ANY WAY WHATSOEVER WITHOUT WRITTEN PERMISSION

NOTES:

REVISIONS	DATE

26.JAN.2000 0471

MBP

JOB TITLE
WOKINGHAM POLICE STATION
DISABLED ACCESS

MAURICE BAGULEY & PARTNERS
CONSULTING ENGINEERS AND BUILDING SURVEYORS
Garrard Hse, 2-6 Homesdale Rd, Bromley Kent BR2 9LZ Tel:0208 249 2626 Fax:0208 249 2525
Market Hse, Market Pl, Wokingham Berks.RG40 1AP Tel:0118 979 6060 Fax:0118 977 0545
68 Rosebank Holyport Road London SW6 6LJ Tel:0207 385 6221 Fax:0207 385 9972

DRAWING TITLE
SIGNS

SCALE	DATE	DRAWN
1:50	1.00	DF

JOB NO. 9388

DRAWING NO. 9388/007