

extension of cavity blockwork
with render facing
hardwood timber screen glazed
with sealed double glazed units
with Pilkington K glass

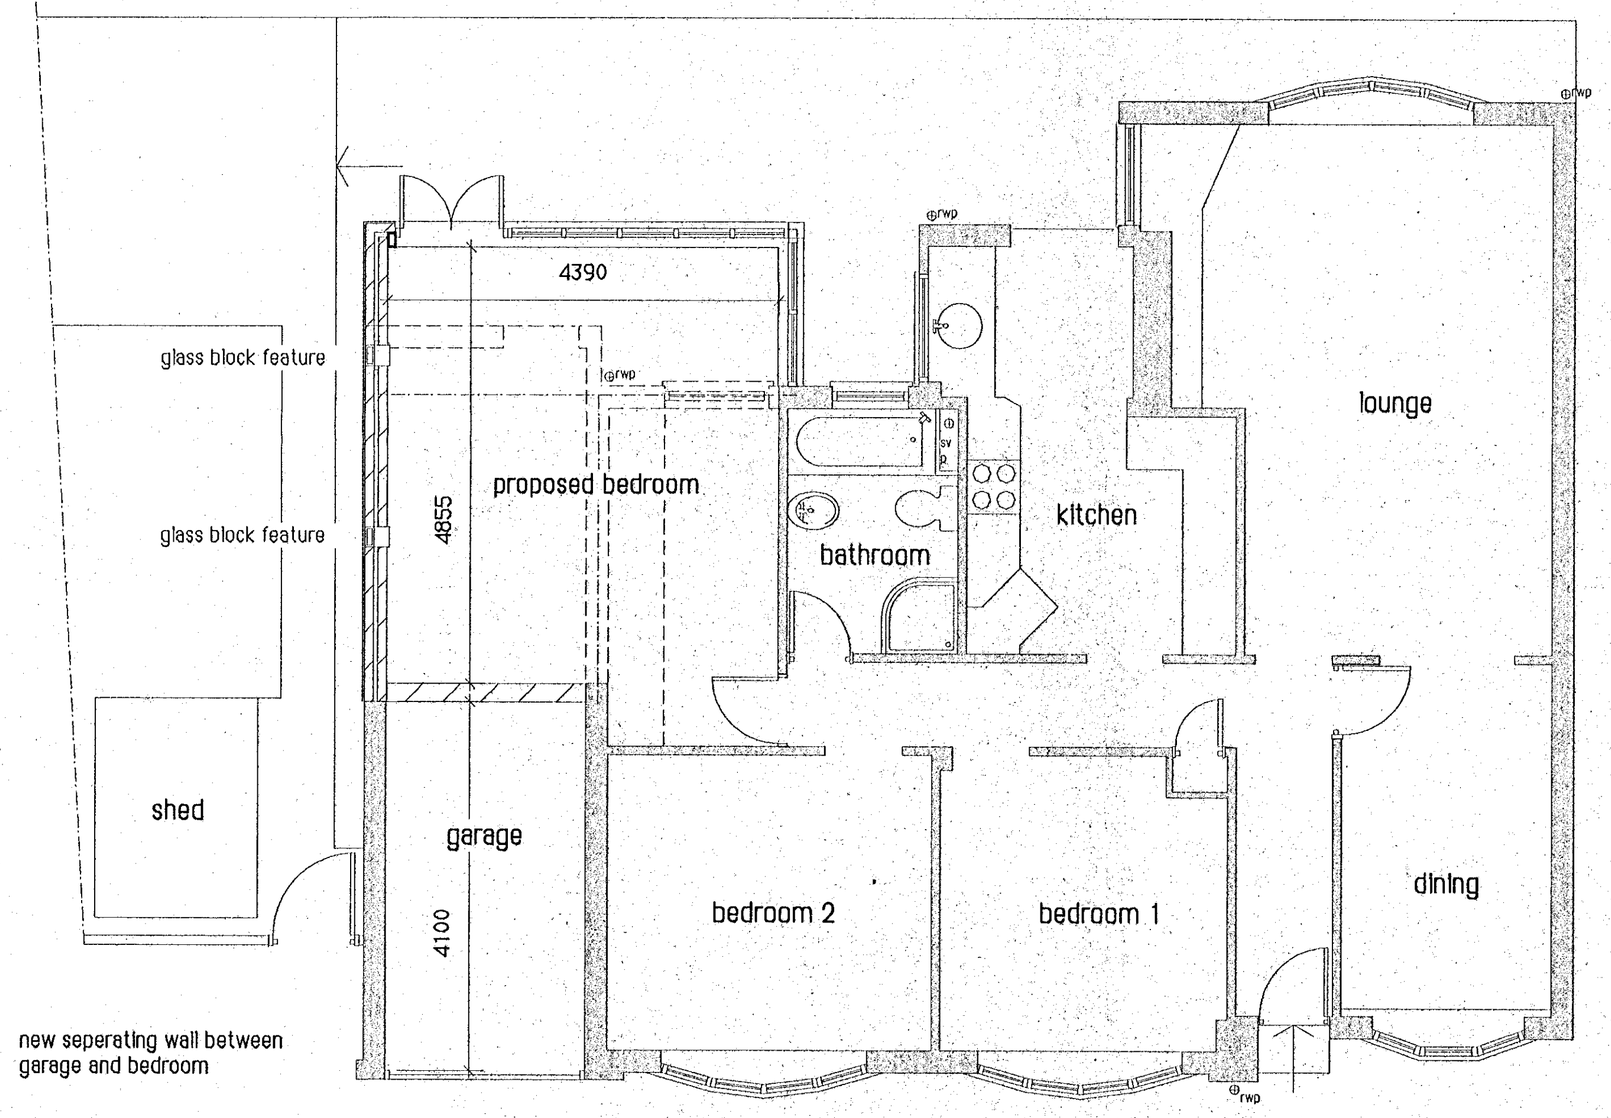

ground floor plan

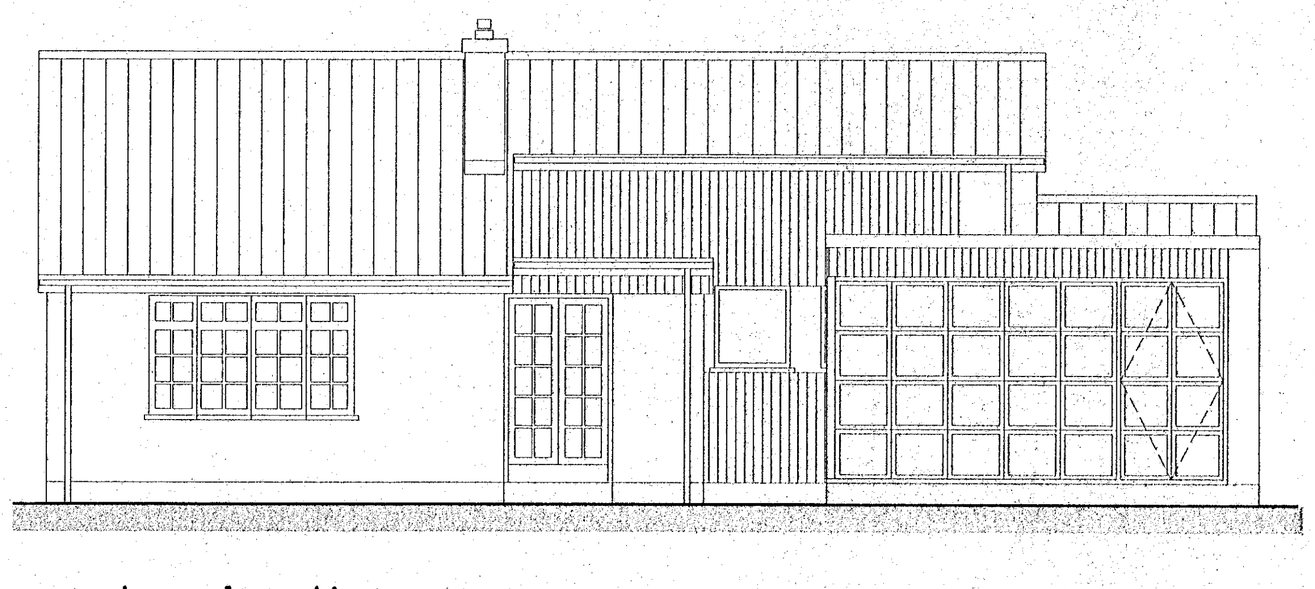


timber boarding to match existing

hardwood timber glazed screen


render to match existing

garden elevation

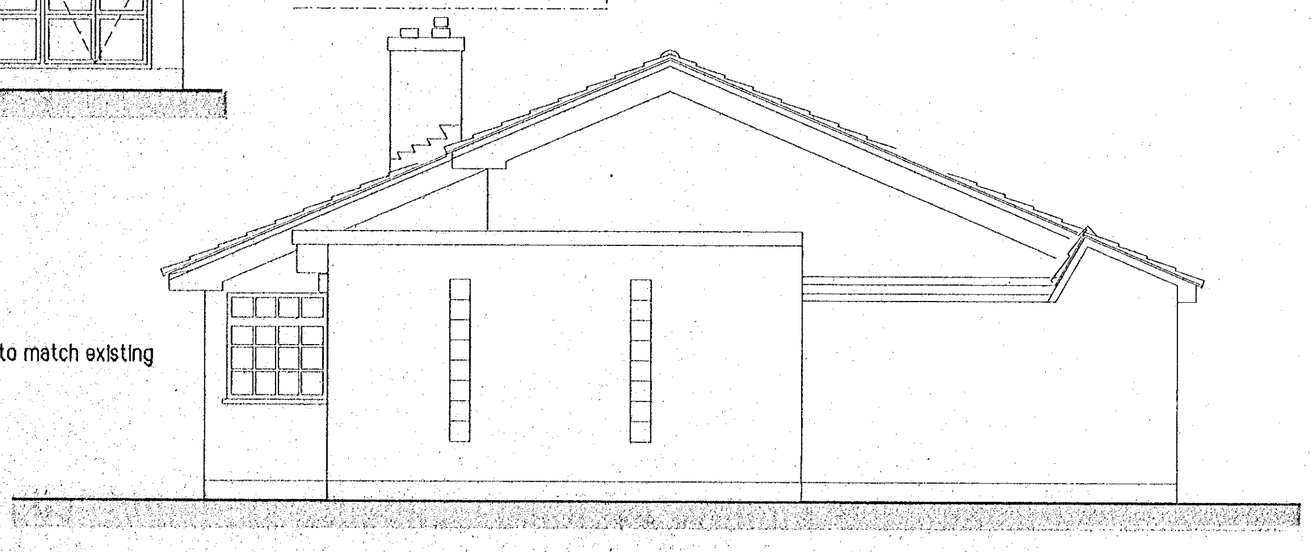


render to match existing


flank elevation to north east

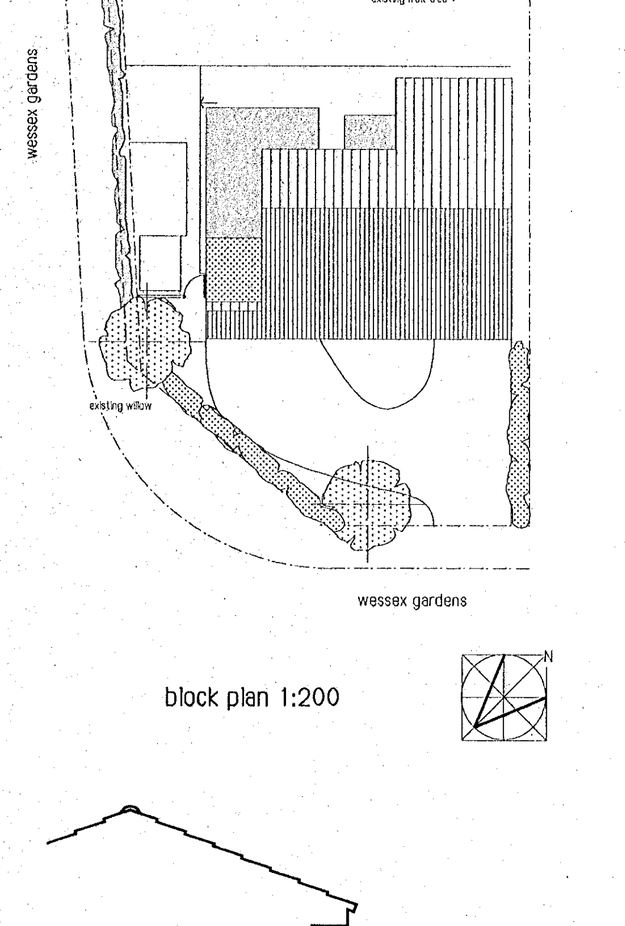

block plan 1:200

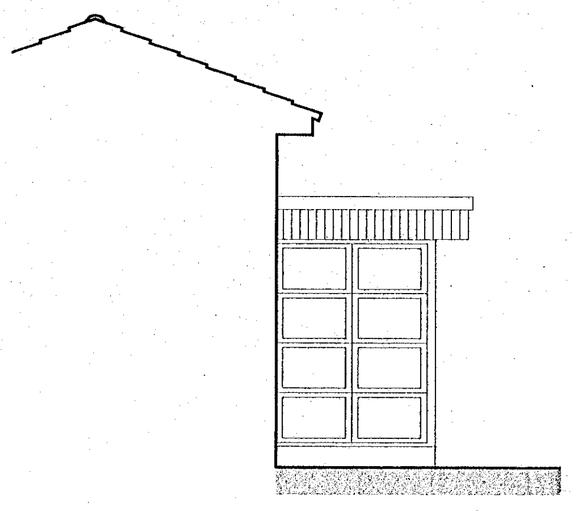

flank elevation to south west

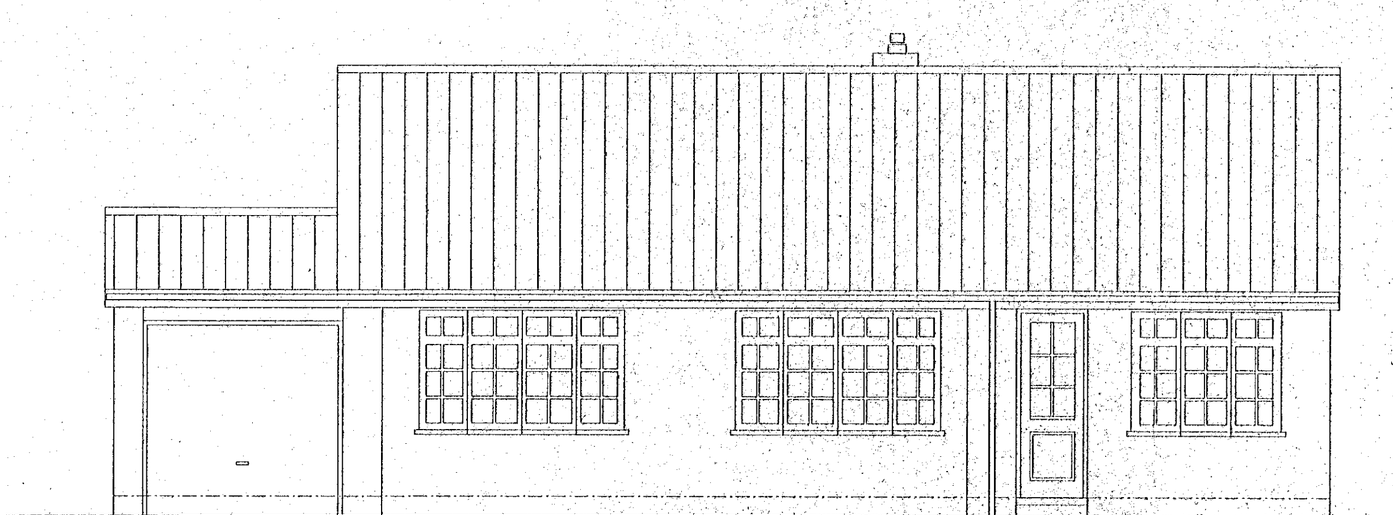

front elevation

02.MAR2000* 0805

APPROVED

Job Title	62,Wessex Gardens. TWYFORD
Drawing Title	PROPOSED REAR EXTENSION
Client	Mr N Smith

KNOTT & SHEPHERD
PARTNERSHIP
Spring Meadows Business Centre, Highfield Farm, Wargrave, RG10 8PZ
tel. 0118 940 1741 fax. 0118 940 1742

Date	Drawn	Scale
01/2000	marcs	1:50 + 1:200/A1

Drg No.	Rev
0005/101	02.01/03/00

30/6/00