


09. JUN. 2000* 1559

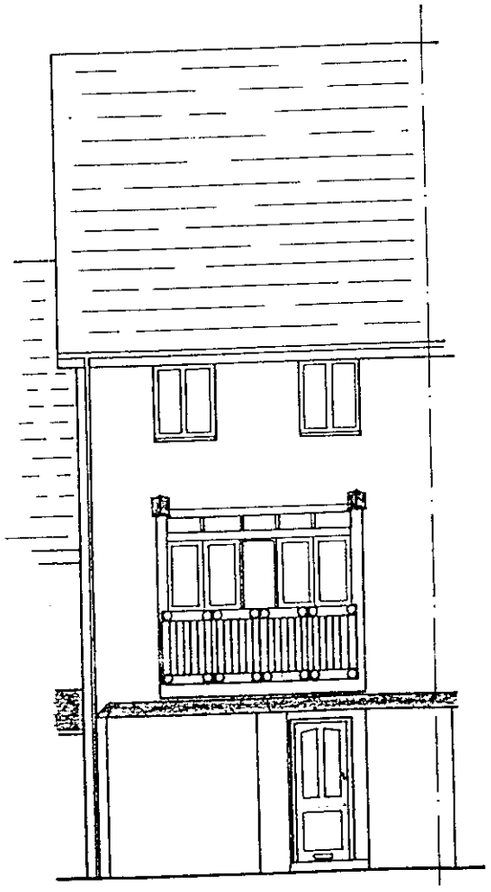

EXISTING FRONT ELEVATION

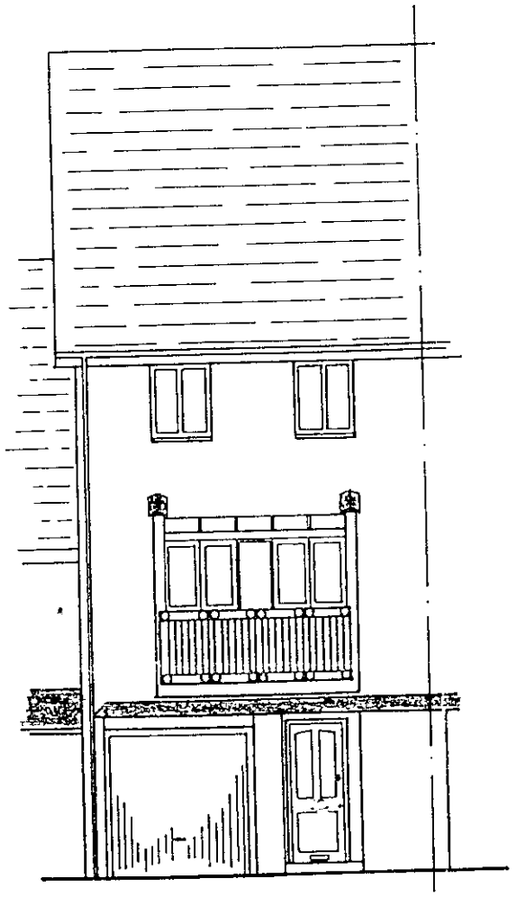


PROPOSED FRONT ELEVATION

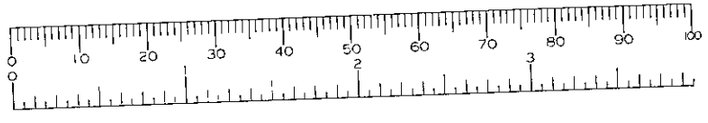


DRAWING NO. 310/C
Scale 1:100

CD 3/8/00

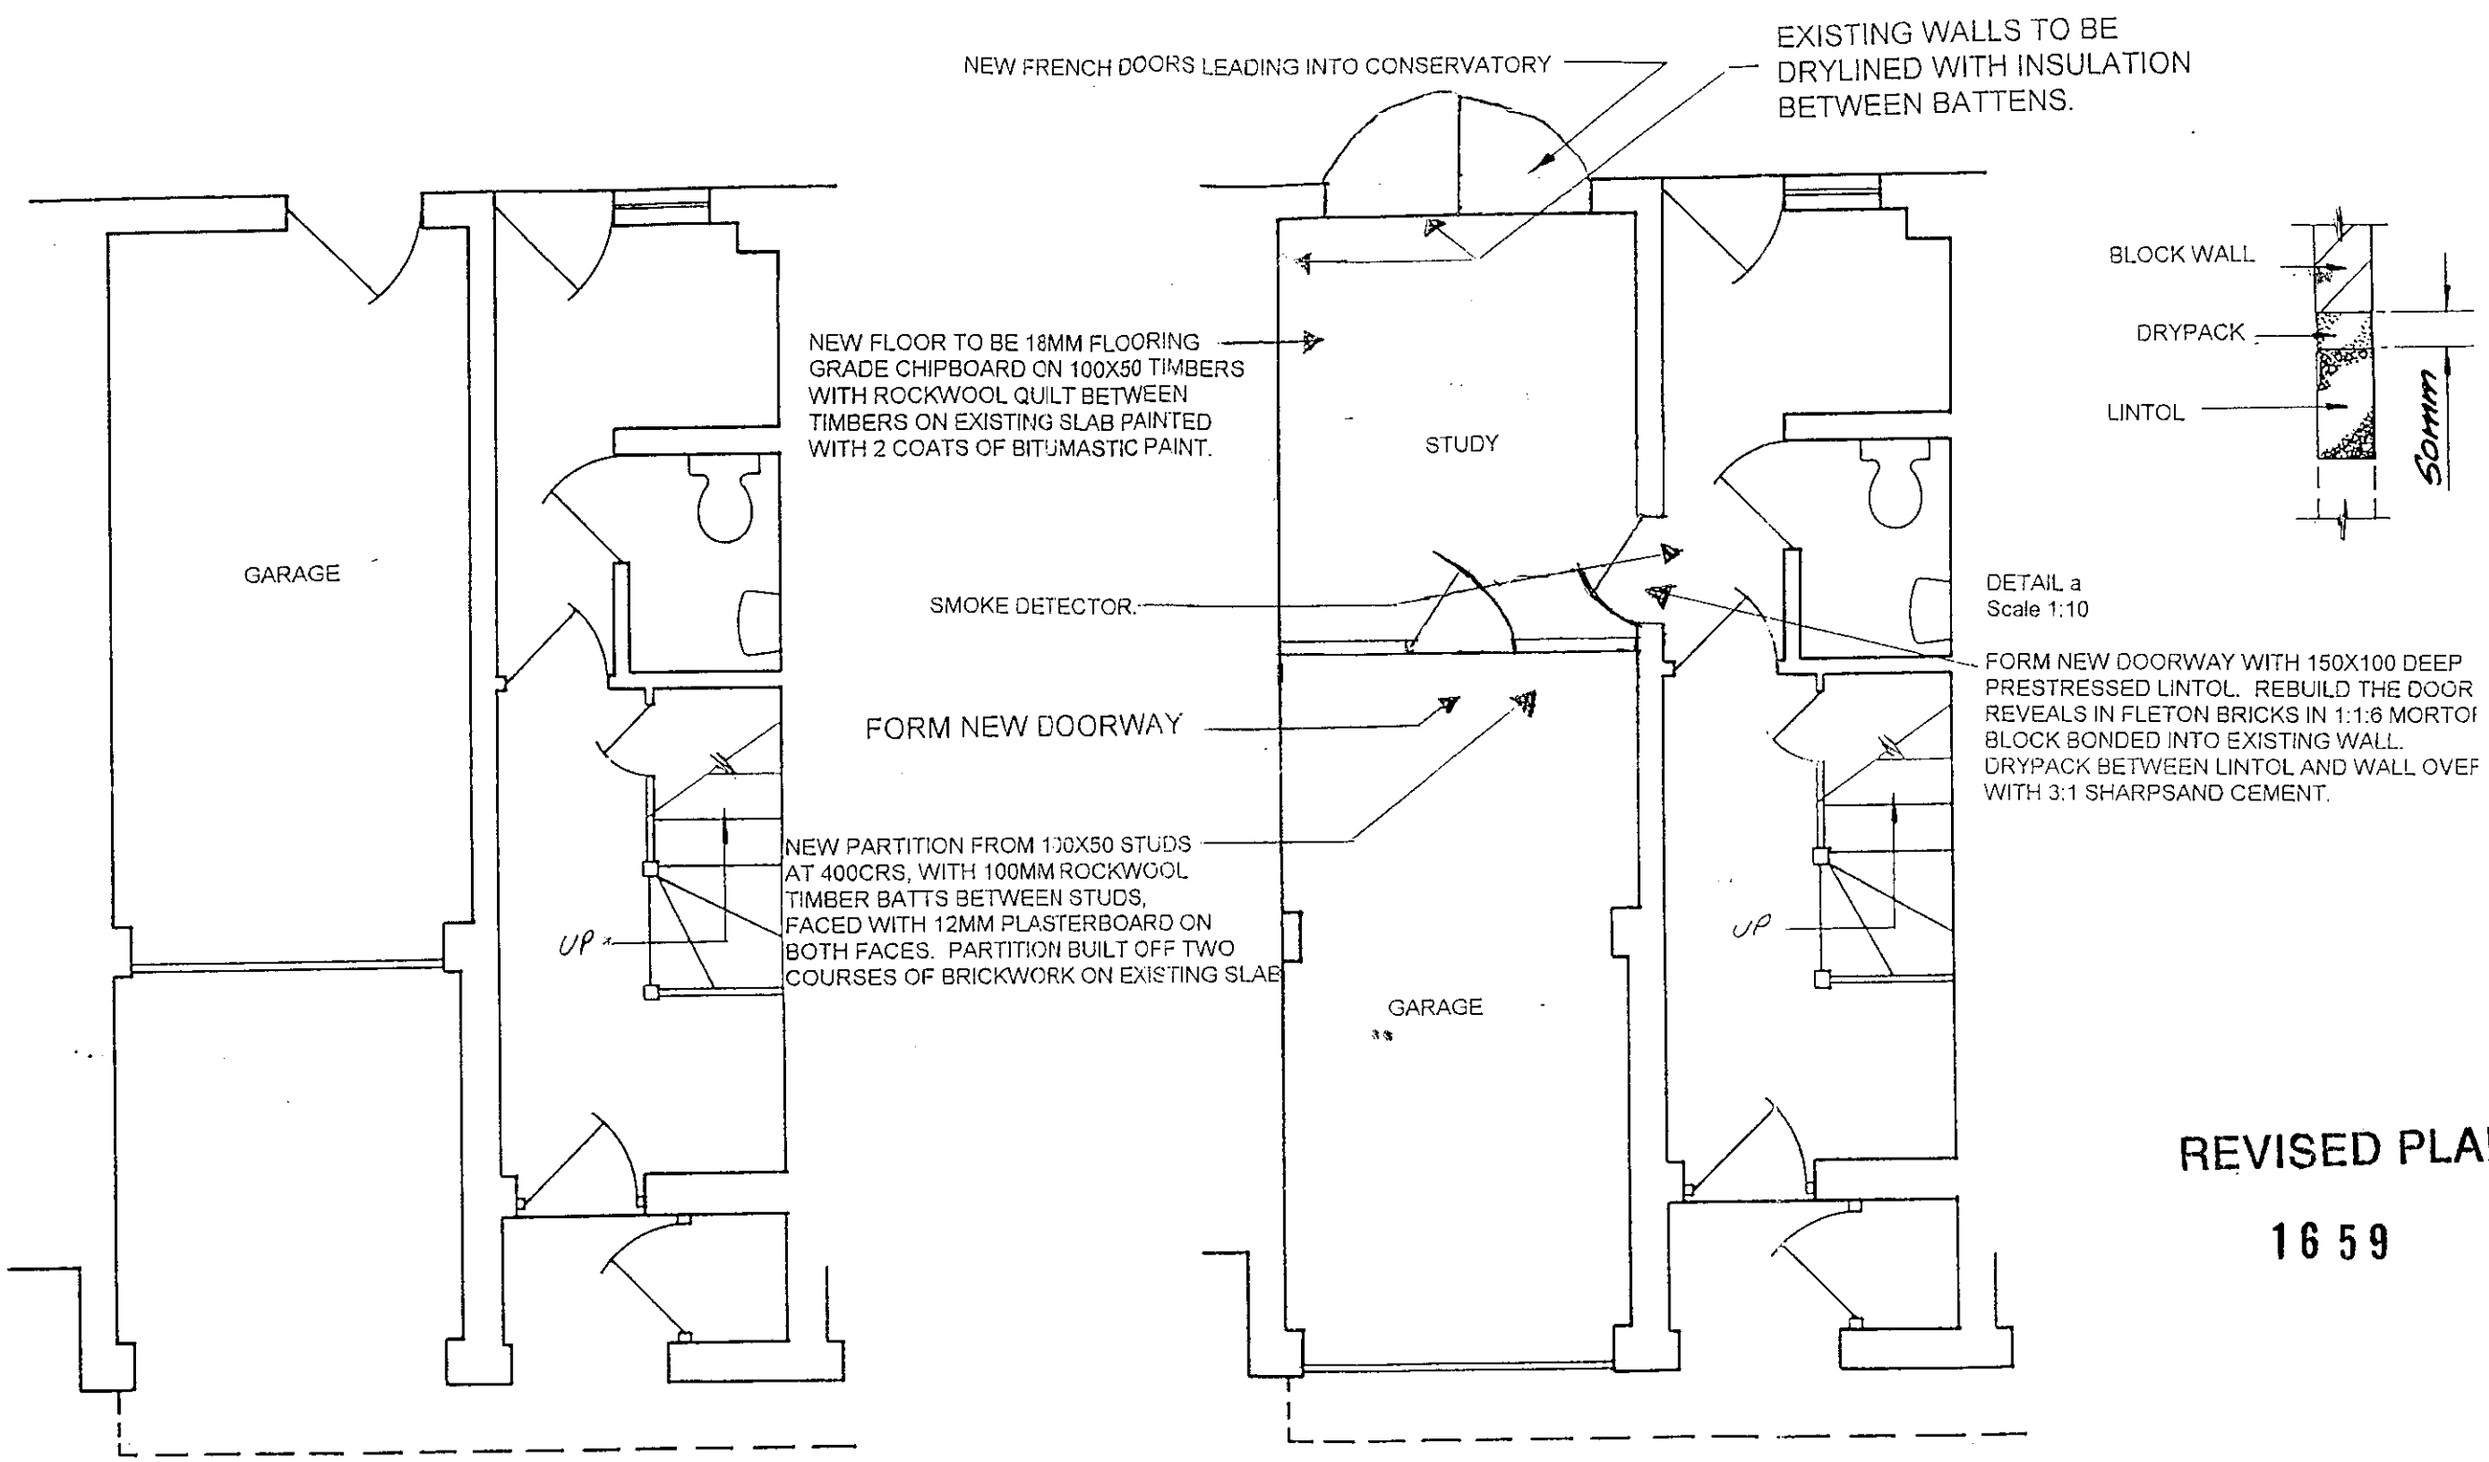


REVISED PLAN

1659


APPROVED

# EXISTING GROUND FLOOR PLAN


# PROPOSED GROUND FLOOR PLAN

DRAWING NO. 311/IG
Scale 1:50

3/8/00

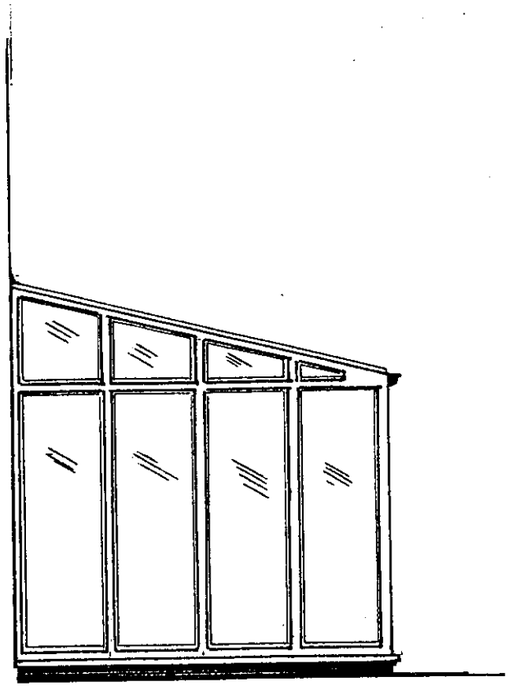


SIDE ELEVATION
FULL GLASS

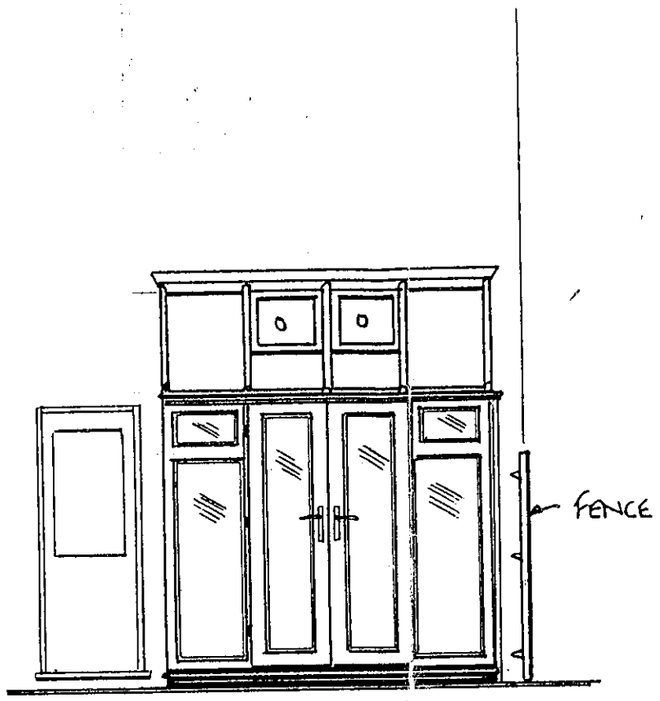


2650 WIDE

FRONT ELEVATION
FRENCH DOORS TWO OPENING
FANLIGHTS EITHER SIDE.
∴ OPENING ROOF LIGHTS X2

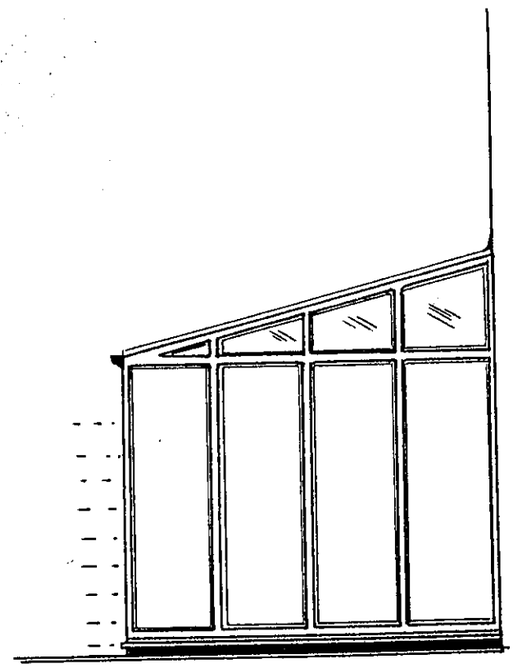

3100 HIGH APPROX
15° PITCH


3060 DEEP

SIDE ELEVATION. WITH 'FENCE REMOVED'
WHITE INFILL PANELS TO LOWER PART,
GLASS TO SHADED END SECTION,
OPTIONAL 'PATTERNED'




APPROVED

SUGGESTED LEAN TO CONSERVATORY DESIGN FOR MR DAVID BROWN 60 HARTIGAN PLACE WOODLEY READING
SCALE 1:50 JIM GANE WINDOWS GALORE TRADEMARK APPROVED 25/4/00

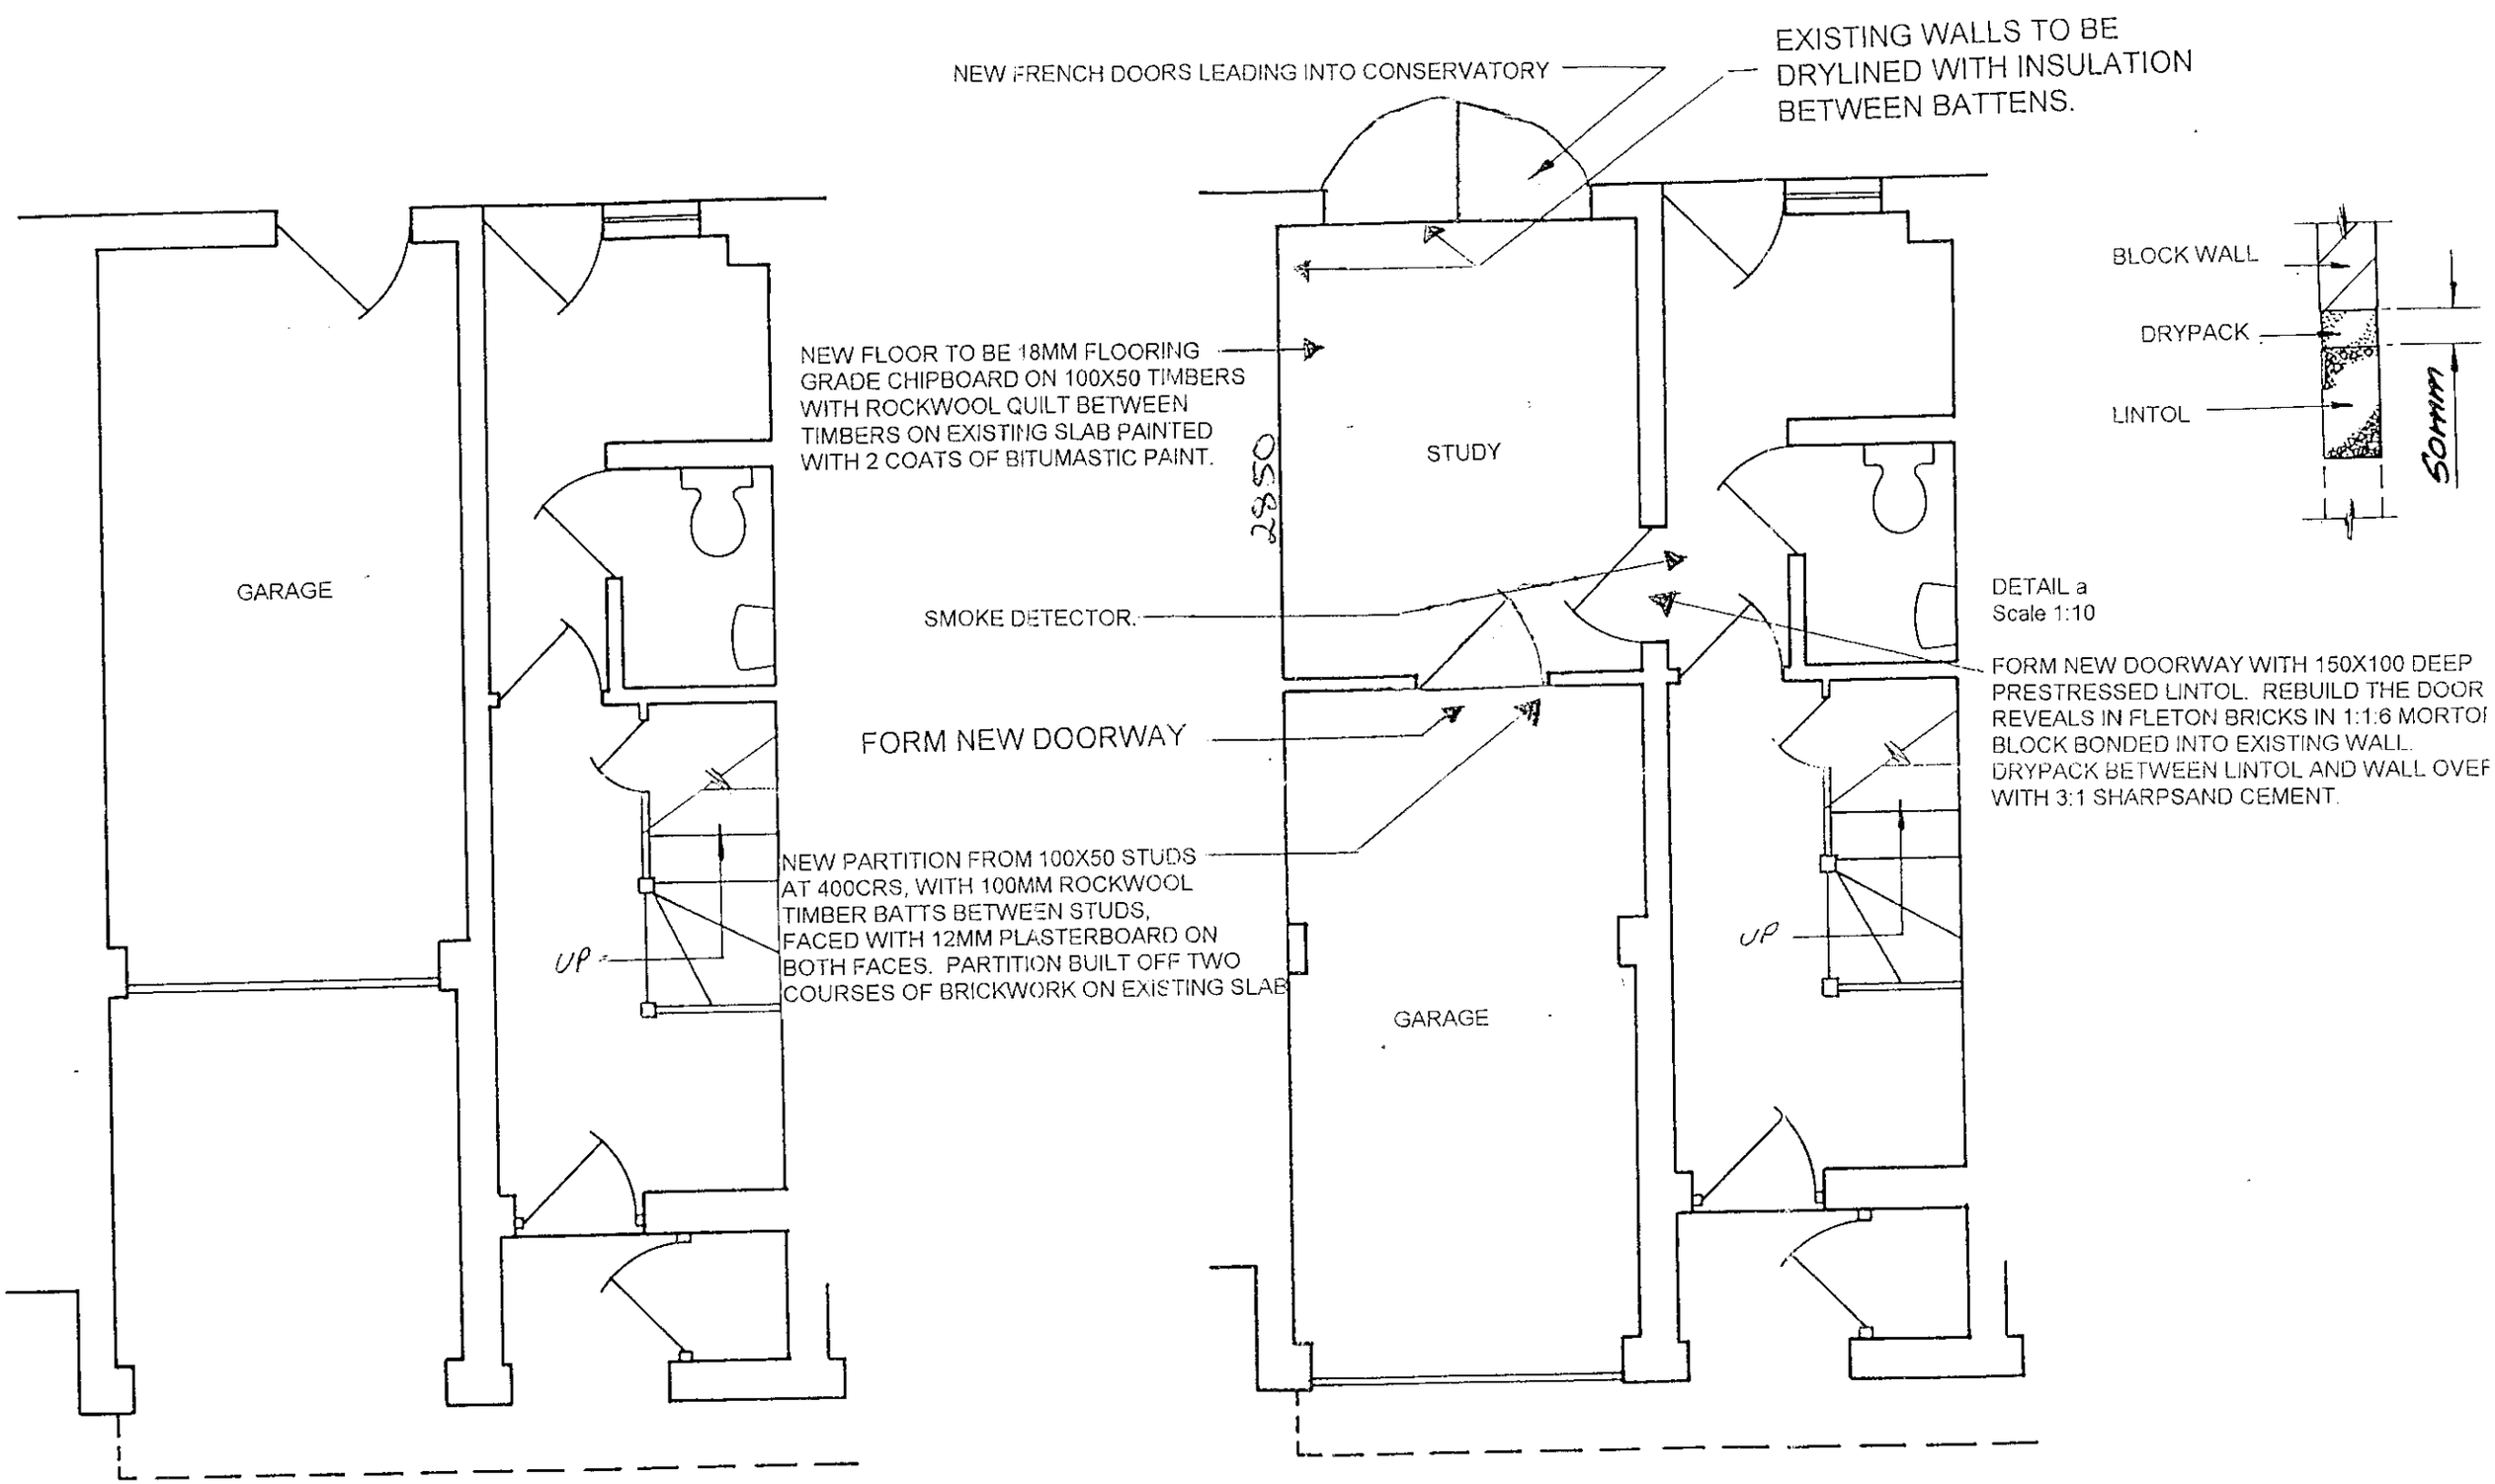


DESIGNATED PARKING SPACE OPPOSITE.

superseded

# EXISTING GROUND FLOOR PLAN

# PROPOSED GROUND FLOOR PLAN

DRAWING NO. 311/IG
Scale 1:50