



LOCATION OF SITE

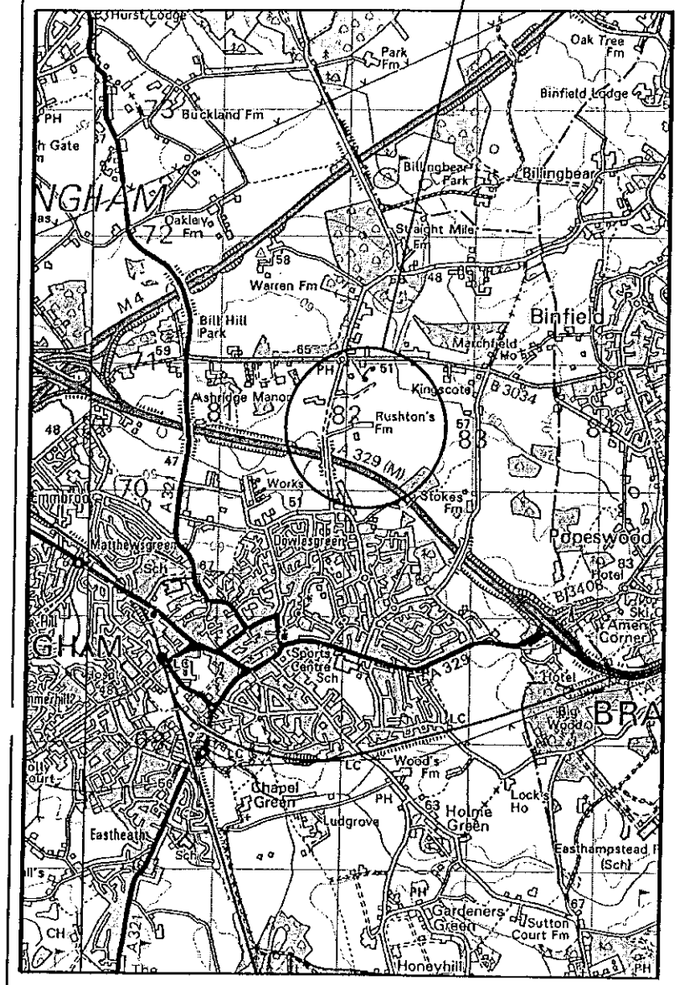

SITE LOCATION PLAN
(SCALE 1:50000)

LOCATION OF SITE
SITE ACCESS

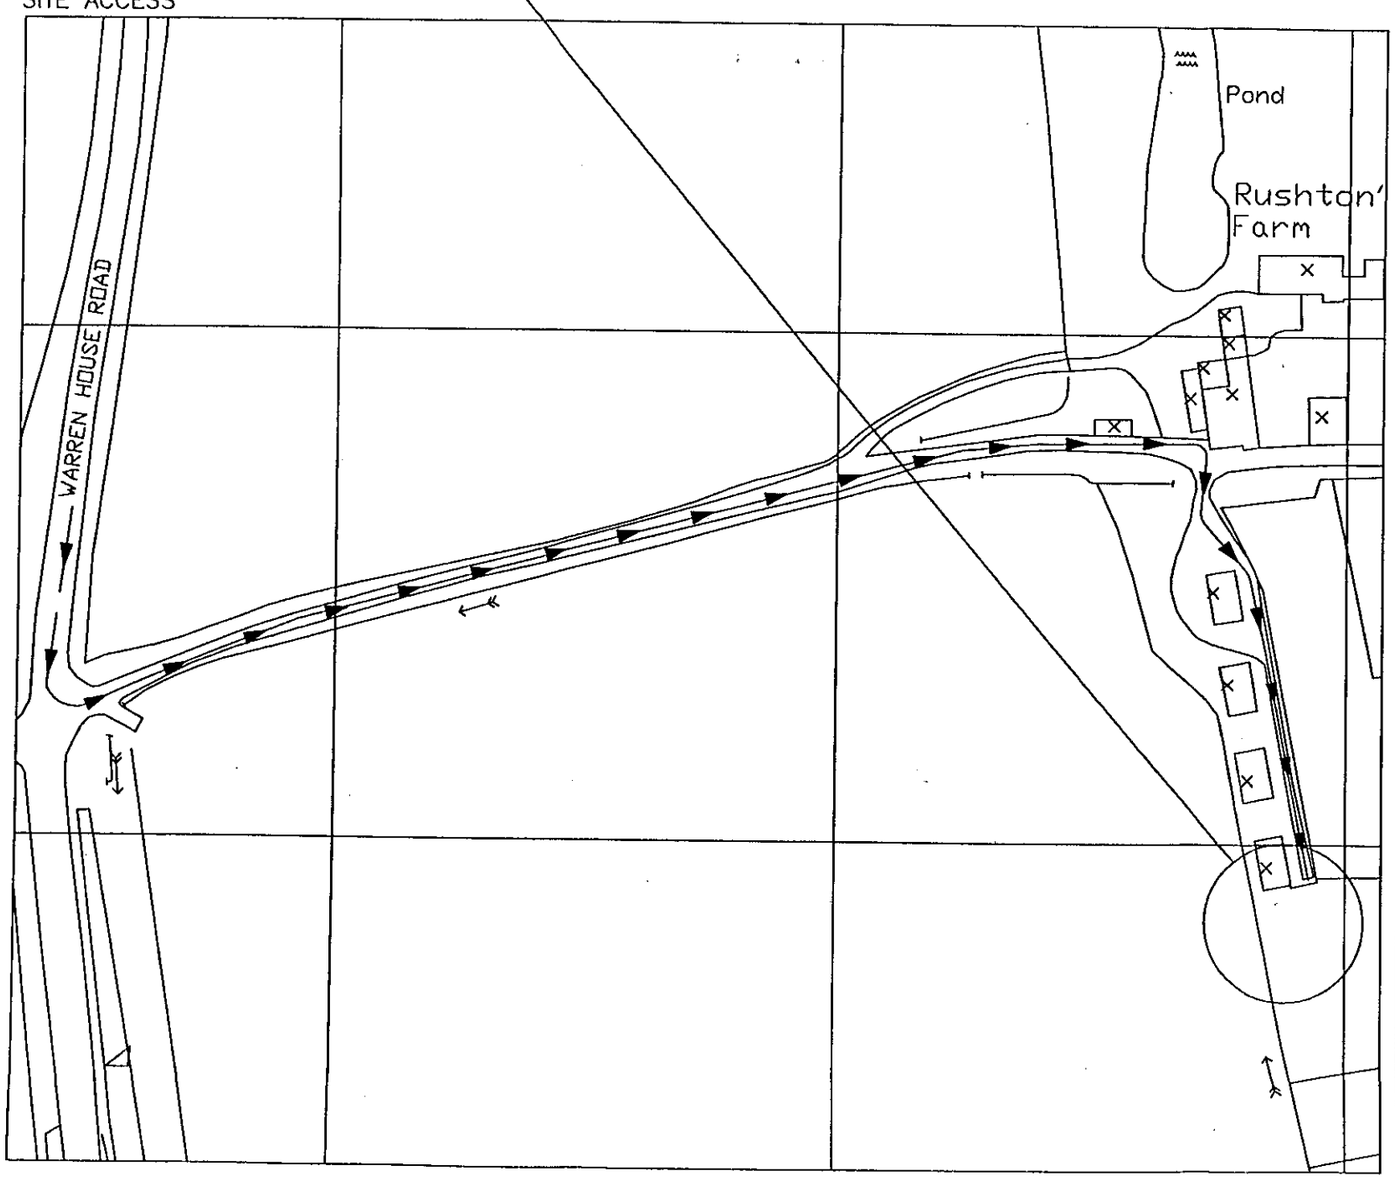

SITE BLOCK PLAN
(SCALE 1:1250)

GENERAL NOTES

This drawing is the Copyright of O2(UK) and must not be reissued, loaned or copied without written consent.
Use written dimensions only. Do not scale.

Rev	Date	Description	Drw	Ckd
B	22.09.03	NGR Revised	MEA	SPR
A	10.09.03	First Issue for Planning	JW	MG

Ordnance Survey

This drawing is based upon Ordnance Survey's 1:1250 map with the permission of the Controller of Her Majesty's Stationary Office. © Crown copyright. Licence Number: 100020449

GallifordTry
Communications
Wolvey, Hinckley
Leicestershire. LE10 3JF
Tel: +44 (0)1455 222777 Fax: +44 (0)1455 222758

O2 (UK)

Project Title:
Cell No.10315U
Wokingham East


Site Address:
Rushtons Farm
Warren House Road
Wokingham
Berkshire
RG11 5RE

Grid Ref: SU 8206 7037
Ground Height AMSL: 60 metres

Drawing Title:
Location Plans

Date: 10.09.03
Drawn: J.Ward
Scale: As Shown
Checked: M.Gribbon
Region: M25 Sth
Approved: S.P.Rollason

Drawing Number:
P/10315U/001/B

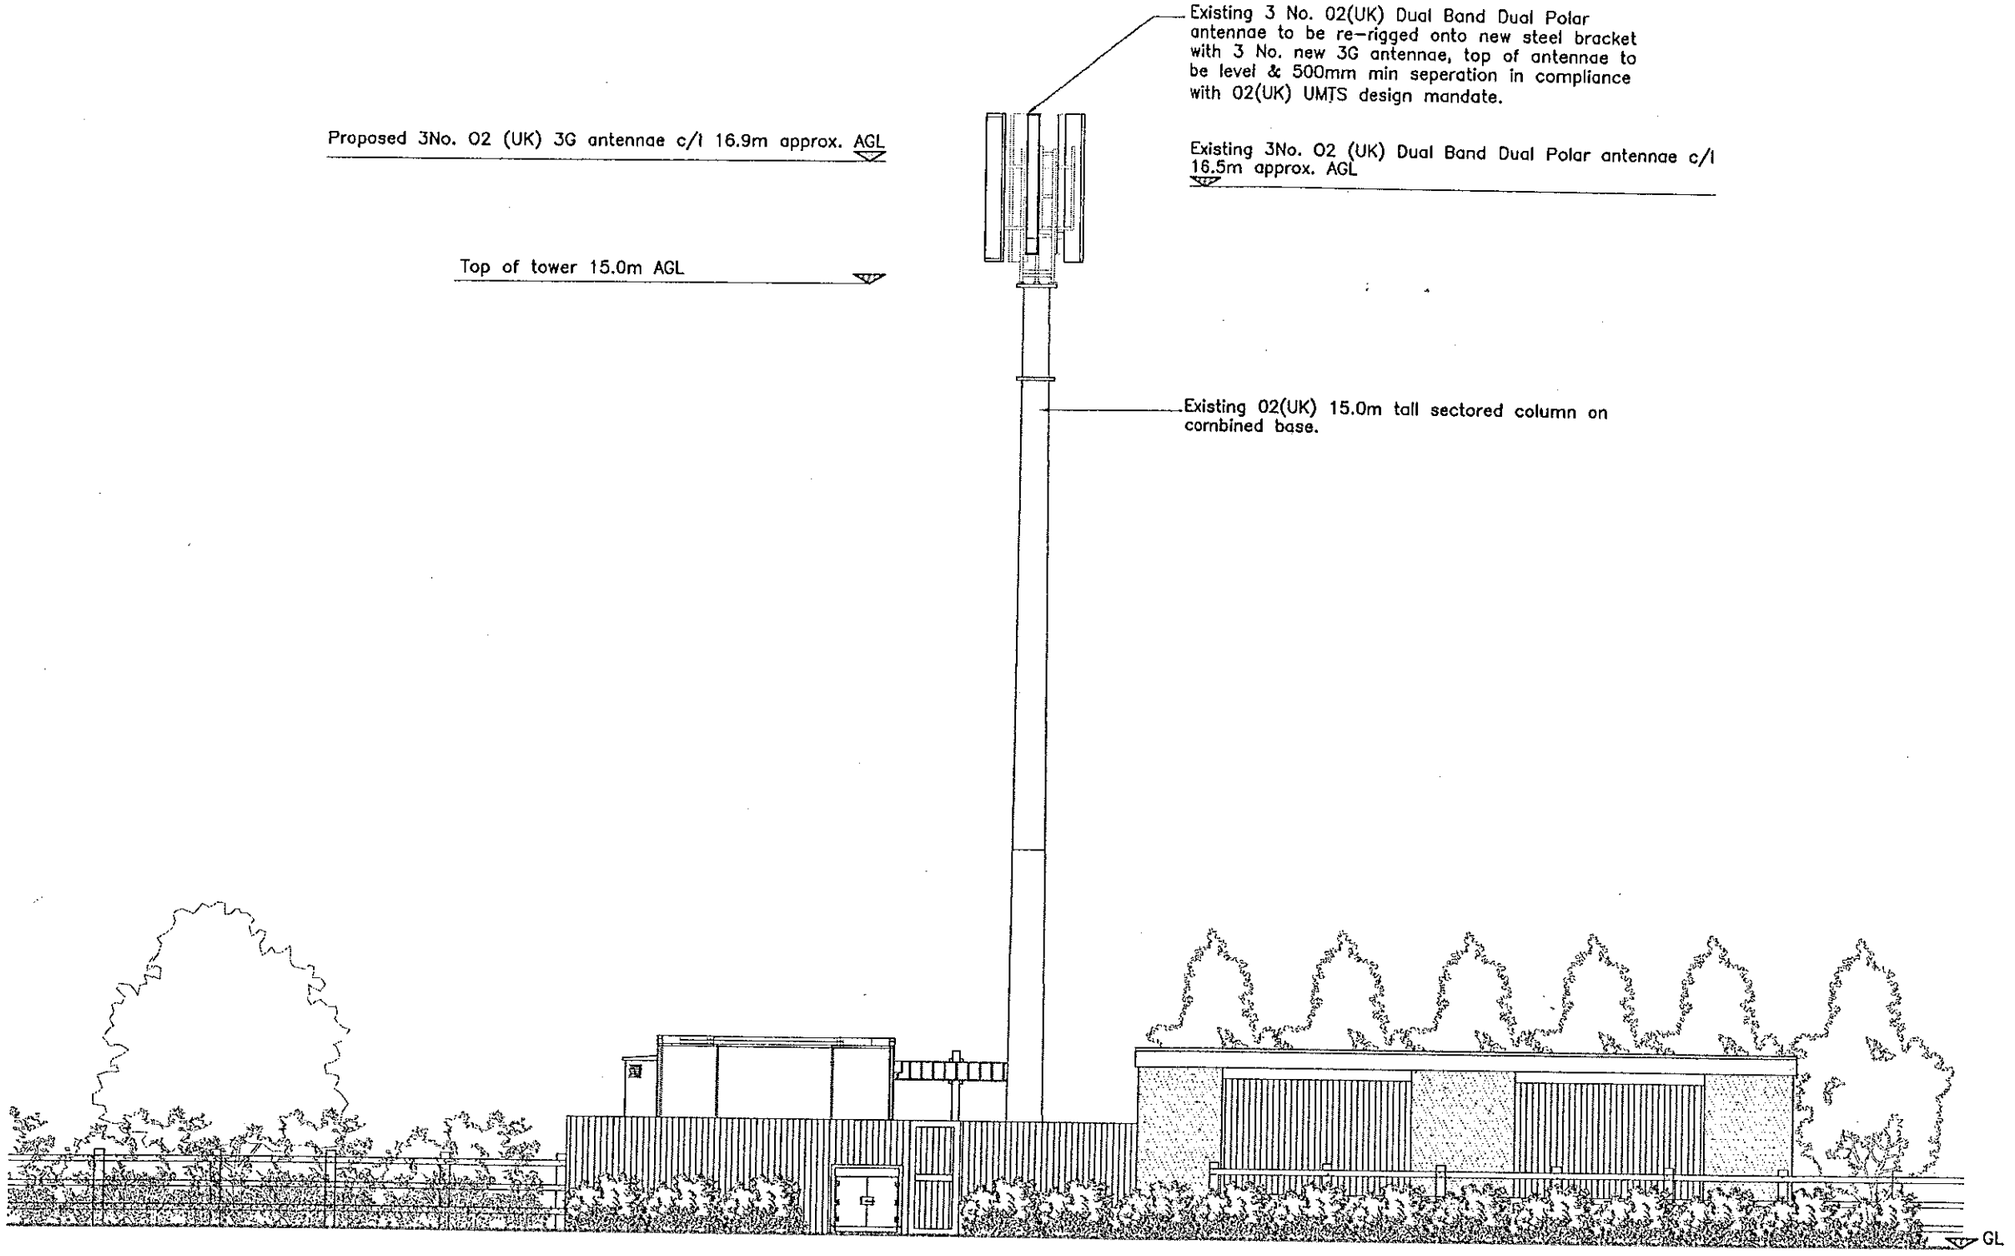

0 10 20 30 40 50 60 70 80 90 100

EAST ELEVATION

(SCALE 1:100)

NOTES

1. This drawing is the Copyright of 02(UK) and must not be reissued, loaned or copied without written consent
2. Dimensions are in millimetres unless noted otherwise. Do not scale, use written dimensions only

ICNIRP 'Sign off' statement Box

The proposed installation is compliant with ICNIRP recommendations.(Designed in accordance with 02(UK) Datasheet 064 issue 3.0)

Certified by 02(UK) Radio Planner	Name:
Signature:	Date:

Rev	Date	Description	Drw	Ckd
B	22.09.03	Antenna note revised	MEA	SPR
A	12.09.03	First issue for planning	JW	MG

GallifordTry
Communications
Wolvey, Hinckley
Leicestershire. LE10 3JF
Tel: +44 (0)1455 222777 Fax: +44 (0)1455 222758


O2 (UK)

Project Title:
Cell 10315U
Wokingham East

Drawing Title:
Site Elevation

Date: 11.09.03	Drawn: J.Ward
Scale: As shown	Checked: M.Gribbon
Region: M25 S'th	Approved: S.Rollason

Drawing Number:
P/10315U/003/B

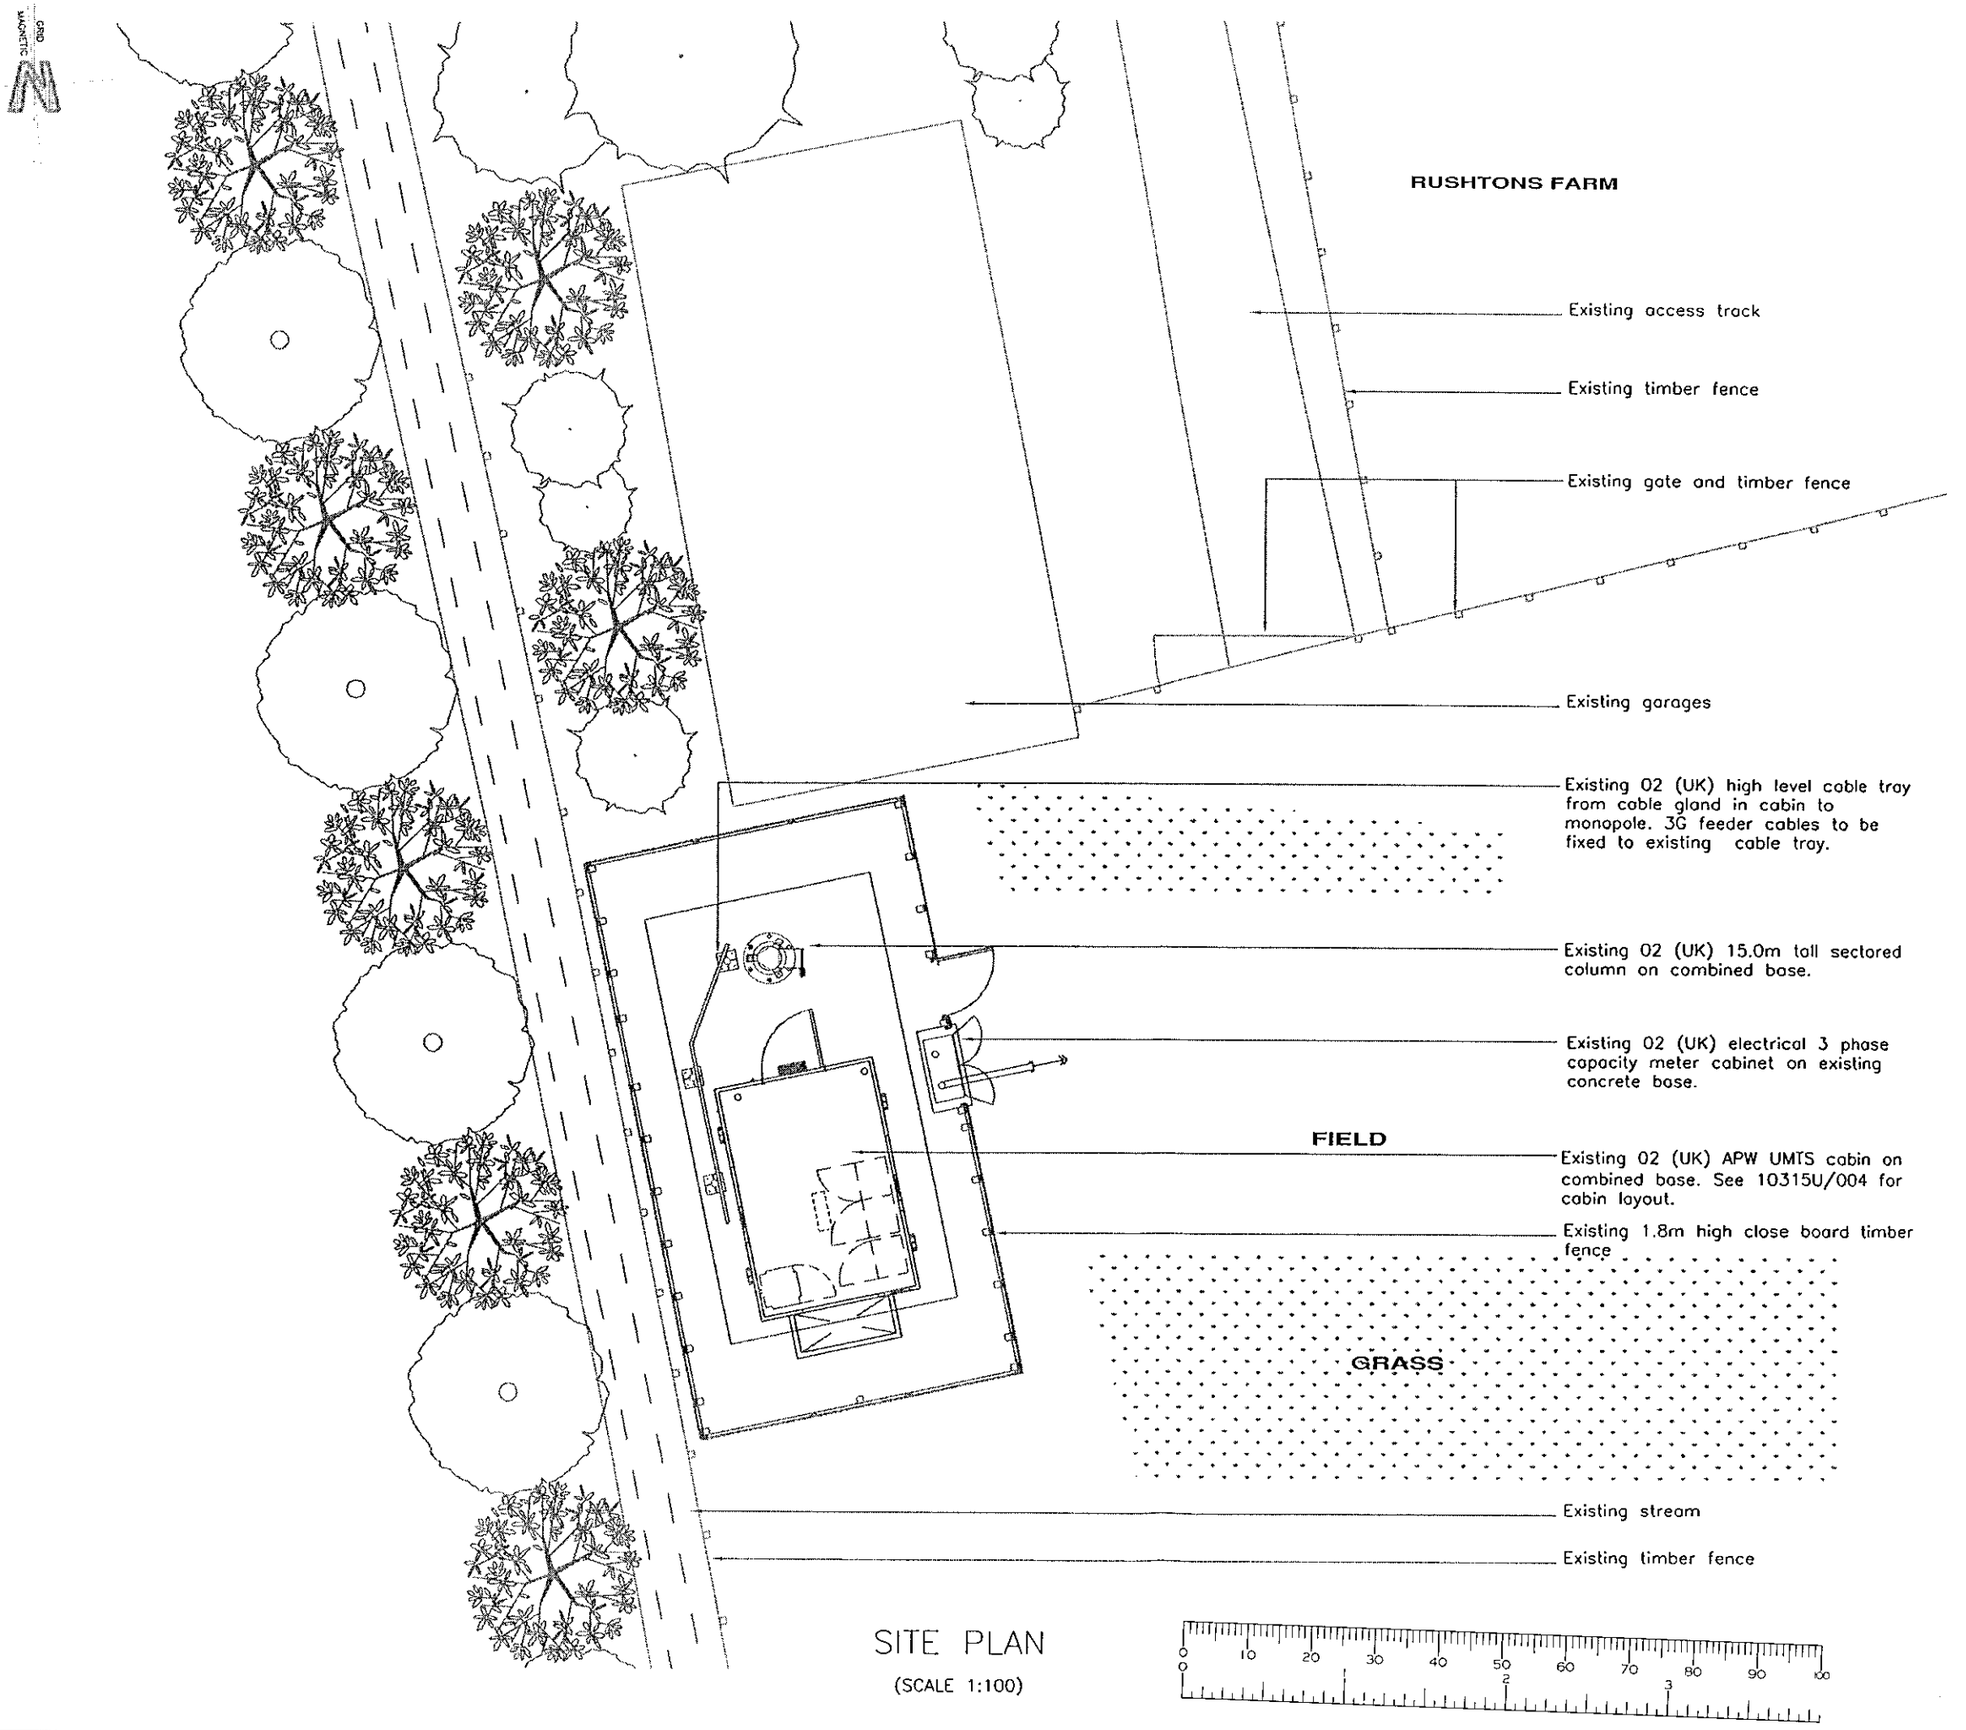

SITE PLAN
(SCALE 1:100)

NOTES

1. This drawing is the Copyright of O2(UK) and must not be reissued, loaned or copied without written consent
2. Dimensions are in millimetres unless noted otherwise. Do not scale, use written dimensions only

Existing Antenna Schedule

Sector	Type	HGT to c/l	Bearing	Feeder Type	Feeder Length
1	85X4DF	16.5m	60°	LDF5-50	23m
2	85X4DF	16.5m	180°	LDF5-50	23m
3	85X4DF	16.5m	300°	LDF5-50	23m
-	-	-	-	-	-
-	-	-	-	-	-
-	-	-	-	-	-

Proposed UMTS Antenna Schedule

Sector	Type	HGT to c/l	Bearing	Feeder Type	Feeder Length
1	65X4UFKS	16.9m	60°	LDF5-50	23m
2	65X4UFKS	16.9m	180°	LDF5-50	23m
3	65X4UFKS	16.9m	300°	LDF5-50	23m

Existing Dish Schedule

No.	Diameter	HGT to c/l	Bearing
1	N/A	-	-
2	N/A	-	-

ICNIRP 'Sign off' statement Box

The proposed installation is compliant with ICNIRP recommendations.(Designed in accordance with O2(UK) Datasheet 064 issue 3.0)

Certified by O2(UK) Radio Planner	Name:
Signature:	Date:

Rev	Date	Description	Drw	Ckd
A	11.09.03	First issue for planning	JW	MG

GallifordTry
Communications
Wolvey, Hinckley
Leicestershire. LE10 3JF
Tel: +44 (0)1455 222777 Fax: +44 (0)1455 222758


O2 (UK)

Project Title:
Cell 10315U
Wokingham East


Drawing Title:
General Arrangement

Date: 11.09.03	Drawn: J.Ward
Scale: As shown	Checked: M.Gribbon
Region: M25 S'th	Approved: S.Rollason

Drawing Number:
P/10315U/002/A

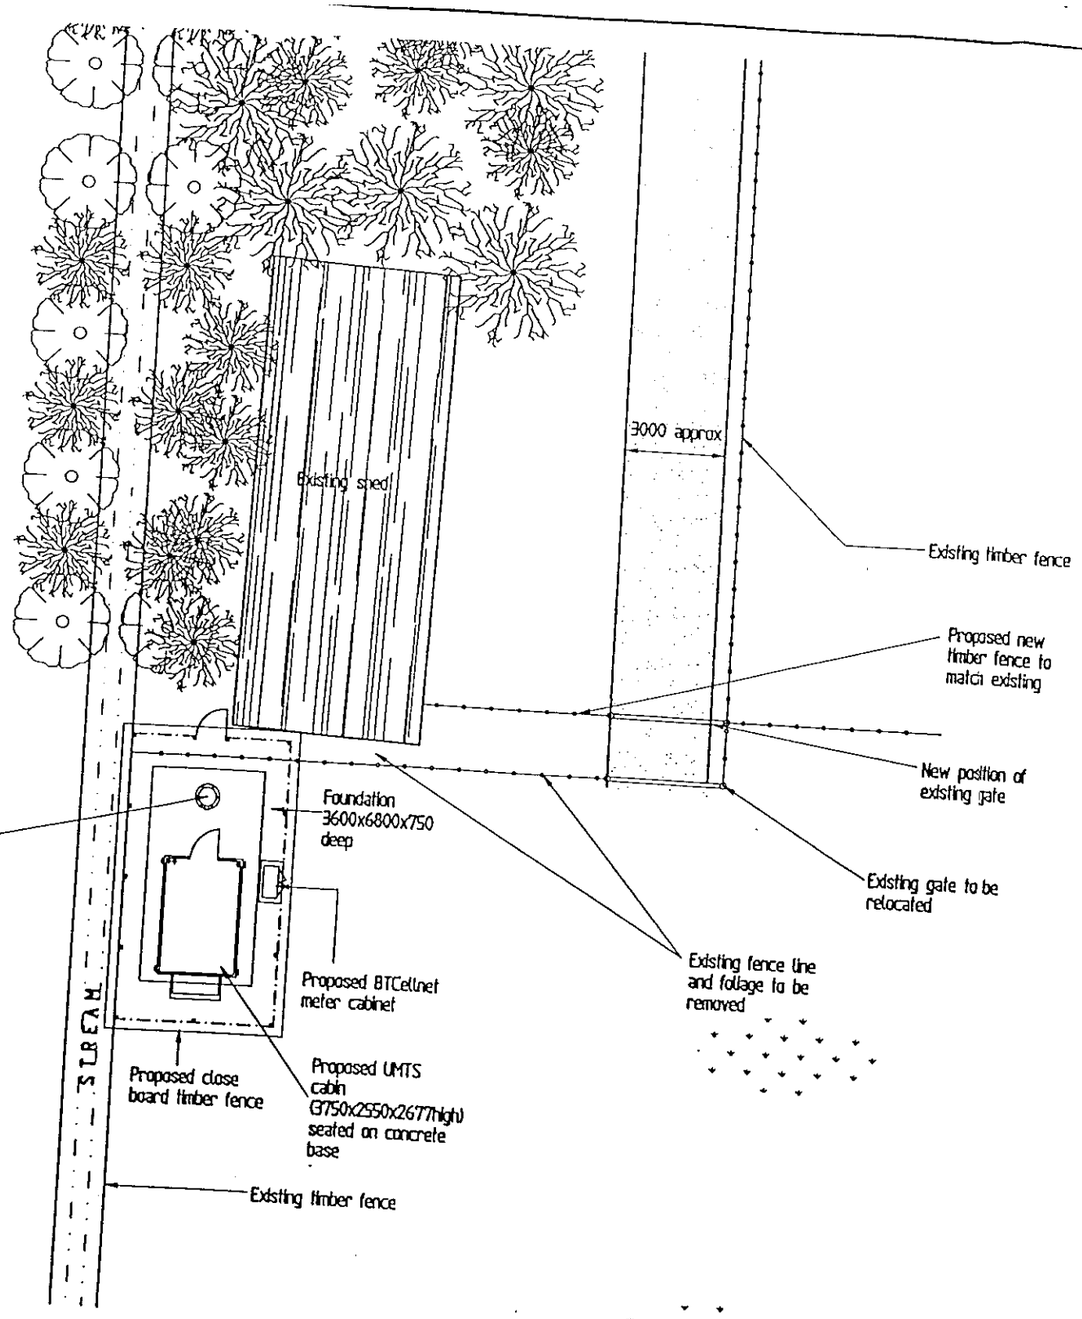

PART SITE PLAN
Scale 1 : 200

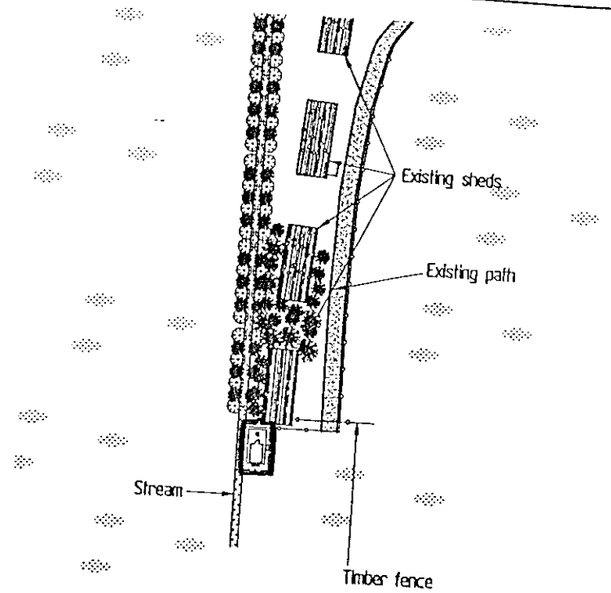

SITE PLAN
Scale 1 : 1250

N

NOTE.
LOCATION OF ELECTRICAL METER CABINET IS INDICATIVE ONLY.
REFER TO ECL DRAWINGS FOR DETAILS.

This drawing is to be read in conjunction with M25414/01,03 & 04 and all other relevant drawings and documents

ROSCOE CAPITA LIMITED
Consulting Civil, Structural and Geotechnical Engineers.
Hille House
132 St. Albans Road
Watford
Hertfordshire
WD2 4AE
Telephone No. 01923-817537
Facsimile No. 01923-228516
E-mail rcl-watford@roscoe.co.uk
Web www.roscoe.co.uk

DATE	NAME	REVISION	CHKD

REV	DATE	NAME	REVISION	CHKD

REV	DATE	NAME	REVISION	CHKD

Site address:
RUSHTON'S FARM
WARREN HOUSE ROAD
WORKINGHAM
RG11 5RE

Drawing title:
PROPOSED SITE PLAN

DO NOT SCALE

SCALE AS SHOWN	DATE 08.06.00
DRAWN BY ROB	PROJECT ENGINEER B. RATCLIFFE
CHECKED BY	APPROVED


FOR COMMENT | APPROVED | CONSTRUCTION

CONTRACT No	DRG No	REV
M25414	02	-

rcellnet

WORKINGHAM EAST (scheme 2)

CELL No. 10315

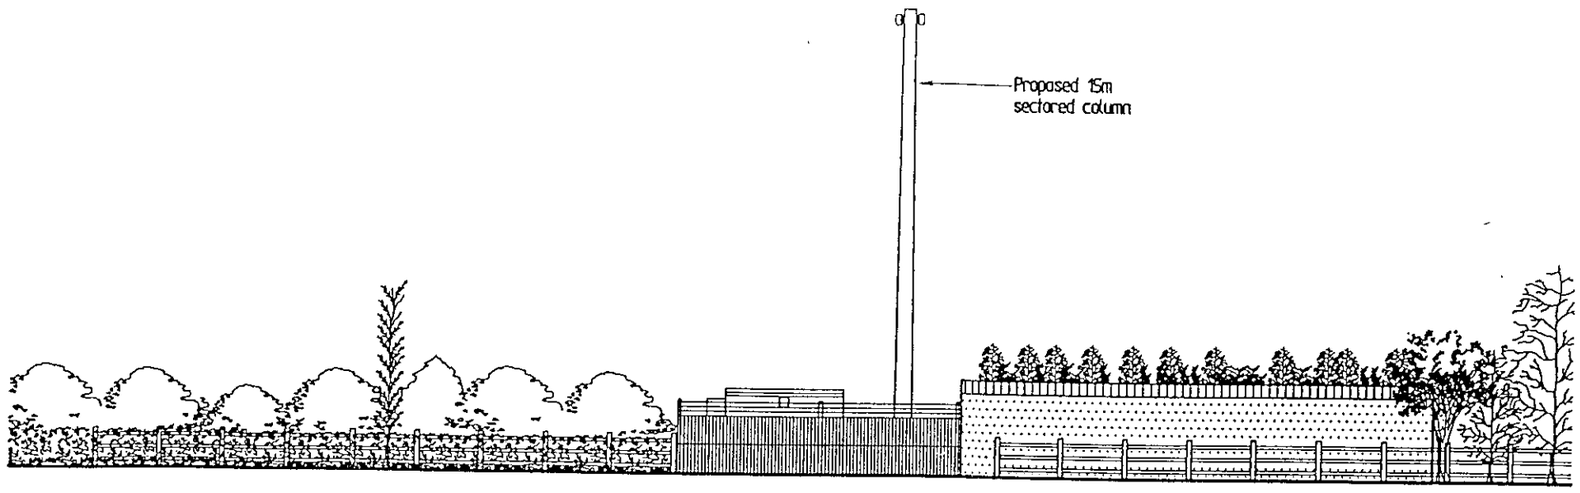

PROPOSED EAST ELEVATION
Scale 1 : 200

This drawing is to be read in conjunction with
M25414/01,02 & 04
and all other relevant drawings and documents

ROSCOE CAPITA LIMITED
Consulting Civil, Structural and Geotechnical Engineers.
Hille House
132 St. Albans Road
Watford
Hertfordshire
WD2 4AE
Telephone No. 01923–817537
Facsimile No. 01923–228516
E–mail rcl–watford@roscoe.co.uk
Web www.roscoe.co.uk

Drawing title:

PROPOSED EAST ELEVATION

DO NOT SCALE

DATE	NAME	REVISION	CHKD	REV	DATE	NAME	REVISION	CHKD	REV	DATE	NAME	REVISION	CHKD

Site address:

RUSHTON'S FARM
WARREN HOUSE ROAD
WORKINGHAM
RG11 5RE

SCALE AS SHOWN	DATE 08.06.00
DRAWN BY ROB	PROJECT ENGINEER B. RATCLIFFE
CHECKED BY	APPROVED


FOR COMMENT APPROVED CONSTRUCTION AS BUILT

Tcellnet


WORKINGHAM EAST (scheme 2)

CELL No. 10315

CONTRACT No	DRG No	REV
M25414	03	–

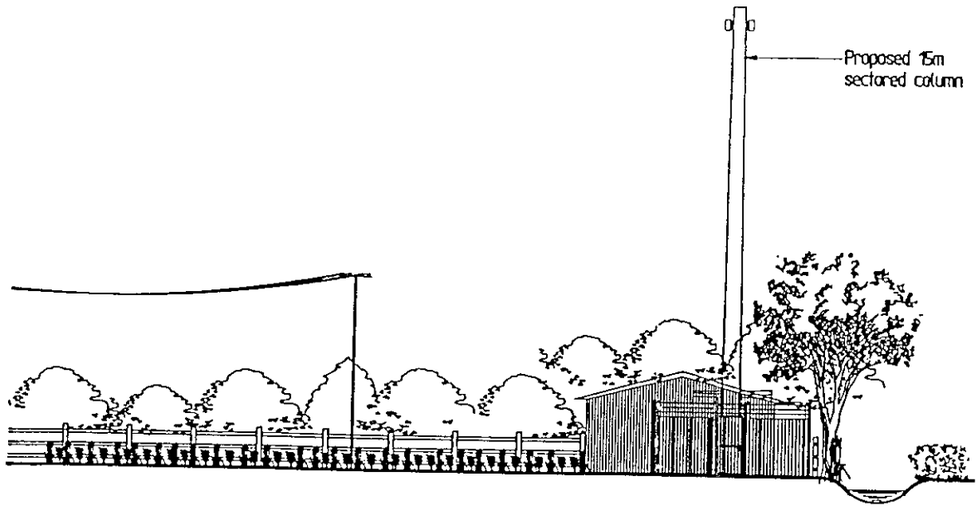

PROPOSED NORTH ELEVATION
Scale 1 : 200

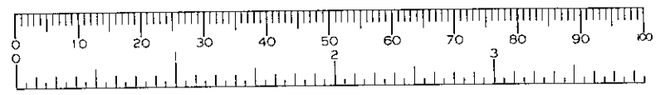

This drawing is to be read in conjunction with
M25414/01,02 & 03
and all other relevant drawings and documents

ROSCOE CAPITA LIMITED
Consulting Civil, Structural and Geotechnical Engineers.
Hille House
132 St. Albans Road
Watford
Hertfordshire
WD2 4AE
Telephone No. 01923–817537
Facsimile No. 01923–228516
E–mail rcl–watford@roscoe.co.uk
Web www.roscoe.co.uk

Drawing title:

PROPOSED
NORTH ELEVATION

DO NOT SCALE

DATE	NAME	REVISION	CHKD	REV	DATE	NAME	REVISION	CHKD	REV	DATE	NAME	REVISION	CHKD

Site address:

RUSHTON'S FARM
WARREN HOUSE ROAD
WORKINGHAM
RG11 5RE


SCALE AS SHOWN	DATE 08.06.00
DRAWN BY ROB	PROJECT ENGINEER B. RATCLIFFE
CHECKED BY	APPROVED
FOR COMMENT	FOR APPROVAL / CONSTRUCTION

rcellnet

WORKINGHAM EAST (scheme 2)

CELL No. 10315

CONTRACT No	DRG No	REV
M25414	04	

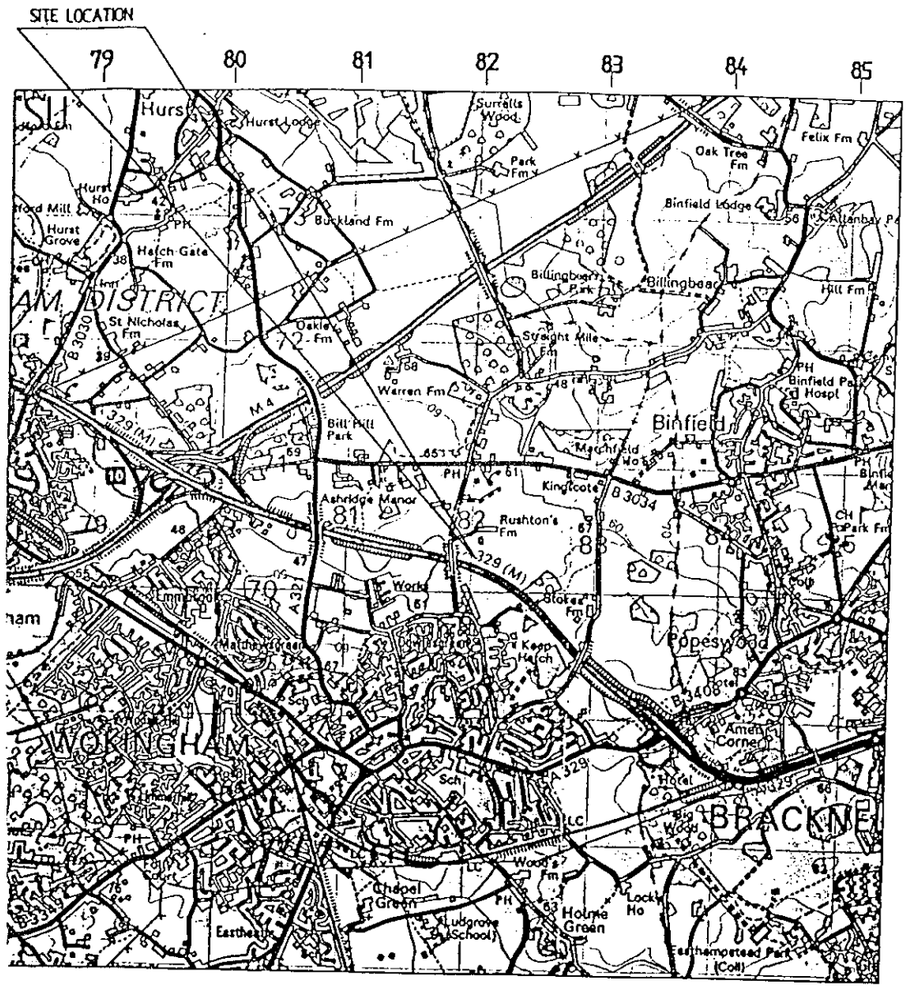

LOCATION PLAN


(1:50 000)

NATIONAL GRID REFERENCE - 8208 7028 SU

RUSHTON'S FARM
WARREN HOUSE ROAD
WORKINGHAM
RG11 5RE

O.S. MAPS REPRODUCED WITH THE KIND PERMISSION OF HER MAJESTYS STATIONERY OFFICE UNDER E.R.A. LICENCE No. AL850578

SITE ACCESS:
From M25 junction 13 take A30 running parallel to M25 at roundabout follow the Egham by-pass (A30). Turn right into A329(M) and follow sign for Workingham into Bracknell town centre. At traffic lights (police station opposite) turn right, next lights turn left Warren House road across roundabout. Follow road for Rushton farm on right hand side after bridge.

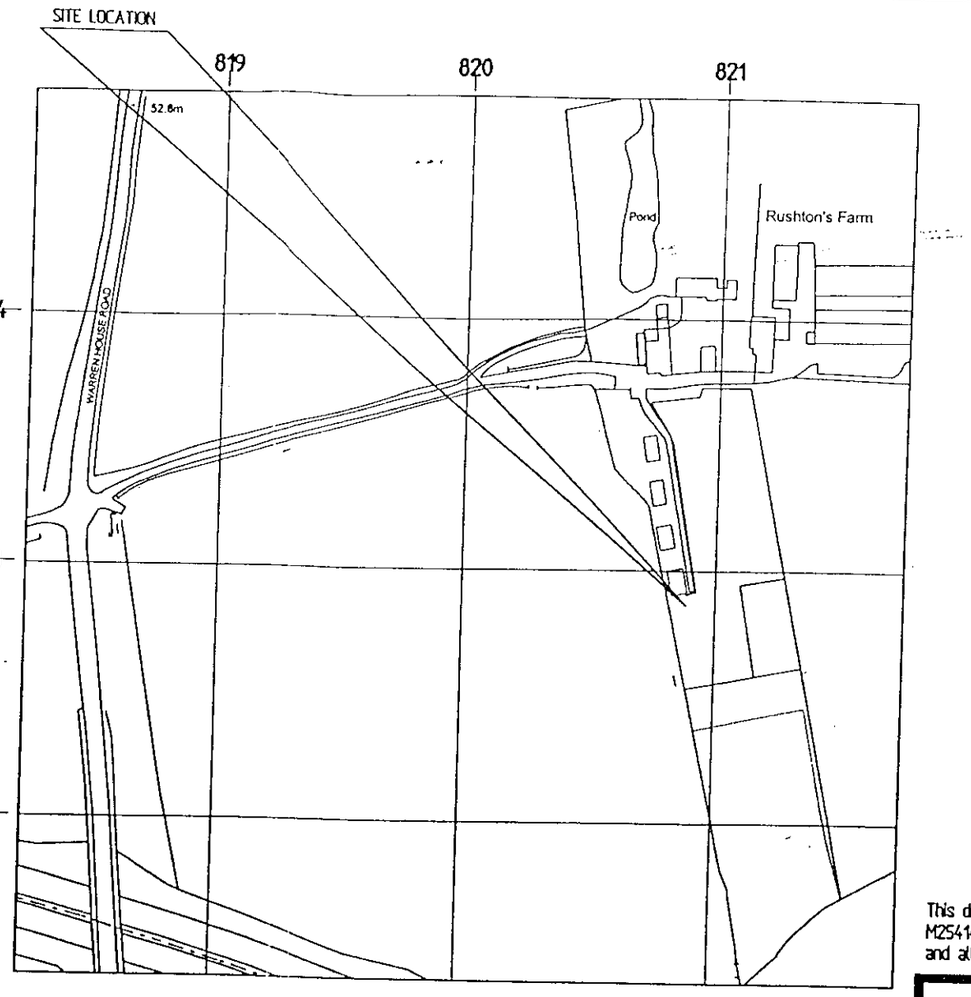

SITE PLAN

1:2500

0 10 20 30 40 50 60 70 80 90 100
0 2 3

Approximate ground height (metres A.M.S.L) "59"m as extracted from CRND "Cell Site Selection Form".

This drawing is to be read in conjunction with M25414/02,03 & 04 and all other relevant drawings and documents

ROSCOE CAPITA LIMITED
Consulting Civil, Structural and Geotechnical Engineers.
Hille House
132 St. Albans Road
Watford
Hertfordshire
WD2 4AE
Telephone No. 01923-817537
Facsimile No. 01923-228516
E-mail rcl-watford@roscoe.co.uk
Web www.roscoe.co.uk

Drawing title:

LOCATION AND SITE PLAN

DO NOT SCALE.

ATE	NAME	REVISION	CHKD	REV	DATE	NAME	REVISION	CHKD	REV	DATE	NAME	REVISION	CHKD

Site address:
RUSHTON'S FARM
WARREN HOUSE ROAD
WORKINGHAM
RG11 5RE

SCALE: AS SHOWN	DATE: 08.06.00
DRAWN BY: ROB	PROJECT ENGINEER: B. RATCLIFFE
CHECKED BY:	APPROVED:


FOR COMMENT | APPROVED | CONSTRUCTION | AS BUILT

CONTRACT No	ORG No	REV
M25414	01	-


cellnet

WORKINGHAM EAST (scheme 2)

CELL No. 10315

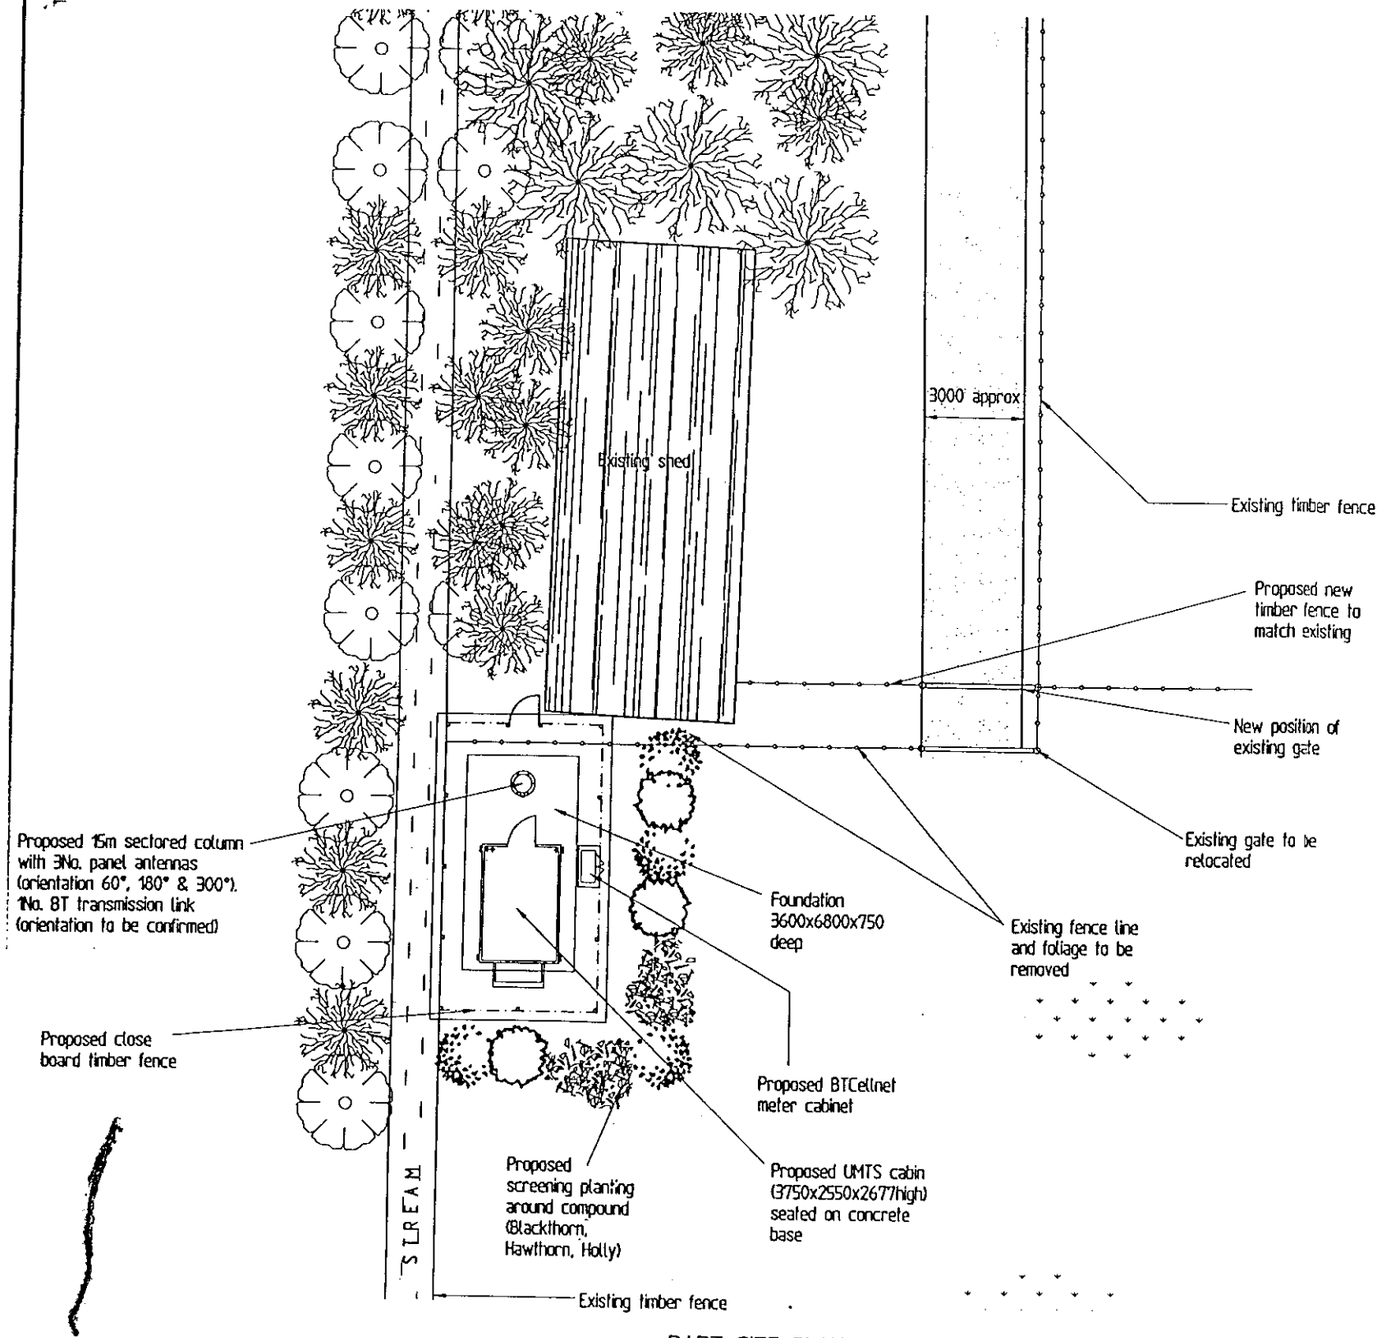

PART SITE PLAN
Scale 1 : 200

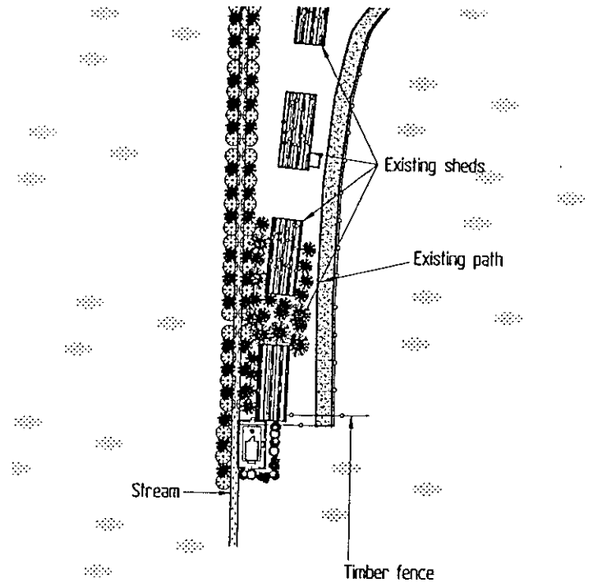


SITE PLAN
Scale 1 : 1250

N

NOTE.
LOCATION OF ELECTRICAL METER CABINET IS INDICATIVE ONLY.
REFER TO ECL DRAWINGS FOR DETAILS.

This drawing is to be read in conjunction with M25414/01/03/04/05/06 and all other relevant drawings and documents

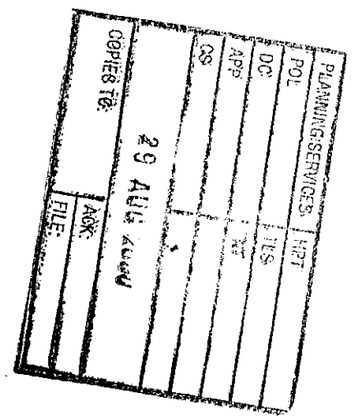

ROSCOE CAPITA LIMITED
Consulting Civil, Structural and Geotechnical Engineers.
Hille House
132 St. Albans Road
Watford
Hertfordshire
WD2 4AE
Telephone No. 01923-817537
Facsimile No. 01923-228516
E-mail rcl-watford@roscoe.co.uk
Web www.roscoe.co.uk

Drawing title:
PROPOSED SITE PLAN

DO NOT SCALE

REV	DATE	NAME	REVISION	CHKD
A	14.08.00	RTP	Planting screen note added	

Site address:
RUSHTON'S FARM
WARREN HOUSE ROAD
WORKINGHAM
RG11 5RE

SCALE: AS SHOWN	DATE: 08.06.00
DRAWN BY: ROB	PROJECT ENGINEER: B. RATCLIFFE
CHECKED BY: BR	APPROVED: CDP


FOR COMMENT | APPROVED | CONSTRUCTION | AS BUILT

BTcellnet

WORKINGHAM EAST (scheme 2)

CELL No. 10315

CONTRACT No	DRG No	REV
M25414	02	A

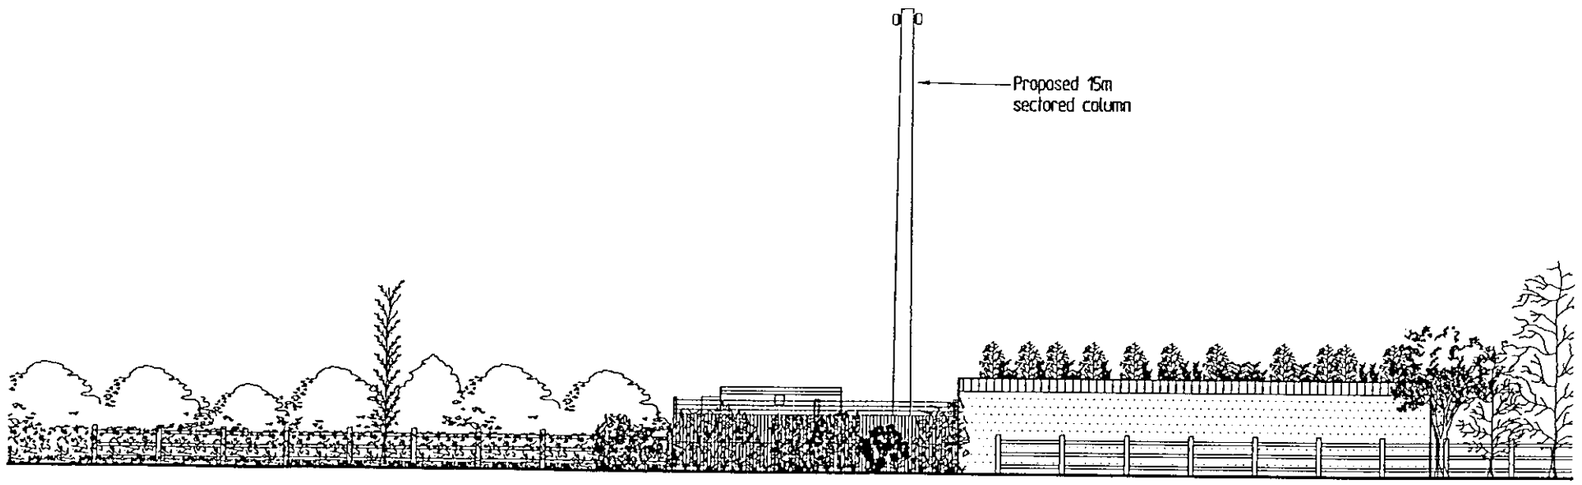

PROPOSED EAST ELEVATION
Scale 1 : 200

PLANNING SERVICES	HPT
POL	TLS
DC	ENF
APP	
CS	

29 AUG 2000

COPIES TO: | ACK: | FILE:

This drawing is to be read in conjunction with
M25414/01/02/04/05/06
and all other relevant drawings and documents

ROSCOE CAPITA LIMITED
Consulting Civil, Structural and Geotechnical Engineers.
Hille House
132 St. Albans Road
Watford
Hertfordshire
WD2 4AE
Telephone No. 01923-817537
Facsimile No. 01923-228516
E-mail rcl-watford@roscoe.co.uk
Web www.roscoe.co.uk

Drawing title:

PROPOSED EAST ELEVATION

DO NOT SCALE

REV	DATE	NAME	REVISION	CHKD
A	14.08.00	RTP	Planting screen added	

Site address:
RUSHTON'S FARM
WARREN HOUSE ROAD
WORKINGHAM
RG11 5RE

SCALE	DATE
AS SHOWN	08.06.00
DRAWN BY: ROB	PROJECT ENGINEER: B. RATCLIFFE
CHECKED BY: BR	APPROVED: CDP


FOR COMMENT | APPROVED | CONSTRUCTION | AS BUILT

BTcellnet

WORKINGHAM EAST (scheme 2)

CELL No. 10315

CONTRACT No	DRG No	REV
M25414	03	A

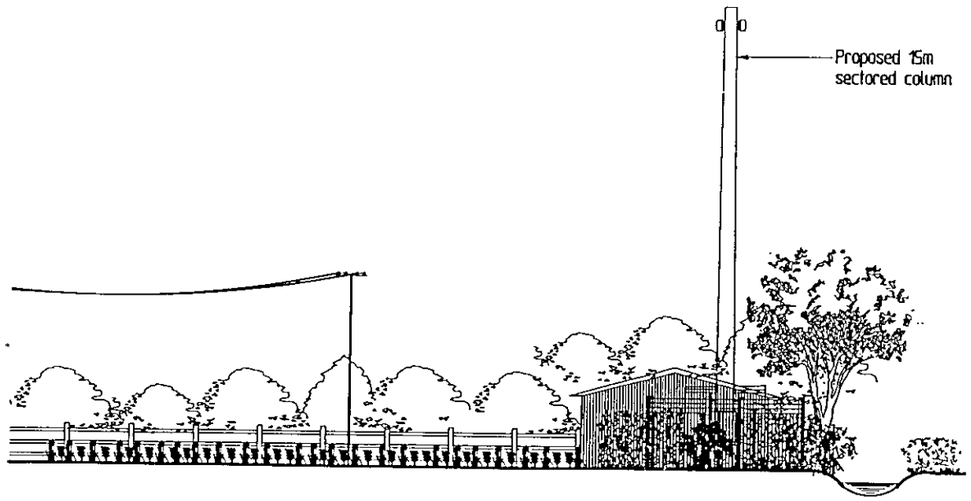

PROPOSED NORTH ELEVATION
Scale 1 : 200

0 10 20 30 40 50 60 70 80 90 100

REV	DATE	NAME	REVISION	CHKD
A	15.08.00	RTP	Planting screen added	

Site address:
RUSHTON'S FARM
WARREN HOUSE ROAD
WORKINGHAM
RG11 5RE

PLANNING SERVICES
POL
DC
APP
C3

This drawing is to be read in conjunction with
M25414/01/02/03/04/05/06
and all other relevant drawings and documents

ROSCOE CAPITA LIMITED
Consulting Civil, Structural and Geotechnical Engineers.
Hille House
132 St. Albans Road
Watford
Hertfordshire
WD2 4AE
Telephone No. 01923-817537
Facsimile No. 01923-228516
E-mail rcl-watford@roscoe.co.uk
Web www.roscoe.co.uk

Drawing title:
PROPOSED
NORTH ELEVATION

DO NOT SCALE

SCALE	DATE
AS SHOWN	08.06.00
DRAWN BY: ROB	PROJECT ENGINEER: B. RATCLIFFE
CHECKED BY: BR	APPROVED: CDP


FOR COMMENT | APPROVED | CONSTRUCTION | AS BUILT

BTcellnet

WORKINGHAM EAST (scheme 2)

CELL No. 10315

CONTRACT No	DRG No	REV
M25414	04	A

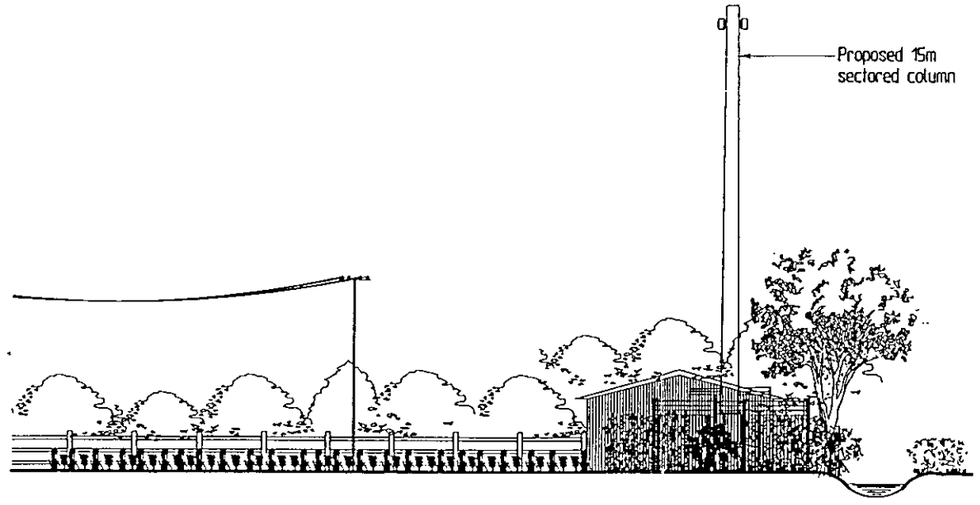

PROPOSED NORTH ELEVATION
Scale 1 : 200

This drawing is to be read in conjunction with
M25414/01/02/03/04/05/06
and all other relevant drawings and documents

ROSCOE CAPITA LIMITED
Consulting Civil, Structural and Geotechnical Engineers.
Hille House
132 St. Albans Road
Watford
Hertfordshire
WD2 4AE
Telephone No. 01923–817537
Facsimile No. 01923–228516
E–mail rcl–watford@roscoe.co.uk
Web www.roscoe.co.uk

Drawing title:

PROPOSED
NORTH ELEVATION

DO NOT SCALE

REV	DATE	NAME	REVISION	CHKD
A	15.08.00	RTP	Planting screen added	

Site address:
RUSHTON'S FARM
WARREN HOUSE ROAD
WORKINGHAM
RG11 5RE

SCALE	AS SHOWN
DATE	08.06.00
DRAWN BY	ROB
PROJECT ENGINEER	B. RATCLIFFE
CHECKED BY	BR
APPROVED	COP


FOR COMMENT | APPROVED | CONSTRUCTION | AS BUILT


BTcellnet

WORKINGHAM EAST (scheme 2)

CELL No. 10315

CONTRACT No	DRG No	REV
M25414	04	A

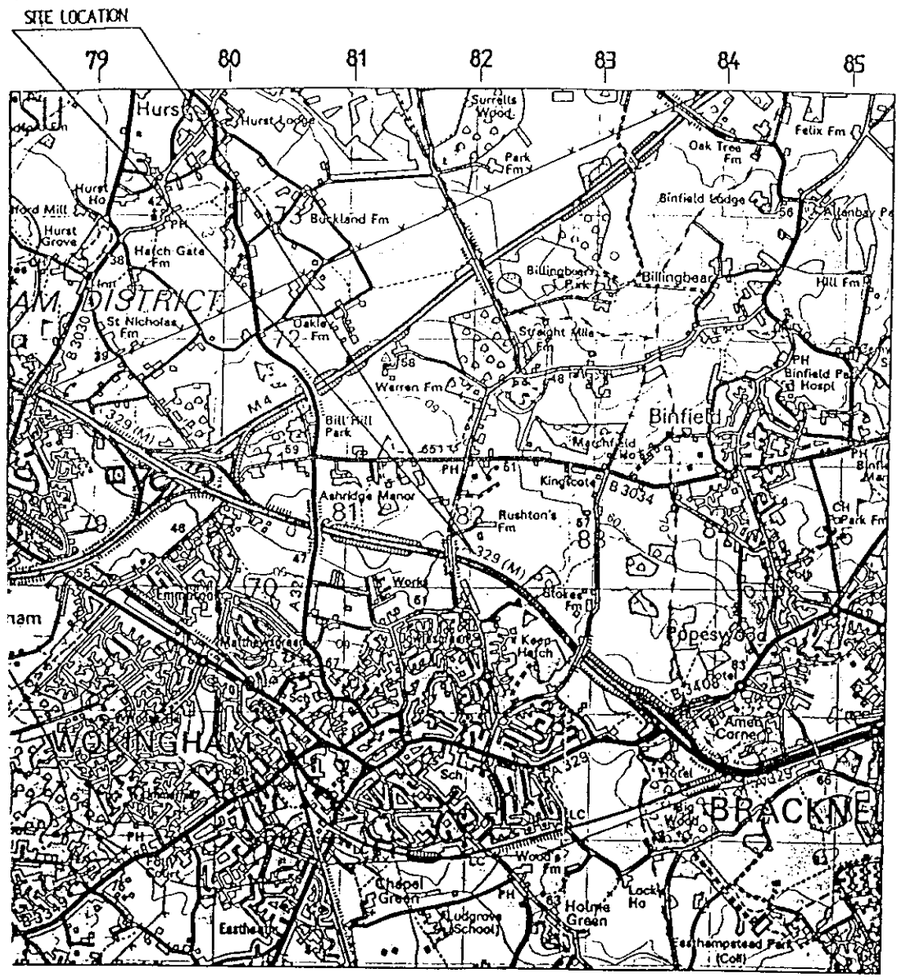

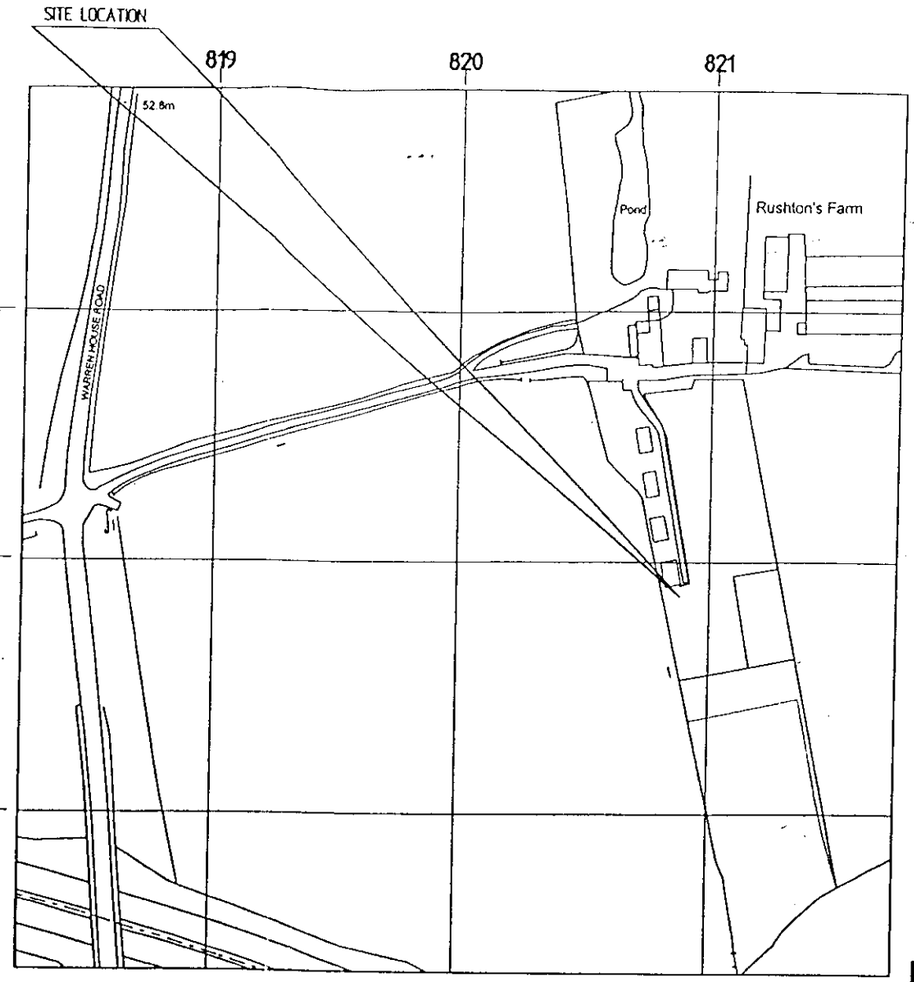

Approximate ground height (metres A.M.S.L) "59"m as extracted from CRND "Cell Site Selection Form".

This drawing is to be read in conjunction with M25414/02,03 & 04 and all other relevant drawings and documents

LOCATION PLAN
(1:50 000)

NATIONAL GRID REFERENCE - 8208 7028 SU
RUSHTON'S FARM
WARREN HOUSE ROAD
WORKINGHAM
RG11 5RE

O.S. MAPS REPRODUCED WITH THE KIND PERMISSION OF HER MAJESTYS STATIONERY OFFICE UNDER E.R.A. LICENCE No. AL850578

SITE ACCESS:
From M25 junction 13 take A30 running parallel to M25 at roundabout follow the Egham by-pass (A30). Turn right into A329(M) and follow sign for Workingham into Bracknell town centre. At traffic lights (police station opposite) turn right, next lights turn left Warren House road across roundabout. Follow road for Rushton farm on right hand side after bridge.

SITE PLAN
1:2500

0 10 20 30 40 50 60 70 80 90 100
0 2 3

DATE	NAME	REVISION	CHKD	REV	DATE	NAME	REVISION	CHKD	REV	DATE	NAME	REVISION	CHKD

Site address:
RUSHTON'S FARM
WARREN HOUSE ROAD
WORKINGHAM
RG11 5RE

ROSCOE CAPITA LIMITED
Consulting Civil, Structural and Geotechnical Engineers.
Hille House
132 St. Albans Road
Watford
Hertfordshire
WD2 4AE
Telephone No. 01923-817537
Facsimile No. 01923-228516
E-mail rci-watford@roscoe.co.uk
Web www.roscoe.co.uk

Drawing title:
LOCATION AND SITE PLAN

DO NOT SCALE.

SCALE	DATE
AS SHOWN	08.06.00
DRAWN BY: ROB	PROJECT ENGINEER: B. RATCLIFFE
CHECKED BY:	APPROVED:


FOR COMMENT | APPROVED | CONSTRUCTION | AS BUILT

CONTRACT No	DRG No	REV
M25414	01	-


cellnet

WORKINGHAM EAST (scheme 2)

CELL No. 10315

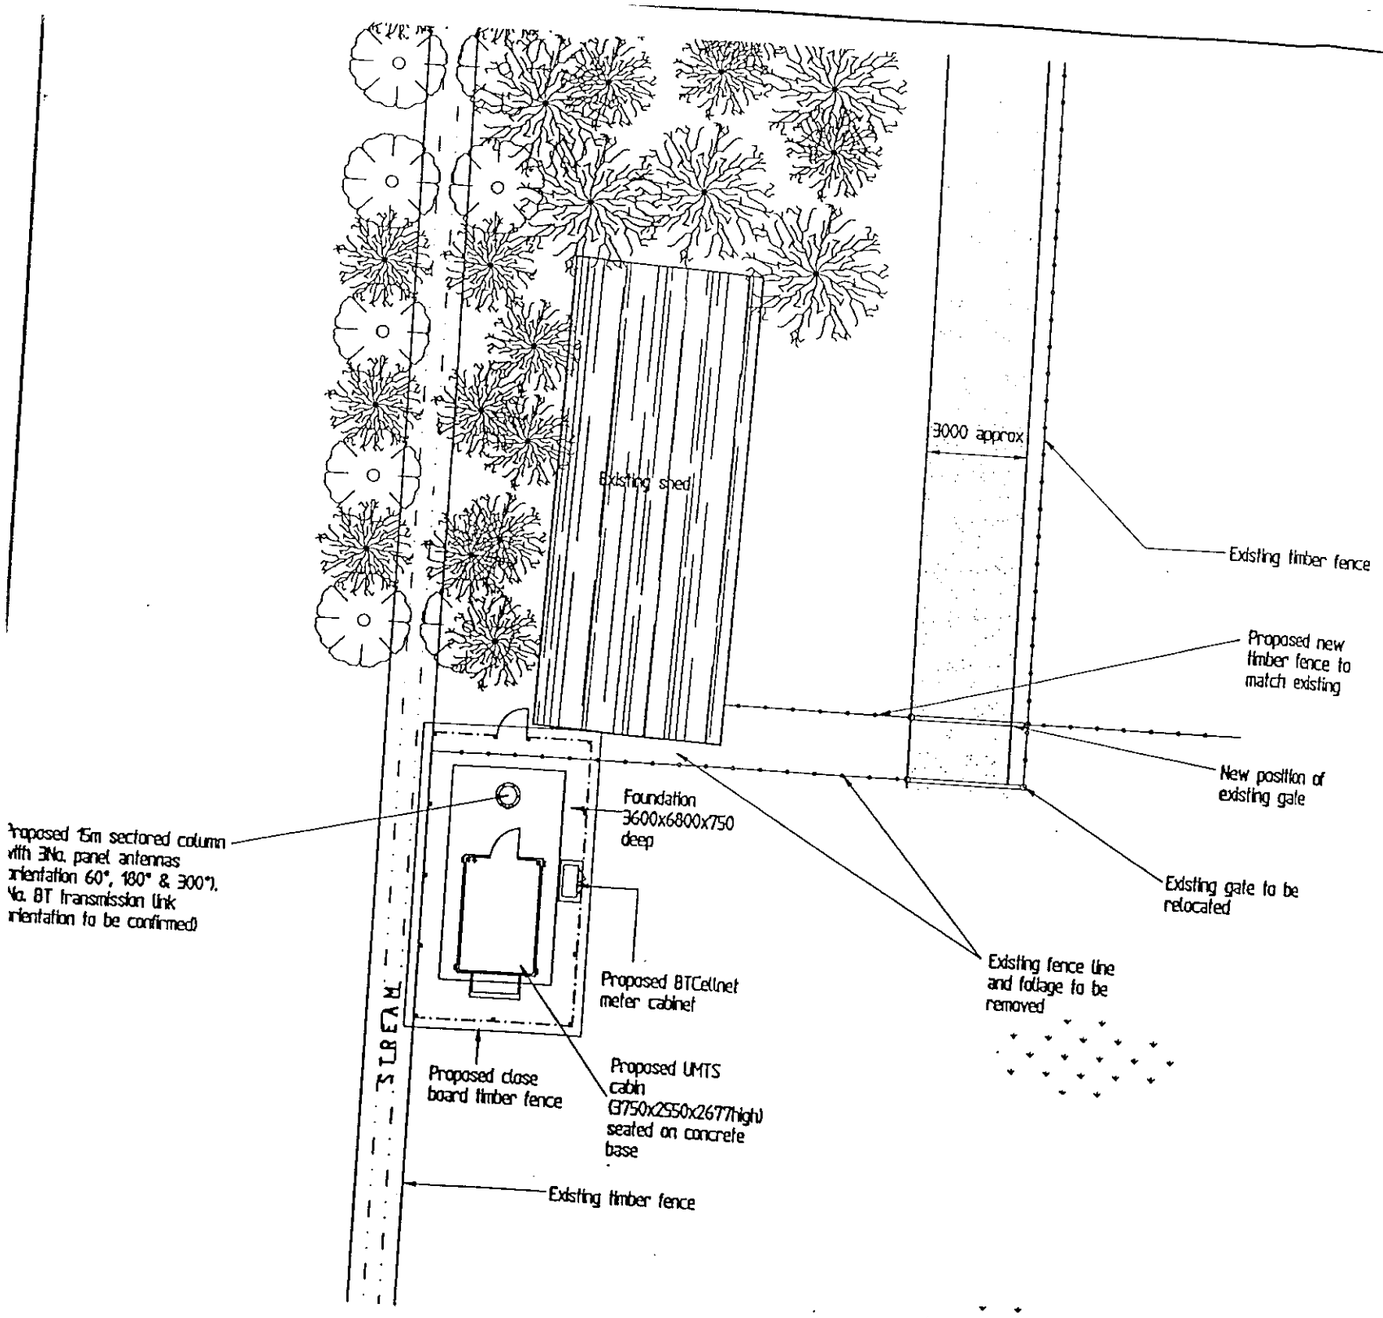

PART SITE PLAN
Scale 1 : 200

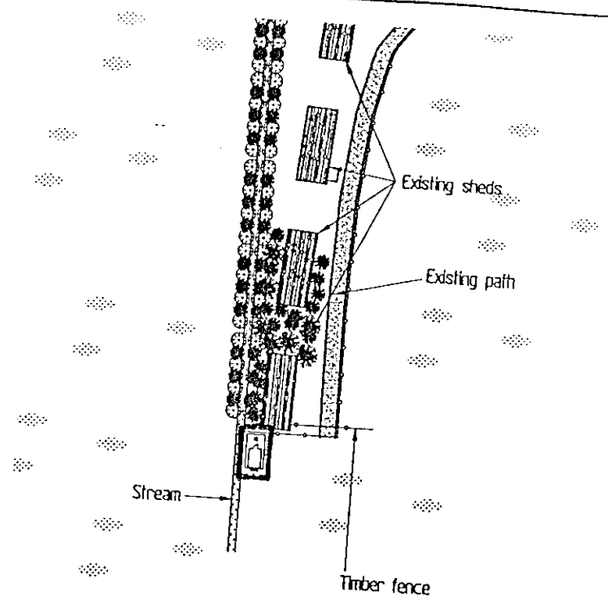

SITE PLAN
Scale 1 : 1250

NOTE.
LOCATION OF ELECTRICAL METER CABINET IS INDICATIVE ONLY.
REFER TO ECL DRAWINGS FOR DETAILS.

This drawing is to be read in conjunction with M25414/01,03 & 04 and all other relevant drawings and documents

ROSCOE CAPITA LIMITED
Consulting Civil, Structural and Geotechnical Engineers.
Hille House
132 St. Albans Road
Watford
Hertfordshire
WD2 4AE
Telephone No. 01923-817537
Facsimile No. 01923-228516
E-mail rcl-watford@roscoe.co.uk
Web www.roscoe.co.uk

DATE	NAME	REVISION	CHKD	REV	DATE	NAME	REVISION	CHKD	REV	DATE	NAME	REVISION	CHKD

Site address:
RUSHTON'S FARM
WARREN HOUSE ROAD
WORKINGHAM
RG11 5RE

Drawing title:
PROPOSED SITE PLAN

DO NOT SCALE

SCALE AS SHOWN	DATE 08.06.00
DRAWN BY ROB	PROJECT ENGINEER B. RATCLIFFE
CHECKED BY	APPROVED


FOR COMMENT | APPROVED | CONSTRUCTION

CONTRACT No	DRG No	REV
M25414	02	-

rcellnet

WORKINGHAM EAST (scheme 2)

CELL No. 10315

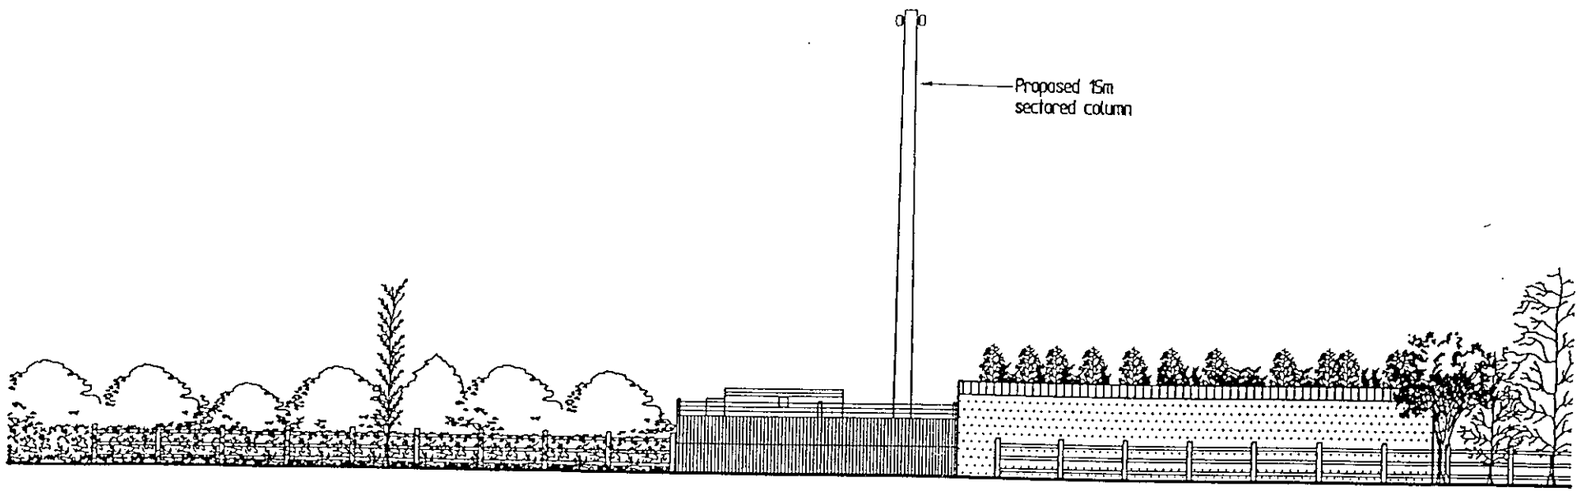

PROPOSED EAST ELEVATION
Scale 1 : 200

This drawing is to be read in conjunction with
M25414/01,02 & 04
and all other relevant drawings and documents

ROSCOE CAPITA LIMITED
Consulting Civil, Structural and Geotechnical Engineers.
Hille House
132 St. Albans Road
Watford
Hertfordshire
WD2 4AE
Telephone No. 01923–817537
Facsimile No. 01923–228516
E–mail rcl–watford@roscoe.co.uk
Web www.roscoe.co.uk

Drawing title:

PROPOSED
EAST ELEVATION

DO NOT SCALE

DATE	NAME	REVISION	CHKD

REV	DATE	NAME	REVISION	CHKD

REV	DATE	NAME	REVISION	CHKD

Site address:

RUSHTON'S FARM
WARREN HOUSE ROAD
WORKINGHAM
RG11 5RE

SCALE AS SHOWN	DATE 08.06.00
DRAWN BY ROB	PROJECT ENGINEER B. RATCLIFFE
CHECKED BY	APPROVED


FOR COMMENT | APPROVED | CONSTRUCTION AS BUILT

Tcellnet

WORKINGHAM EAST (scheme 2)

CELL No. 10315

CONTRACT No	DRG No	REV
M25414	03	–

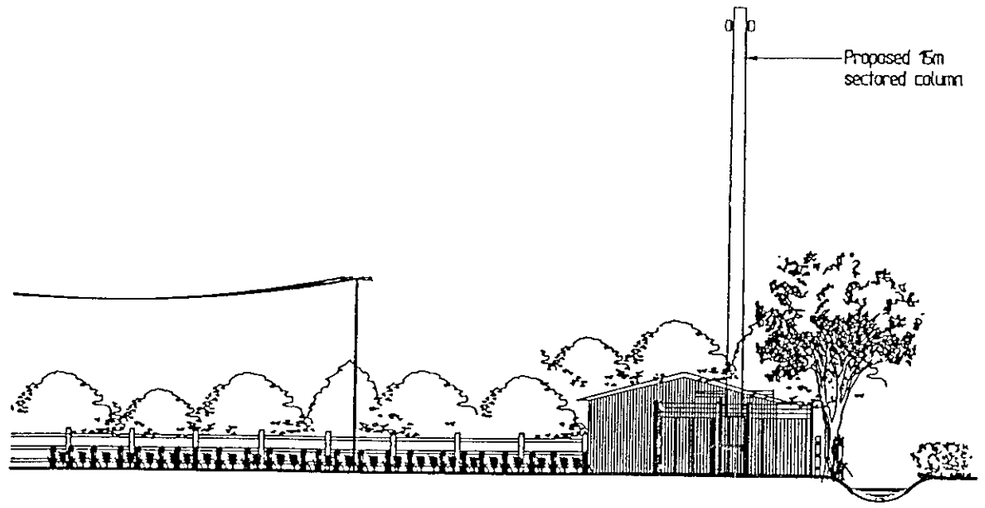

PROPOSED NORTH ELEVATION
Scale 1 : 200



This drawing is to be read in conjunction with
M25414/01,02 & 03
and all other relevant drawings and documents

ROSCOE CAPITA LIMITED
Consulting Civil, Structural and Geotechnical Engineers.
Hille House
132 St. Albans Road
Watford
Hertfordshire
WD2 4AE
Telephone No. 01923–817537
Facsimile No. 01923–228516
E–mail rcl–watford@roscoe.co.uk
Web www.roscoe.co.uk

Drawing title:
PROPOSED NORTH ELEVATION

DO NOT SCALE

DATE	NAME	REVISION	CHKD	REV	DATE	NAME	REVISION	CHKD	REV	DATE	NAME	REVISION	CHKD

Site address:
RUSHTON'S FARM
WARREN HOUSE ROAD
WORKINGHAM
RG11 5RE

SCALE AS SHOWN	DATE 08.06.00
DRAWN BY ROB	PROJECT ENGINEER B. RATCLIFFE
CHECKED BY	APPROVED

FOR COMMENT | AS BUILT | CONSTRUCTION AS BUILT

rcellnet

WORKINGHAM EAST (scheme 2)

CELL No. 10315

CONTRACT No	DRG No	REV
M25414	04	