NOTES
Dimensions not to be scaled

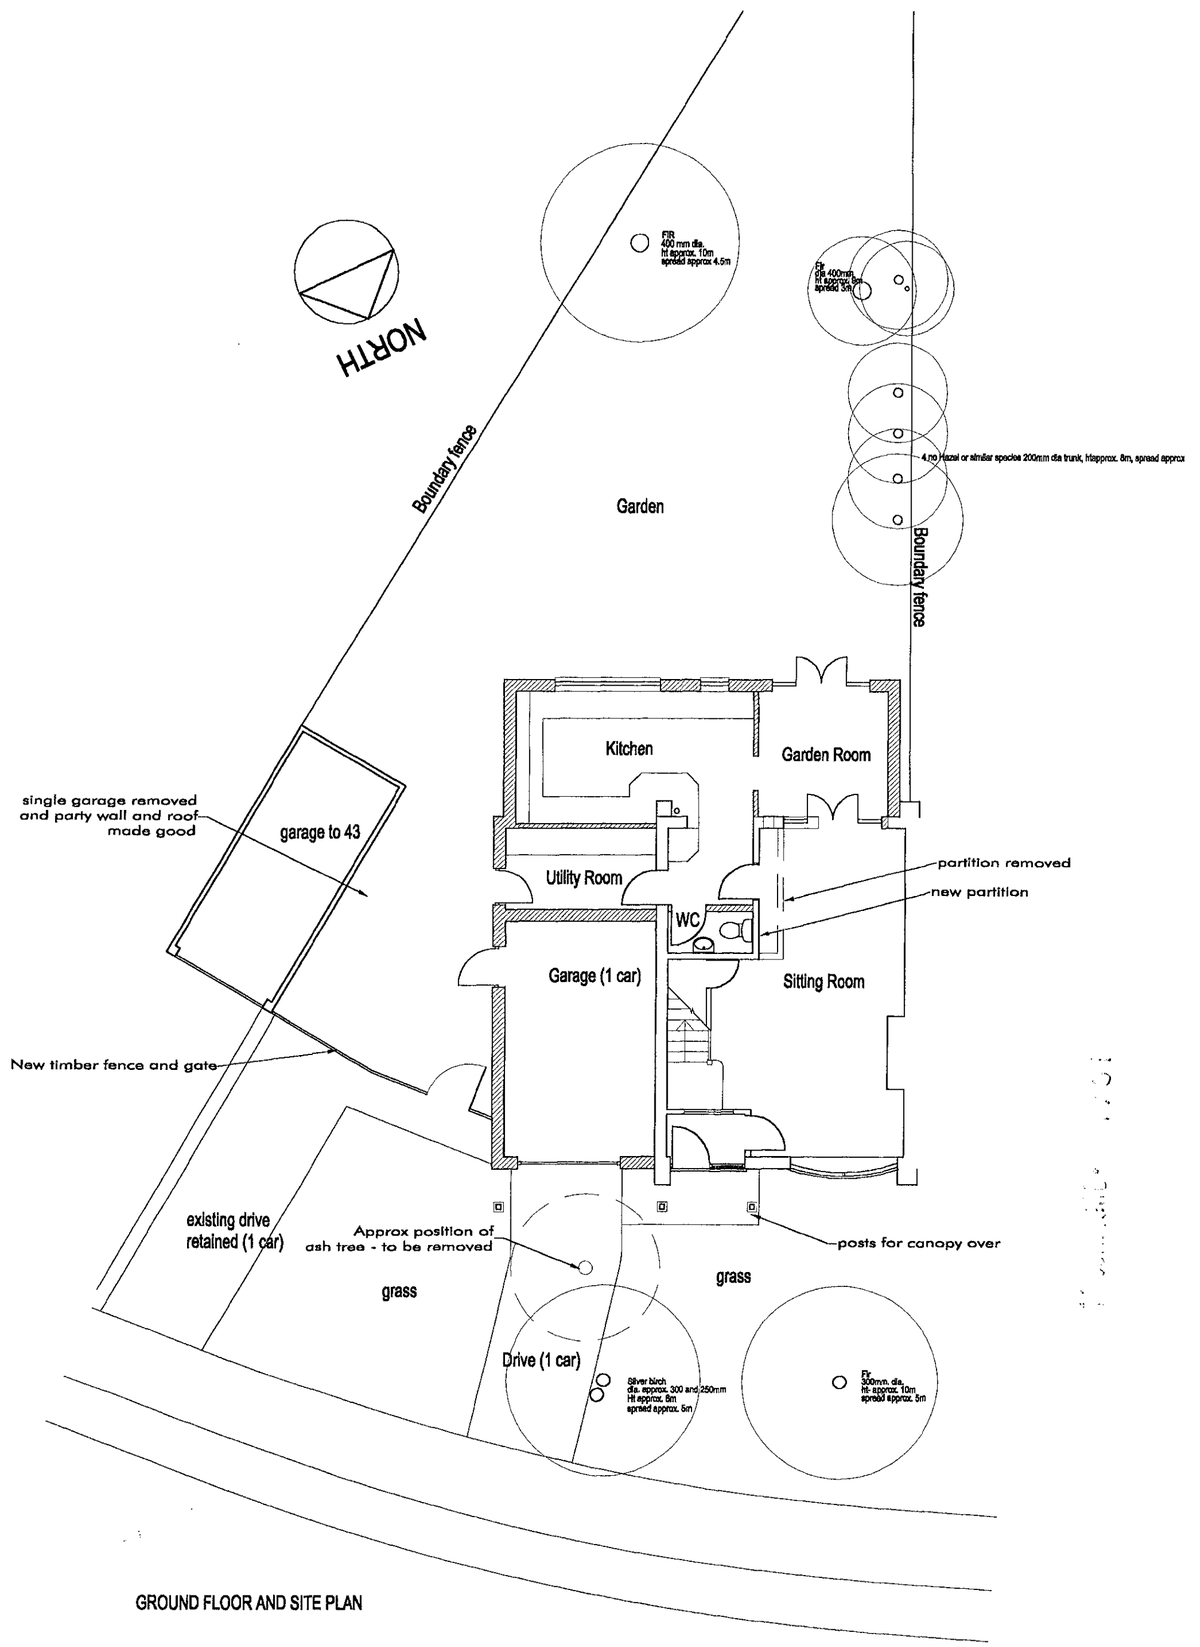

GROUND FLOOR AND SITE PLAN

16.JUN.2000* 1751

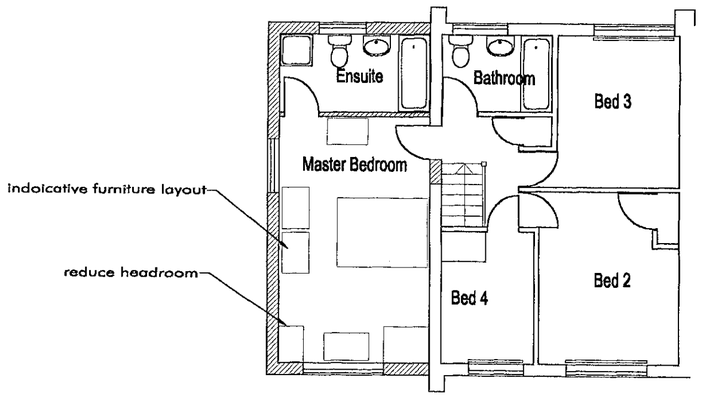

FIRST FLOOR PLAN



PRINTS AND REVISIONS

7	planning application 8, client	15/8/'00

PAUL FERDINAND CHARTERED ARCHITECT

BA (Hons) • DipArch (Oxford) • RIBA

Rosewood • Elm Lane • Earley
Reading • Berkshire • RG6 5UQ
Telephone 0118 975 5003

APPROVED

11 Fitzroy Crescent, Woodley

Domestic extension for Mr L Masterman

Proposed plans (Ground and first floor)

SCALE	DATE	DRAWN
1:100	June '00	pf

JOB No	DRAWING No	REV
208	02	

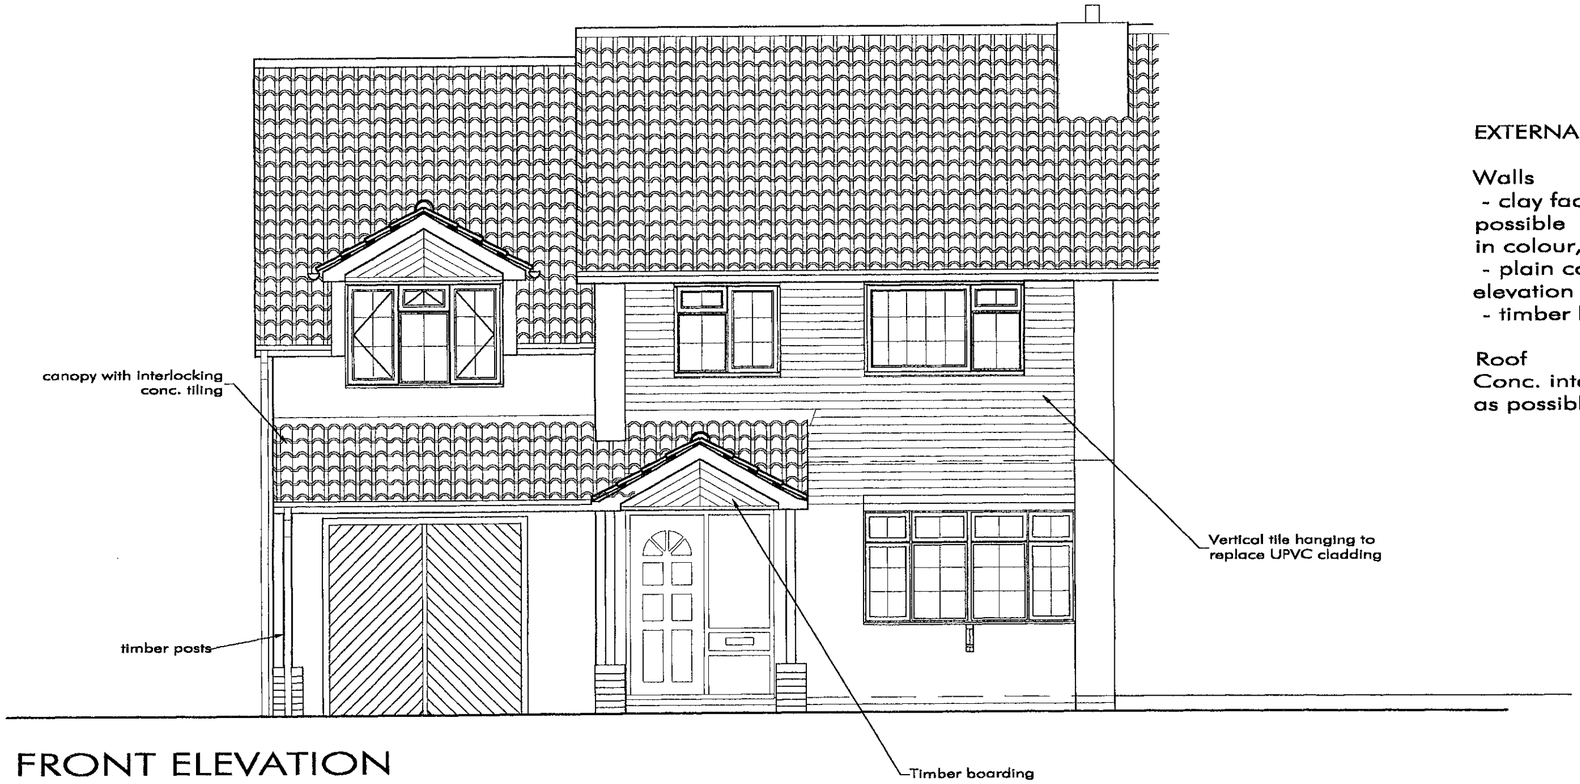

FRONT ELEVATION

EXTERNAL MATERIALS:

Walls
- clay facing bricks to match existing as closely as possible in colour, shape and texture.
- plain conc. vertical tile hanging to part of the front elevation
- timber boarding above dormer and entrance gables.

Roof
Conc. interlocking roof tiles to match existing as closely as possible in colour shape and texture.

NOTES
Dimensions not to be scaled

PRINTS AND REVISIONS

7		planning Application & client 1	15/6/00

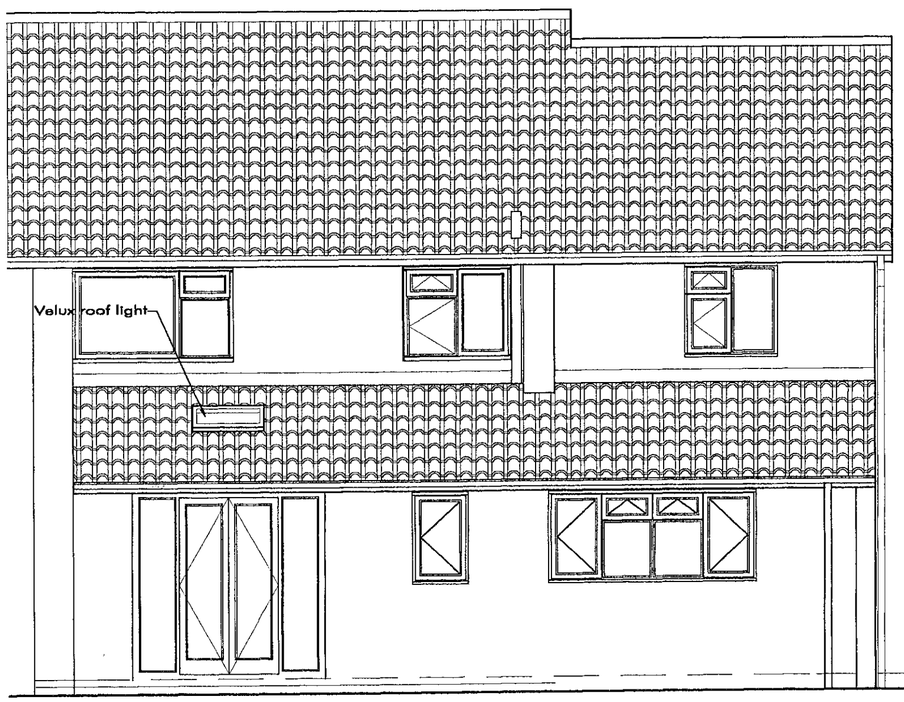

REAR ELEVATION



SIDE ELEVATION

16.JUN.2000* 1761

PAUL FERDINAND CHARTERED ARCHITECT
BA (Hons) • DipArch (Oxford) • RIBA
Rosewood • Elm Lane • Earley
Reading • Berkshire • RG6 5UQ
Telephone 0118 975 5003

APPROVED

41 Fitzroy crescent, Woodley

Domestic Extension for Mr. L Masterman

Proposed Elevations

SCALE	DATE	DRAWN
1:50	June '00	pf

JOB No	DRAWING No	REV
208	03	

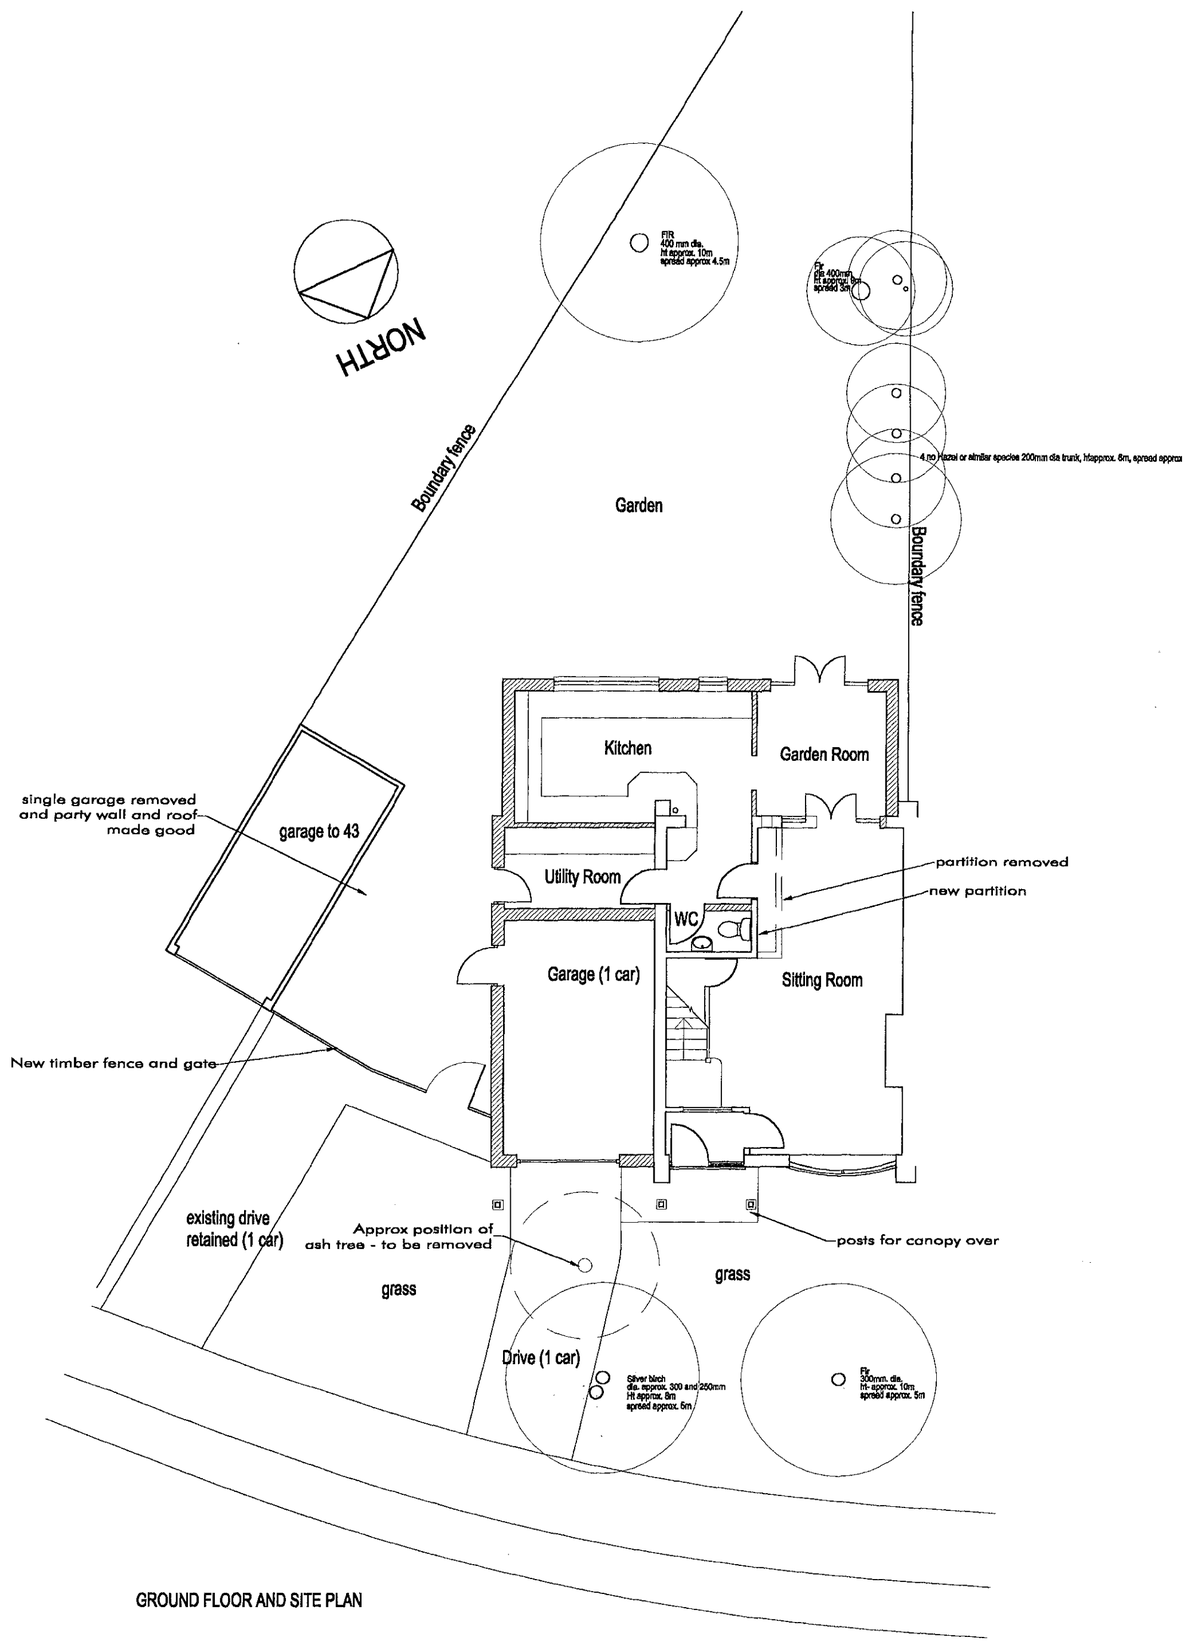

GROUND FLOOR AND SITE PLAN

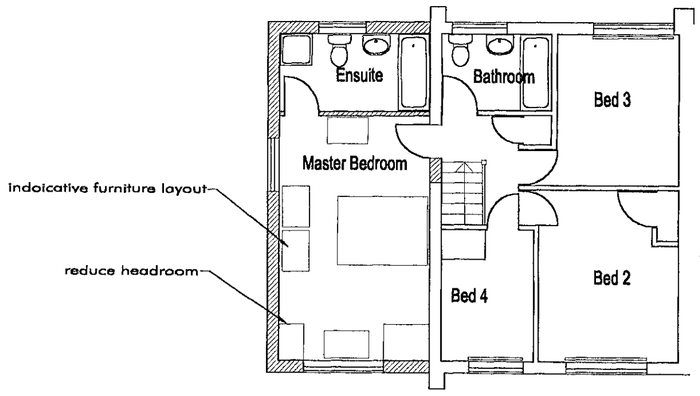

FIRST FLOOR PLAN

NOTES

Dimensions not to be scaled

PRINTS AND REVISIONS

7	planning application 6, client	15/6/00

PAUL FERDINAND CHARTERED ARCHITECT

BA (Hons) • DipArch (Oxford) • RIBA

Rosewood • Elm Lane • Earley
Reading • Berkshire • RG6 5UQ
Telephone 0118 975 5003

APPROVED

41 Fitzroy Crescent, Woodley

Domestic extension for Mr L Masterman

Proposed plans (Ground and first floor)

SCALE	DATE	DRAWN
1:100	June '00	pf

JOB No	DRAWING No	REV
208	02	

16/10/00

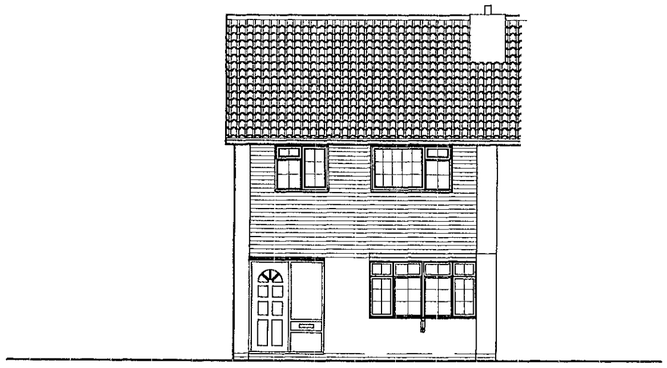

FRONT ELEVATION

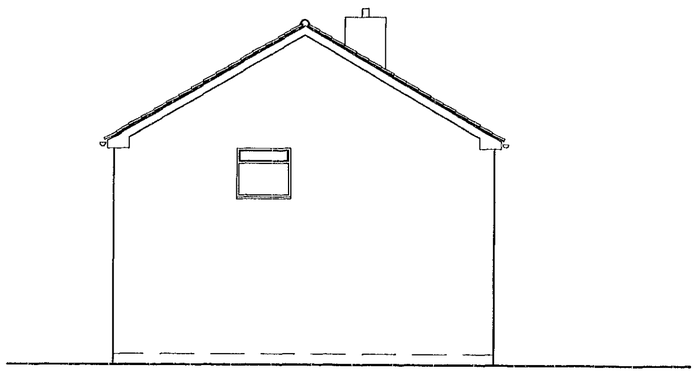

SIDE ELEVATION

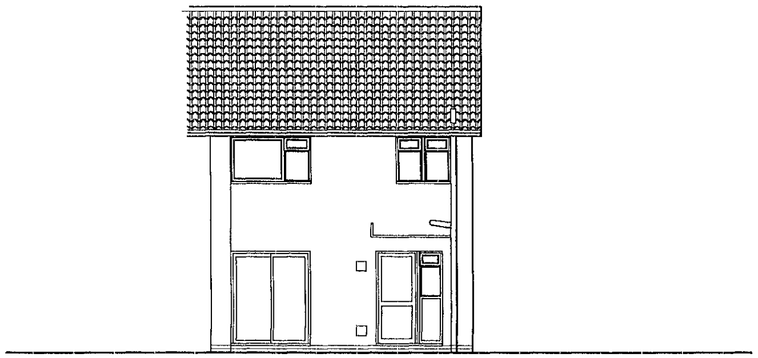

REAR ELEVATION

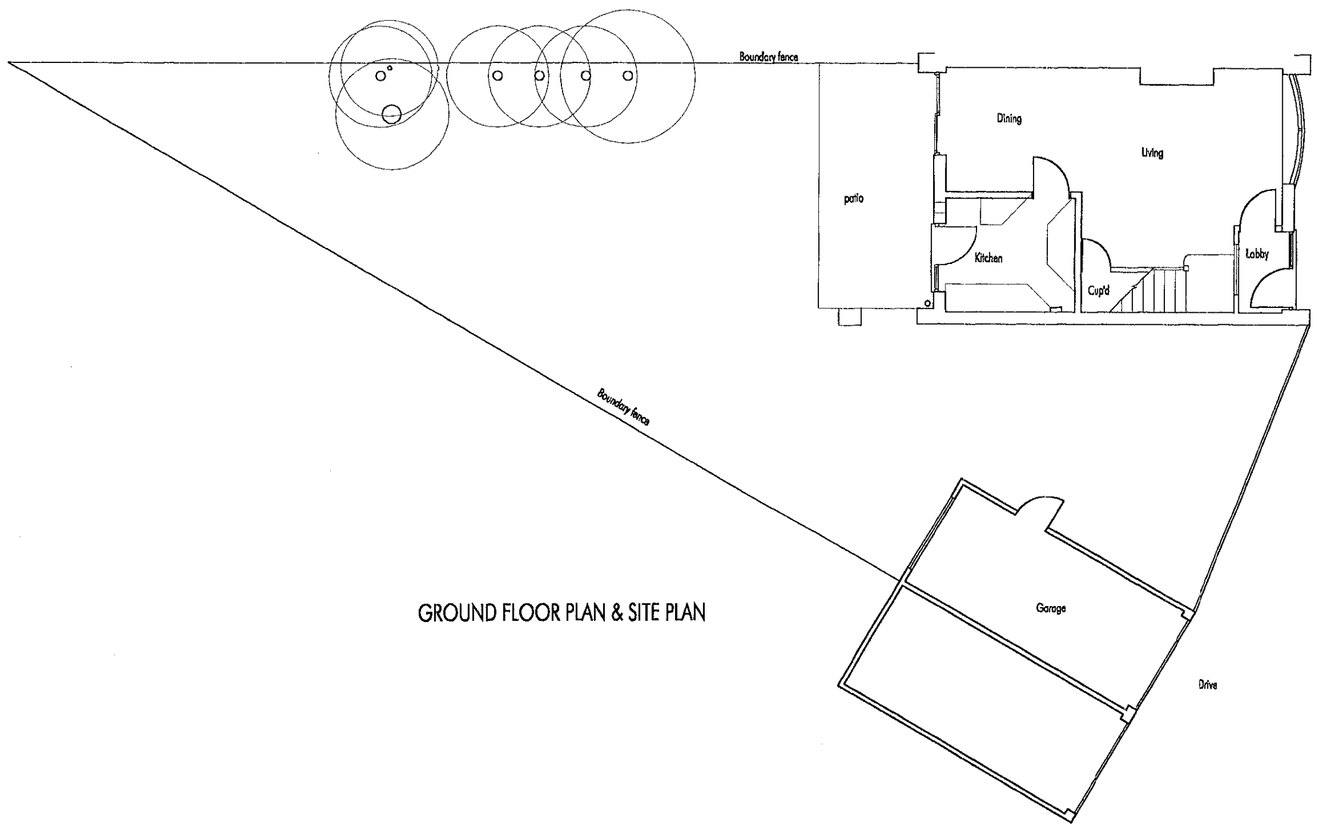

GROUND FLOOR PLAN & SITE PLAN

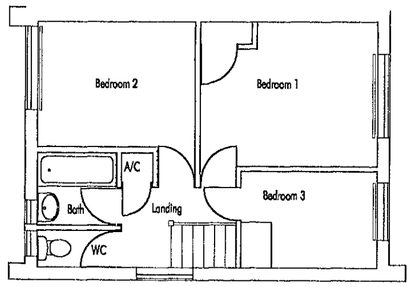

FIRST FLOOR PLAN

NOTES

Dimensions not to be scaled

PRINTS AND REVISIONS

1		Client	15/5/00
7		planning application 6, client	15/6/00

PAUL FERDINAND CHARTERED ARCHITECT

BA (Hons) • DipArch (Oxford) • RIBA

Rosewood • Elm Lane • Earley
Reading • Berkshire • RG6 5UQ
Telephone 0118 975 5003

APPROVED

41 Fitzroy Crescent
Woodley
Reading

Domestic Extension for
Mr L Masterman

Plans and Elevations
of existing house

SCALE	DATE	DRAWN
1:100	May 2000	pf

JOB No	DRAWING No	REV
208	01	

