FRONT ELEVATION

113 TIPPINGS LANE
WOODLEY
READING.

NOTE: HOUSE & GARAGE HEIGHT DIMENSIONS NOT TO SCALE.



SCALE
1:50


06331
03 MAR 2006*

REFUSED

REFUSED

PLAN

SCALE 1:100

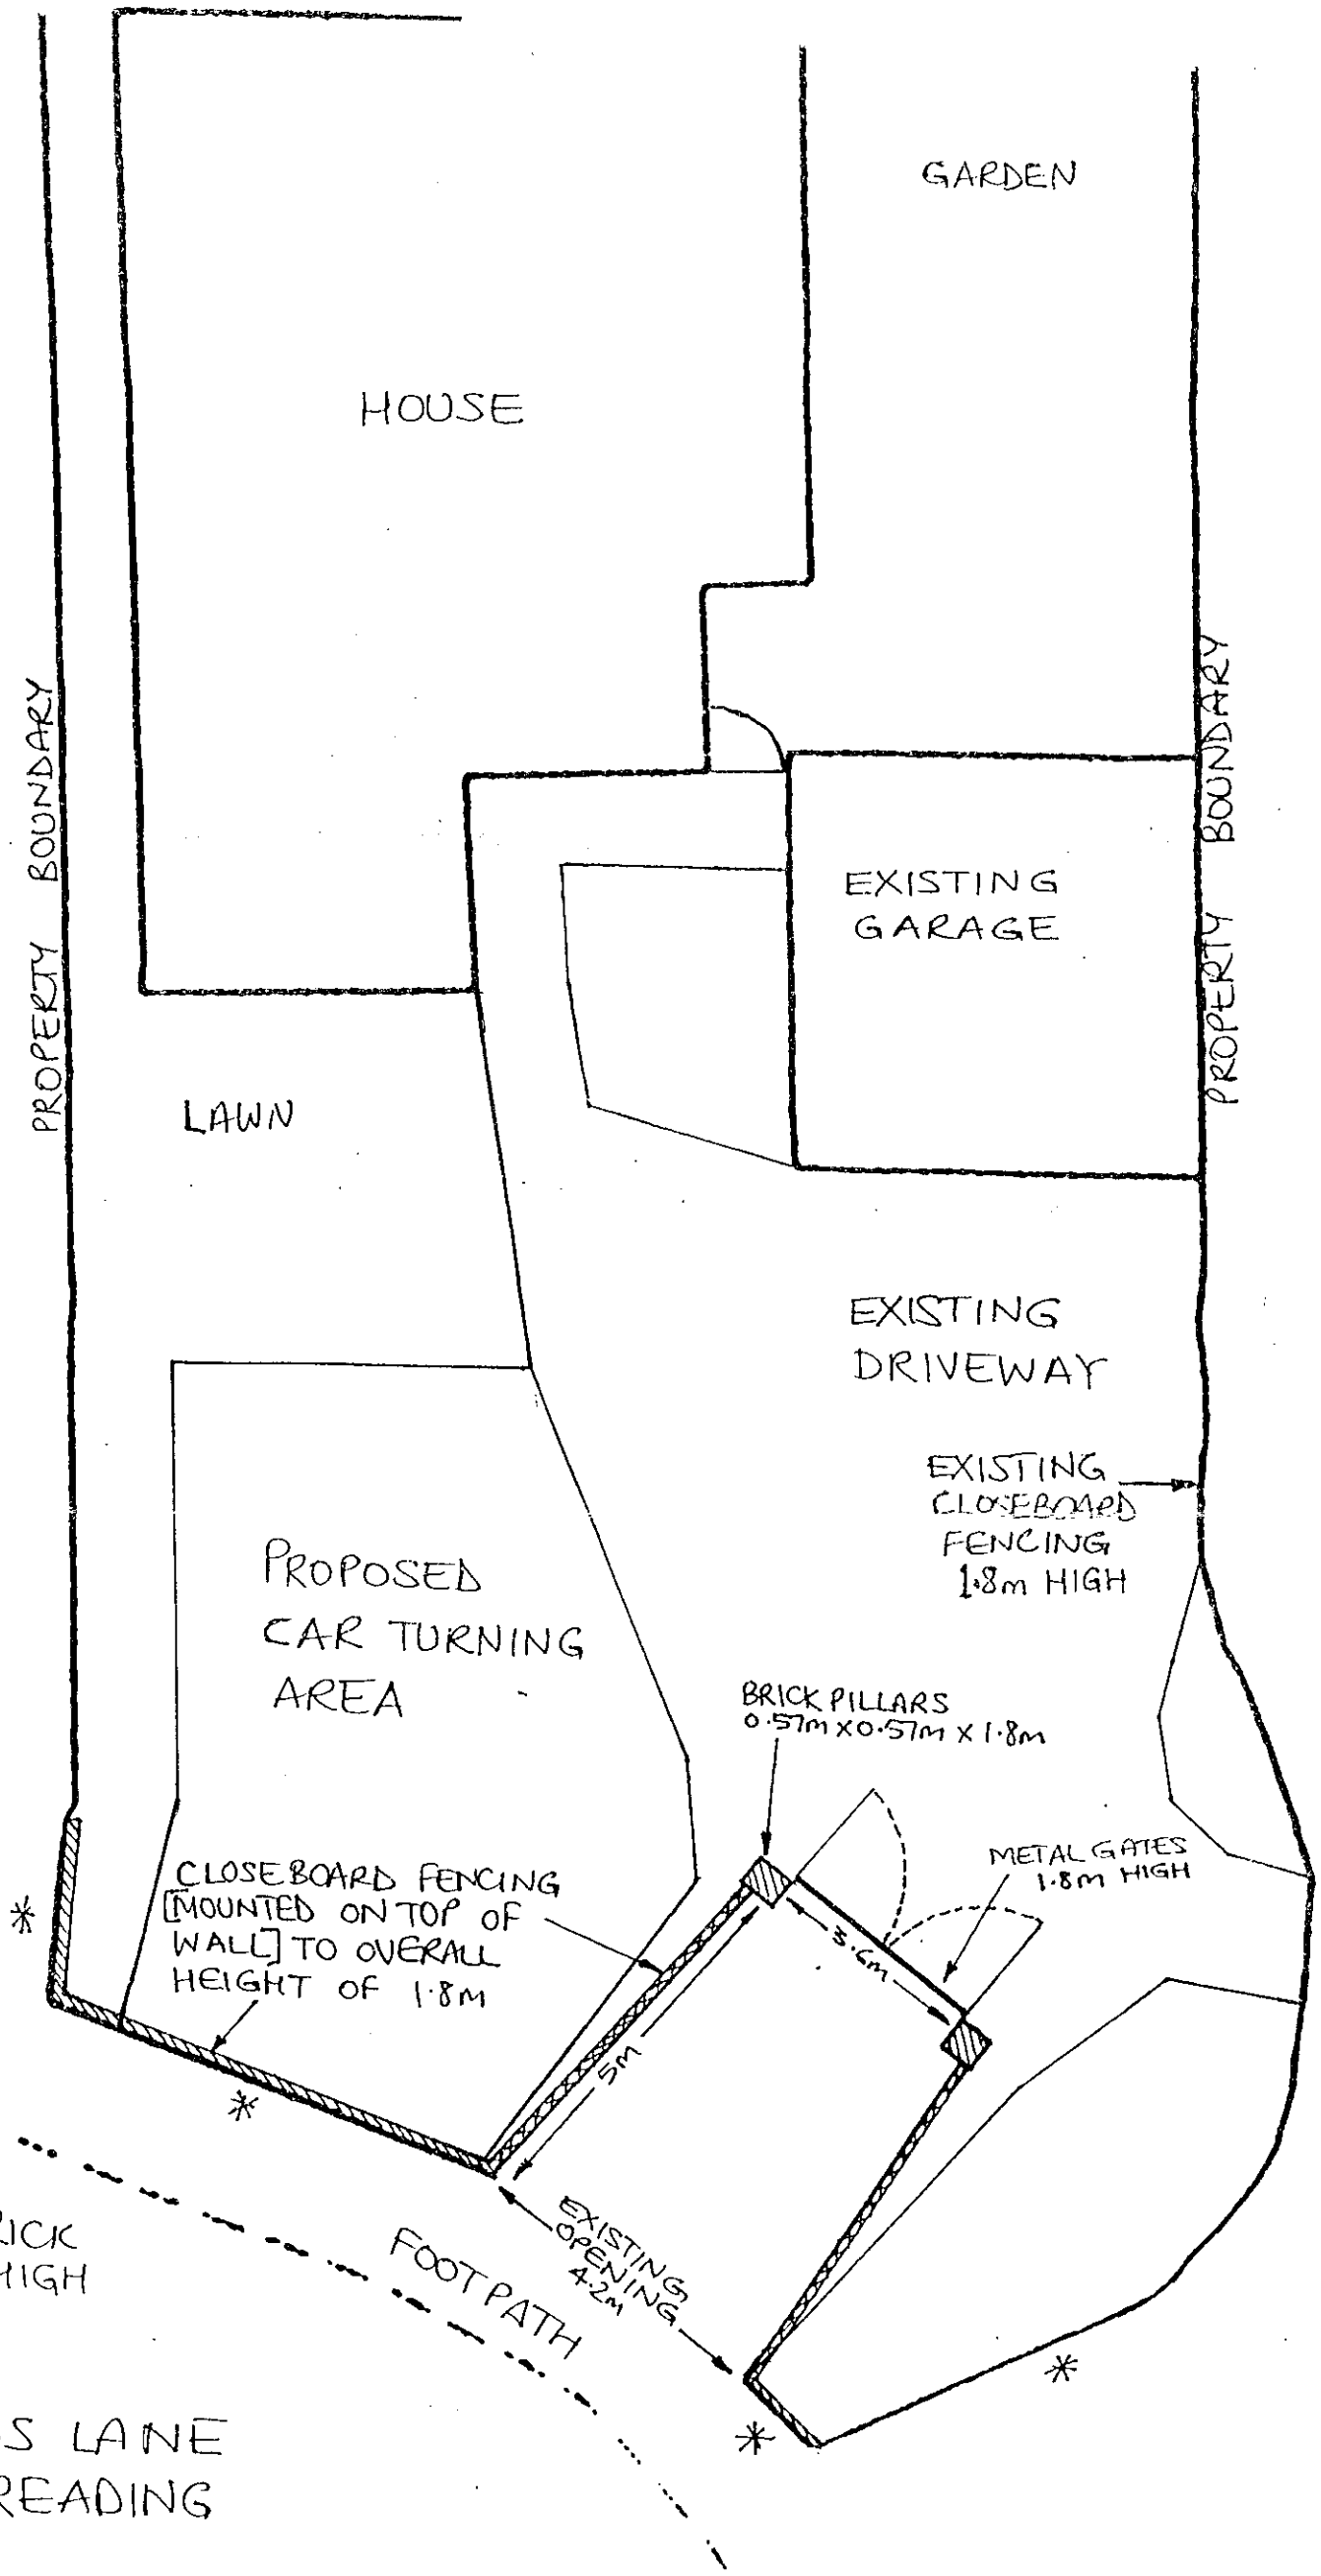

113 TIPPINGS LANE
WOODLEY, READING
RG5 4RY

03.MAR2010* 0831

FRONT ELEVATION

113 TIPPINGS LANE
WOODLEY
READING.

NOTE: HOUSE & GARAGE
HEIGHT DIMENSIONS
NOT TO SCALE




SCALE 1:50

03.MAR2000* 08631

REFUSED

PLAN

SCALE 1:100

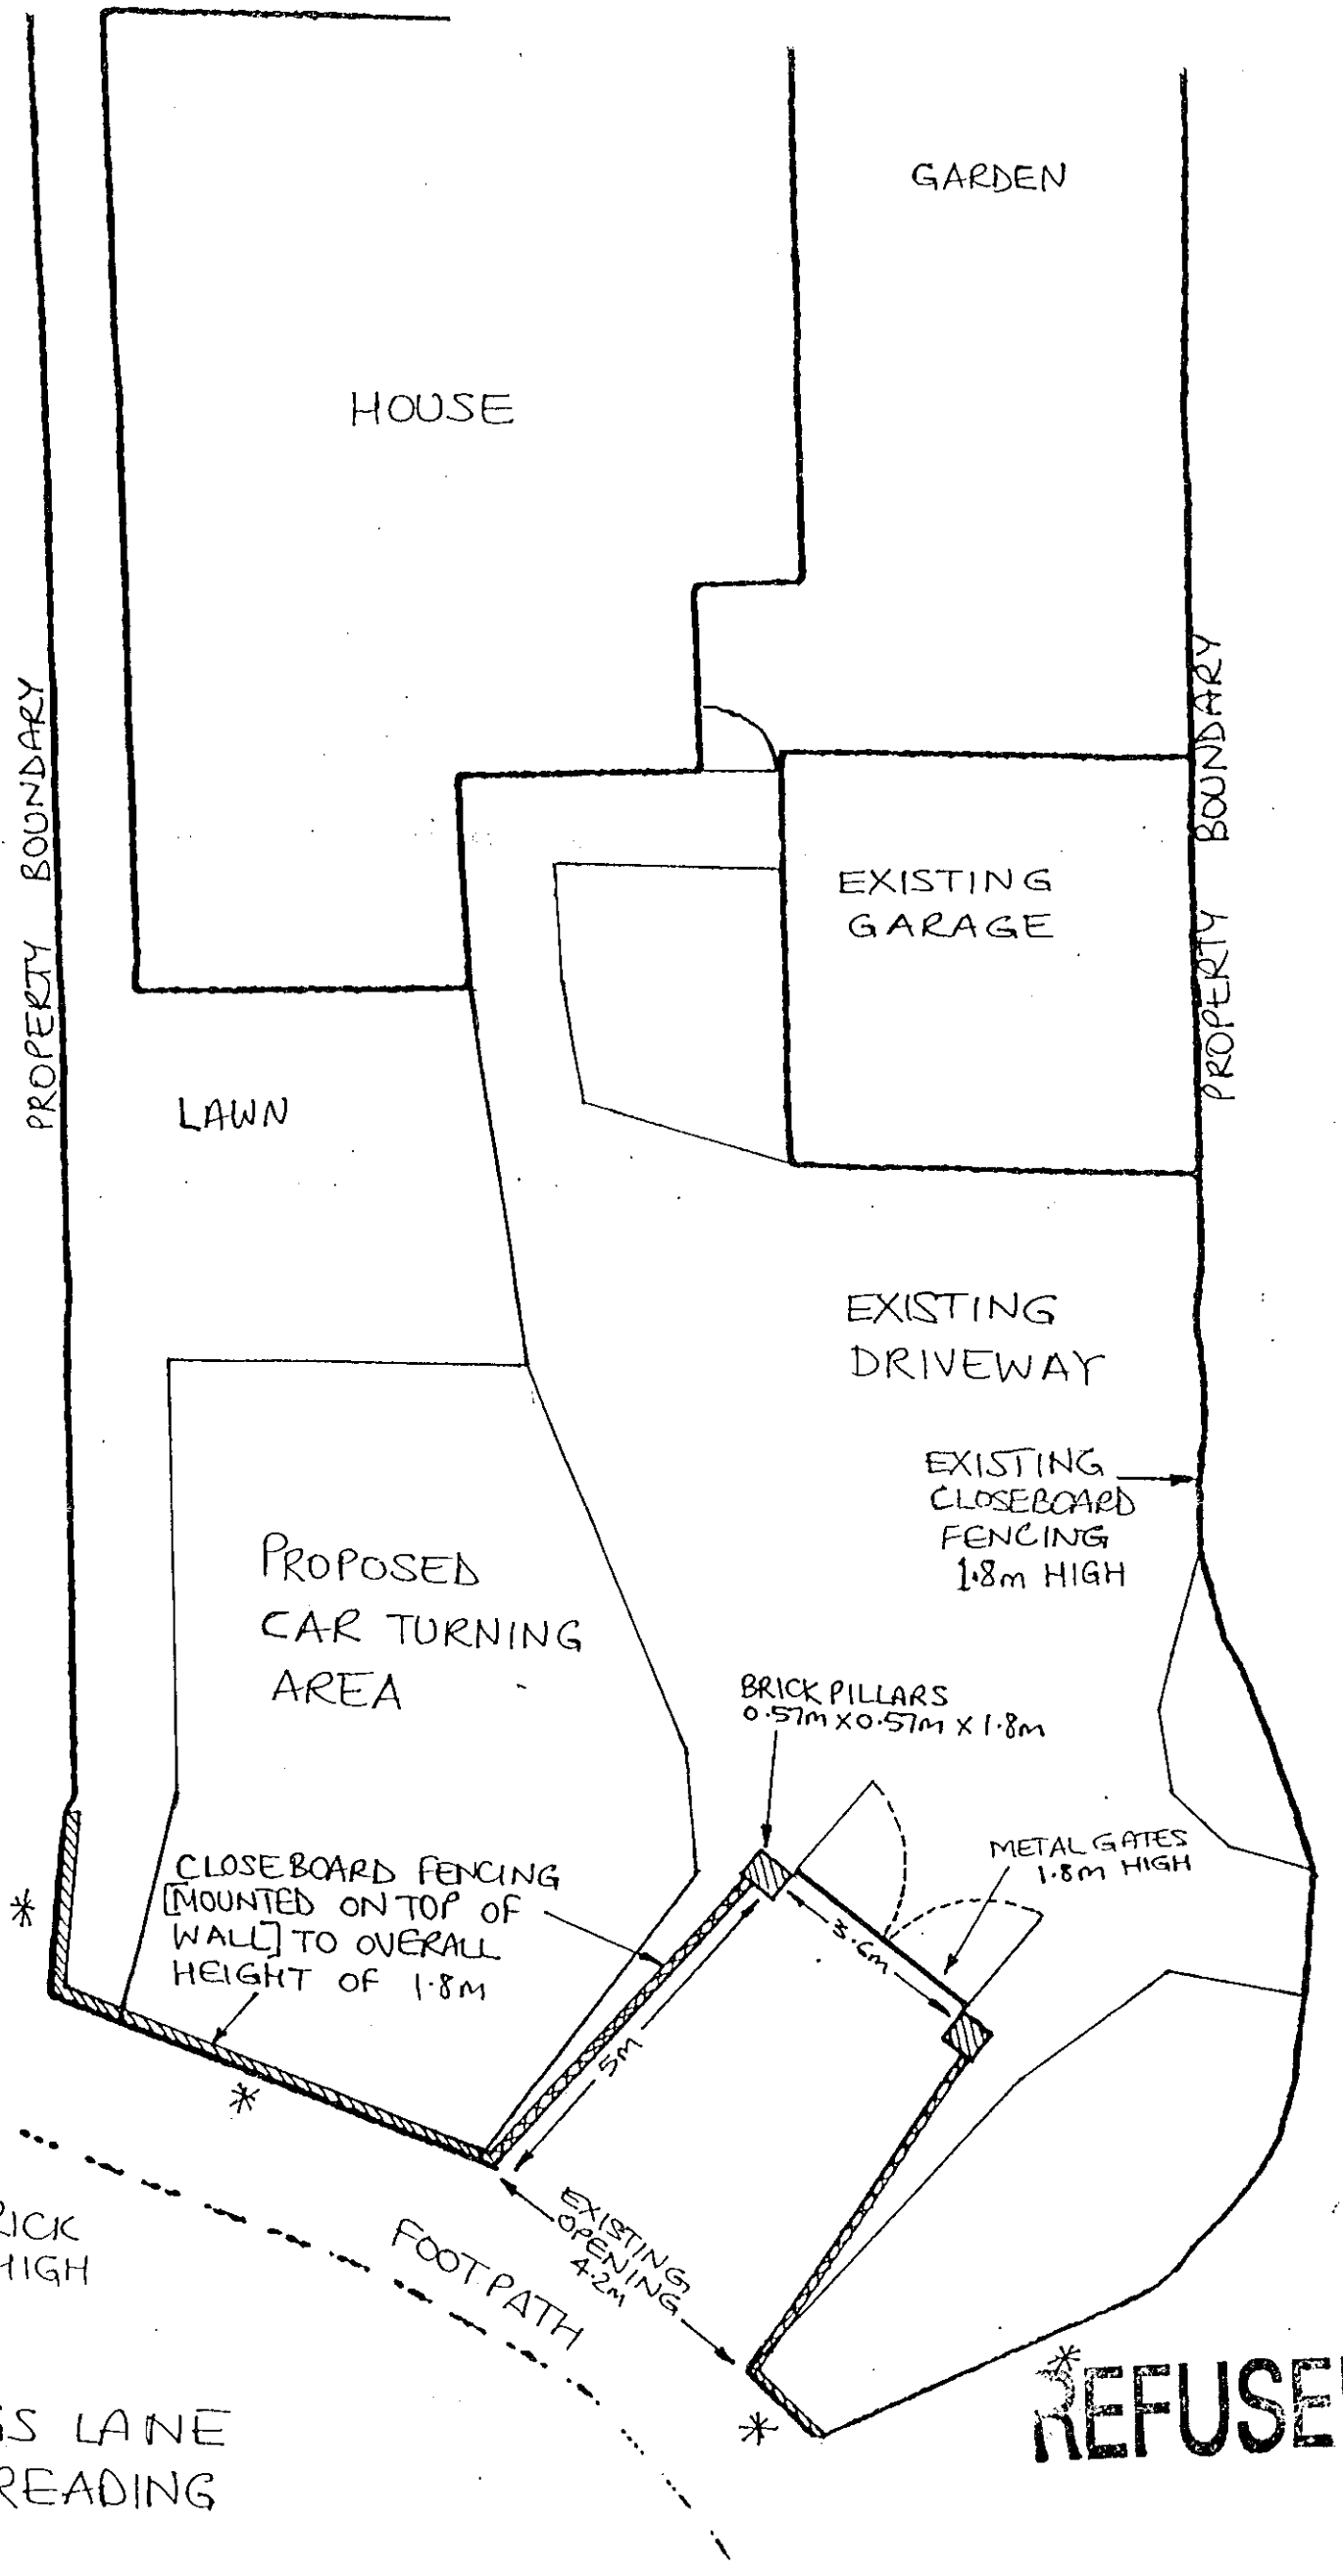

113 TIPPINGS LANE
WOODLEY, READING
RG5 4RY

REFUSED

03.MAR.1989 0631