

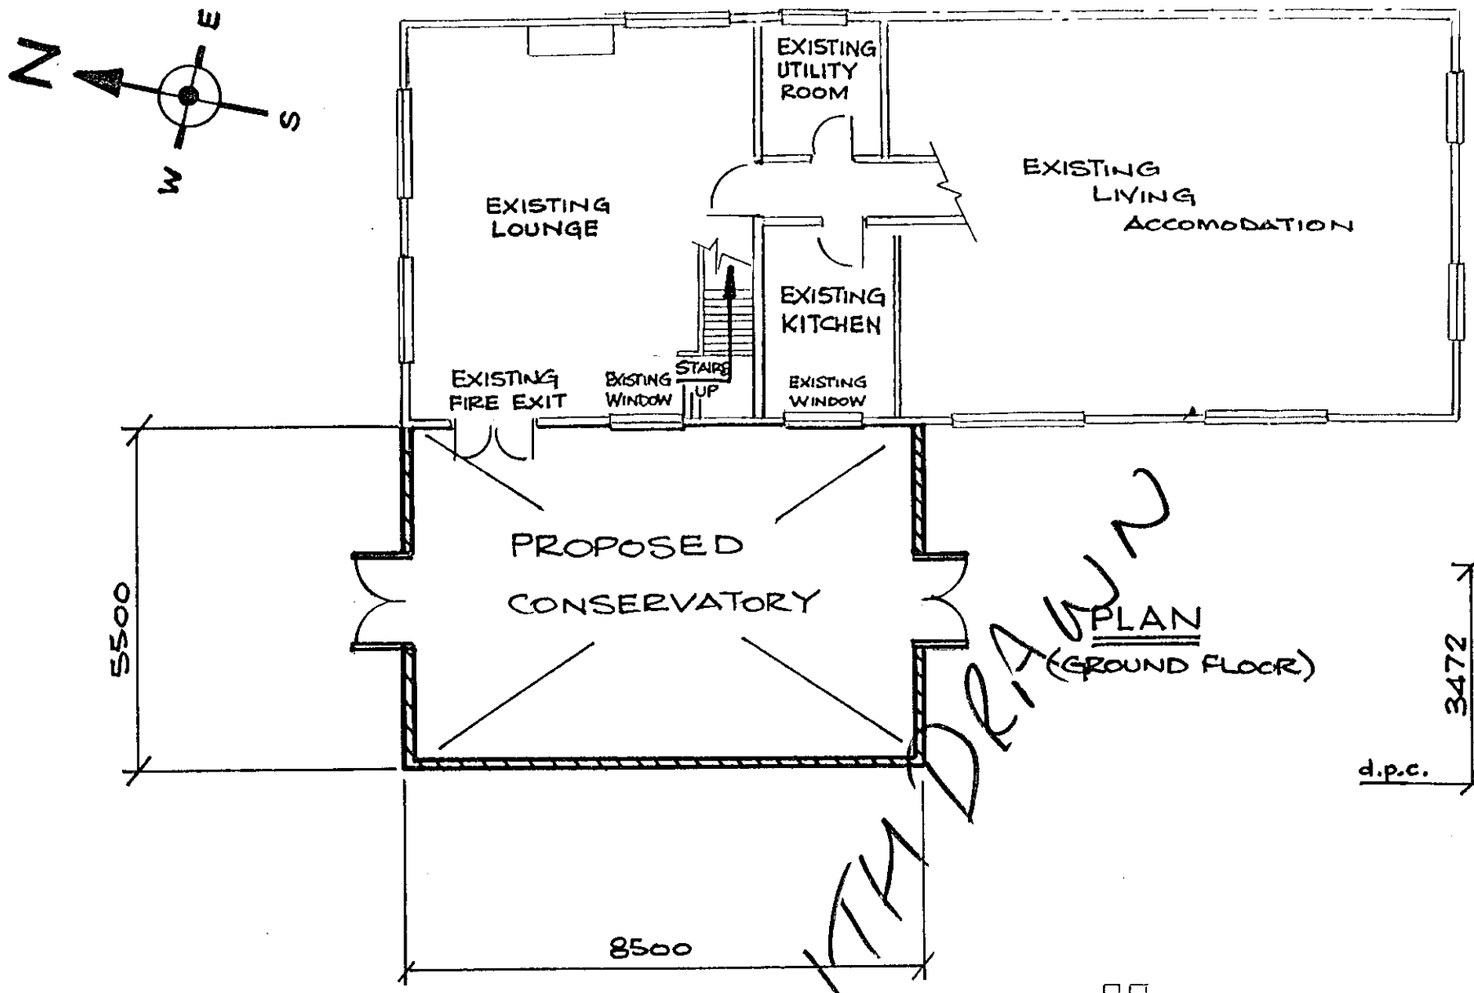



PLAN
(GROUND FLOOR)

WITHDRAWN

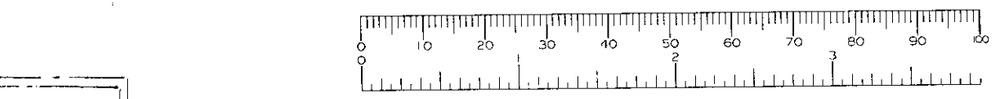


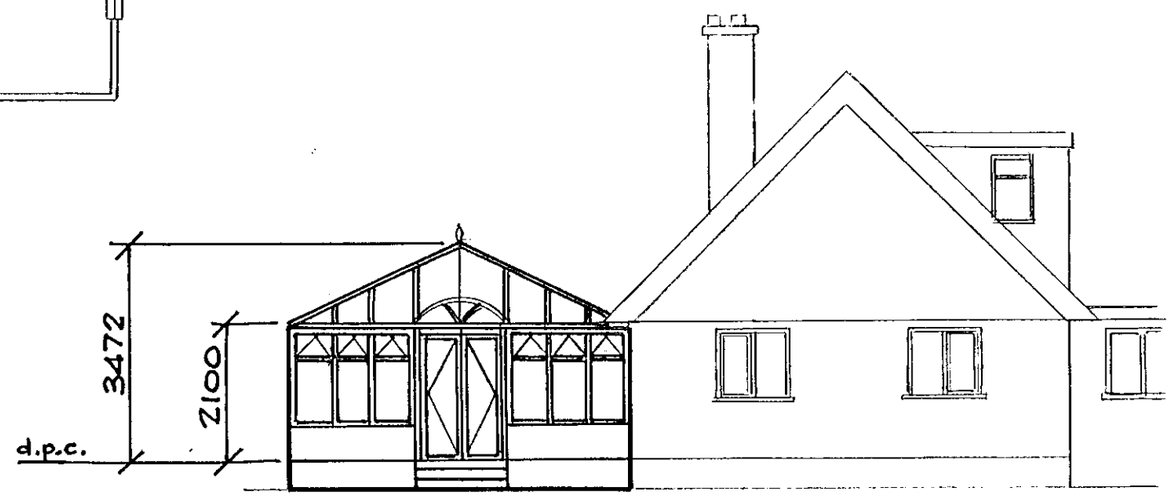

SIDE ELEVATION
(LOOKING NORTH)

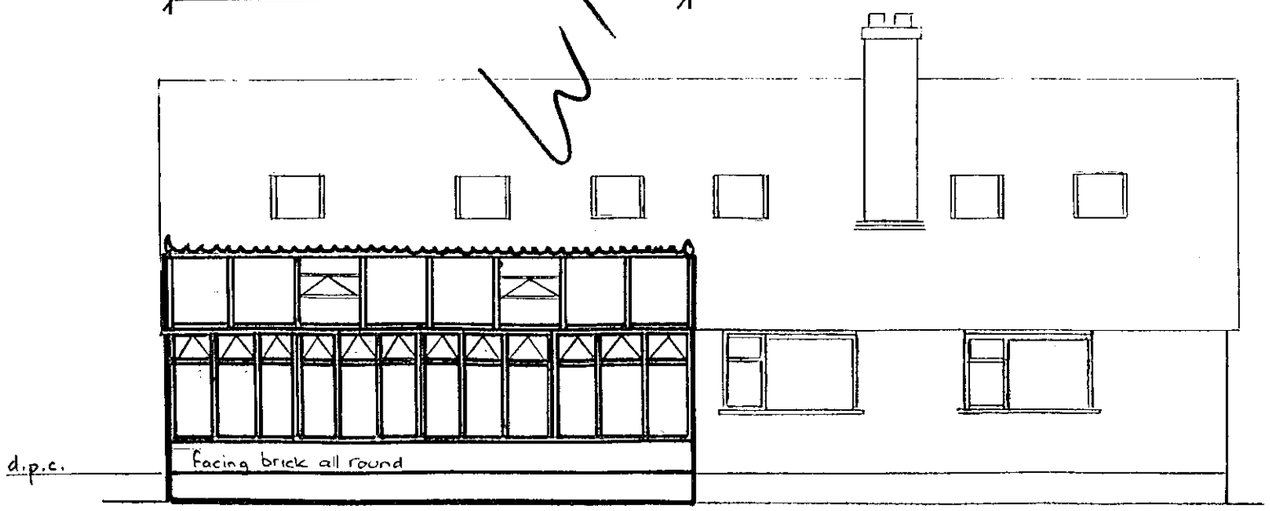

FRONT ELEVATION
(LOOKING EAST)

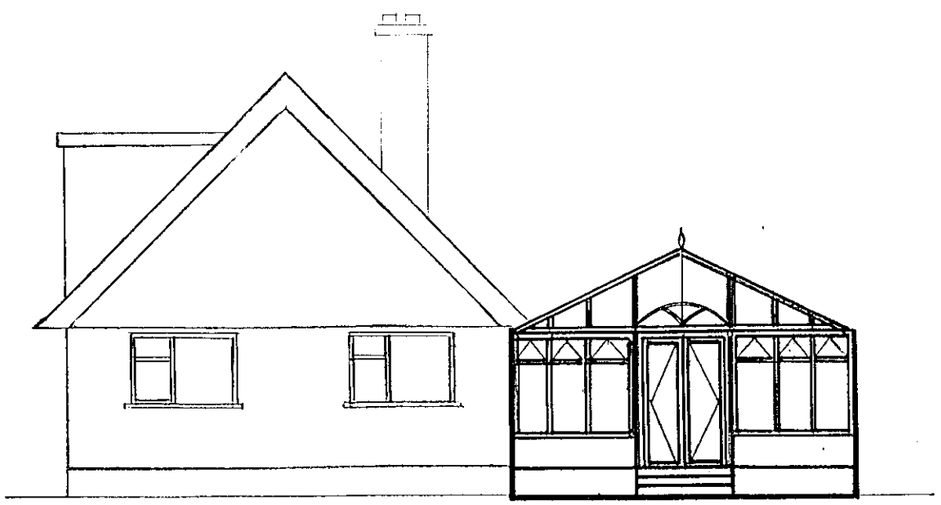

SIDE ELEVATION
(LOOKING SOUTH)

PROPOSED CONSERVATORY
FOR ST. JOHNS CONVENT
KILN GREEN RG.10 9XP.

SCALE 1:100
DIMNS. IN mm.
DRAWN C.&C.