

03.FEB.2000* 0497


SUBJECT TO PLANNING

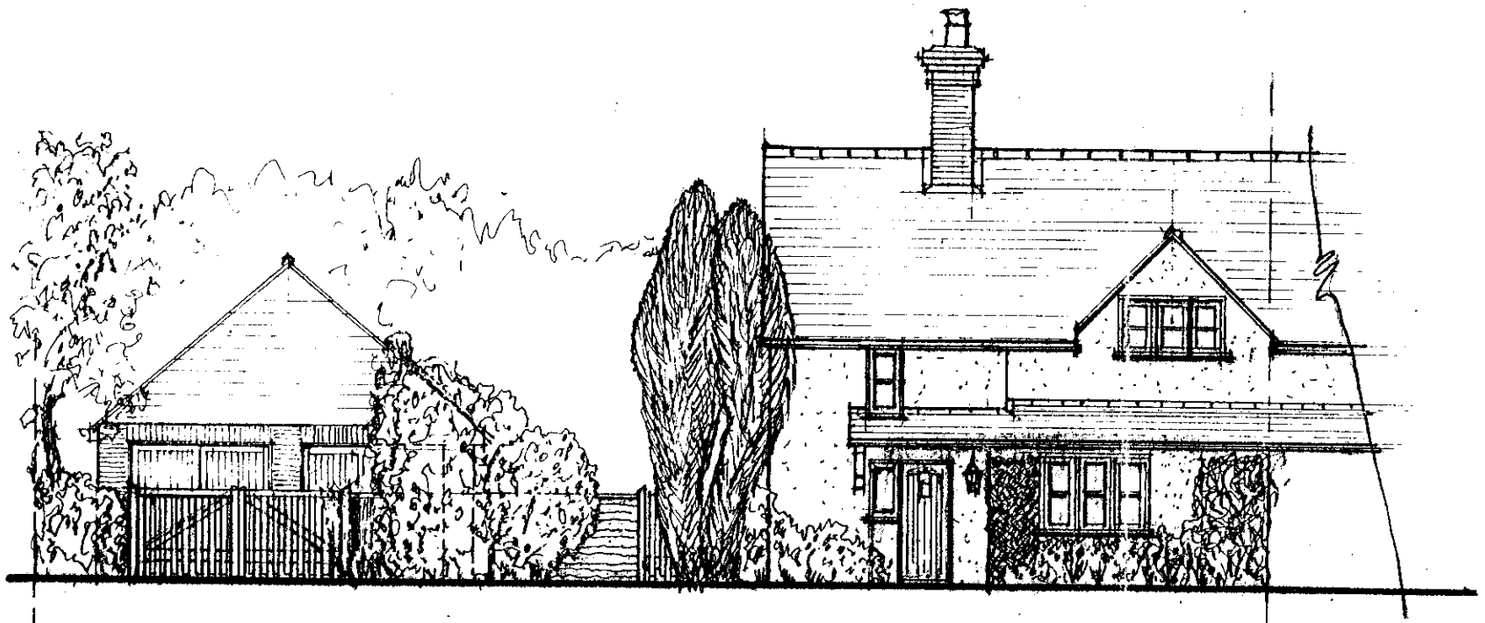


pictorial elevation

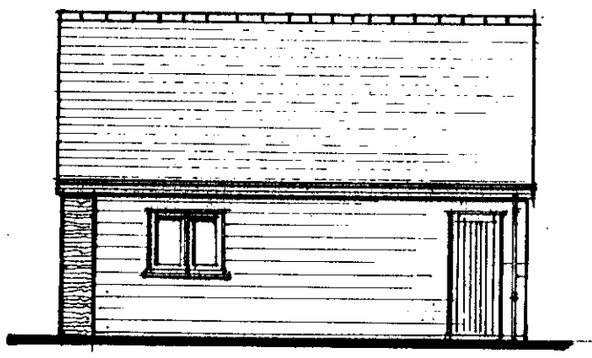


east

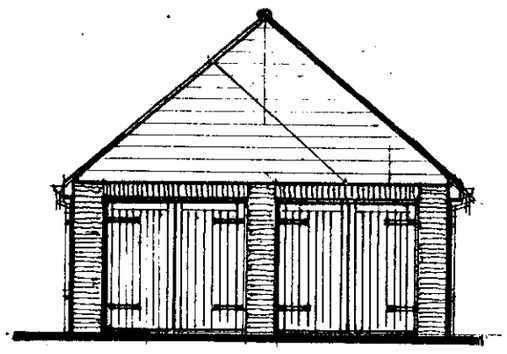

south

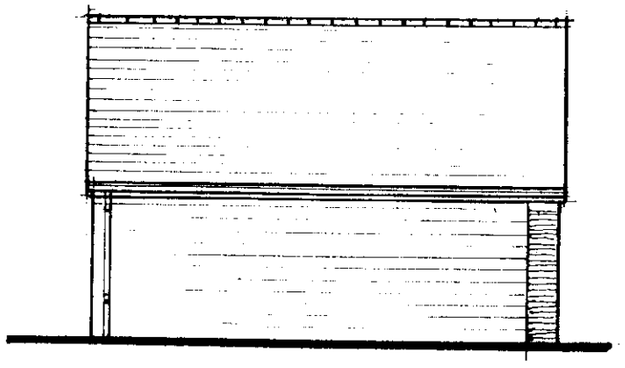

west

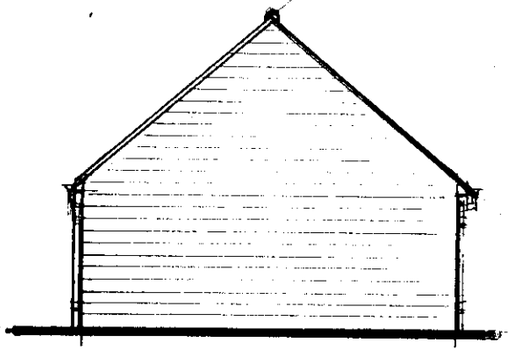

north

EXTERNAL FINISHES.


SECOND HAND CLAY TILES TO MATCH EXISTING.

HAND MADE MULTI RED FACING BRICKS TO FRONT ELEVS.

WEATHER BOARD CLADDING, FINISHED IN 'SADOLINS' DARK OAK COLOR.

SIDE HUNG, SOFTWOOD DOORS FINISHED IN 'SADOLINS' MEDIUM OAK COLOR.

MAIN STRUCTURE 100MM CONCRETE BLOCKS.

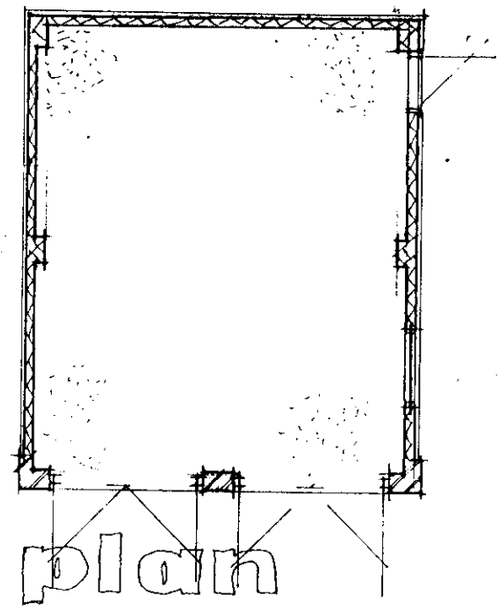

plan



JAN 2000. A

REVISIONS.

GARAGE MOVED BACK ON SITE ROOF PITCH REDUCED 5° GATES & PORCH LIGHT REMOVED to allow TURNING BEHIND. CONSERVATION OFFICER SUGGESTIONS

08/99/1A

THE OLD COTTAGE
KILN GREEN
NR WARGRAVE
BERKSHIRE

PROPOSED REPLACEMENT GARAGE.


1:100	MAY 99	

CHARLES A SHEPPARD AND ASSOCIATES
BUILDING SURVEYORS.


44 CHAPEL STREET
MARLOW-ON-THAMES BUCKS SL7 1DD

03 FEB 2000

03.FEB.2000* 0497

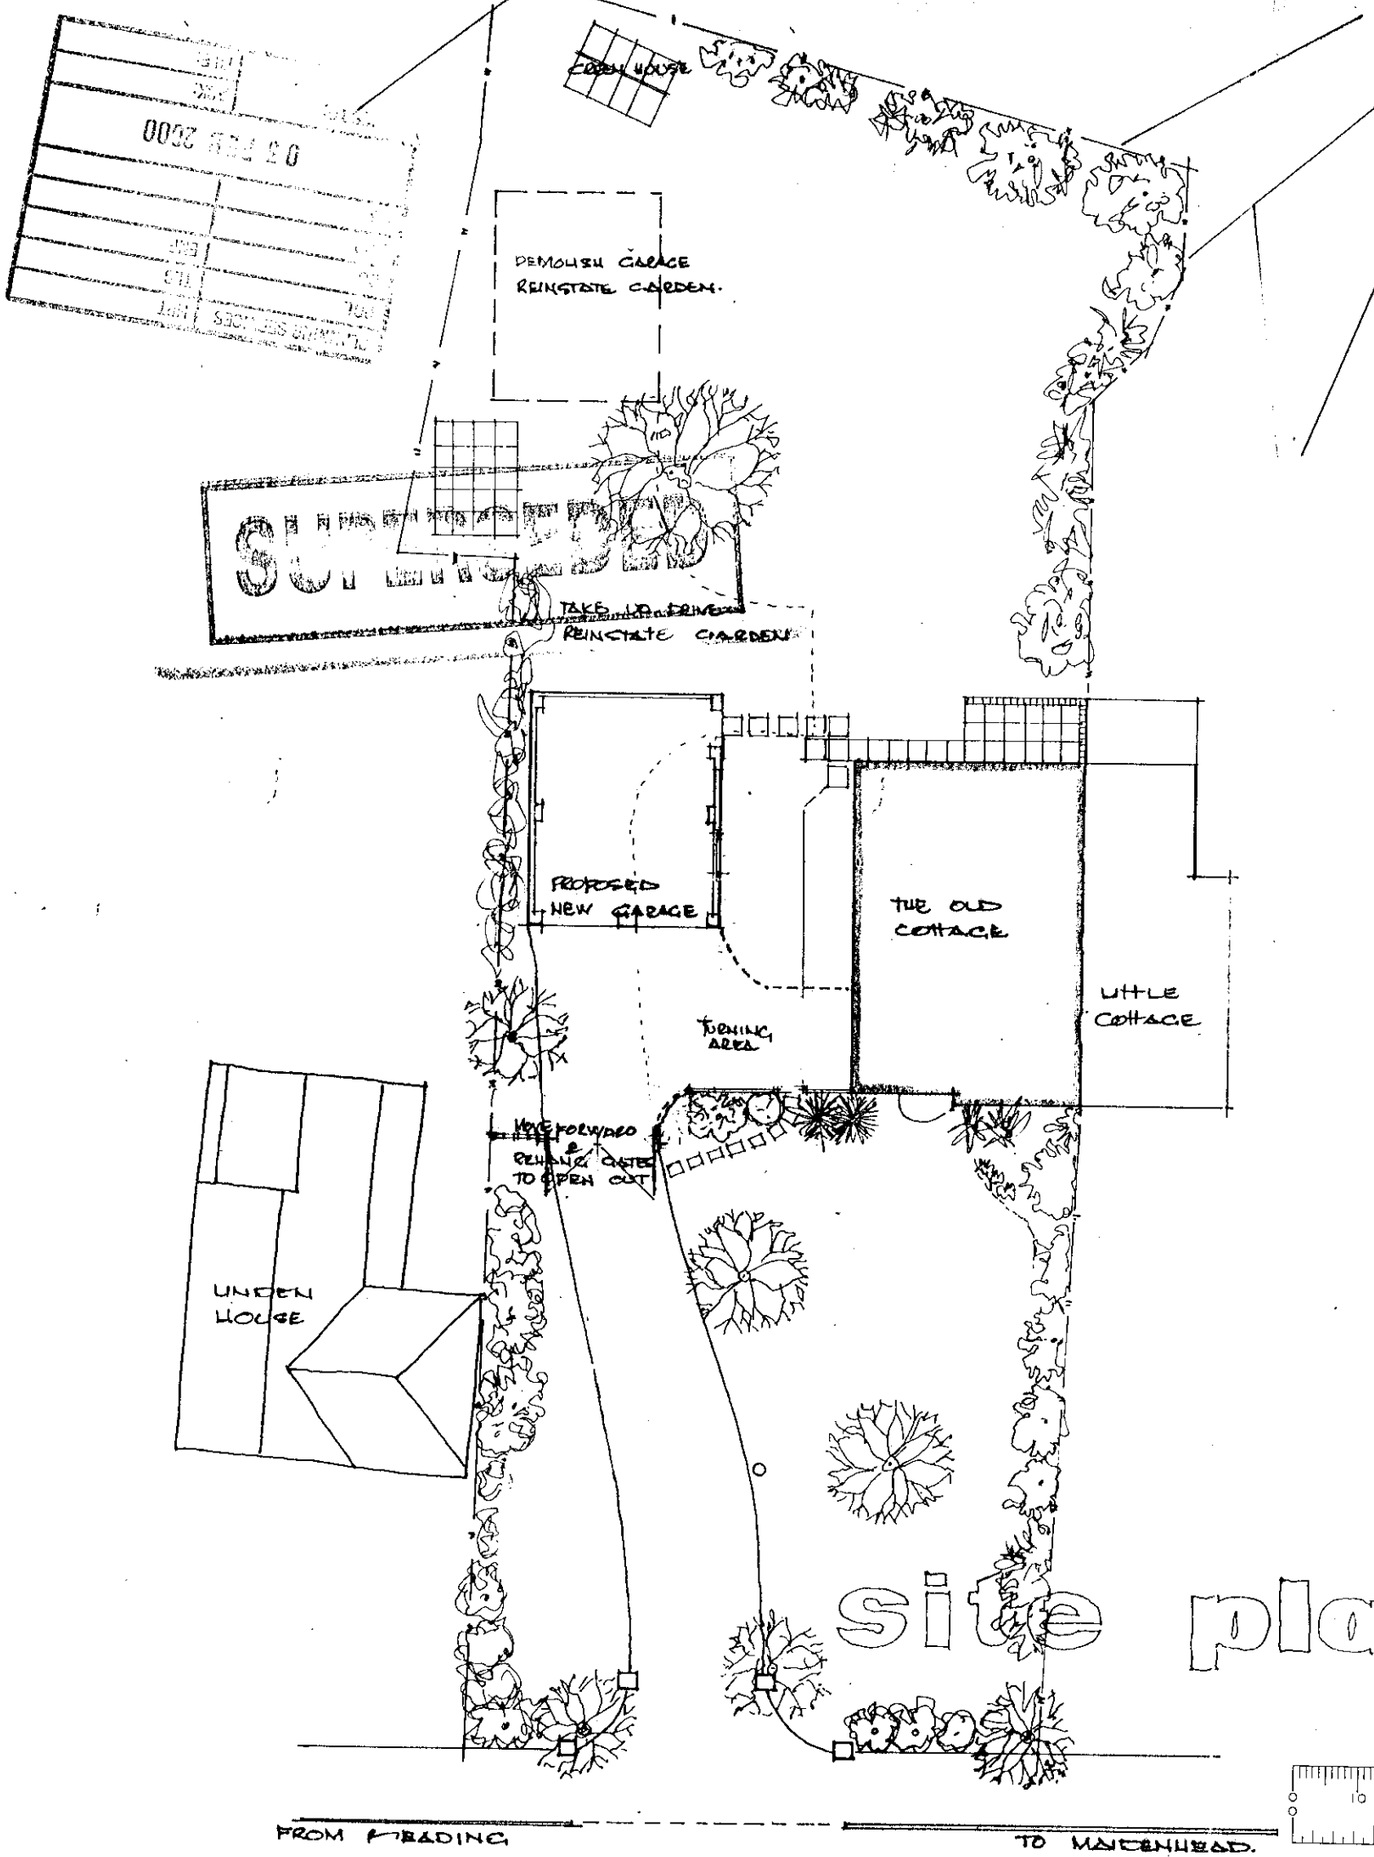

site plan

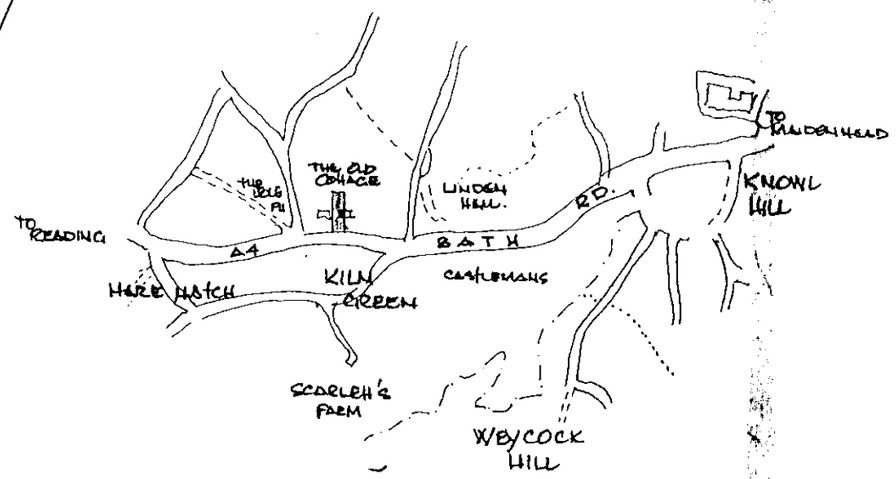

location plan

J.A. JAN 2000	CARAGE MOVED BACK. TURNING AREA FORMED BEHIND FENCING. FENCE & GATES MOVED FORWARD. RECOMMENDATIONS FROM DISCUSSION WITH CONSERVATION OFFICER.

REVISIONS

08/99/2A

THE OLD COTTAGE
KILN GREEN
Nr WARGRAVE
BERKSHIRE.

SITE & LOCATION PLANS.

1:200.	MAY 99.	

GERALD A. SHEPPARD AND ASSOCIATES
BUILDING SURVEYORS.

4a CHAPEL STREET
MARLOW-ON-THAMES BUCKS SL7 1DD.

PLANNING SERVICES	HPT
POL	TLS
DC	ENF
APP	
CS	


19 SEP 2000

COPIES TO:


ACK:

FILE:

APPROVED

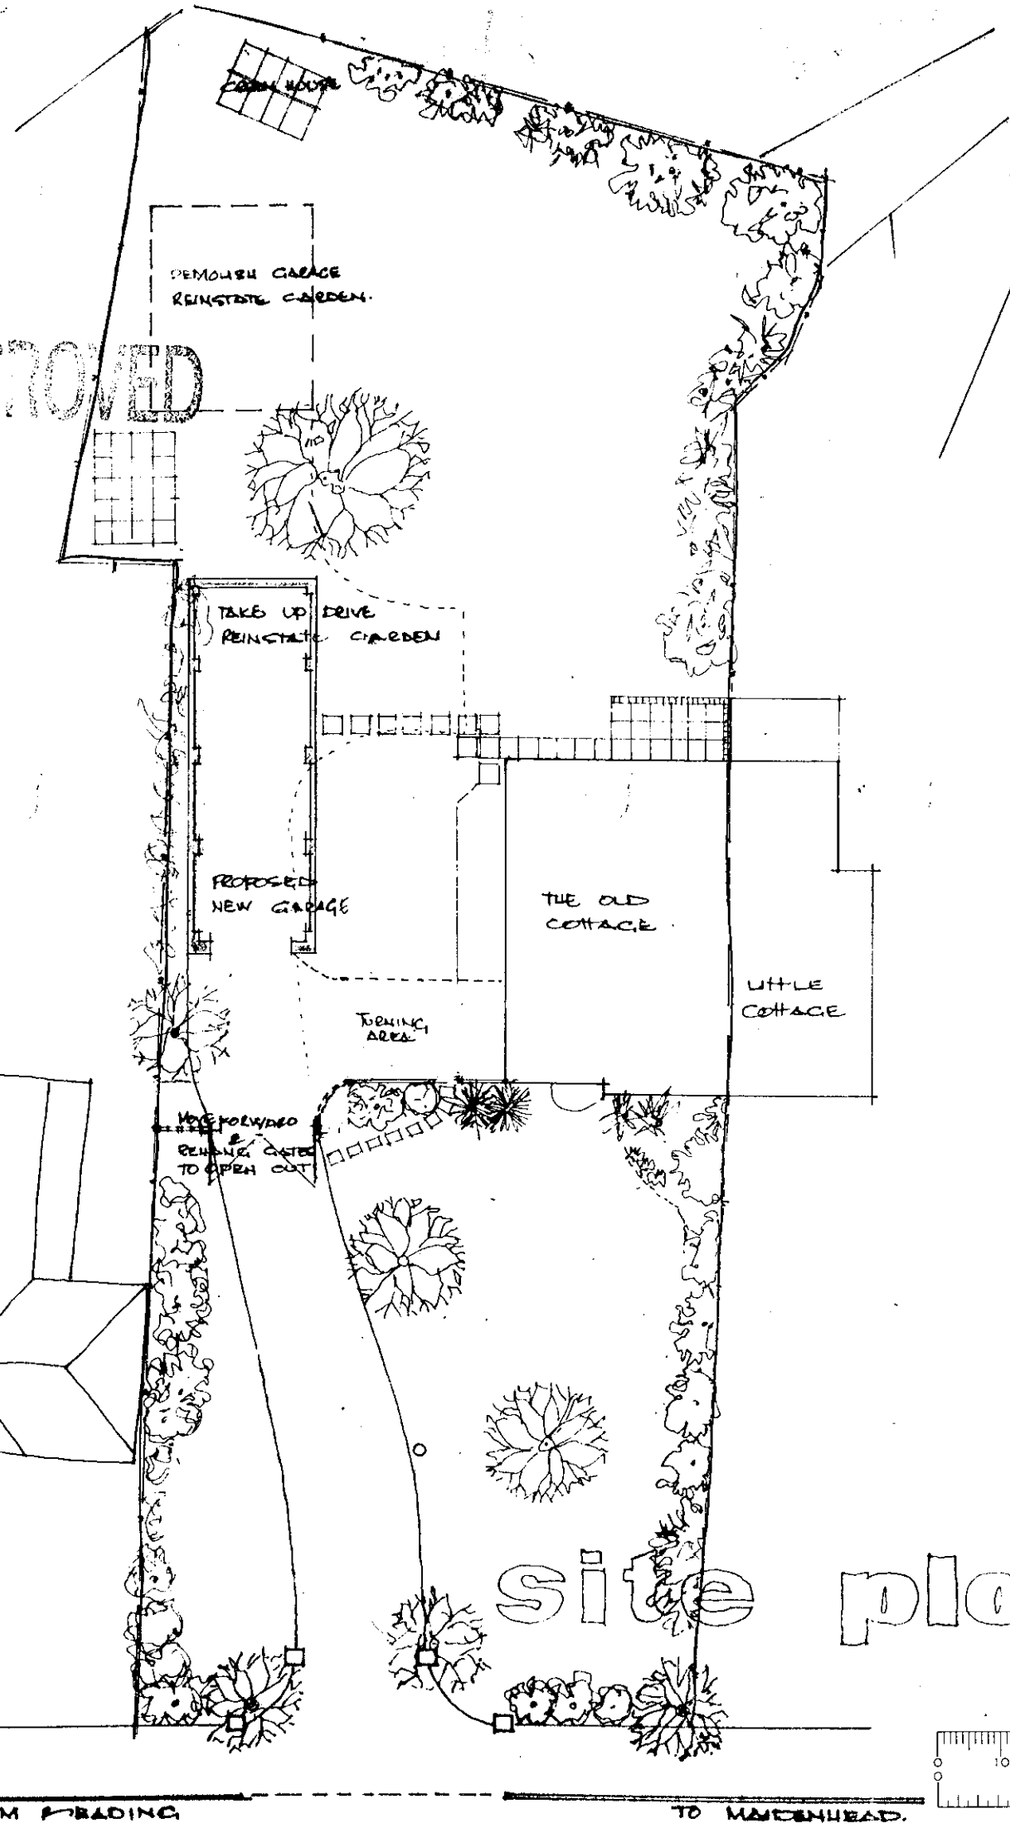

site plan

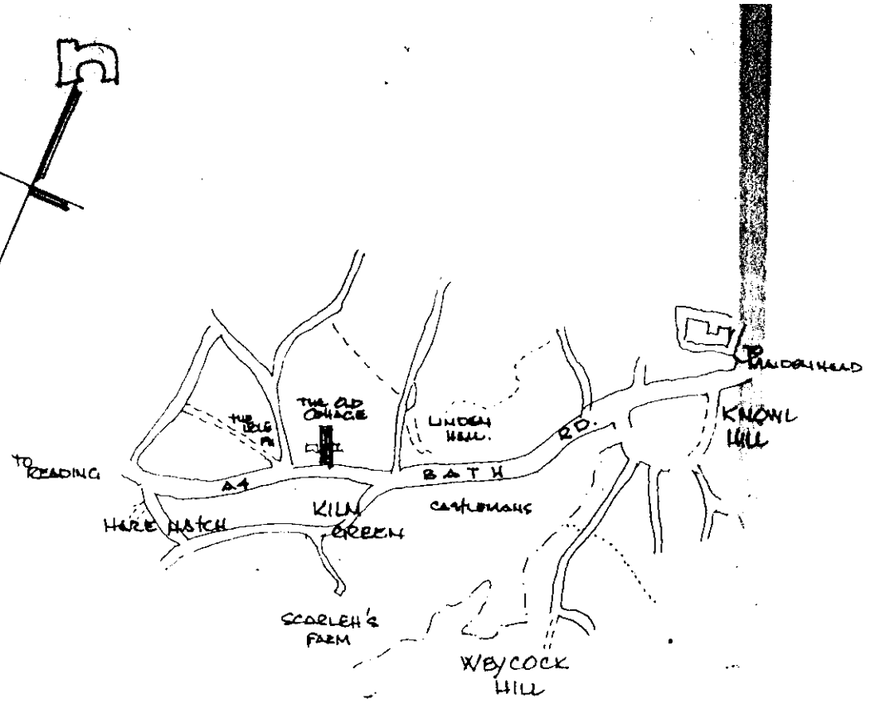

location plan

REVISED PLAN

0497

REVISIONS	
B. SEPT 2000	GARAGE REVISED TO TANDEM SINGLE WIDTH, IN ACCORDANCE WITH RECOMMENDATIONS PLANNING OFFICER.
A. JAN 2000	GARAGE MOVED BACK. TURNING AREA FORMED. BELLIND FENCING. FENCE & GATES MOVED FORWARD. RECOMMENDATIONS FROM DISCUSSION WITH CONSERVATION OFFICER.

00/99/26. THE OLD COTTAGE
KILN GREEN
Nº WARGRAVE
BERKSHIRE.

SITE & LOCATION PLANS.

1:200.	MAY 99.	

GERALD A. SHEPPARD AND ASSOCIATES
BUILDING SURVEYORS.

GD 22/8/01

44 CHAPEL STREET
MARLOW-ON-THAMES BUCKS SL7 1DD.

EXTERNAL FINISHES

SECOND HAND CLAY TILES to MATCH EXISTING.


HAND MADE MULTI RED FACING BRICKS to FRONT PILLAR

WEATHER BOARD CLADDING FINISHED IN DARK OAK STAIN FINISH.


MAIN STRUCTURE 150 MM CONCRETE BLOCKS.

SOLID CORE SOFTWOOD DOORS


APPROVED

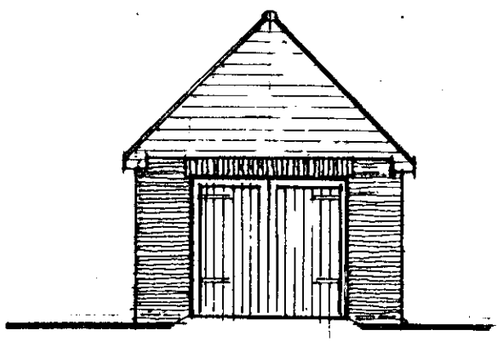


south

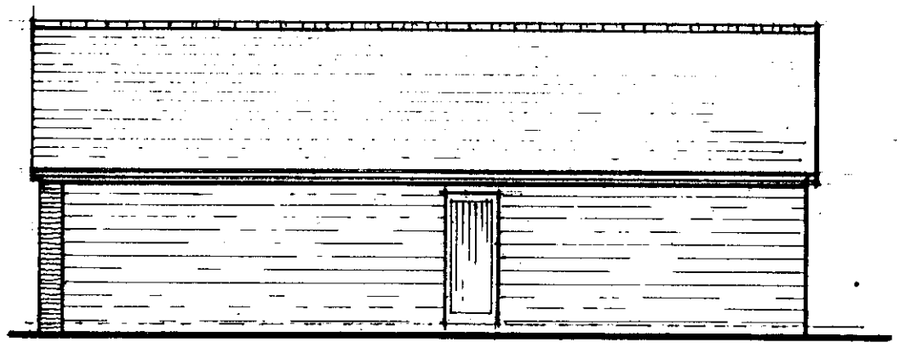


east

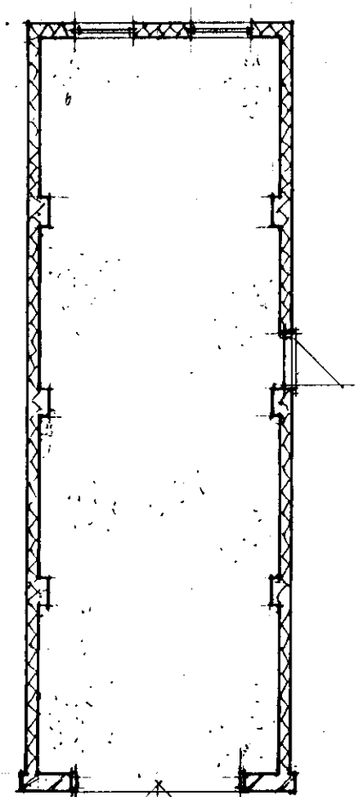


plan

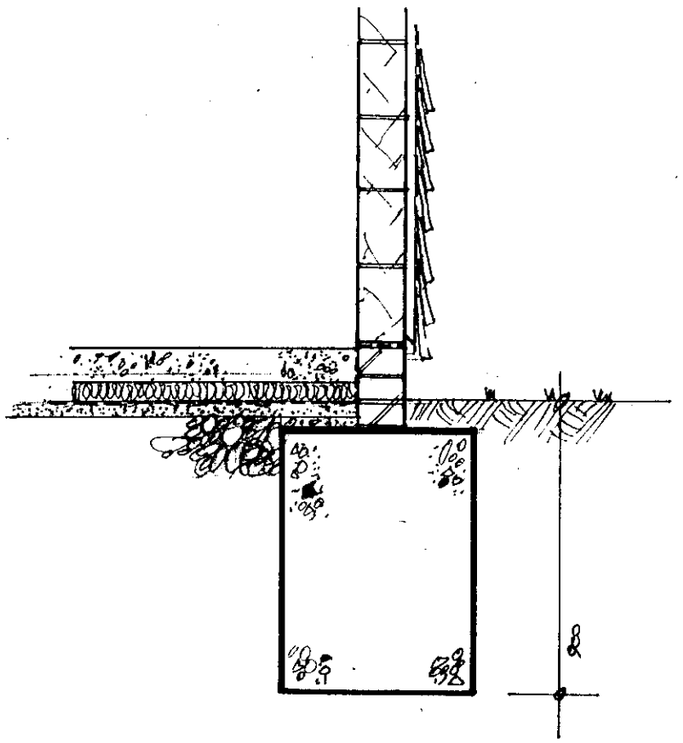

details

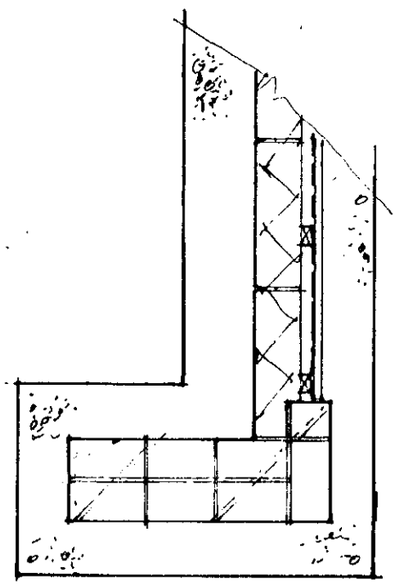

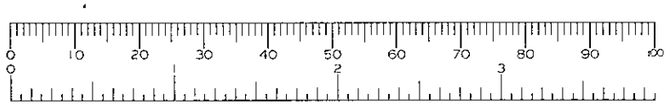

REVISED PLAN

0497

00/00/1

THE OLD COTTAGE
KILN GREEN
Nº WARGRAVE
BERKSHIRE

PLAN & ELEVATIONS.

N 100 1 : 20	SEPT 2000	

GERALD A. SHEPPARD AND ASSOCIATES
BUILDING SURVEYORS

4A CHAPEL STREET
MARLOW-ON-THAMES BUCKS SL7 1DD

4/12/01