

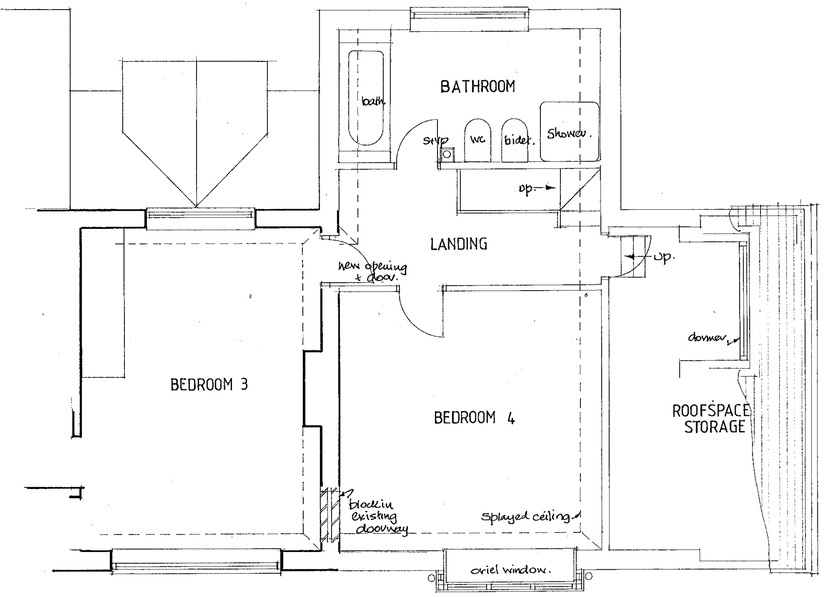


FIRST FLOOR PLAN

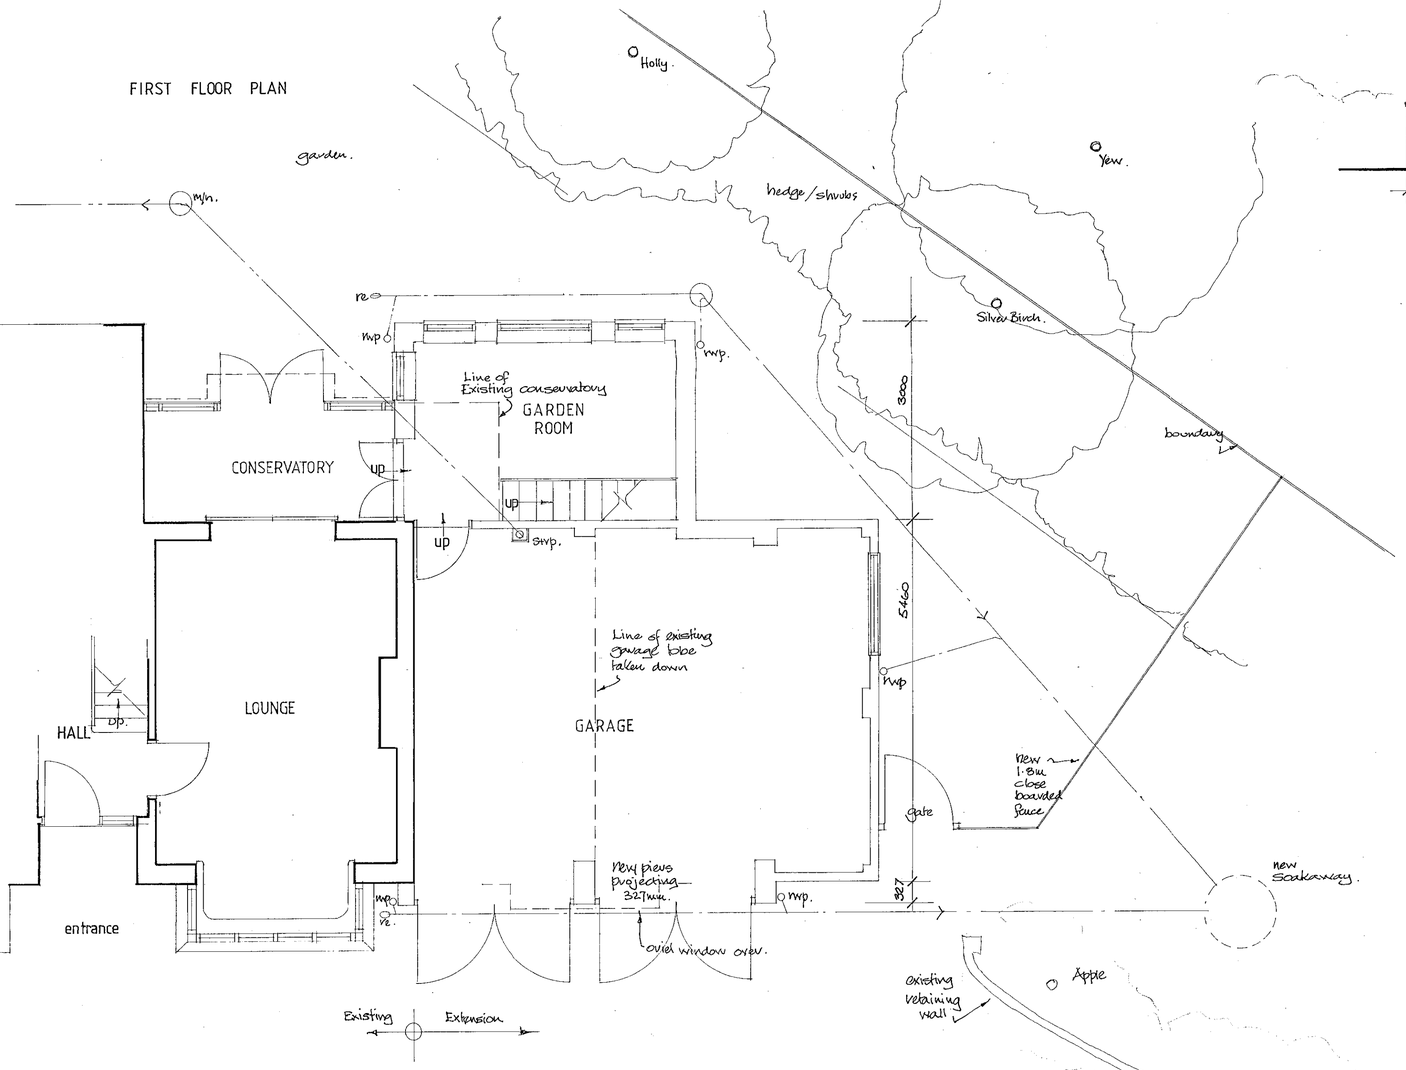


GROUND FLOOR PLAN


ELEVATIONS

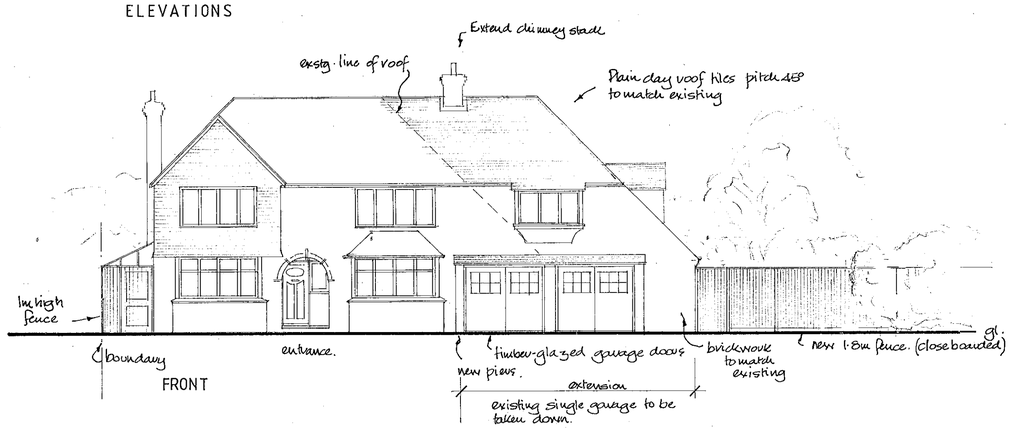


FRONT

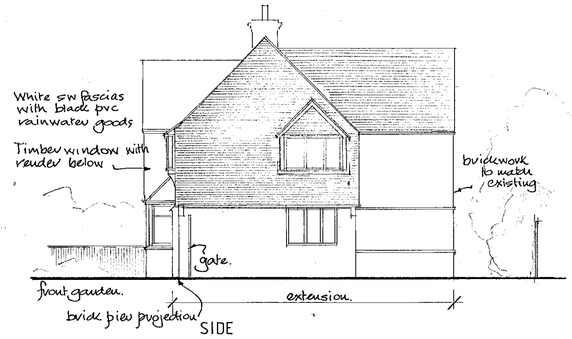

SIDE

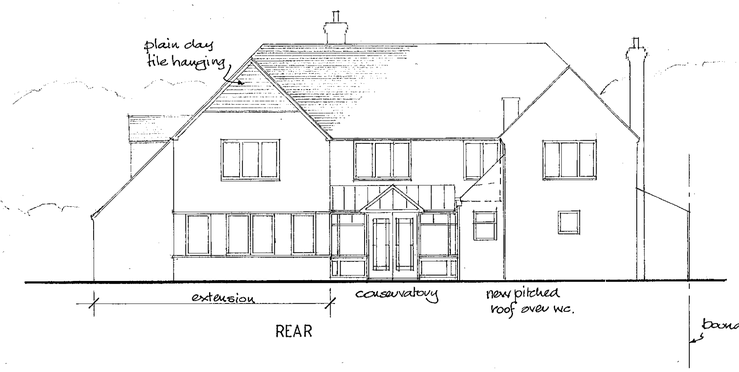


REAR

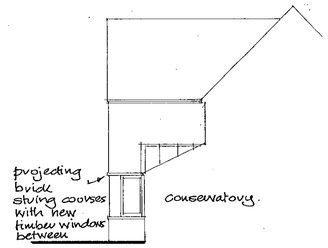


RETURN ~ REAR

01.FEB.2000 C515

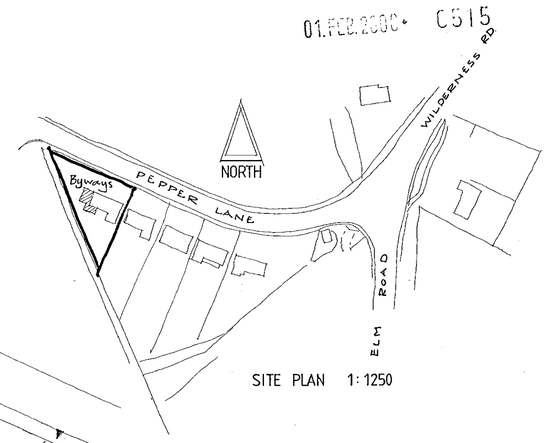

SITE PLAN 1:1250

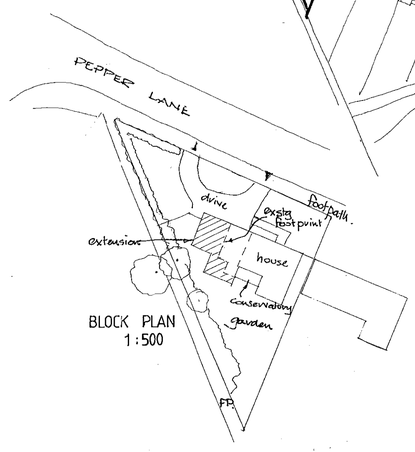

BLOCK PLAN 1:500

SUPERSEDED

STEVE ATKINSON *BSc (Hons) Dip Arch (Hons) RIBA*


CHARTERED ARCHITECT
44 Basingstoke Road
Reading
Berkshire. RG2 0EL
Tel. (0118) 921 2223

- Job BYWAYS, PEPPER LANE, READING
- Title SIDE EXTENSION
- Client MR AND MRS LAWLOR


Date 27 JAN 00

Scale 1:50 · 1:100

Drawing Number 9280 - 01

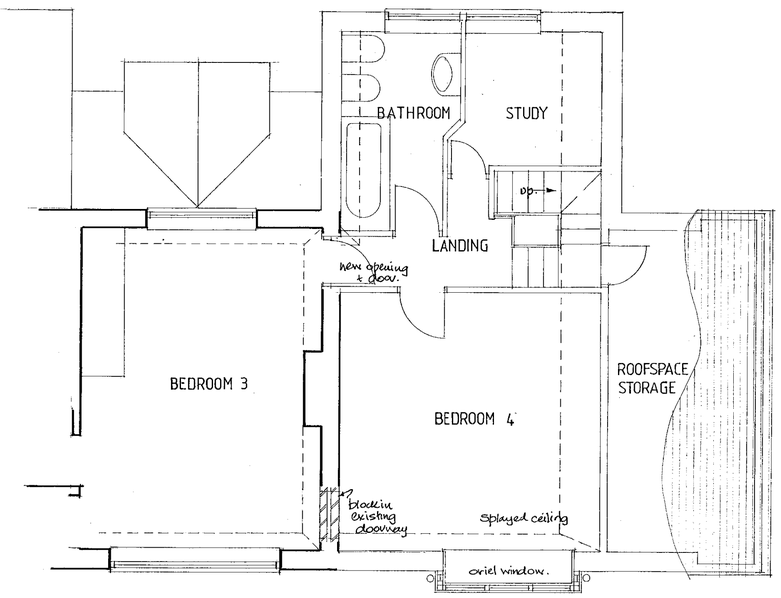


FIRST FLOOR PLAN

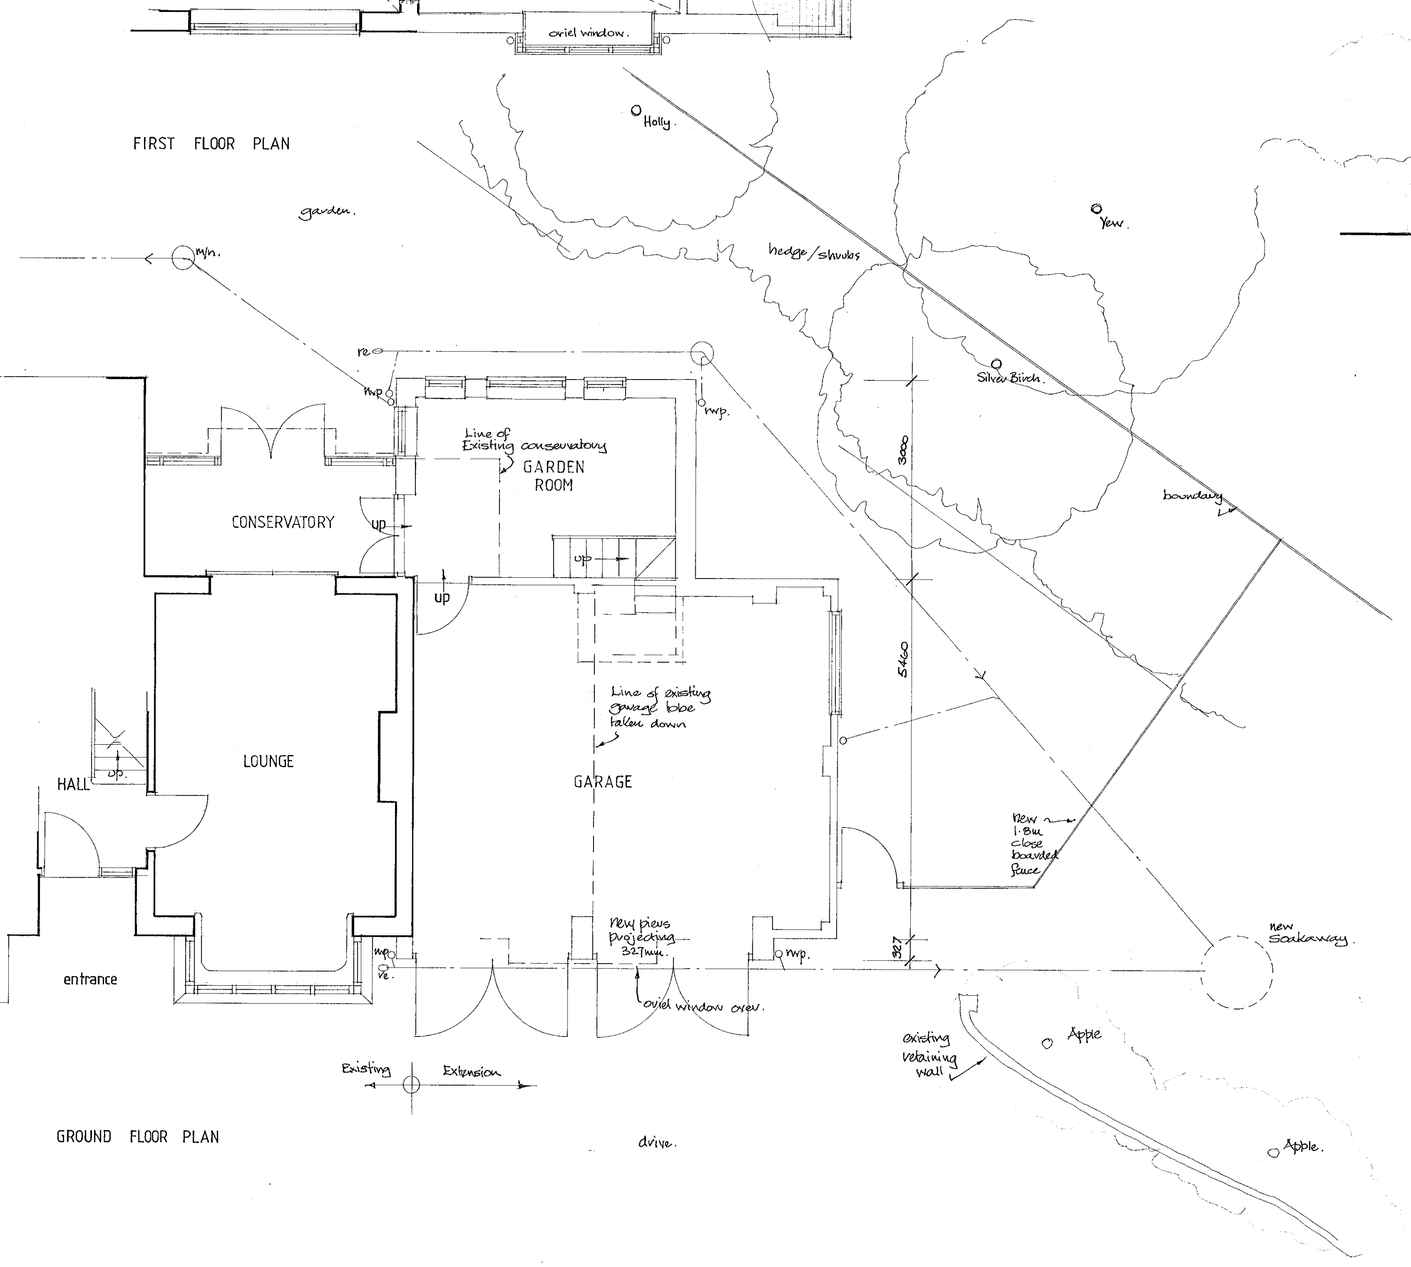


GROUND FLOOR PLAN


ELEVATIONS

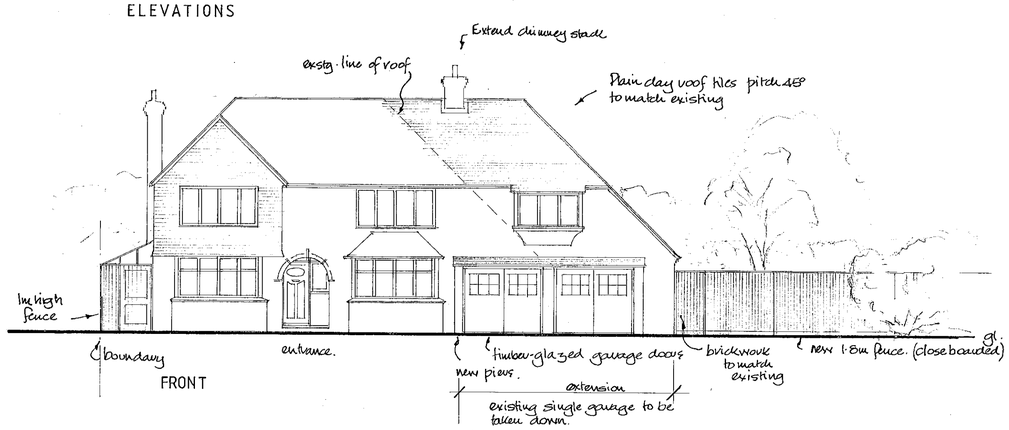


FRONT

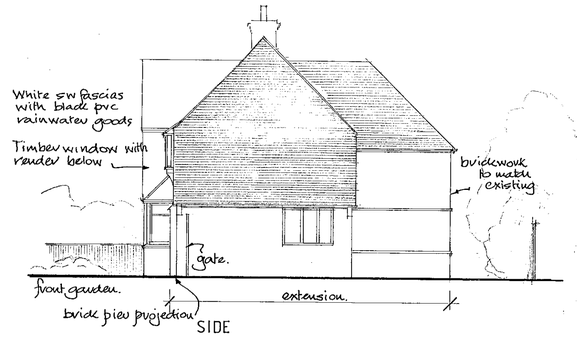


SIDE

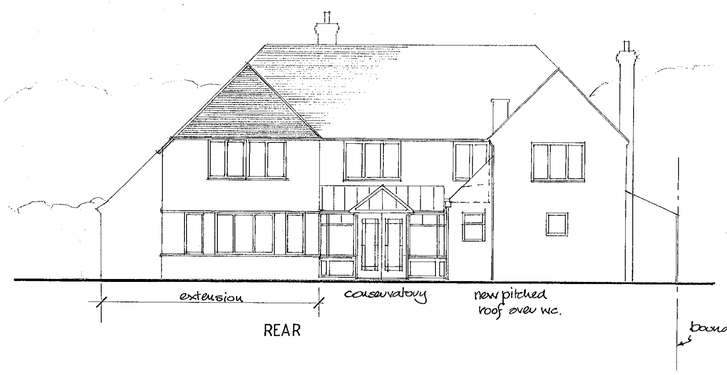


REAR

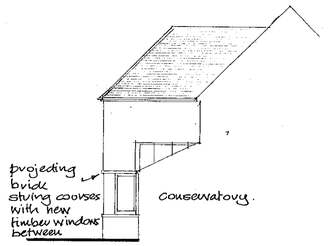

RETURN ~ REAR

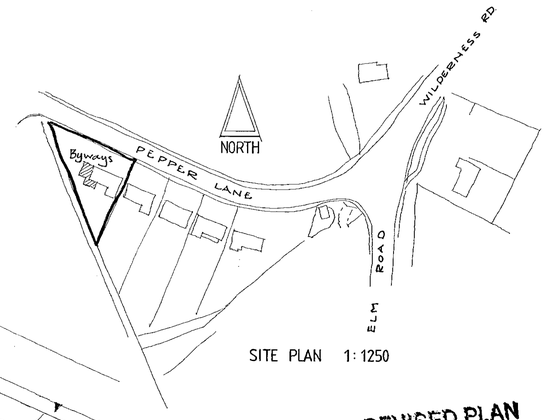

SITE PLAN 1:1250

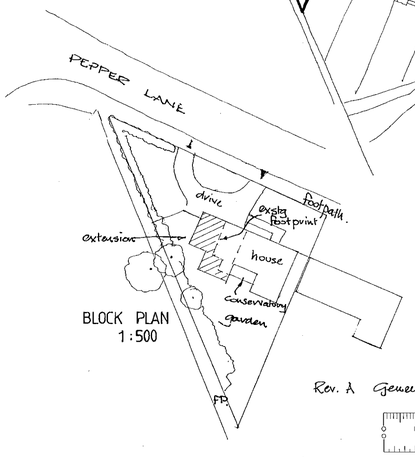

BLOCK PLAN
1:500

REVISED PLAN
0515

APPROVED

Rev. A General revisions to walls, roof + plan. 21.6.00

STEVE ATKINSON *BSc (Hons) Dip Arch (Hons) RIBA*

CHARTERED ARCHITECT

44 Basingstoke Road
Reading
Berkshire. RG2 0EL
Tel. (0118) 921 2223


- Job BYWAYS, PEPPER LANE, READING
- Title SIDE EXTENSION
- Client MR AND MRS LAWLOR

Date 27 JAN 00


Scale 1:50 1:100

Drawing Number 9280-01 A.


29/9/00

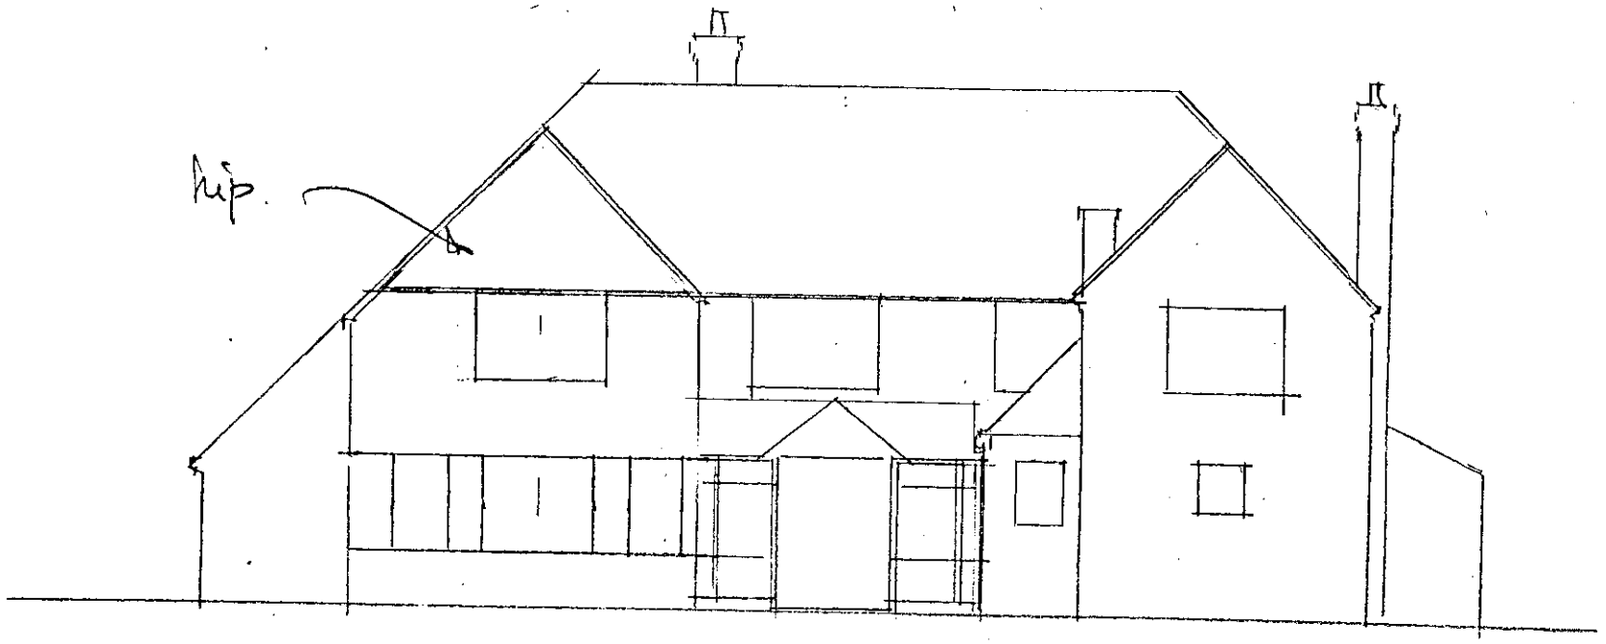

REAR.

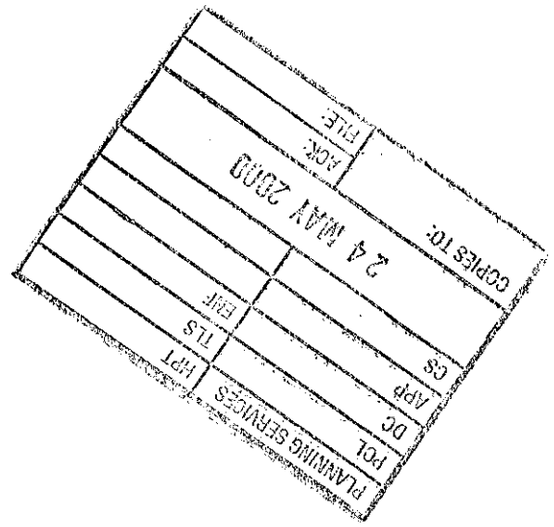

Byways Pepperdare.
Reading

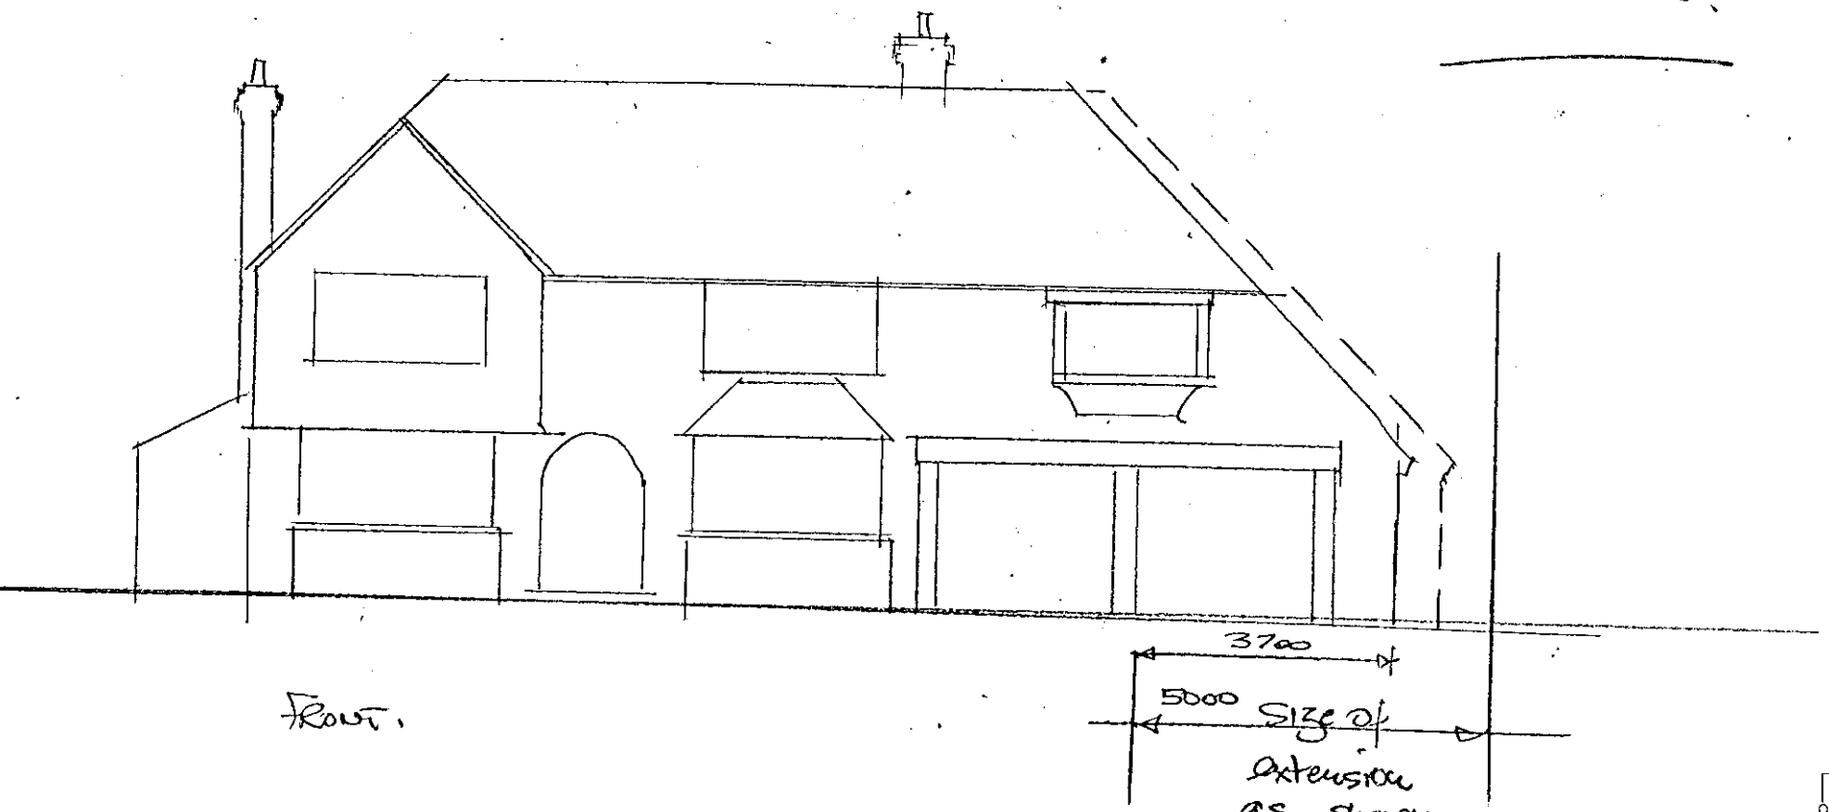

FRONT.

