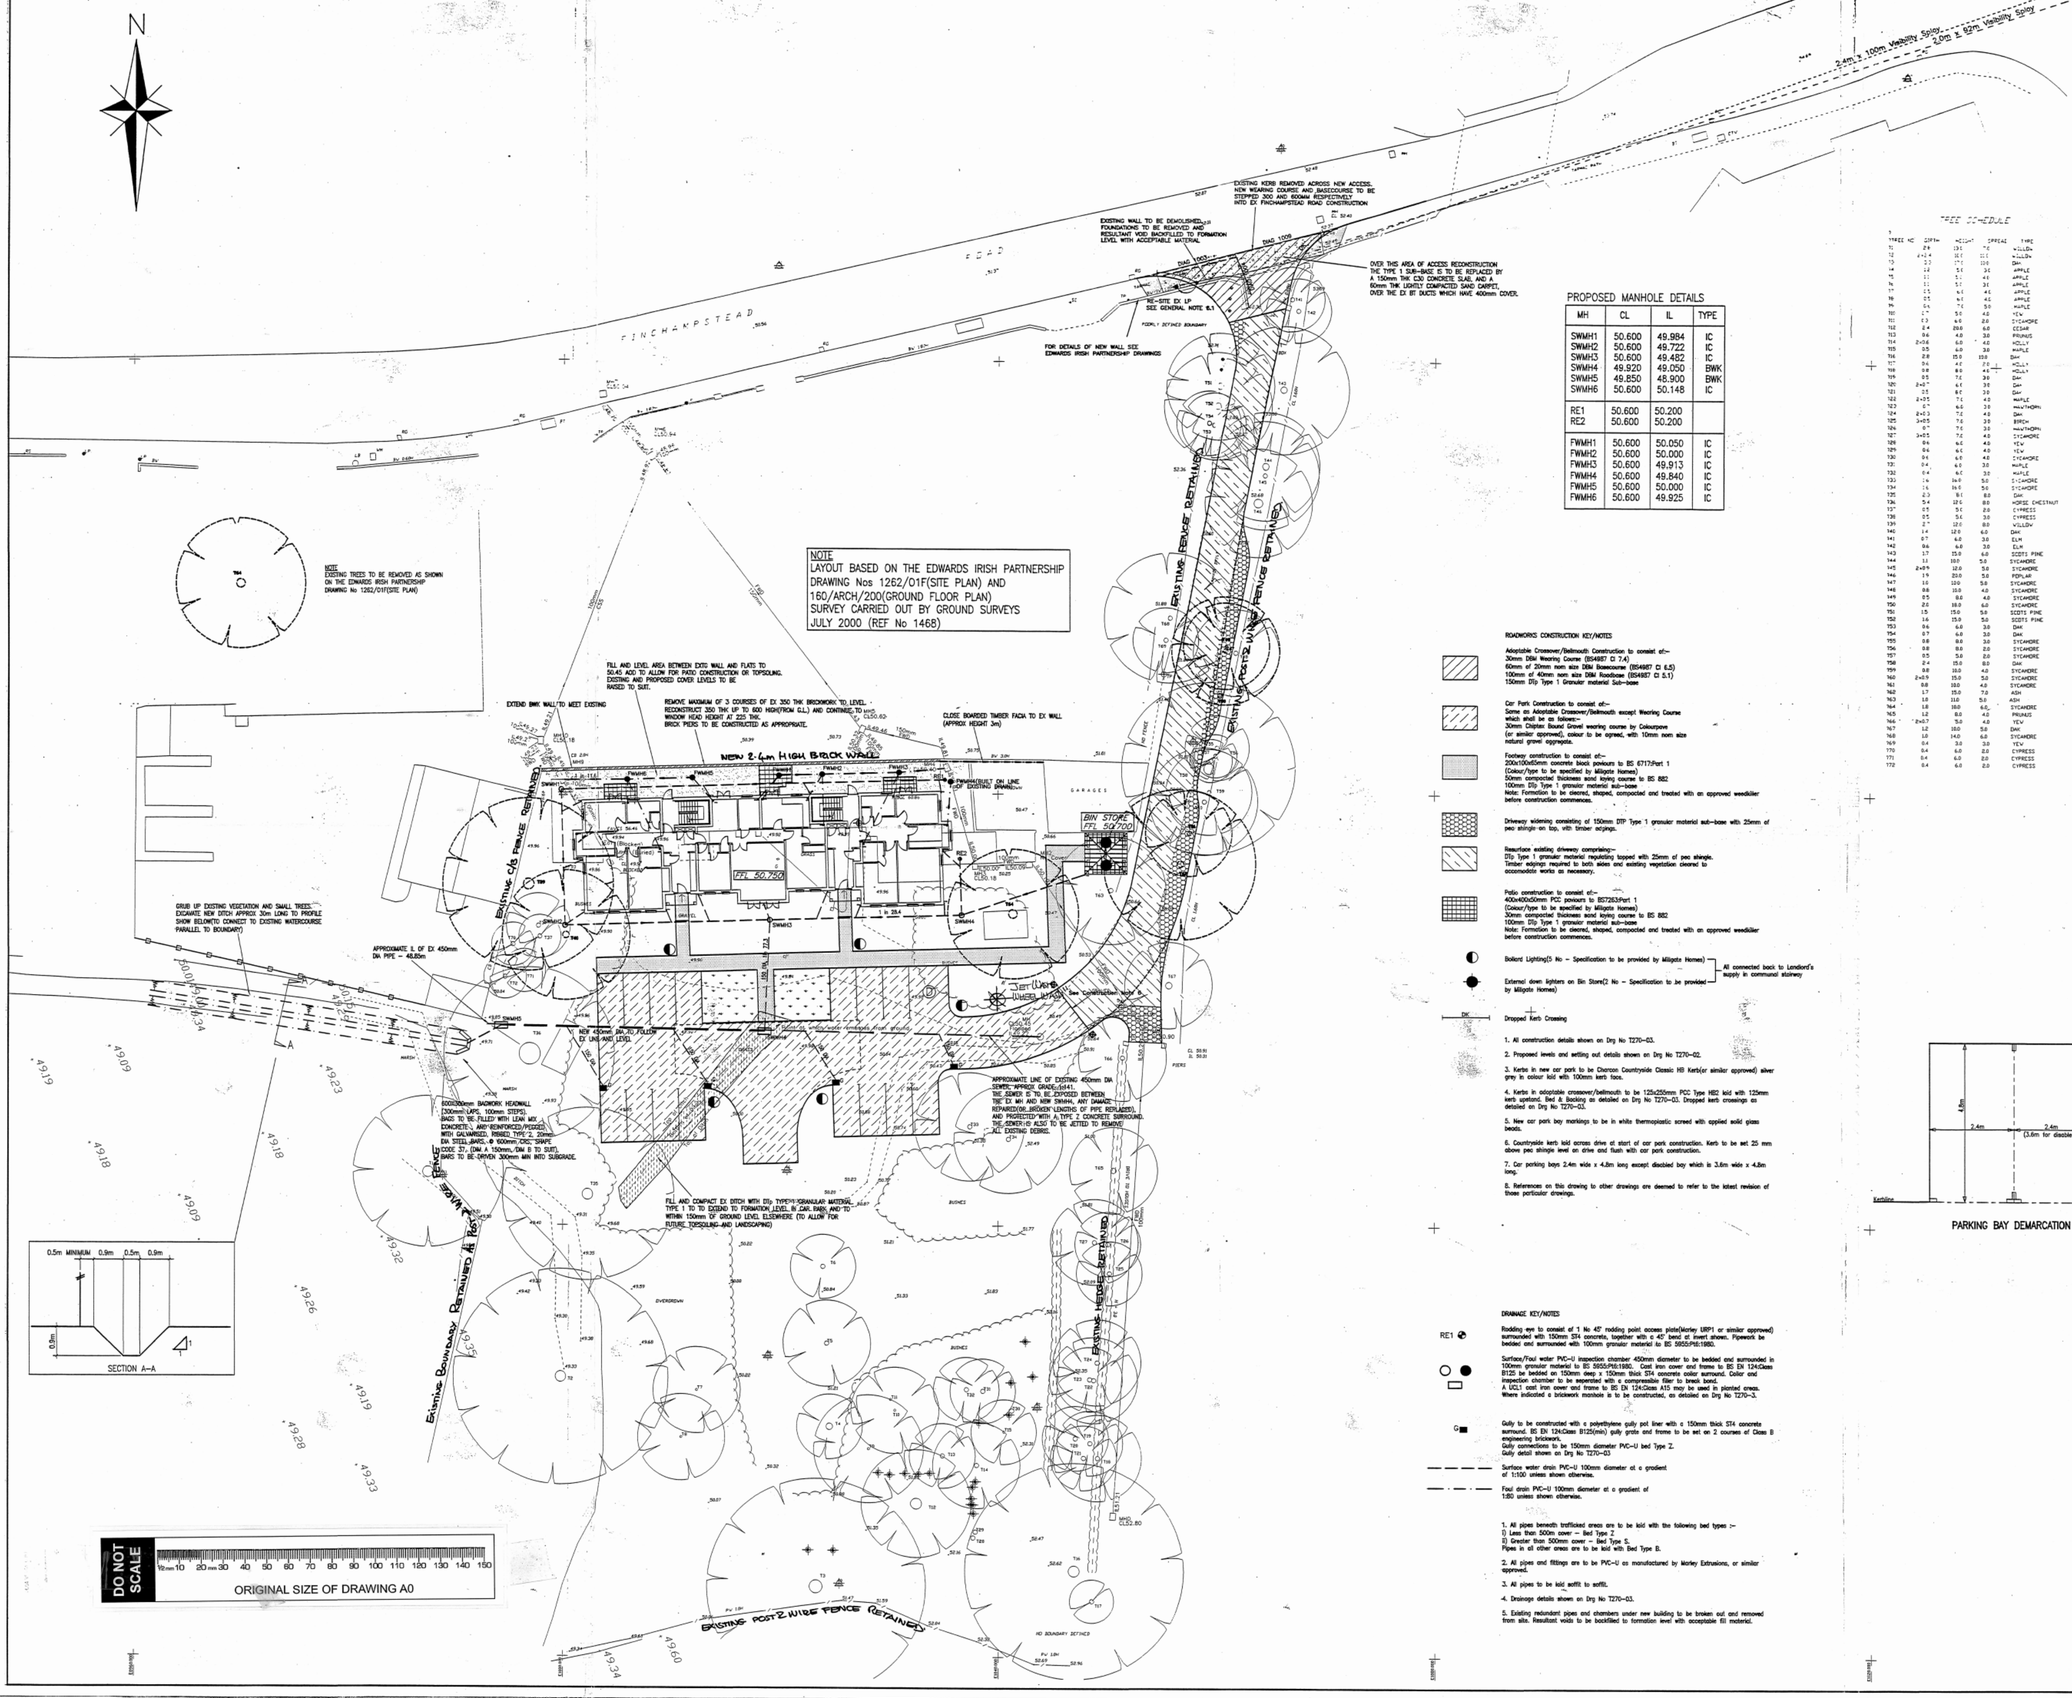

N
FINCHAMPSTEAD ROAD
NOTE
EXISTING TREES TO BE REMOVED AS SHOWN ON THE EDWARDS IRISH PARTNERSHIP DRAWING No 1262/01F(SITE PLAN)
NOTE
LAYOUT BASED ON THE EDWARDS IRISH PARTNERSHIP DRAWING Nos 1262/01F(SITE PLAN) AND 160/ARCH/200(GROUND FLOOR PLAN) SURVEY CARRIED OUT BY GROUND SURVEYS JULY 2000 (REF No 1468)
EXISTING KERB REMOVED ACROSS NEW ACCESS. NEW WEARING COURSE AND BASECOURSE TO BE STEPPED 300 AND 600MM RESPECTIVELY INTO EX FINCHAMPSTEAD ROAD CONSTRUCTION
EXISTING WALL TO BE DEMOLISHED. FOUNDATIONS TO BE REMOVED AND RESULTANT VOID BACKFILLED TO FORMATION LEVEL WITH ACCEPTABLE MATERIAL
OVER THIS AREA OF ACCESS RECONSTRUCTION THE TYPE 1 SUB-BASE IS TO BE REPLACED BY A 150mm THK C20 CONCRETE SLAB, AND A 60mm THK LIGHTLY COMPACTED SAND CARPET OVER THE EX BT DUCTS WHICH HAVE 400mm COVER.
RE-SITE EX LP SEE GENERAL NOTE 6.1
FOOTPATH
FOOTWAY
FOOTWAY/CYCLEWAY
FOOTWAY/BUILT ON LINE FOR EXISTING SYMMETRICAL