

PARCEL R10

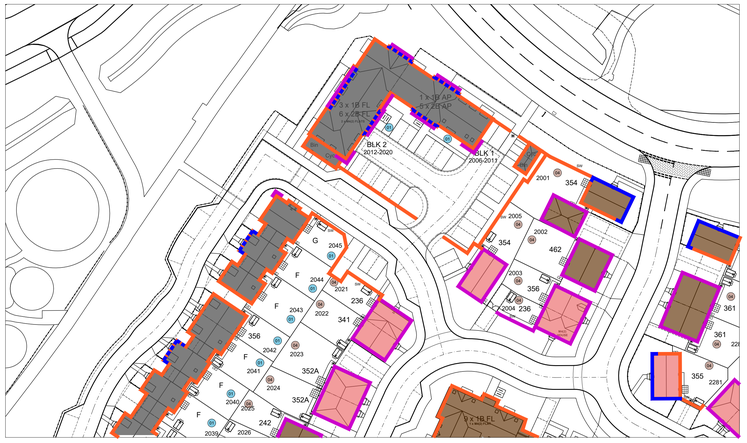

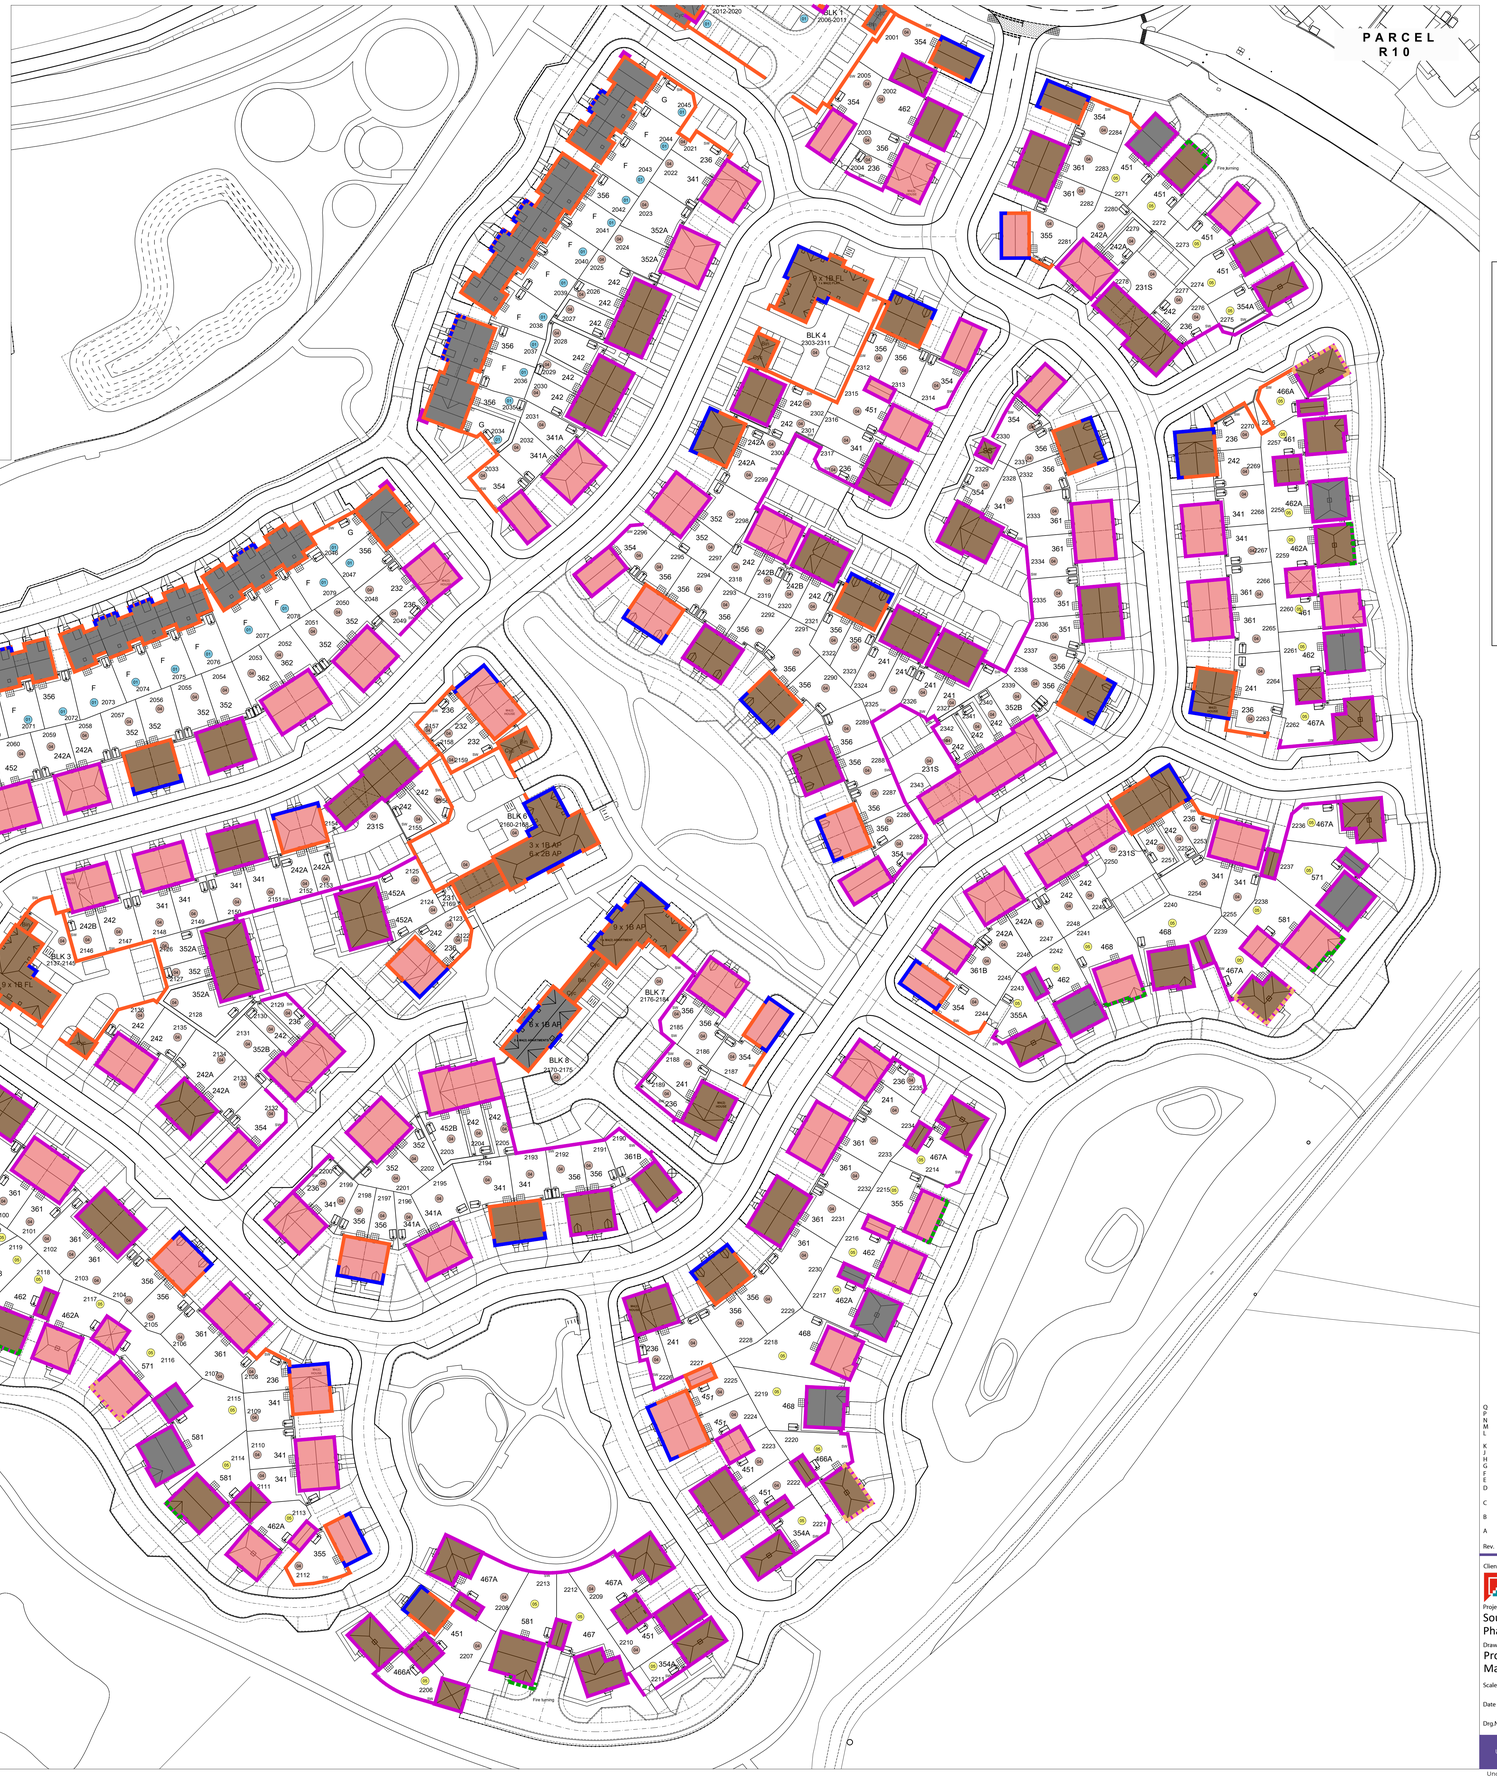

0 5 10 15 20 25m

KEY

- Brick - Red Consistent Hue
- Brick - Red Multi
- Render in White (full height)
- Render in White (to ground floor head height)
- Render in Cream (half height)
- Tile Hanging (half height)
- Tile - Grey
- Tile - Red
- Tile - Brown

	Door colours	Window frames	Fascias & soffits
01	Black	Black / Anthracite	Black / Anthracite
04	Chartwell Green / Duck Egg Blue	White	White
05	Cream / Light grey	White	White

CHARACTER AREA

- 01 CA1 MAIN STREET
- 04 CA3 NEIGHBOURHOOD RESIDENTIAL
- 05 CA4 URAL EDGE

Rev.	Date	Description	Drawn	Checked
Q	10.09.25	Layout updated in line with Planning Layout.	DGP	DGP
P	01.09.25	Layout updated in line with Planning Layout.	DGP	DGP
N	30.06.25	Materials Layout updated to current presentation layout REV V.	SR	DGP
M	05.06.25	Materials Layout updated to current presentation layout REV U.	SR	DGP
L	17.03.25	Windows, door, fascia & soffit colours added & drawing amended to current layout.	SR	DGP
K	06.03.25	Materials Layout updated to current layout.	SR	DGP
J	18.02.25	Materials Layout updated to current presentation layout REV P.	SR	DGP
H	10.02.25	Materials Layout updated to current presentation layout REV N.	SR	DGP
G	22.01.25	Materials Layout updated to current presentation layout REV M.	SR	DGP
F	23.12.24	Materials Layout updated to current presentation layout.	DGP	DGP
E	10.12.24	Materials Layout updated to current presentation layout rev K	SR	DGP
D	15.11.24	Materials Layout updated to current presentation layout rev H and material extents to elevations.	DGP	DGP
C	14.11.24	Materials Layout updated to current layout and material extents to elevations.	DGP	DGP
B	28.10.24	Materials Layout updated to current layout and material extents to elevations.	DGP	DGP
A	10.10.24	Materials Layout updated as per client's request & changes made to the site layout rev D	SR	DGP

Client: KIER

Project: South Wokingham Phase R11

Drawing Title: Proposed Materials Layout

Scale: 1:500 @ A0 | Drawn: SR | Checked:

Date: August 2024 | File: P1904.R11.01 | Drawing Status: PLANNING

Drg.No: P1904.R11.02 | Rev: Q

AAP Architecture Ltd
Unit A, Monument Business Centre, Monument Way East, Woking, Surrey GU21 5LG
T 01483 727545 E projects@aap-arc.co.uk W aap-arc.co.uk

Under the Intellectual Property Act 2014, this drawing is the copyright of AAP Architecture Ltd.