



- GENERAL NOTES:
1. Do not scale.
 2. This drawing is to be read in conjunction with and checked against all other drawings, Engineering details, Specification and any structural, Geotechnical or other specialist document provided.
 3. Any anomaly or contradiction between any of the above is to be reported to the Engineer.
 4. Assumed CBR of 3% is used for the construction details provided. Additional CBR in situ testing is required to verify the design before the works commence.
 5. WBC Highway Inspector to be present during inspections/CBR testing.

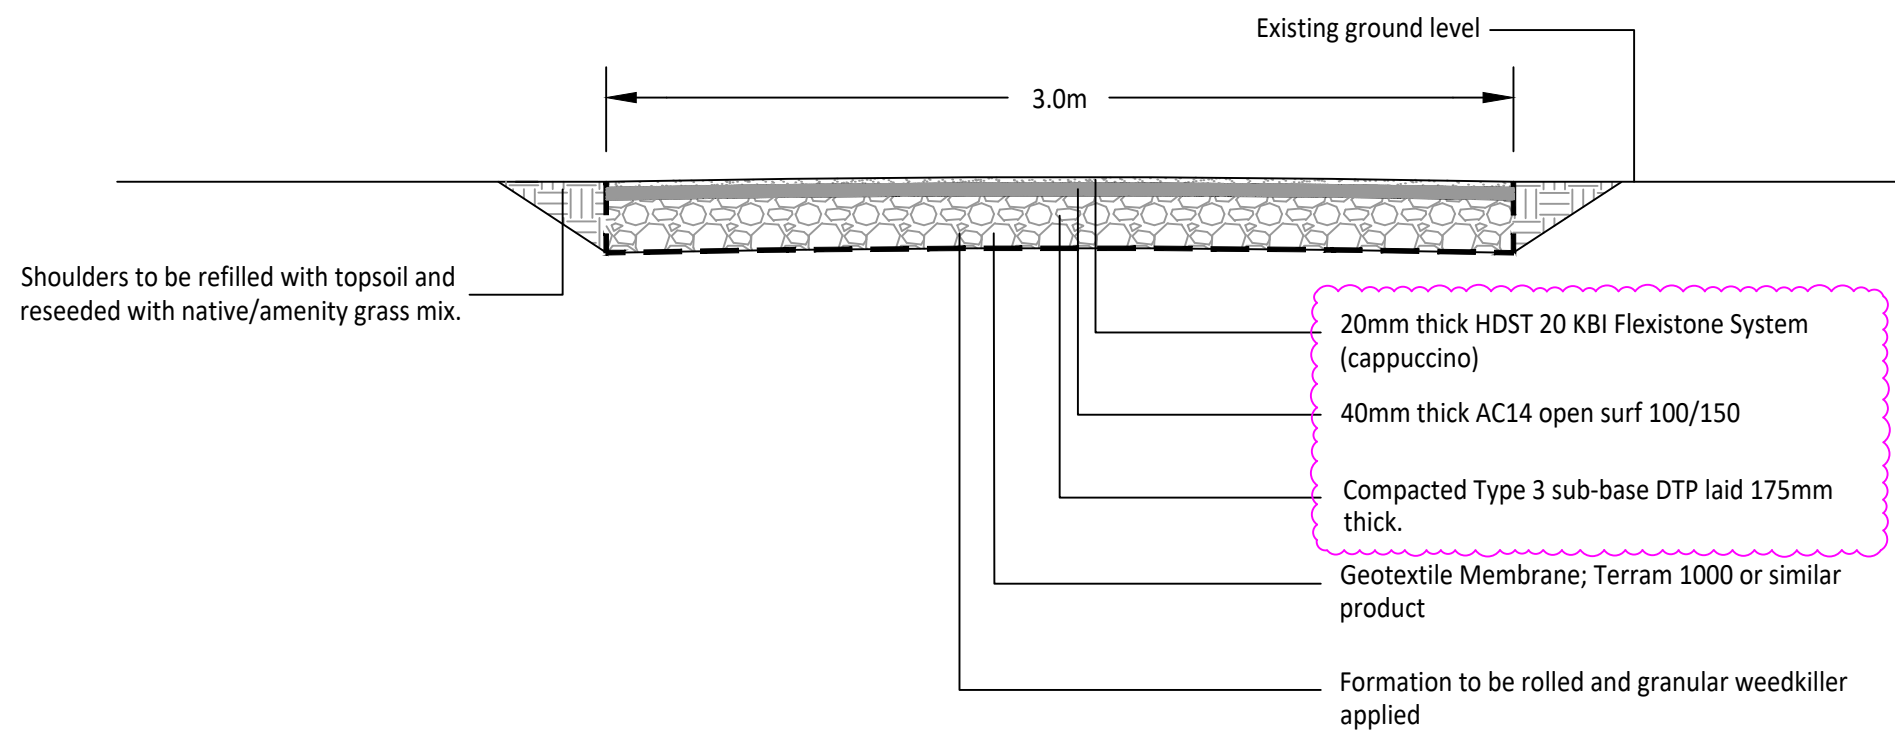

TYPICAL FLEXISTONE DETAIL

SCALE 1:25


Proposed KBI Flexistone Path

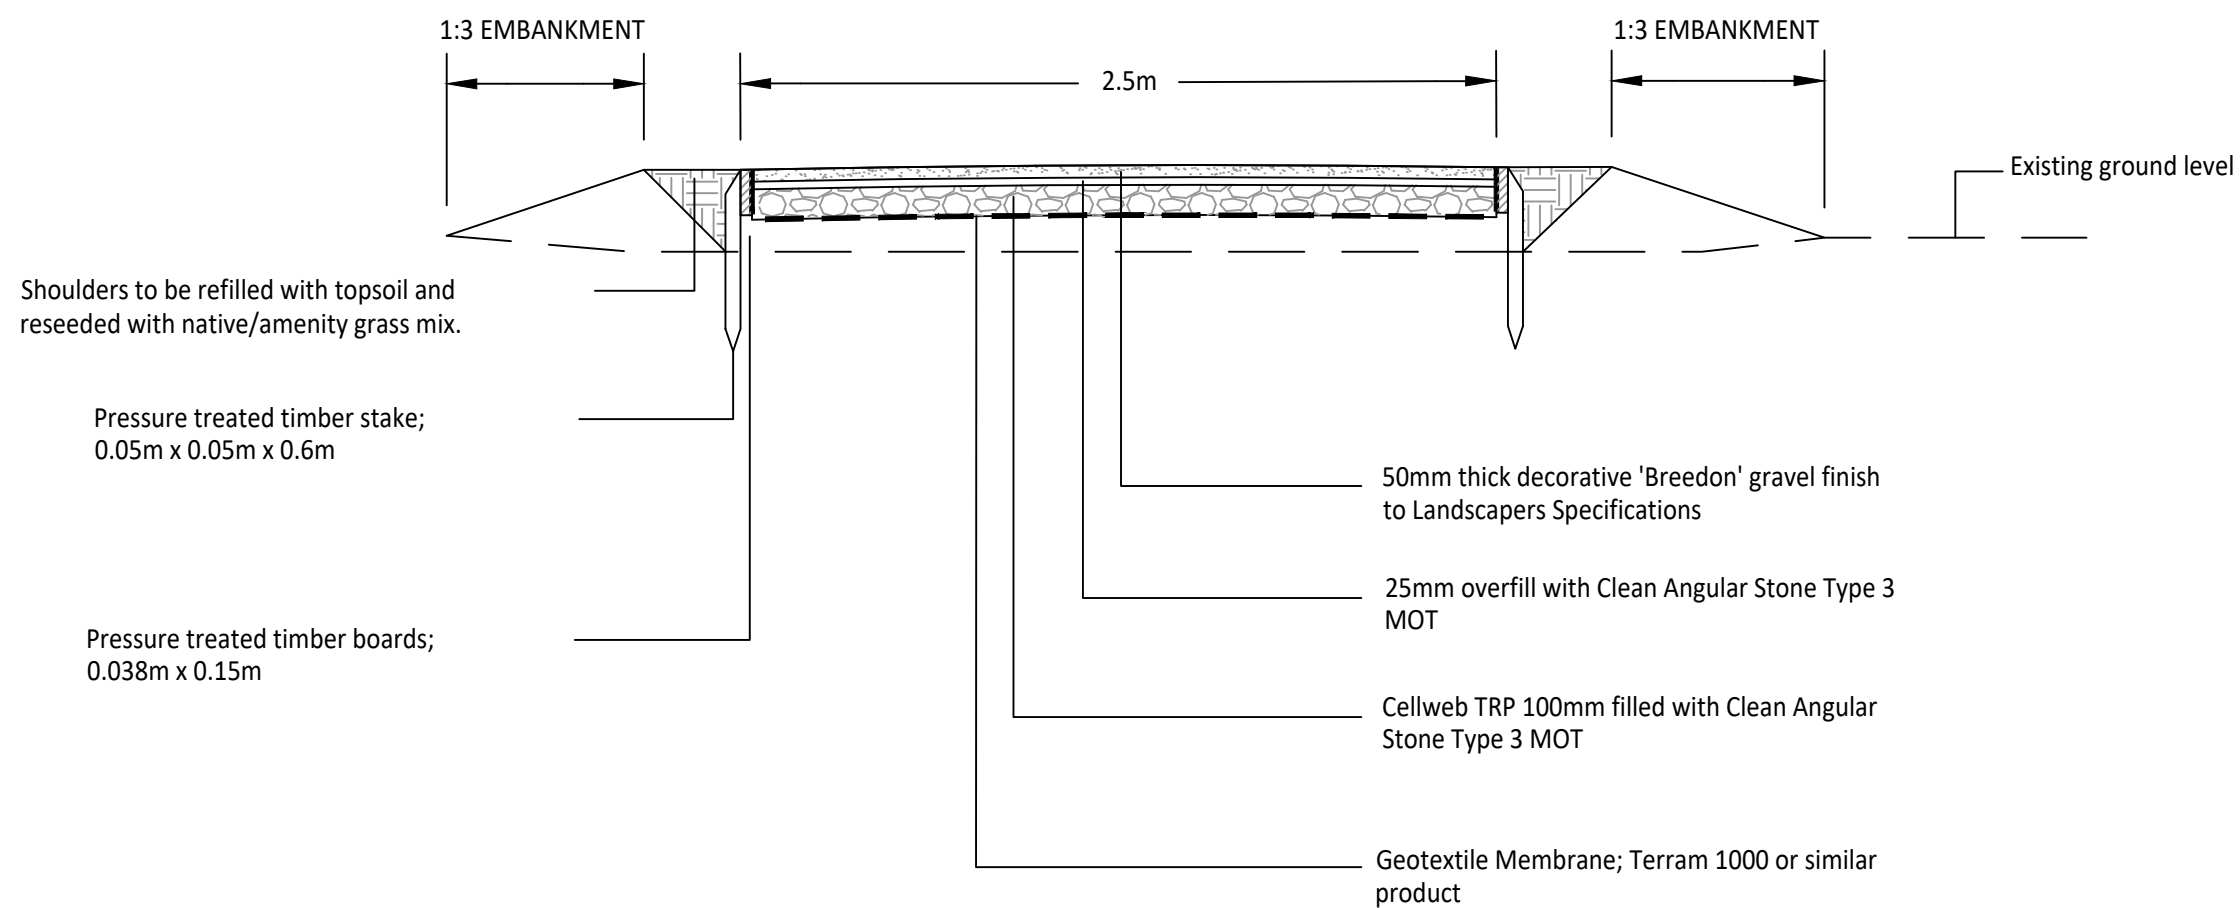

TYPICAL CELLWEB DETAIL

SCALE 1:25


Proposed No Dig 'Cellweb' Breedon Gravel Path Through Ancient Woodland

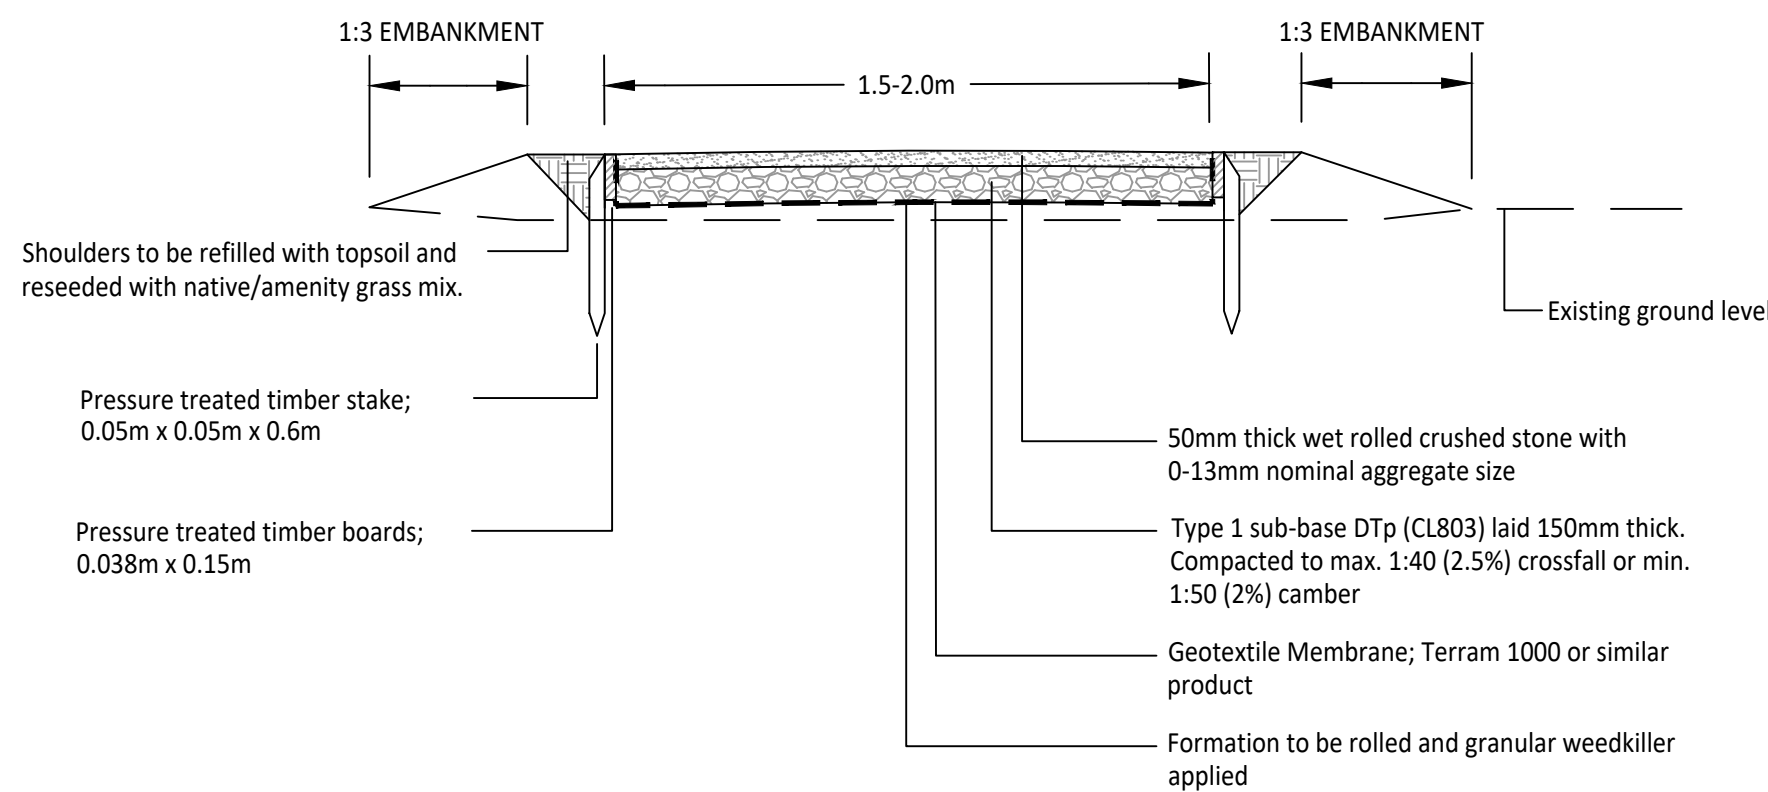

HOGGIN PATH NO-DIG CONSTRUCTION

SCALE 1:25


Proposed No-Dig 'Cellweb' Construction

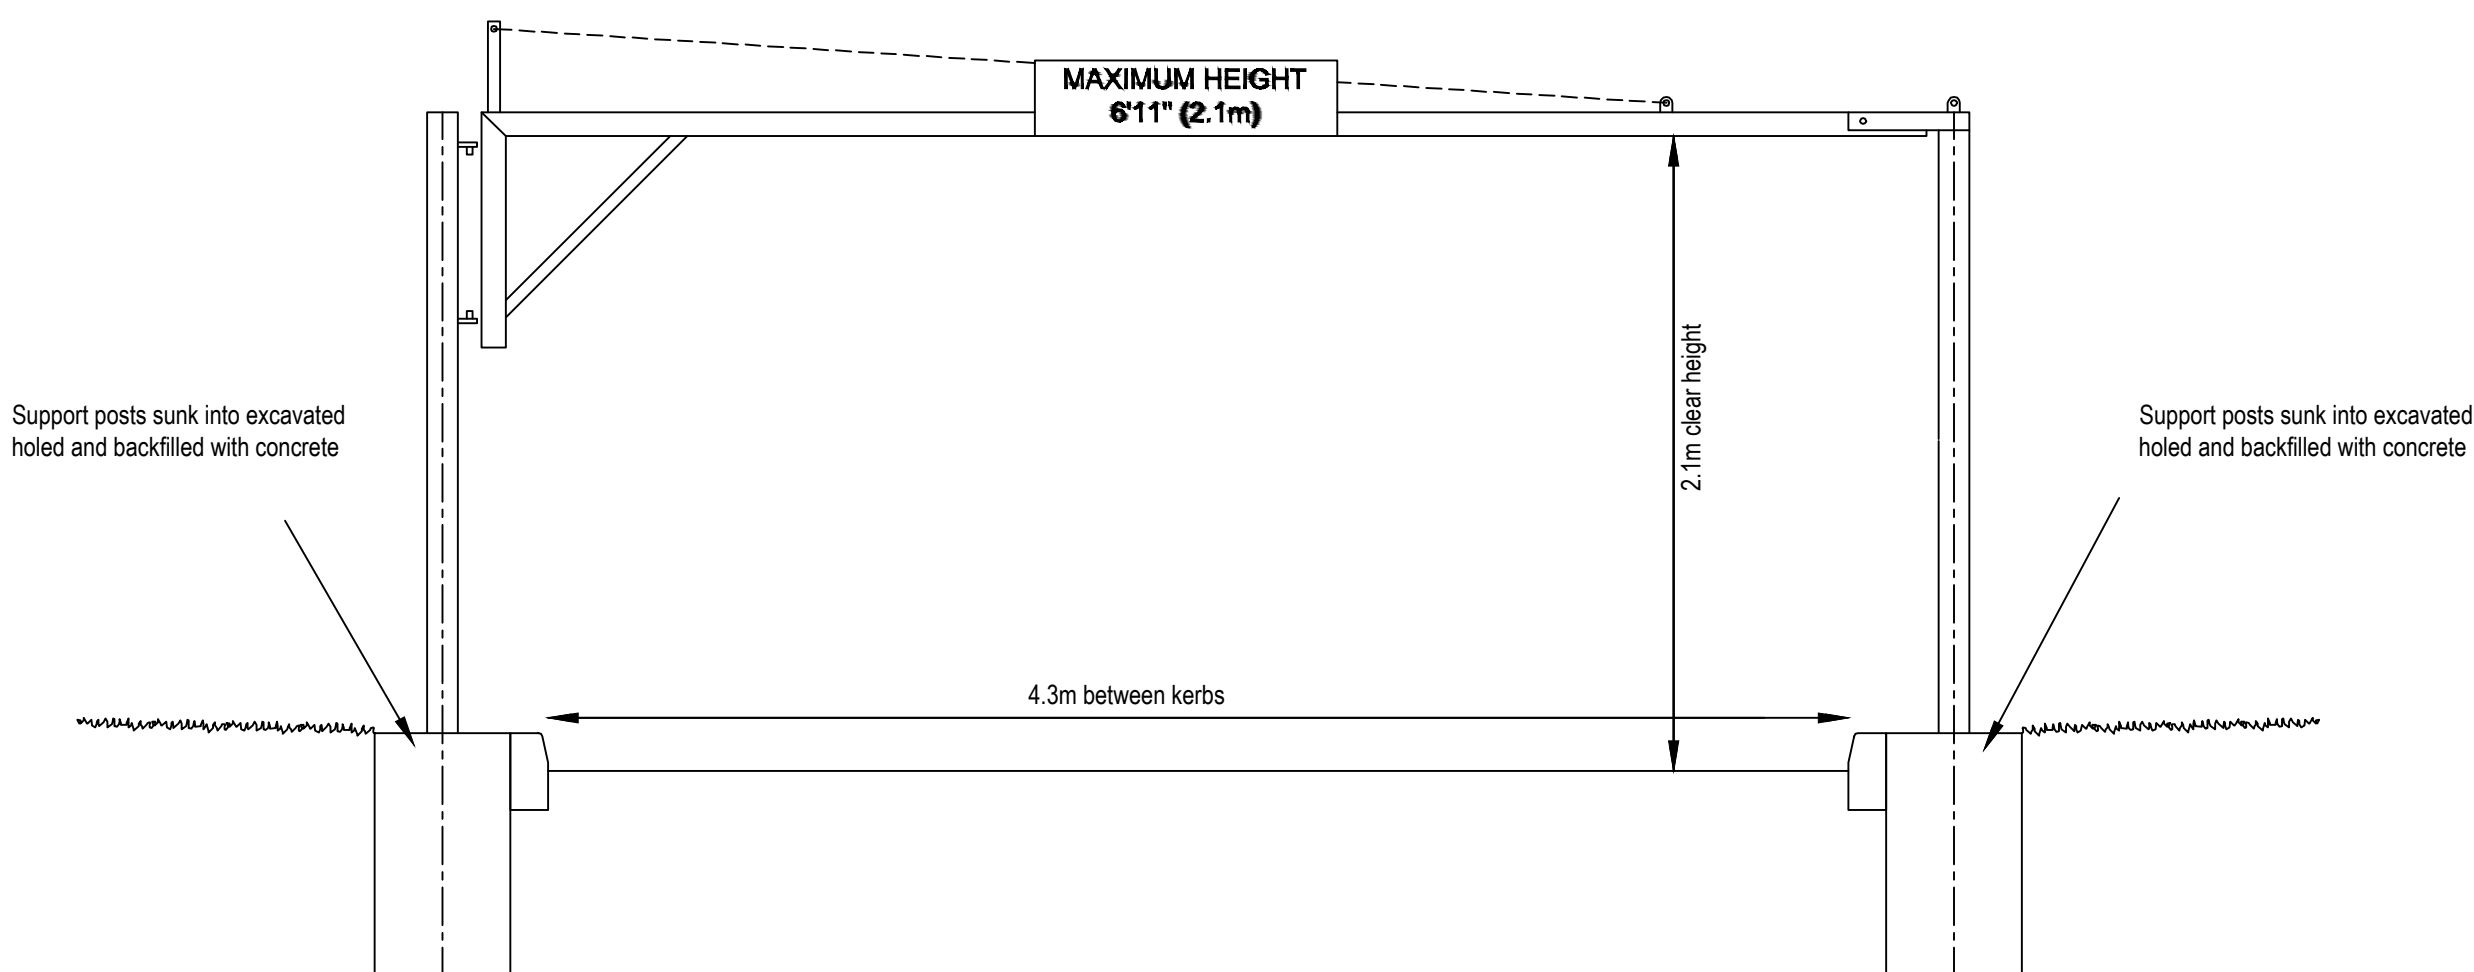

ELEVATION OF SINGLE HEIGHT RESTRICTOR

SCALE 1:25

Proposed Height Restrictor

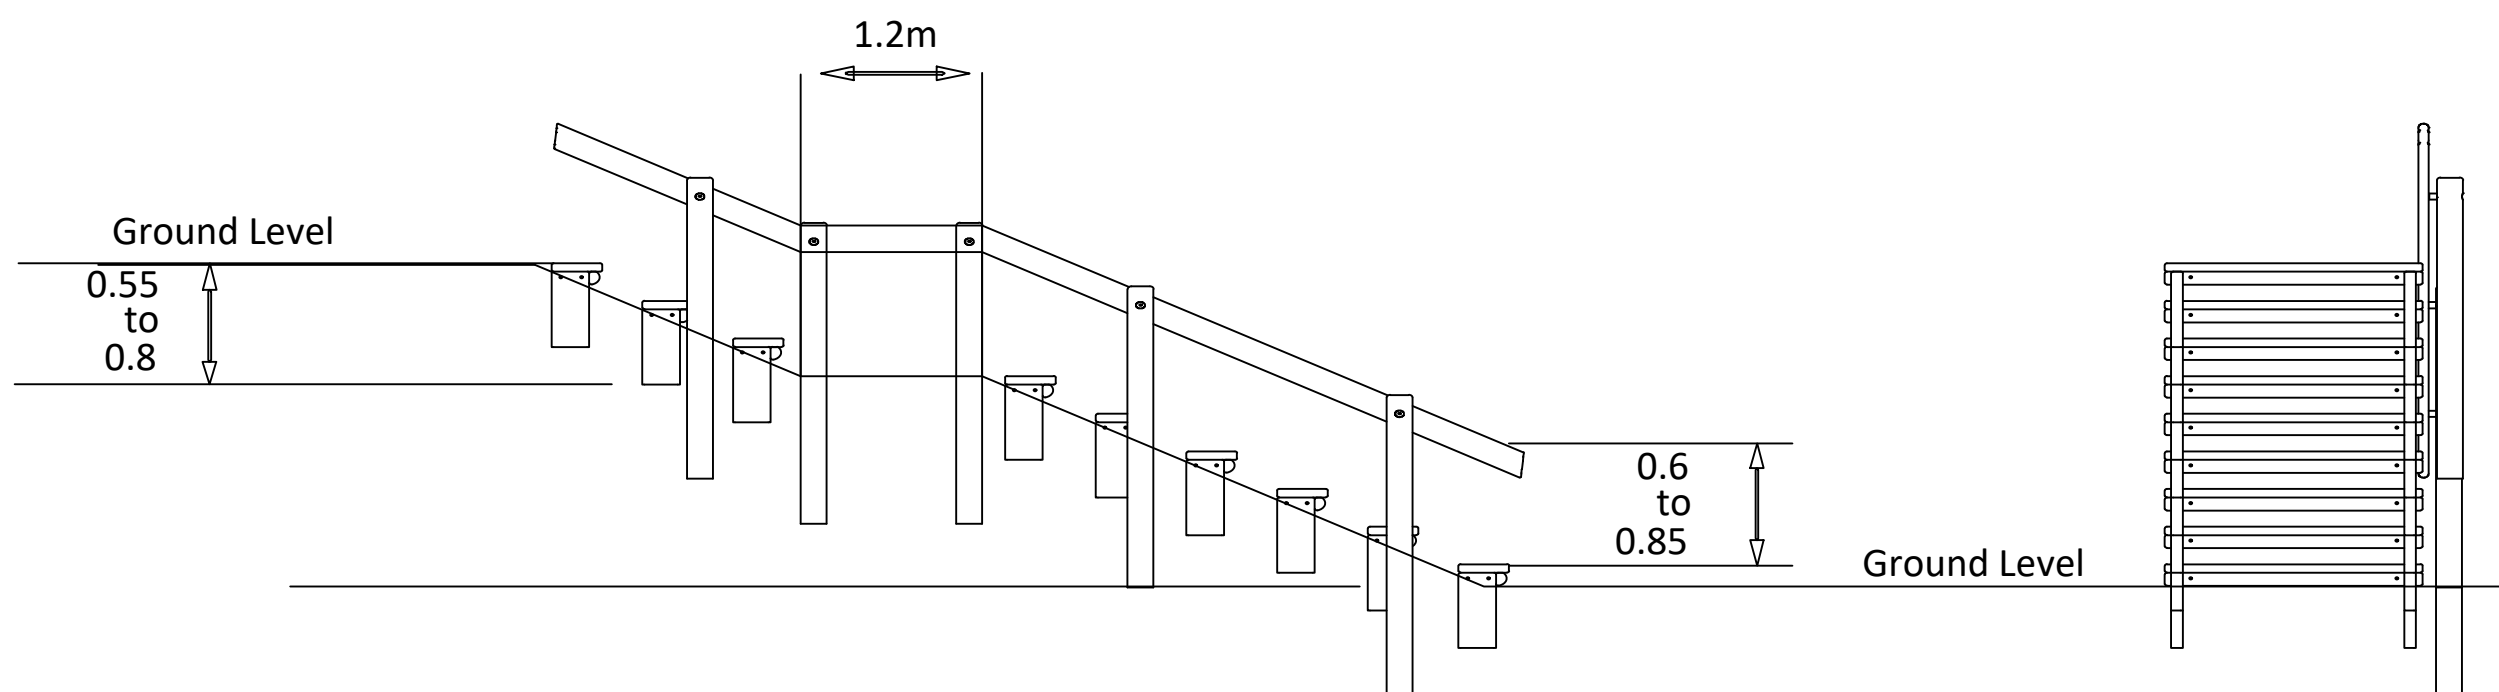

ELEVATION OF TIMBER STEPS WITH HANDRAIL

SCALE 1:50

SUBJECT TO
TECHNICAL APPROVAL

P5	07.26	FLEXISTONE DETAILS UPDATED	RF	RF
P4	07.26	FLEXISTONE DETAILS UPDATED	RF	RF
P3	01.26	DRAWING SIZE AMENDED TO A1 AND SCALE ON DETAILS UPDATED	AS	RF
P2	08.25	HEIGHT RESTRICTOR DETAIL AND TIMBER STEPS ADDED	AS	RF
P1	06.25	FIRST ISSUE	AS	RF
Rev	Date	Description	Drawn	Checked



Client
**MILLER HOMES
KIER VENTURES
KING ACRE ESTATES LTD**

Project
SOUTH WOKINGHAM SDL

Title
**SANG ACCESSES
CONSTRUCTION DETAILS**

Status

Scale	Date	Drawn	Checked
AS SHN @ A1	JUNE 2025	AS	RF

Drawing No.	Revision
A389-SANG-712	P5