



Revision	Stage Description	Drawn By
----------	-------------------	----------

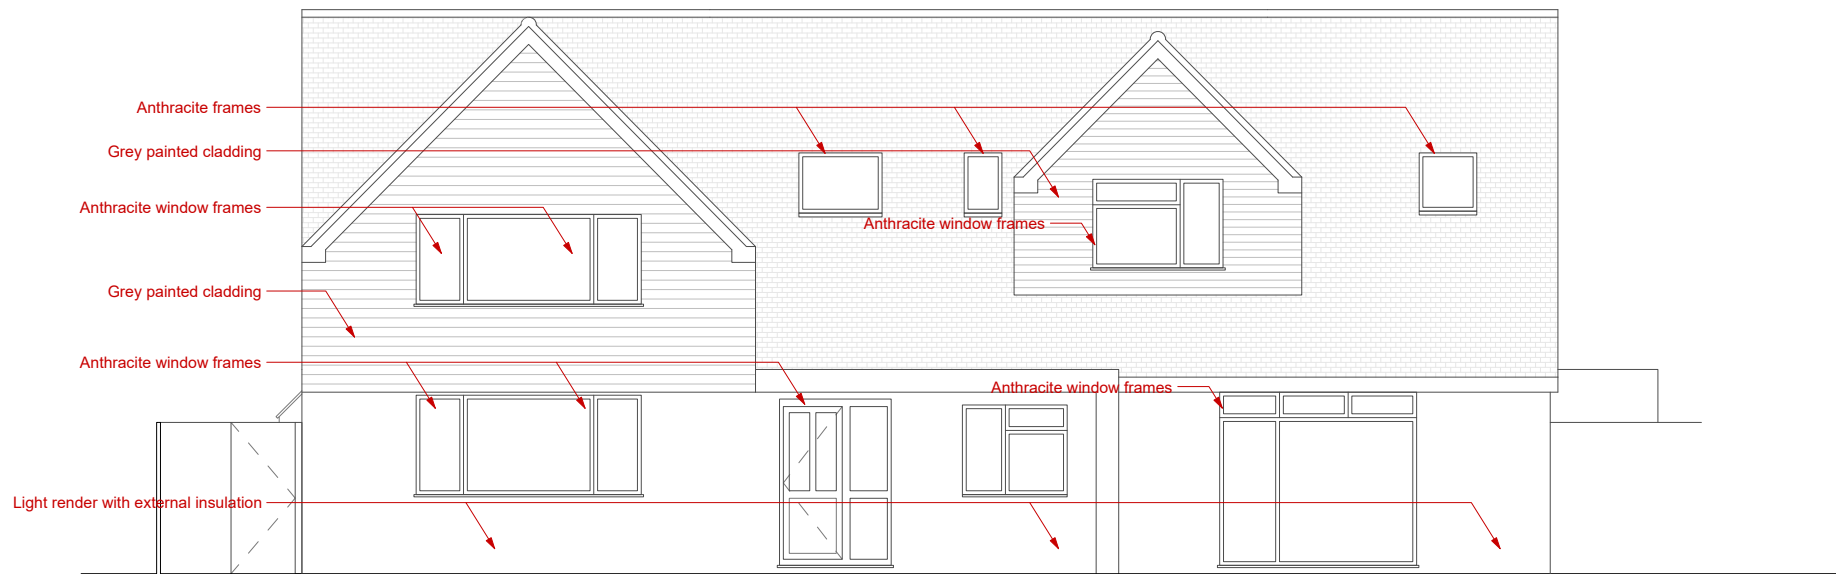

01 PROPOSED FRONT (NORTH) ELEVATION
SCALE 1:100

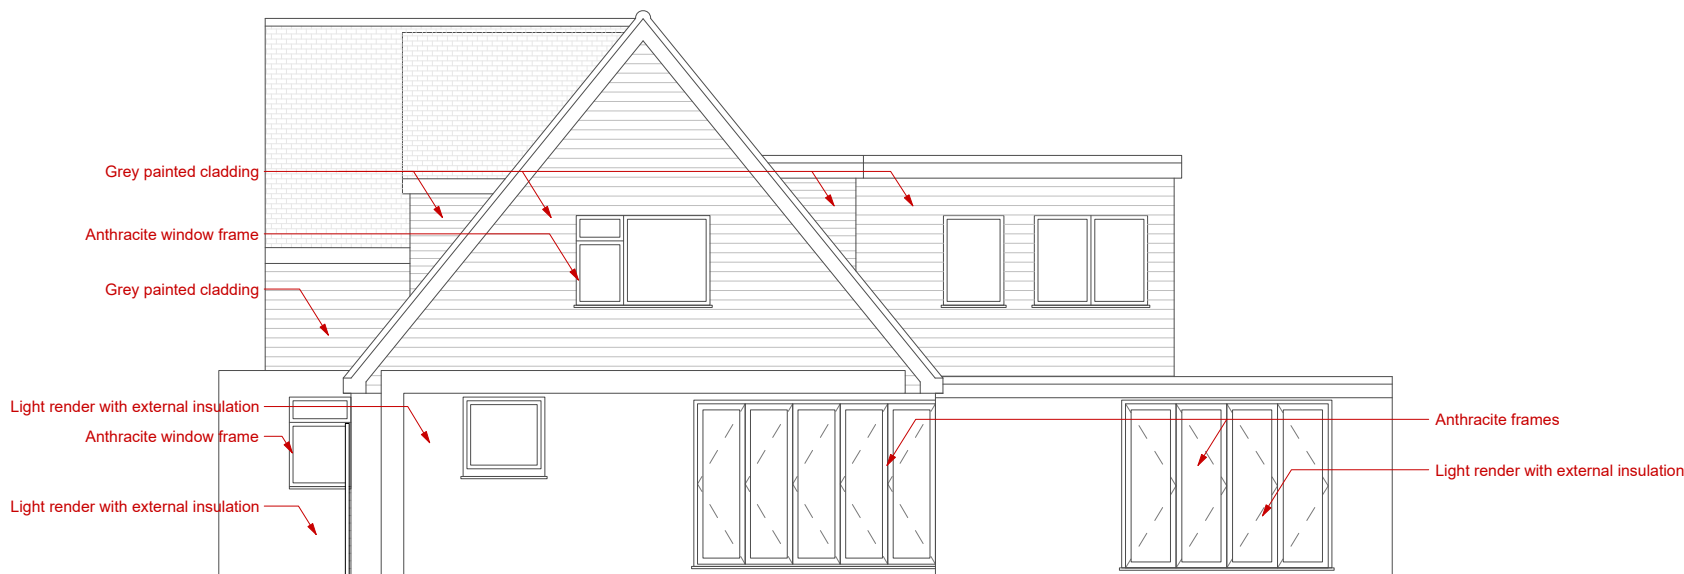

02 PROPOSED SIDE (WEST) ELEVATION
SCALE 1:100



Project
8 RUSSLEY GREEN

Location
8 RUSSLEY GREEN
WOKINGHAM
RG40 3HT

Client
MR IFTI CHAUDHRI

JARCHITECTURE
59 Pinewood Park
Farnborough
GU14 9LB
+44 (0)7948 150262
jaahidahmad@gmail.com

Status	Scale
Planning	1:100 @ A3
Drawn	Date
JA	AUG 2025

Drawing Name
PROPOSED ELEVATIONS 1

Project Number	Drawing Number	Revision
2320	PR 51	-