



Revision	Stage Description	Drawn By
----------	-------------------	----------

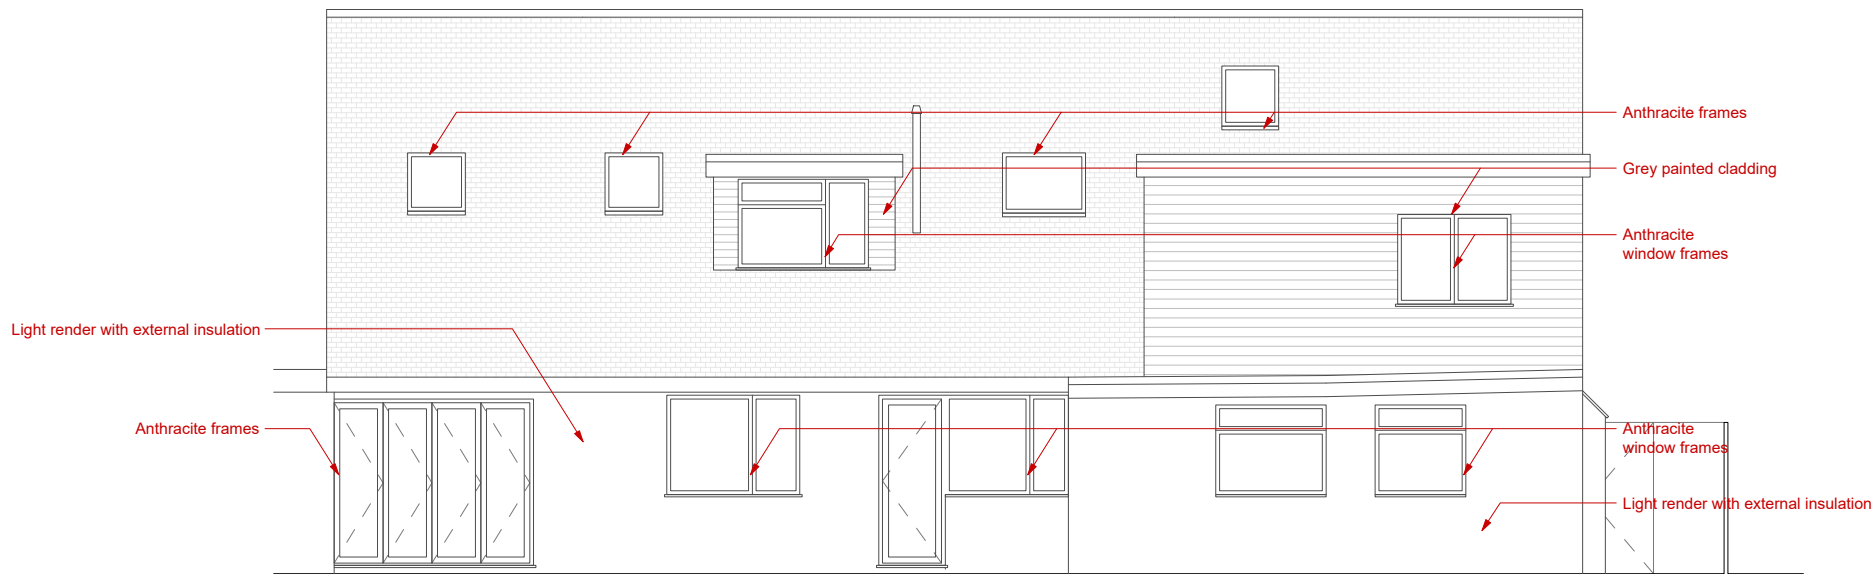

01 PROPOSED REAR (SOUTH) ELEVATION
SCALE 1:100

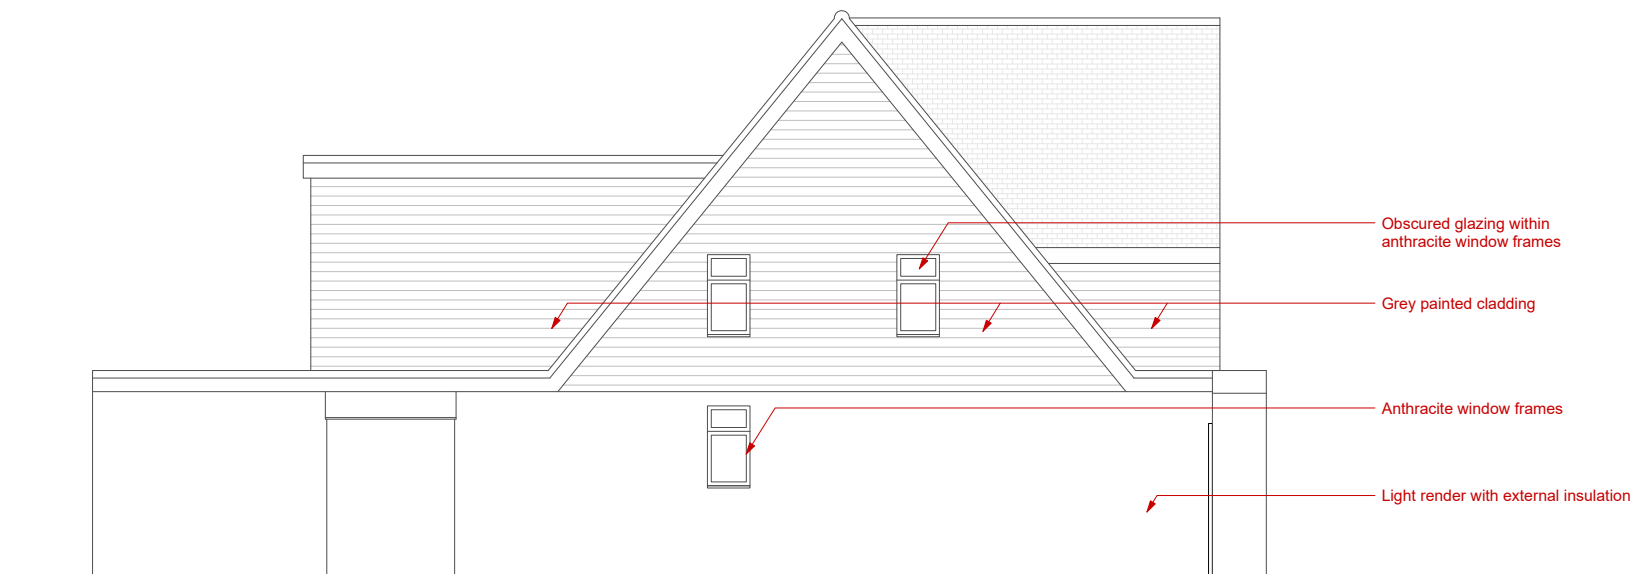

02 PROPOSED SIDE (EAST) ELEVATION
SCALE 1:100



Project
8 RUSSLEY GREEN
Location
8 RUSSLEY GREEN
WOKINGHAM
RG40 3HT
Client
MR IFTI CHAUDHRI

JARCHITECTURE
59 Pinewood Park
Farnborough
GU14 9LB
+44 (0)7948 150262
jaahidahmad@gmail.com

Status	Scale
Planning	1:100 @ A3
Drawn	Date
JA	AUG 2025

Drawing Name
PROPOSED ELEVATIONS 2

Project Number	Drawing Number	Revision
2320	PR 52	-