
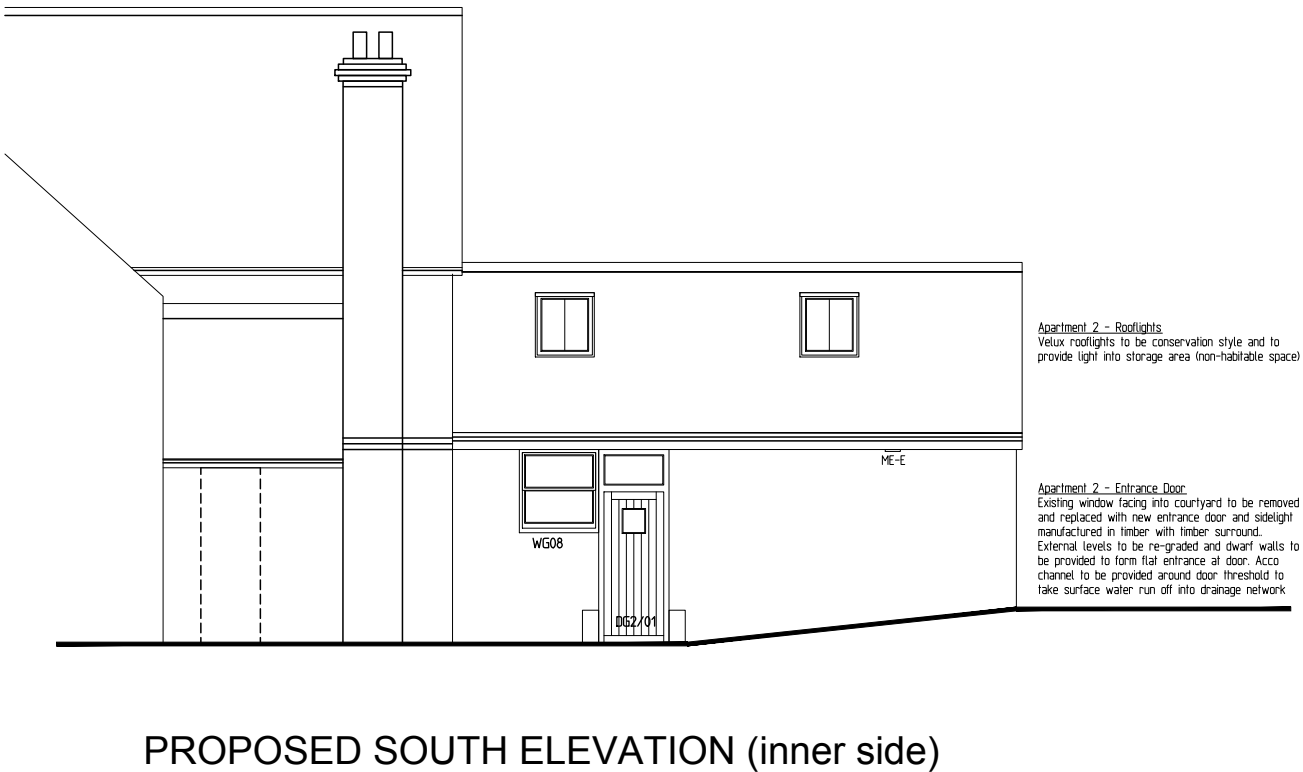


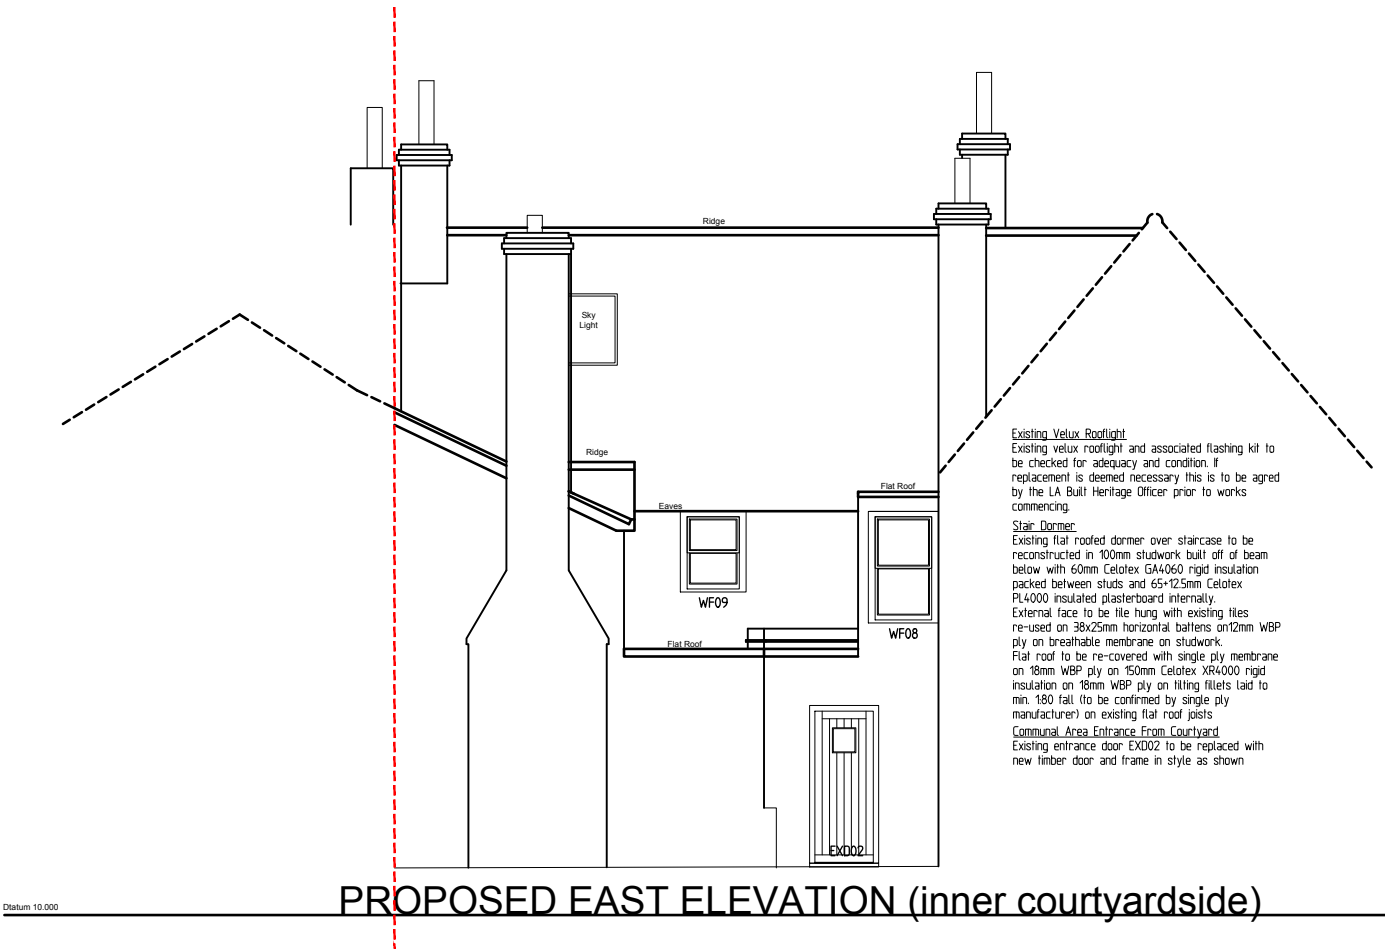

45 High Street
Wargrave
Berkshire

project :

Proposed Elevations
2 of 2

title :

Mr. R Arora & Mr. A. Grewal

client :

Lee Norris Design

27 Eden Way, Winnersh
Wokingham, Berkshire RG41 5PQ
Tel: 01189 787226
Mob: 07795 058193
E-mail: lee@leenorrisdesign.co.uk
Web: www.leenorrisdesign.co.uk

Planning and building regulations drawings
for residential extensions, new build,
renovation and conversion projects.

ref : LN

date : Jun'22

scale : 1:100@A3

project : 22-519

dwg no. / rev : 004/D