



Block Plan (1:200)

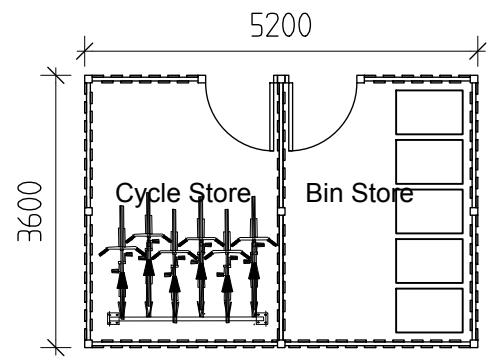

Cycle/Bin Store Plan

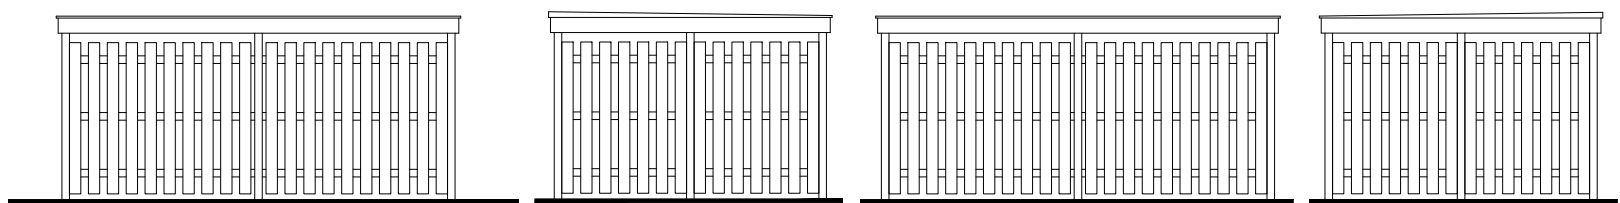

Hit & Miss Timber Cycle/Bin Store (1:100)

45 High Street
Wargrave
Berkshire
project :

Block Plan

title :

Mr. R Arora & Mr. A. Grewal
client :

Lee Norris Design 27 Eden Way, Winnersh Wokingham, Berkshire RG41 5PQ Tel: 01189 787226 Mob: 07795 058193 E-mail: lee@leenorrisdesign.co.uk Web: www.leenorrisdesign.co.uk	ref : LN date : Jun'22 scale : 1:200@A3 project : 22-519 dwg no. / rev : 1001/A
--	---