


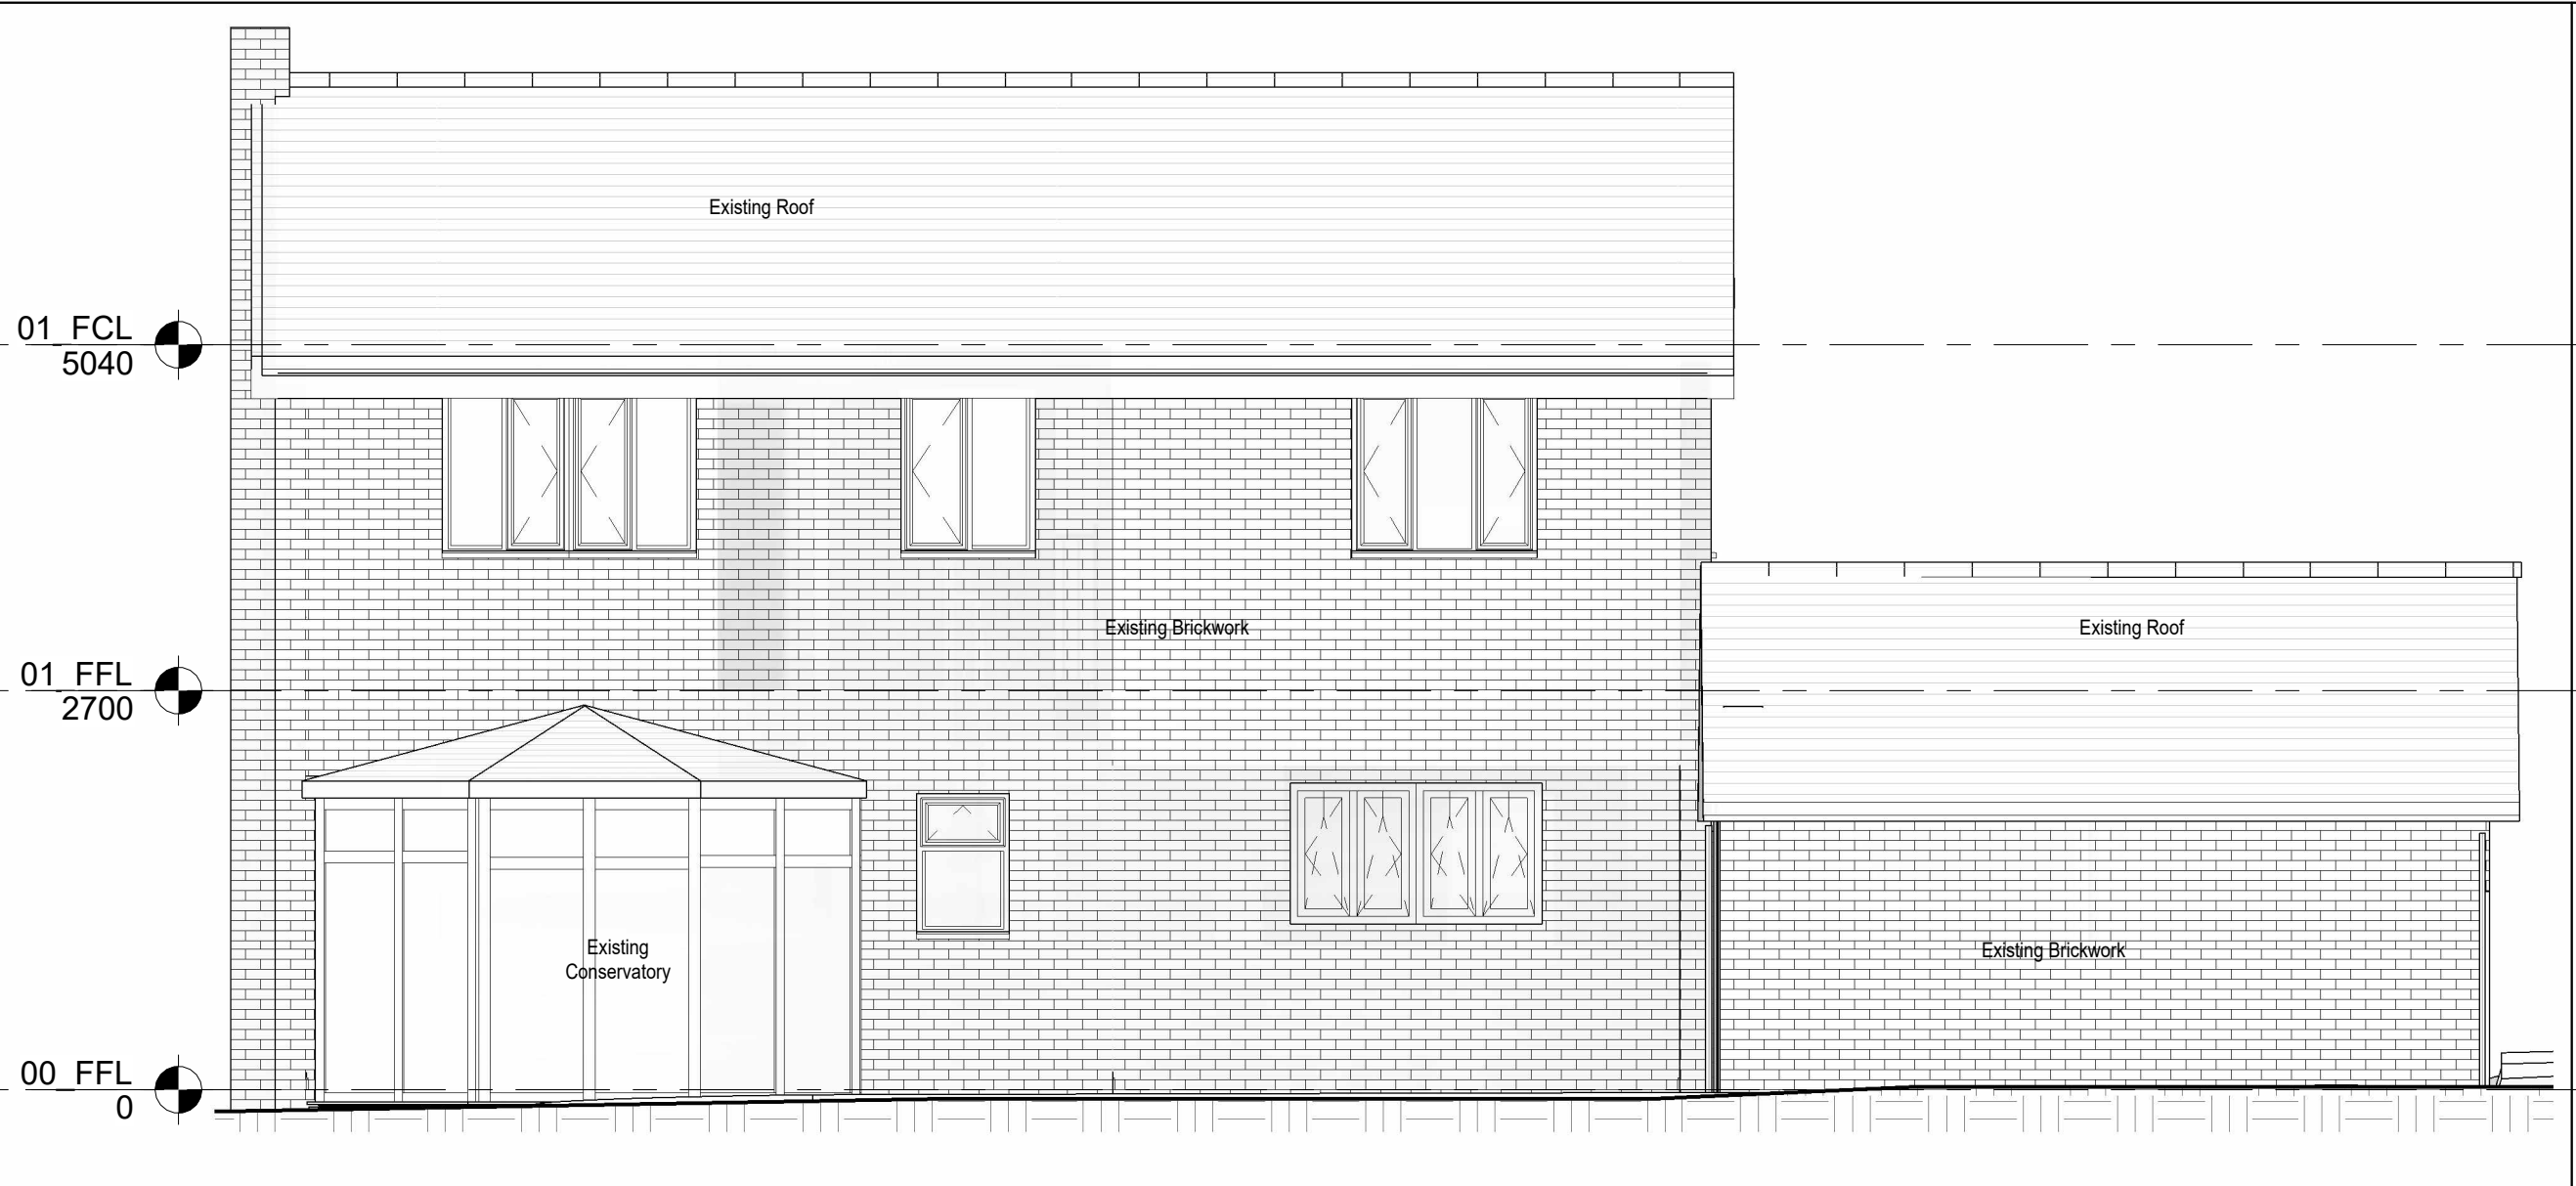

1 Existing Elevation - North
Scale 1 : 50



2 Existing Elevation - South
Scale 1 : 50



3 Existing Elevation - West
Scale 1 : 50



4 Existing Elevation - East
Scale 1 : 50

NOT FOR
CONSTRUCTION

DESIGN DOCUMENT

Mobius At Work Ltd, The Treehouse,
Turners Barn, Redlake Lane,
Wokingham, RG40 3BF

These drawings and specifications are confidential and shall remain the sole property of Mobius At Work Ltd. All of its contents are protected under the copyright, designs and patents act 1988. All copyright, design rights and intellectual property rights remain the property of Mobius At Work Ltd. They shall not be reproduced (in whole or in part), shared with third parties or used in any manner on other projects or extensions to this project without the prior written consent of Mobius At Work Ltd. These drawings and specifications are intended to express design intent (which is subject to change at anytime) and do not necessarily reflect actual site conditions.

Revision Schedule				
Rev.	Date	By	Description	
P01	28.01.2025	MAW	Existing Elevations	

PROJECT NAME:
ALTERATIONS AND ADDITIONS

PROJECT ADDRESS:
34 Trefoil Cl, Wokingham RG40 5YQ

CLIENT:	Trefoil Close
PROJECT NO:	TCL01
ISSUE DATE:	18.11.2024
DESIGNER:	Designer
PROJECT MANAGER:	LP
CHECKED BY:	.

SHEET TITLE:
Existing Elevations

SCALE AT A1: 1 : 50 **SHEET:** 1 OF 1

SHEET NUMBER:
TCL01-MAW-00-ZZ-D-I-3000-P01