


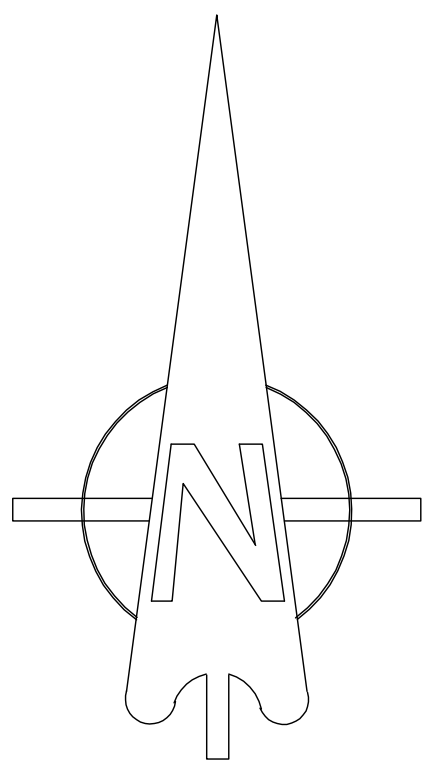

SITE LAYOUT 1:500

PARCEL
R11

T	05.06.25	Layout amended in line with planning layout REV AM.	SR	DGP
S	06.06.25	Layout amended in line with planning layout REV AL & AL	SR	DGP
R	28.05.25	Layout amended in line with planning layout REV AL	SR	DGP
Q	06.05.25	Layout amended in line with planning layout REV AL	SR	DGP
P	29.04.25	Layout amended in line with planning layout REV AL	DGP	DGP
N	29.04.25	Layout amended in line with planning layout REV AL	DGP	DGP
M	25.04.25	Layout amended in line with planning layout REV AL & AE	SR	DGP
L	17.03.25	Layout amended in line with planning layout REV AL	SR	DGP
K	12.02.25	Layout amended in line with planning layout REV AL	SR	DGP
J	05.02.25	Layout amended in line with planning layout REV AL	SR	DGP
I	30.01.25	Layout amended in line with planning layout REV AL	SR	DGP
H	24.01.25	Layout amended in line with planning layout REV AL	SR	DGP
G	17.01.25	Layout amended in line with planning layout REV AL	SR	DGP
F	10.01.25	Layout amended in line with presentation layout rev U	SR	DGP
E	23.12.24	Layout amended in line with presentation layout rev U	SR	DGP
D	10.12.24	Layout amended in line with presentation layout rev U	SR	DGP
C	14.11.24	Layout amended in line with presentation layout rev U	SR	DGP
B	10.12.24	Layout amended in line with presentation layout rev U	SR	DGP
A	14.11.24	Layout amended in line with presentation layout rev U	SR	DGP

Client **miller homes** **aap architecture**

Project South Wokingham Phase R10
Drawing Title Proposed Layout with Parameter Plan Overlay

Scale 1:500 @ A0 Drawn SR Checked DGP
Date JUNE 2024 File P1914.R10.01 Drawing Status
Dwg No P1914.R10.14 Rev T PLANNING

AAP Architecture Ltd
Unit 4 Monument Business Centre, Monument Way, East, Wokingham, Surrey GU21 5LG
T 01483 777345 E projects@aap-arc.co.uk W aap-arc.co.uk
Under the Intellectual Property Act 2014, this drawing is the copyright of AAP Architecture Ltd.