


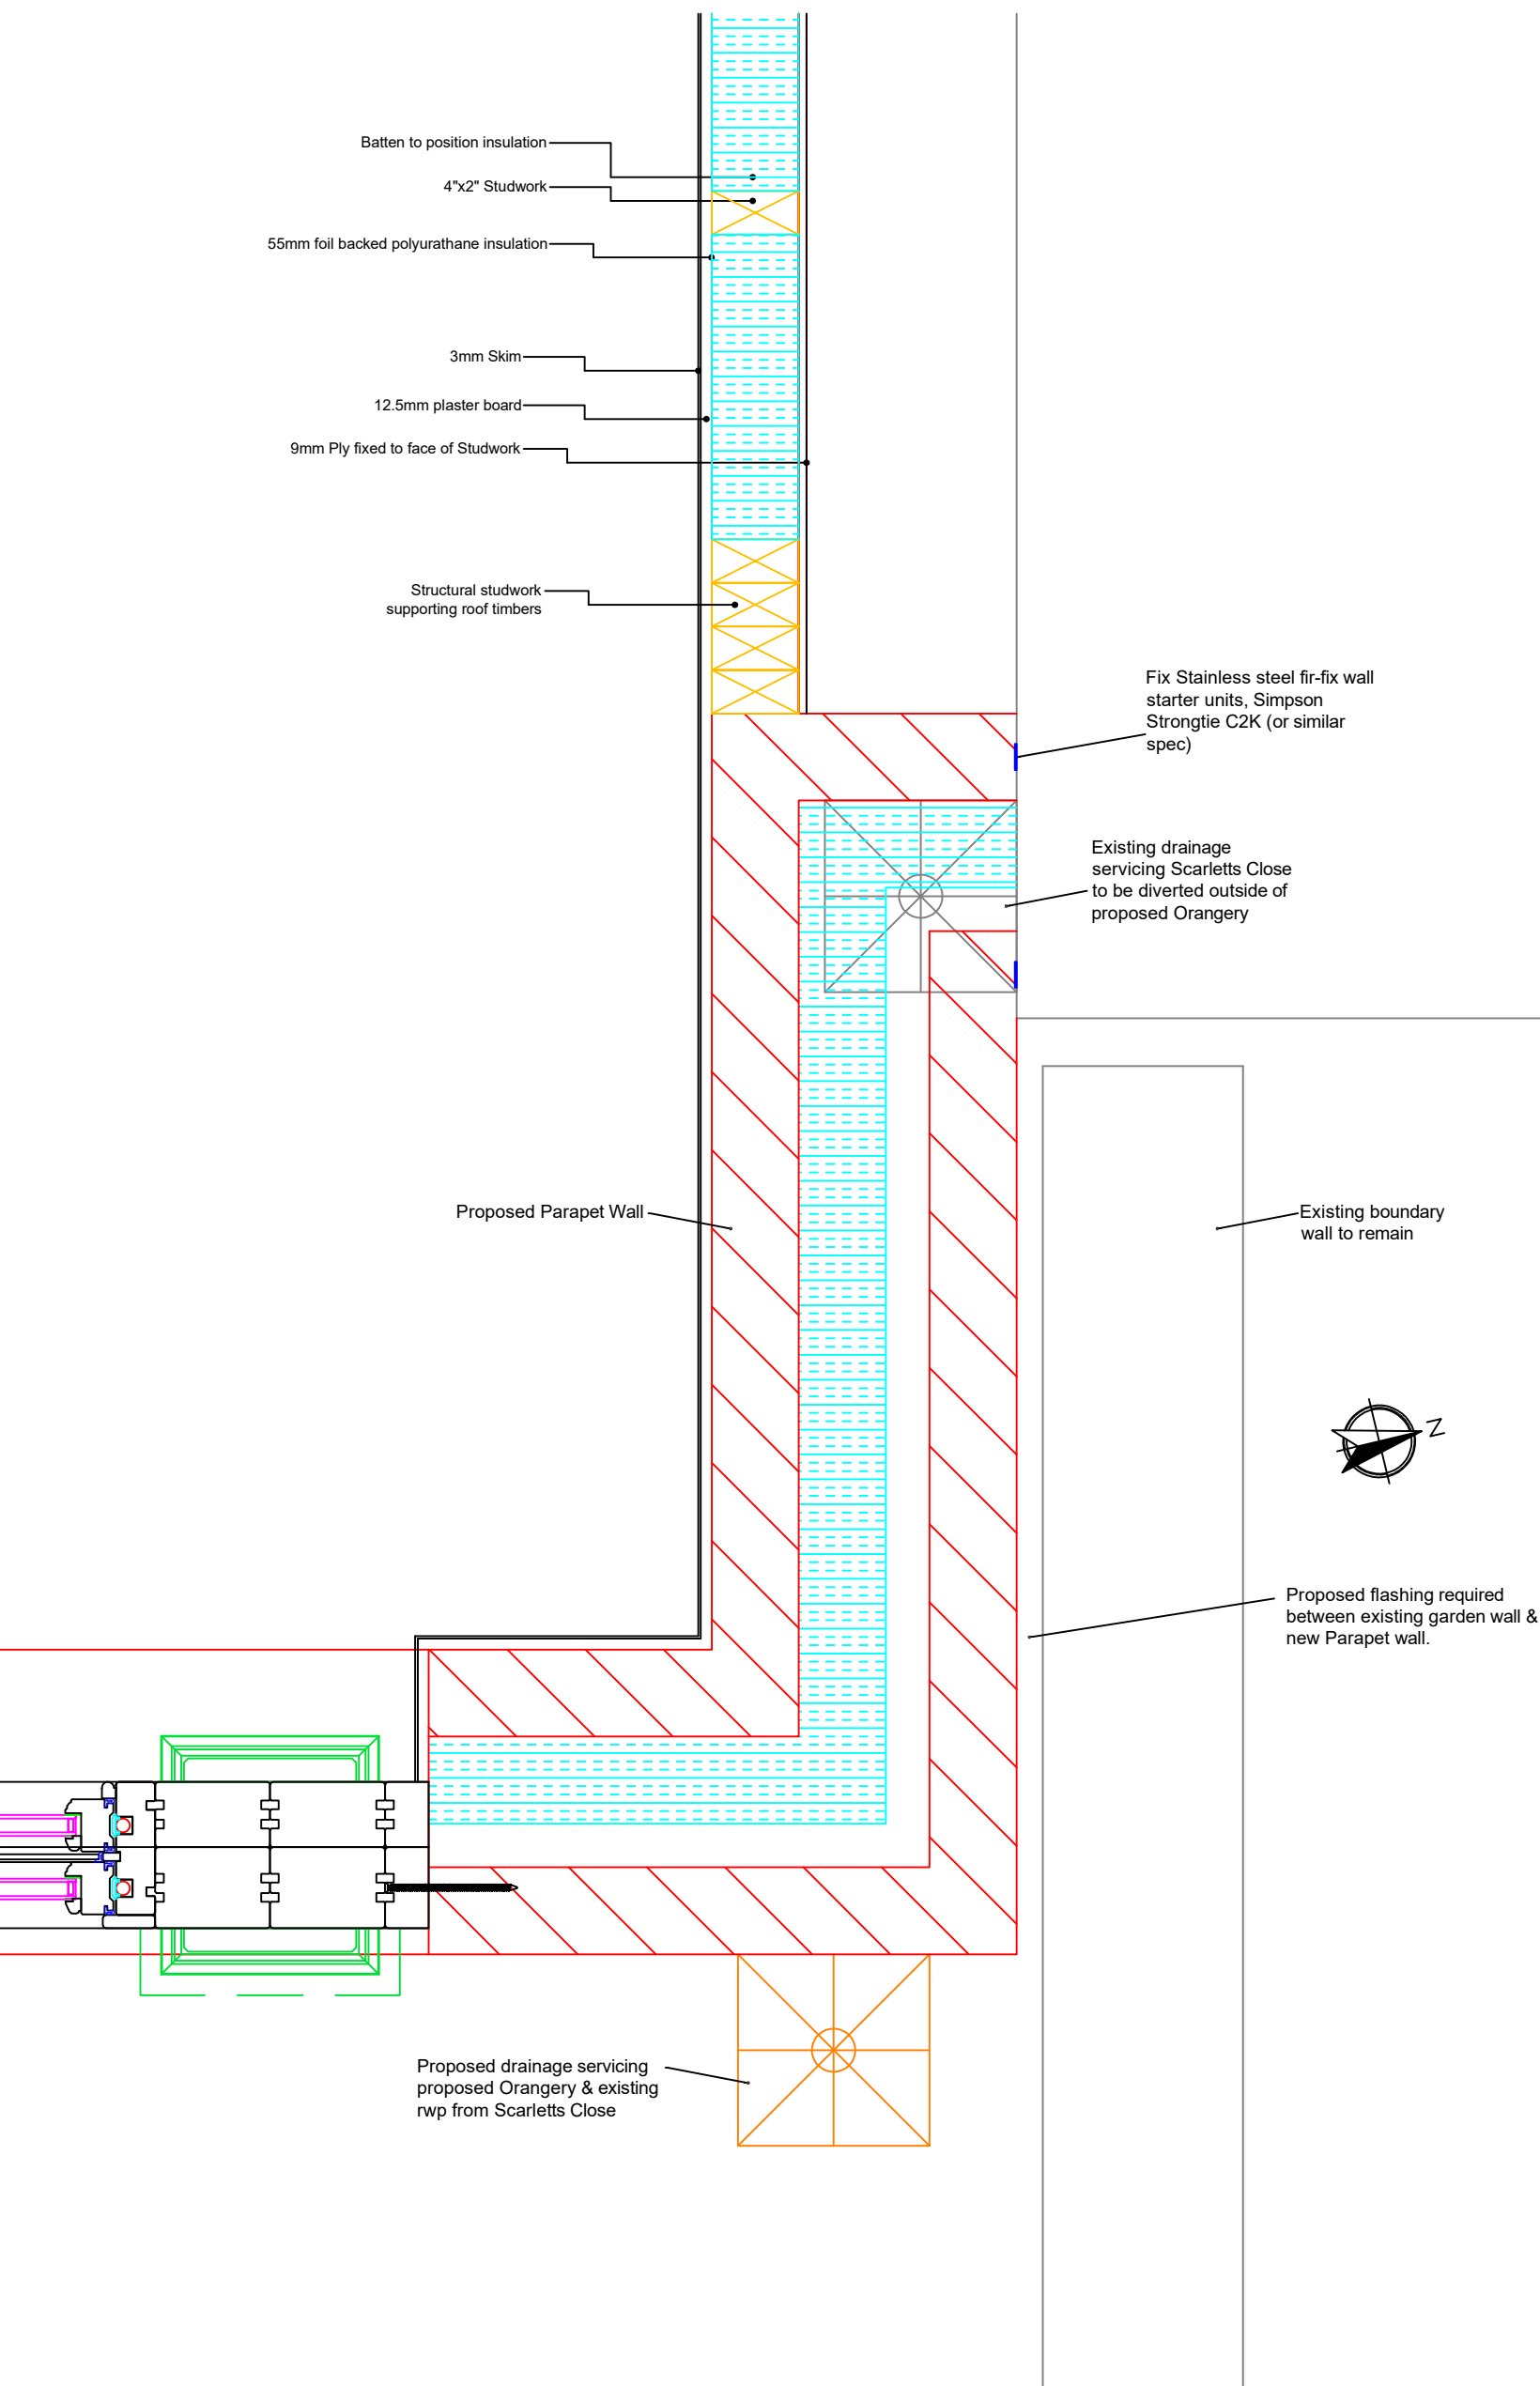

SCALE 1:5
0 50mm 100mm 150mm 200mm 250mm

REVISION	DATE	COMMENT
A	06.05.2025	New Parapet Wall

client South Scarletts Scarletts Lane Reading Berkshire RG10 9XD		
Drawing: Plan at corner of Scarletts Close		
scale: 1:5 @A3	dwg: 12940 /09	rev: B
date: August '24		