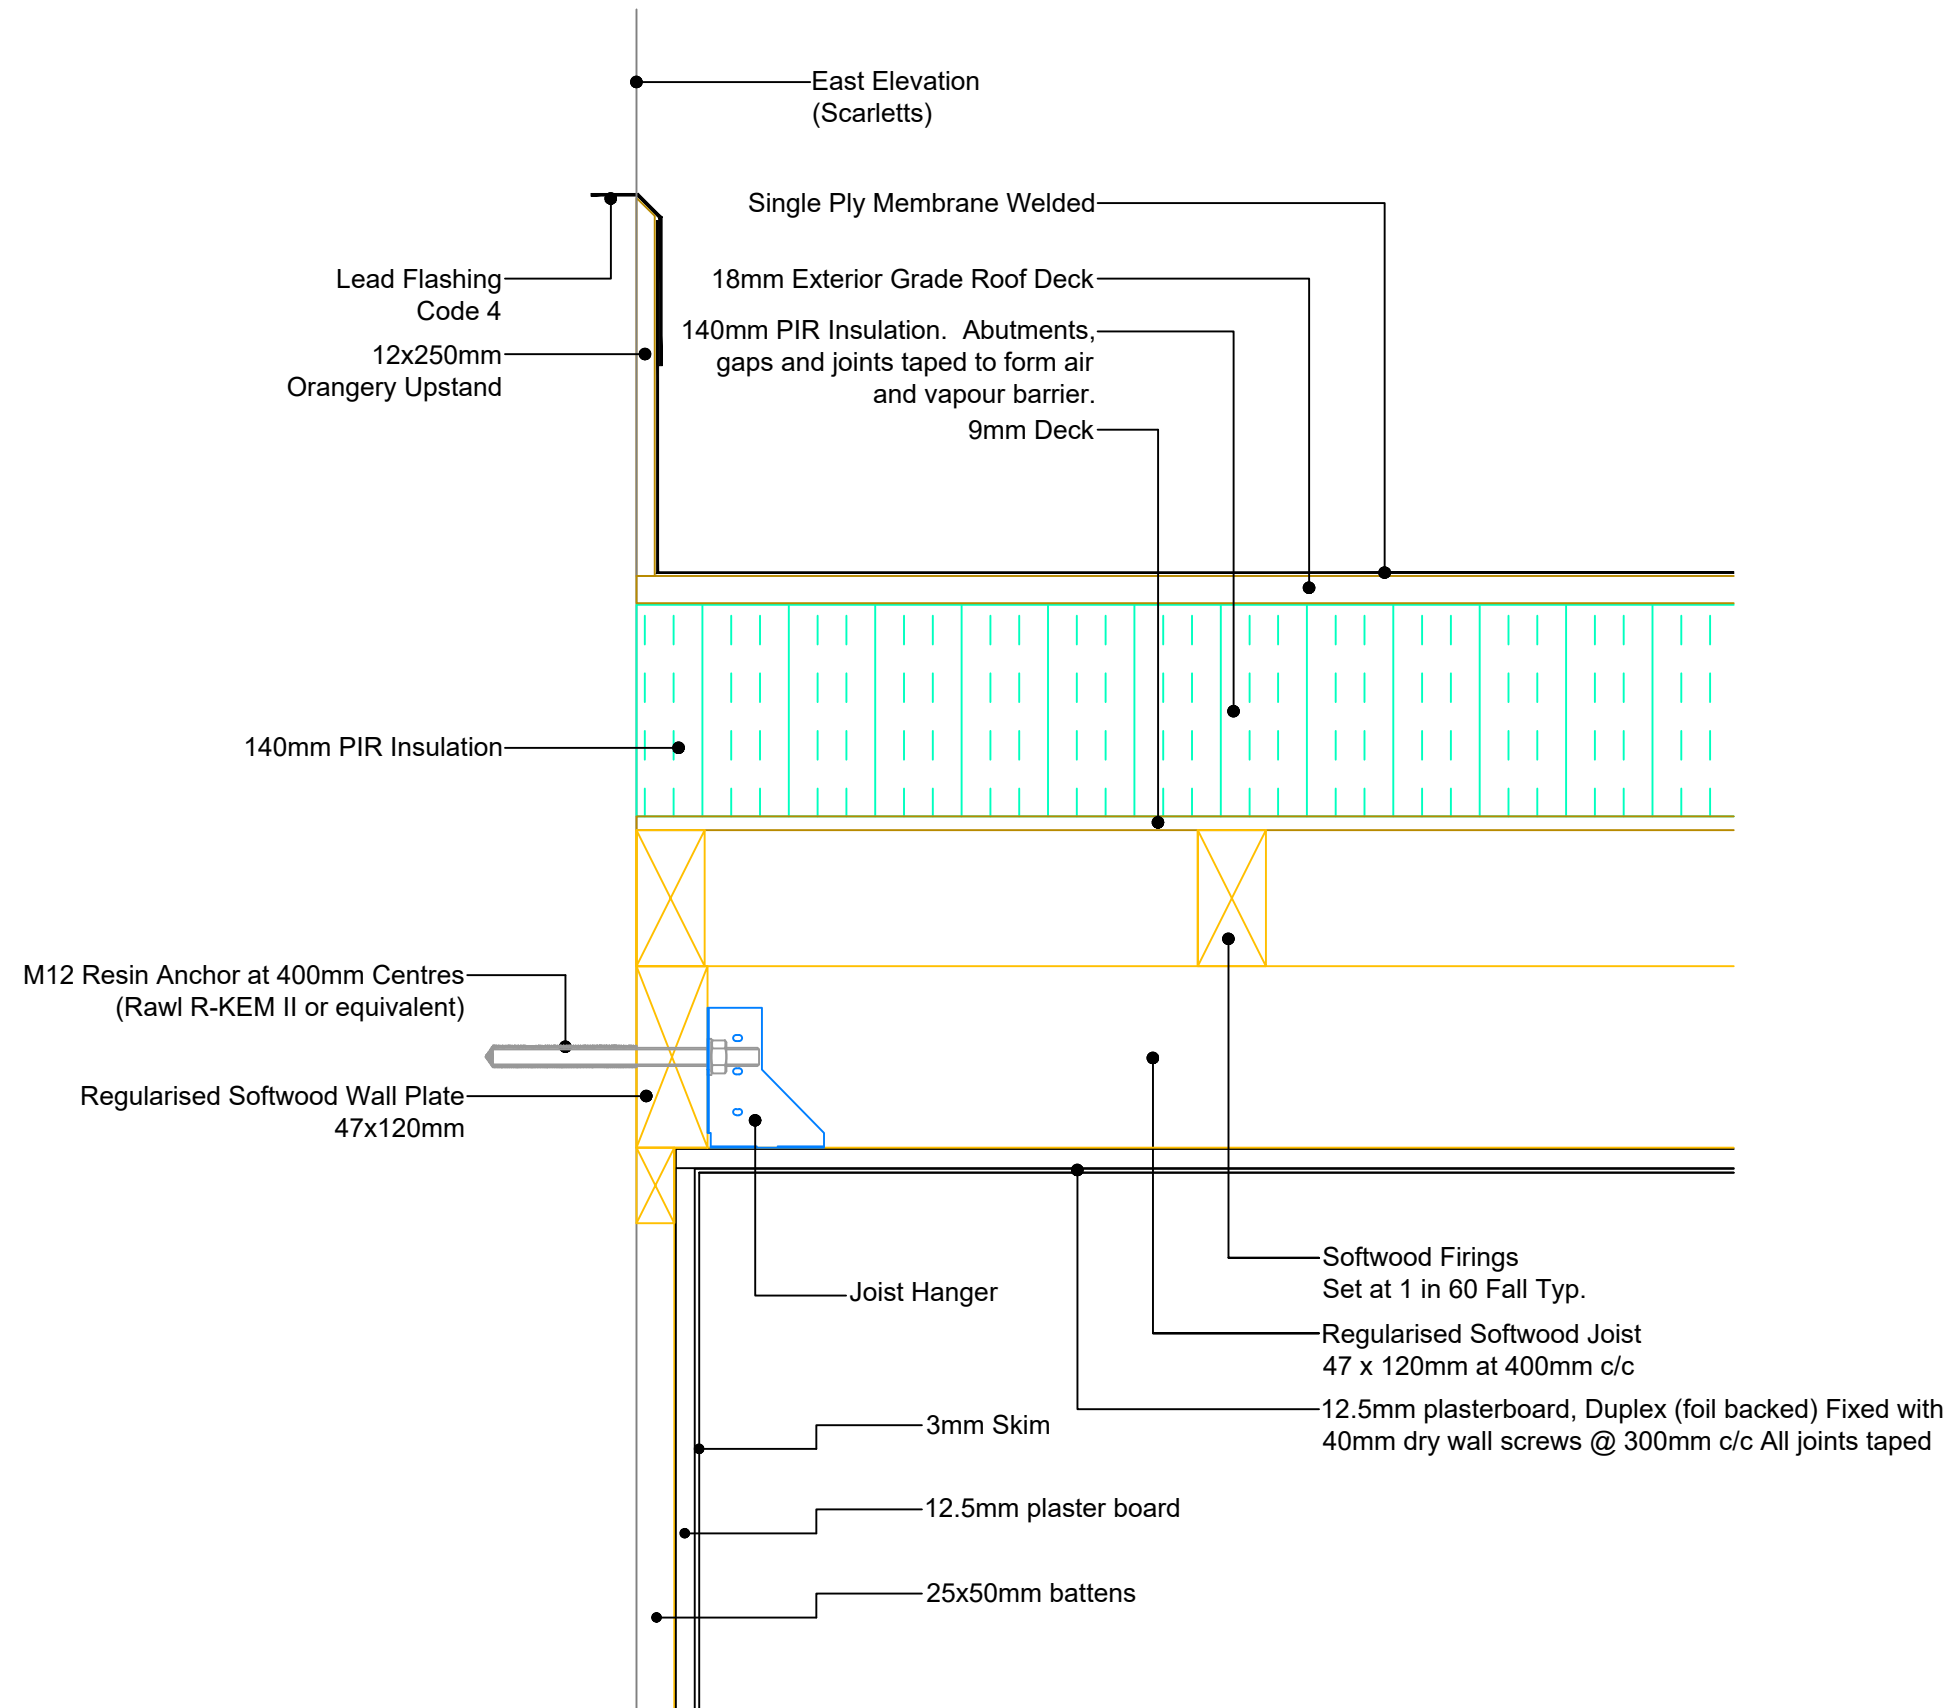


REVISION	DATE	COMMENT

client	South Scarletts Scarletts Lane Reading Berkshire RG10 9XD
Drawing:	Roof Section abutting East Elevation
scale: 1:5 @A3	dwg: 12940 /05a
date: August '24	rev: -

David Salisbury

Bennett Road,
Isleport Business Park,
Highbridge, Somerset, TA9 4PW
Tel: 01278-764400 Fax:
01278-764422