
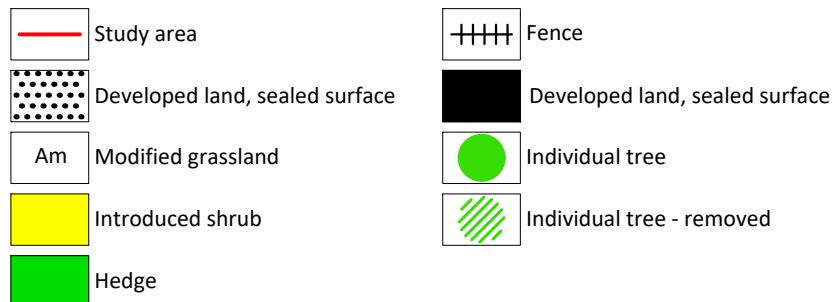


0m 10m 20m
1:750 @ A4

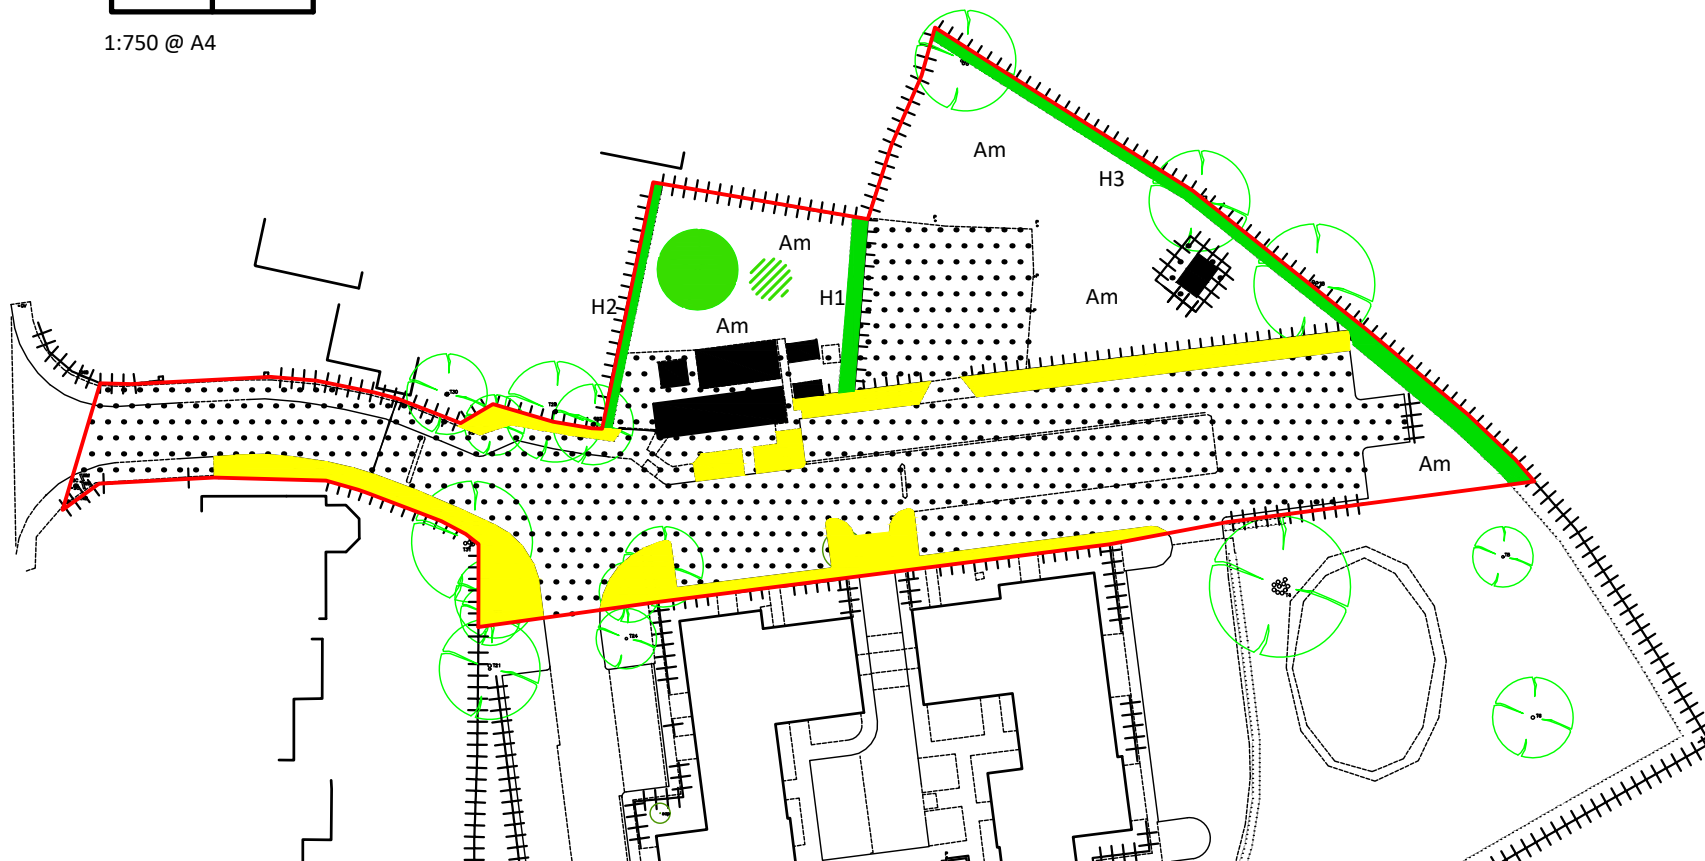

Sam Watson Ecology 45 Bull Street Aston Bampton OX18 2DT Samwatsonecology@gmail.com 07971 555192	
Project - Beech Court, Hurst	
Client - Pinnacle Property Management Ltd	
Title - UKHabs habitat map	
Date - August 24	Drawing - 0098-0608-2
Rev -	