


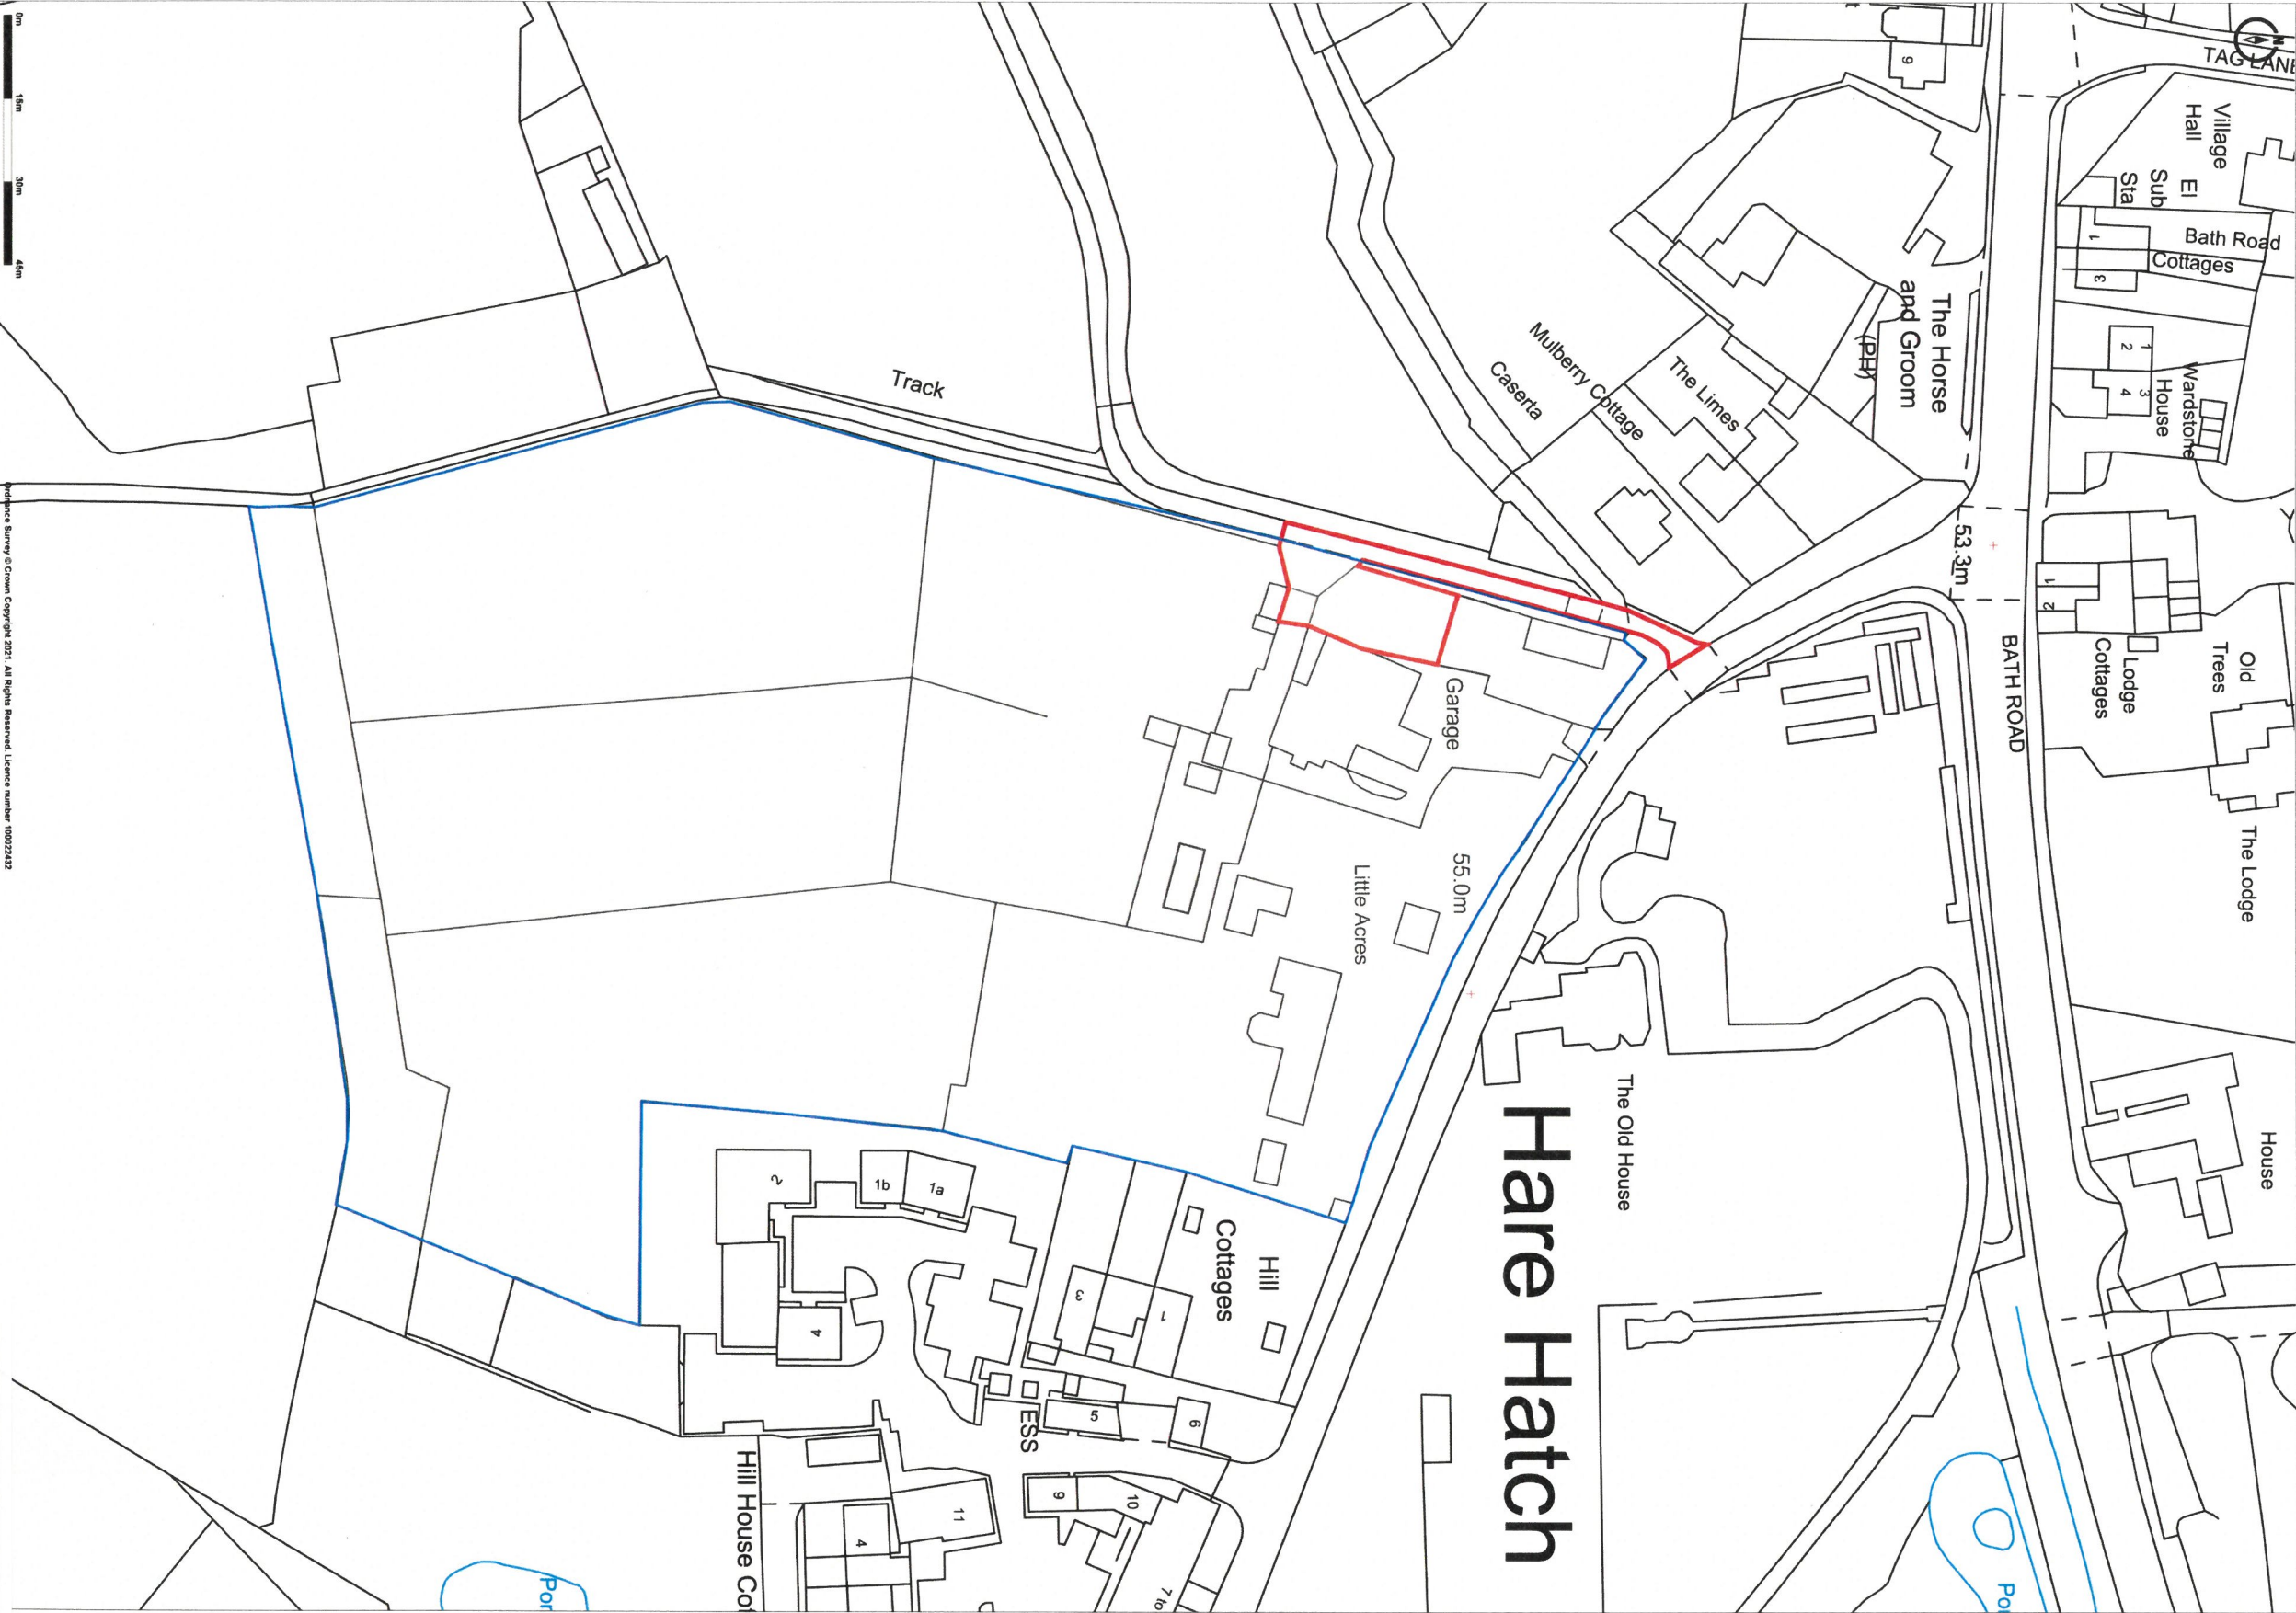

Promap
LANDMARK INFORMATION

Ordnance Survey © Crown Copyright 2021. All Rights Reserved.
Licence number 100022432
Plotted Scale - 1:1250. Paper Size - A3

PLAN	KCC2978/01
TITLE	Location Plan
SITE	Little Acres
CLIENT	Mark Clifford
NUMBER	KCC2978/01 06/21se
DATE	June 2021
SCALE	1:1250 at A3

KERNON COUNTRYSIDE CONSULTANTS LTD
Greenacres Barrn, Stoke Common Lane, Purton Stoke, Swindon
SN5 4LL Tel 01793 771333 Email: info@kernon.co.uk
This plan is reproduced from the Ordnance Survey
under copyright licence 100015226