THE VILLAGE STREET SCENE Scale 1:200

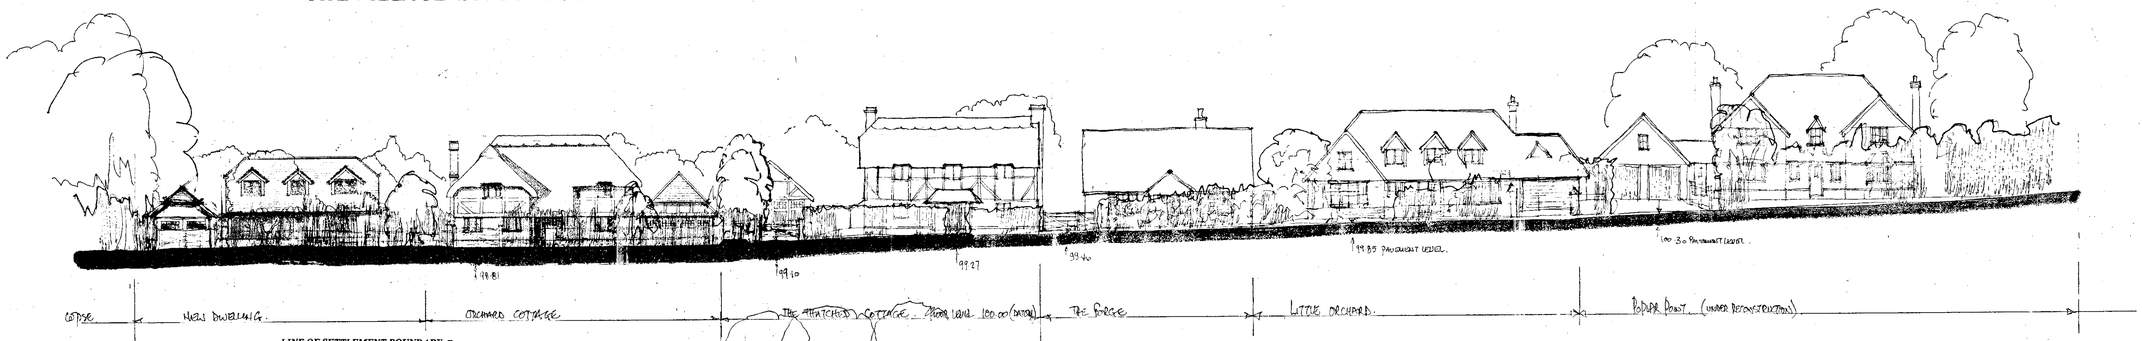

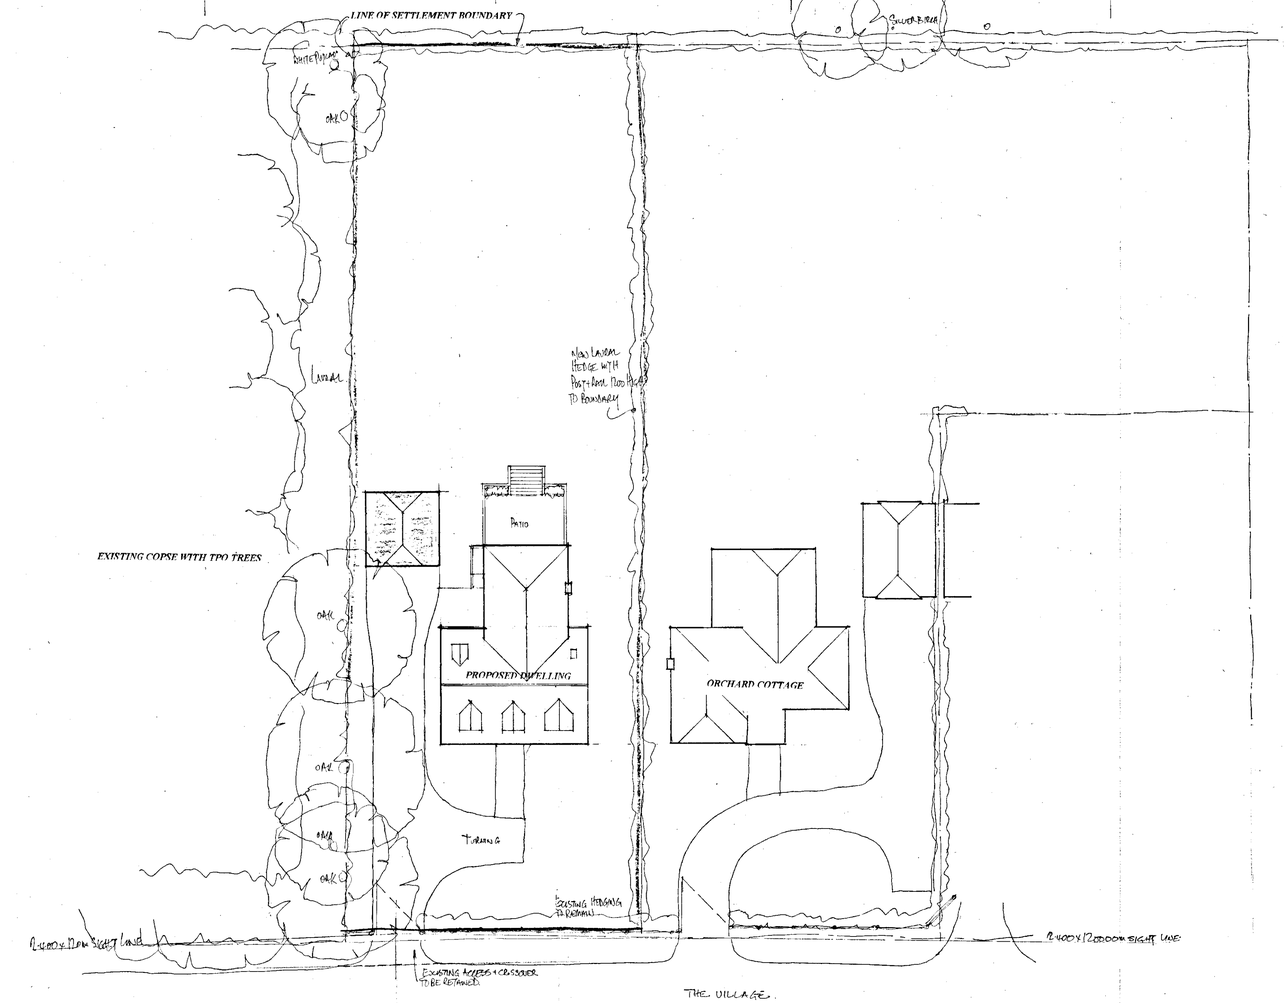

SITE PLAN Scale 1:200

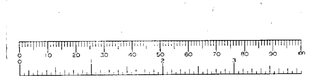

LOCATION PLAN Scale 1:1250

SITE & LOCATION PLANS

16 NOV 2001 5314

Proposal

PROPOSED NEW DWELLING.

Site

LAND ADJACENT TO ORCHARD COTTAGE, THE VILLAGE, FINCHAMSTEAD, BERKSHIRE.

Date **September 00** *Scale* **1:200, 1:1250** *Drawing No* **D 490-03c.**

COLIN DAWSON & ASSOCIATES
Architectural Design & Building Surveying
MALVERN HOUSE
1 MALVERN WAY
TWYFORD
READING, BERKSHIRE RG10 9PY
Tel: **(0118) 9343322** *Fax:* **(0118) 9343322**

APPROVED