
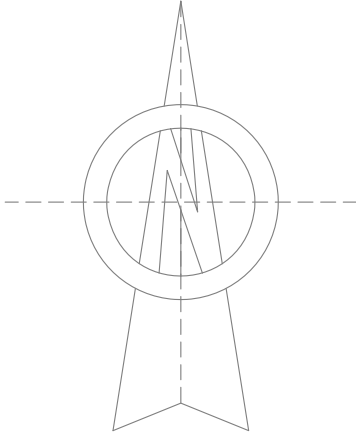


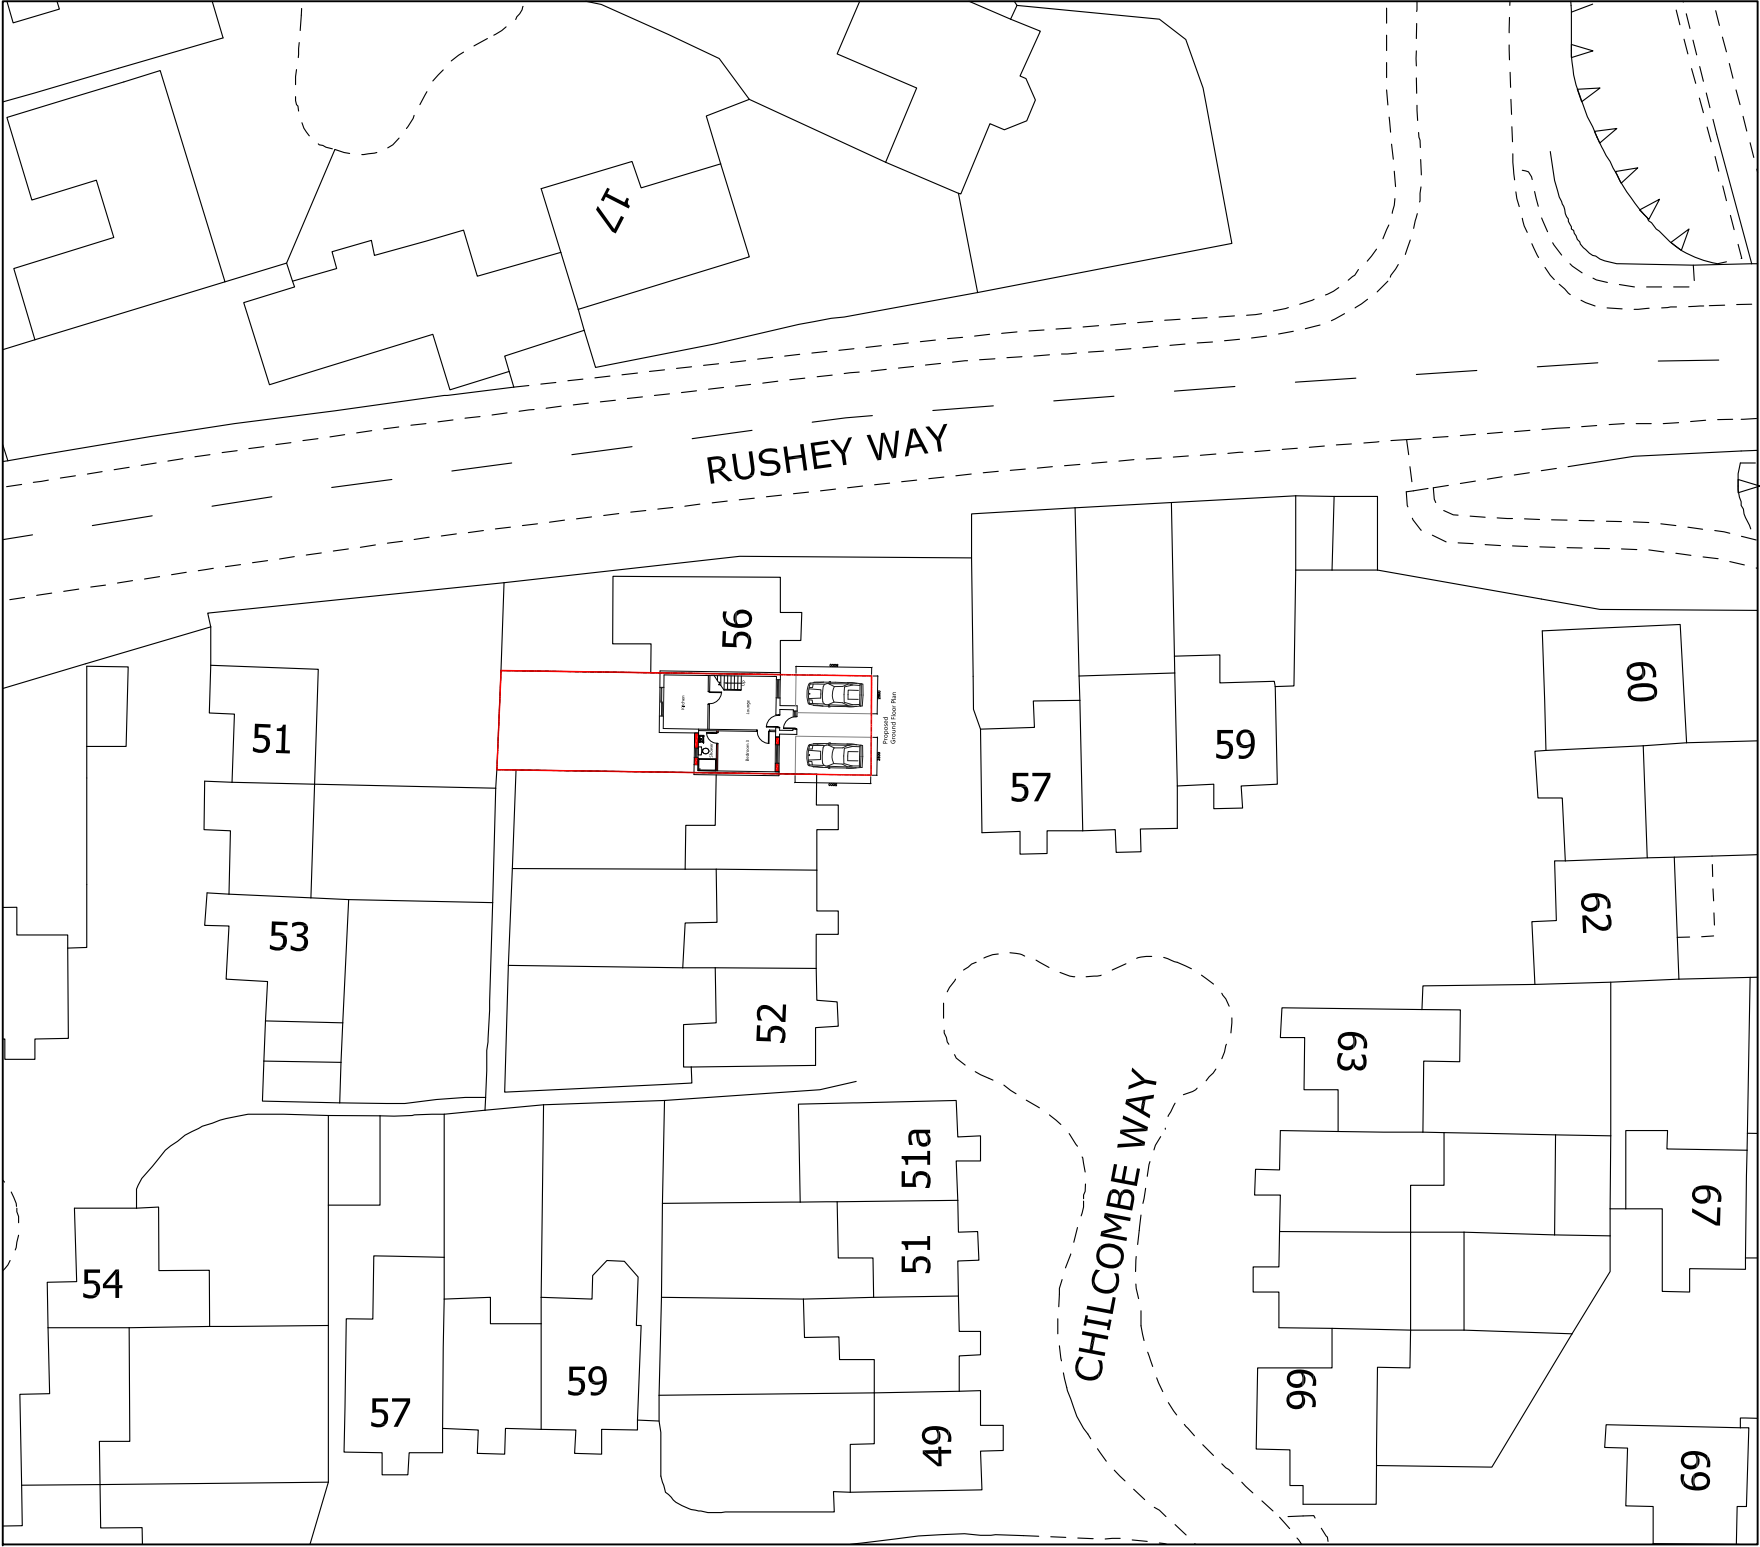

Project
55 CHILCOMBE WAY RG6 3DA

Drawing
PROPOSED BLOCK PLAN

Dwg No. 106	Date APRIL 2026
-----------------------	---------------------------

Scale @ A3 1:500