
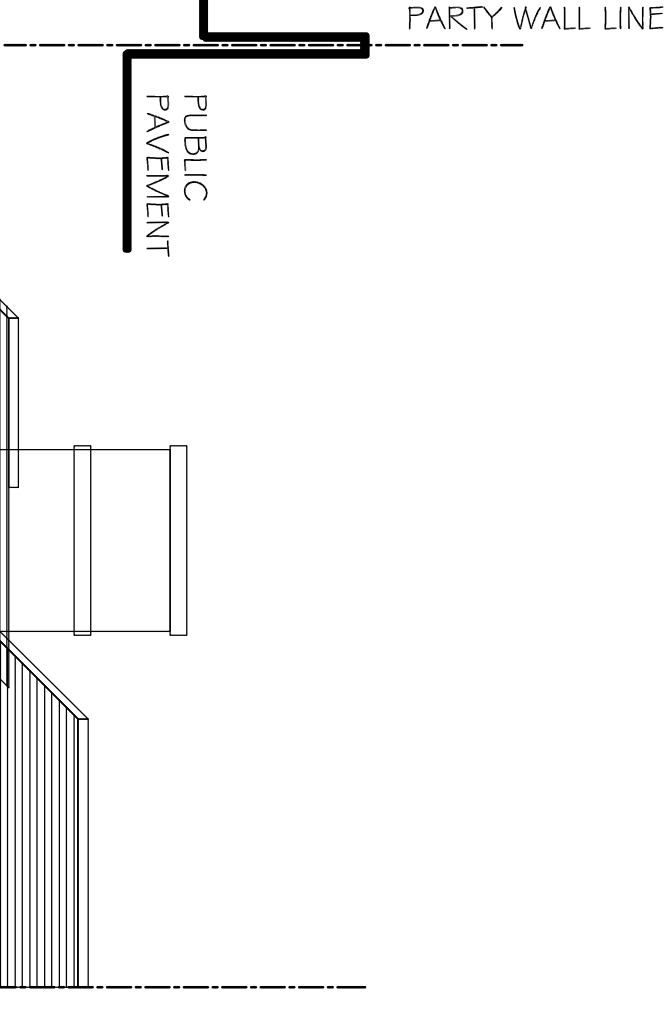


GENERAL NOTES



1. THIS DRAWING AND THE INFORMATION CONTAINED IS THE PROPERTY OF ABSTRACT PLANS LTD & IS NOT TO BE REPRODUCED OR PUBLISHED WITHOUT THEIR WRITTEN CONSENT.
 2. PARTY WALL ACT 1996. ENSURE THAT ALL CONSTRUCTION INCLUDING FOUNDATIONS AND ROOF STRUCTURES ARE TO BE CONSTRUCTED WITHIN THE SITE LISTED BELOW AND ARE NOT TO BE CONSTRUCTED NEARBY (NEIGHBOURS) AND ACCOMPANED WITH AN APPROPRIATE PARTY WALL AGREEMENT/NOTICE.
 3. PLANNING CONDITIONS. IF IT IS THE CLIENT'S RESPONSIBILITY TO ENSURE THAT LOCAL AUTHORITY APPROVAL, INCLUDING PLANNING CONDITIONS, NEIGHBOURHOOD NOTICES, MATERIAL SAMPLES, AND ANY OTHER CONDITIONS, ARE OBTAINED PRIOR TO COMMENCEMENT OF ANY WORKS.
 4. UNTIL BUILDING CONTROL APPROVAL HAS BEEN OBTAINED, THE CLIENT SHALL BE RESPONSIBLE FOR ENSURING THAT ALL AUTHORITIES OR STATUTORY BODIES, IT SHOULD BE UNDERSTOOD THAT ALL DRAWINGS ARE ISSUED AS PRELIMINARY AND NOT FOR CONSTRUCTION.
 5. RESPONSIBILITY OF EITHER THE BUILDER OR THE CLIENT SUCH APPLICATION MUST BE MADE TO THE COUNCIL PRIOR TO COMMENCEMENT OF ANY WORKS.
 6. ALL DRAWINGS TO BE READ IN CONJUNCTION WITH THE ACCOMPANYING DOCUMENTS, DRAWINGS, SPECIFICATION & STRUCTURAL CALCULATIONS SUPPLIED TO THE CLIENT. ANY INFORMATION REQUIRED FOR THIS PROJECT.
 7. VERIFY THE LOCATION AND THE DETAILS OF ALL THE SERVICES PRIOR TO ANY EXCAVATION WORK. ANY SERVICES ARE TO BE PROTECTED AND ANY EXISTING DRAIN RINS ARE TO BE CONFIRMED ON SITE PRIOR TO COMMENCEMENT OF WORKS.
 8. ALL CONTRACTORS AND CONTRACTORS MUST ENSURE THAT THEY HAVE THE LATEST ISSUE DRAWINGS AND SUPPLEMENTARY INFORMATION.
 9. IT IS ASSUMED THAT ANYONE WORKING FROM THESE DRAWINGS SHALL BE COMPETENT, EXPERIENCED/QUALIFIED TO DO SO.
 10. ALL WORKS TO BE CARRIED OUT IN ACCORDANCE WITH THE LATEST APPROPRIATE CODES OF PRACTICE.
 11. THE CONTRACTOR IS RESPONSIBLE FOR THE TEMPORARY PROTECTION OF EXISTING SERVICES AND STRUCTURES TO PROVIDE ADEQUATE TEMPORARY SUPPORT AS NECESSARY. ALL TEMPORARY WORK TO BE CLIENT / CONTRACTORS RESPONSIBILITY.
 12. USE OF COLOUR PLEASE NOTE THAT THESE DRAWINGS HAVE BEEN PRODUCED IN COLOUR. IF BLACK AND WHITE COPIES HAVE BEEN PRODUCED, SOME CORRECTION DETAIL MAY NOT BE ILLUSTRATED CORRECTLY.
 13. IF THERE IS A HIGH PROPORTION OF GLAZING IN THE PROPOSED EXTENSION, THE CLIENT SHALL BE RESPONSIBLE FOR OBTAINING THE LATEST ISSUE DRAWINGS AND SUPPLEMENTARY INFORMATION. GLAZING U-VALUES AND INSULATION PANEL REQUIREMENTS.
- DISCLAIMER**

DOCUMENT IS COPYRIGHT AND MAY NOT BE REPRODUCED WITHOUT PERMISSION. REPRODUCTION IN WHOLE OR IN PART WITHOUT PERMISSION IS STRICTLY PROHIBITED. ABSTRACT PLANS LTD IS NOT RESPONSIBLE FOR ANY DAMAGE OR LOSS OF DATA OR INFORMATION THAT MAY BE CAUSED BY THE USE OF THESE DRAWINGS. ABSTRACT PLANS LTD ACCEPTS NO LIABILITY FOR ANY DAMAGE, LOSS OR DAMAGE OF WHATEVER NATURE THAT MAY BE CAUSED BY THE USE OF THESE DRAWINGS. ABSTRACT PLANS LTD HAS NOT BEEN REFERRED TO ABSTRACT PLANS LTD, AND THEIR APPROVAL OBTAINED.
- PLANNING ONLY**

PLANNING CONDITIONS. IT IS THE CLIENT'S RESPONSIBILITY TO ENSURE THAT ALL LOCAL AUTHORITY APPROVAL, INCLUDING PLANNING CONDITIONS, NEIGHBOURHOOD NOTICES, MATERIAL SAMPLES, AND ANY OTHER CONDITIONS, ARE OBTAINED PRIOR TO COMMENCEMENT OF ANY WORKS.

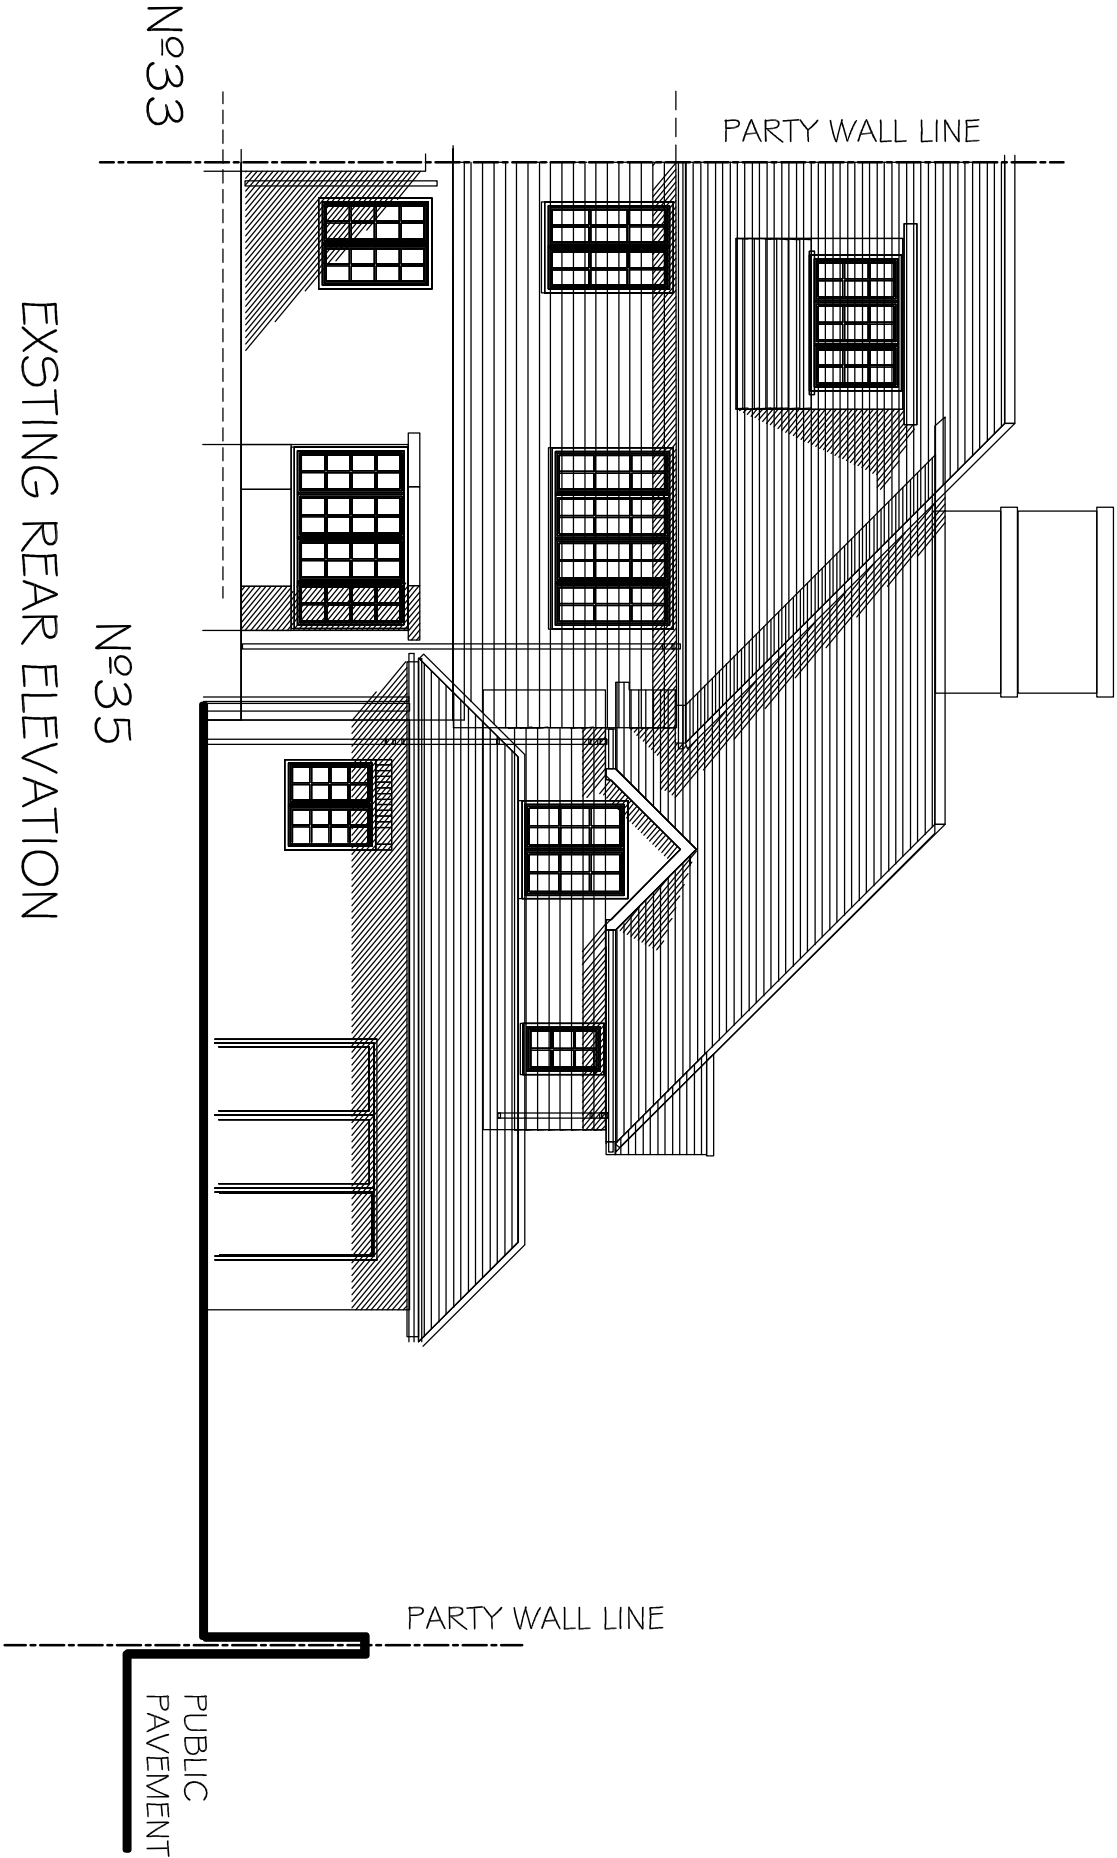

NORTH

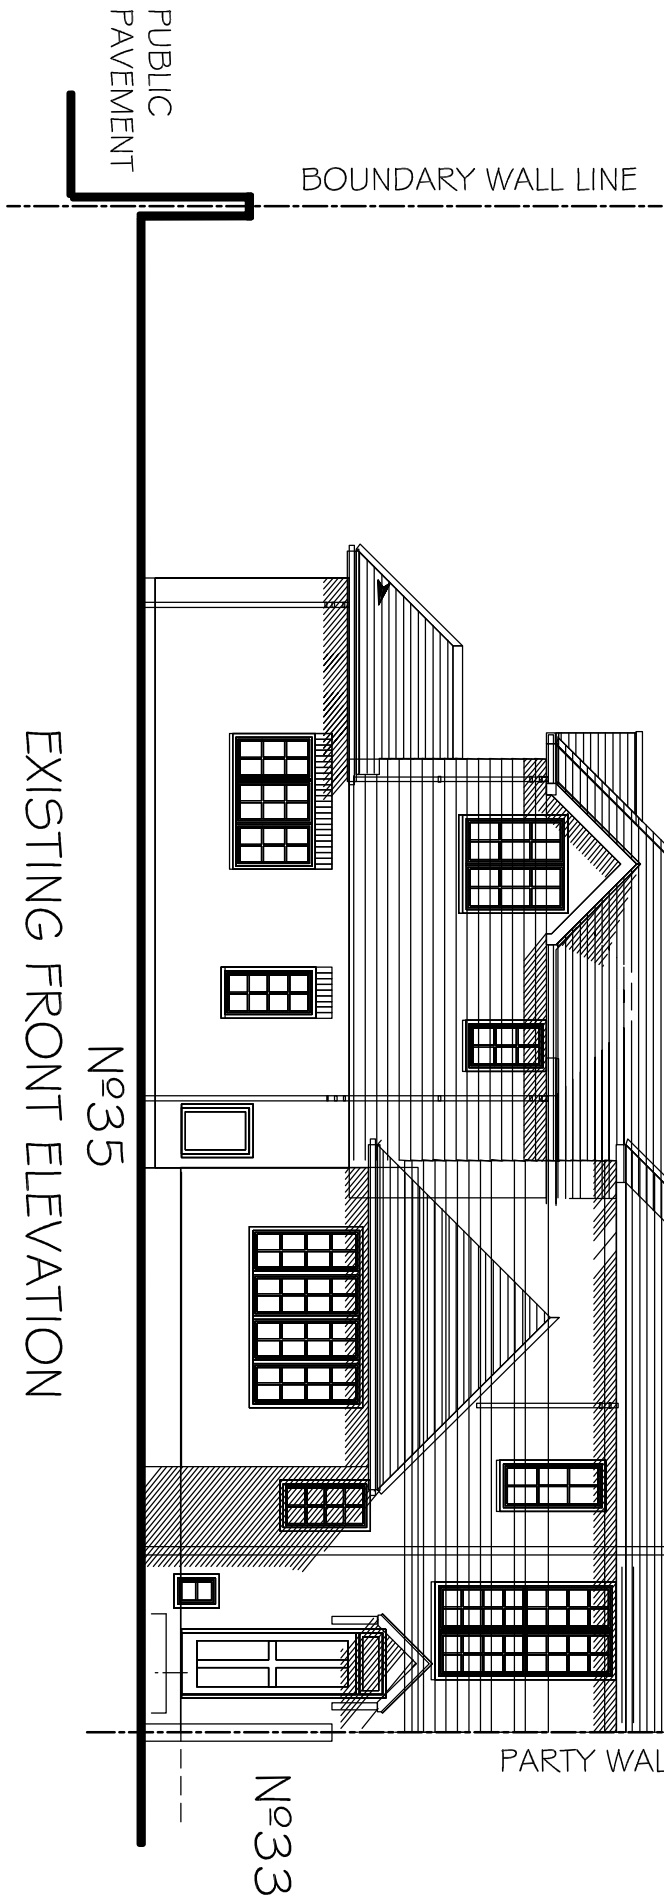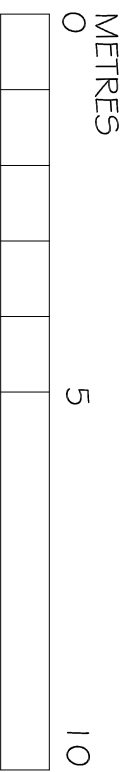

STRUCTURAL • ARCHITECTURAL
TEL: 01483 77 00 73
Email: info@abstract-plans.co.uk
Web: www.abstract-plans.co.uk

Project
PROPOSED GARAGE EXTENSION

Address:
35 RECTORY ROAD
WORKINGHAM RG40 1DP

Drawing Title
EXISTING ELEVATIONS (1)

Client
ROBINSON

Drawing No.
APL 2406 - E01 A

Date
AUG 2026

Drawn by
APL

Dwg Size • A3 • 1:100