


Rev.	Date	Revisions

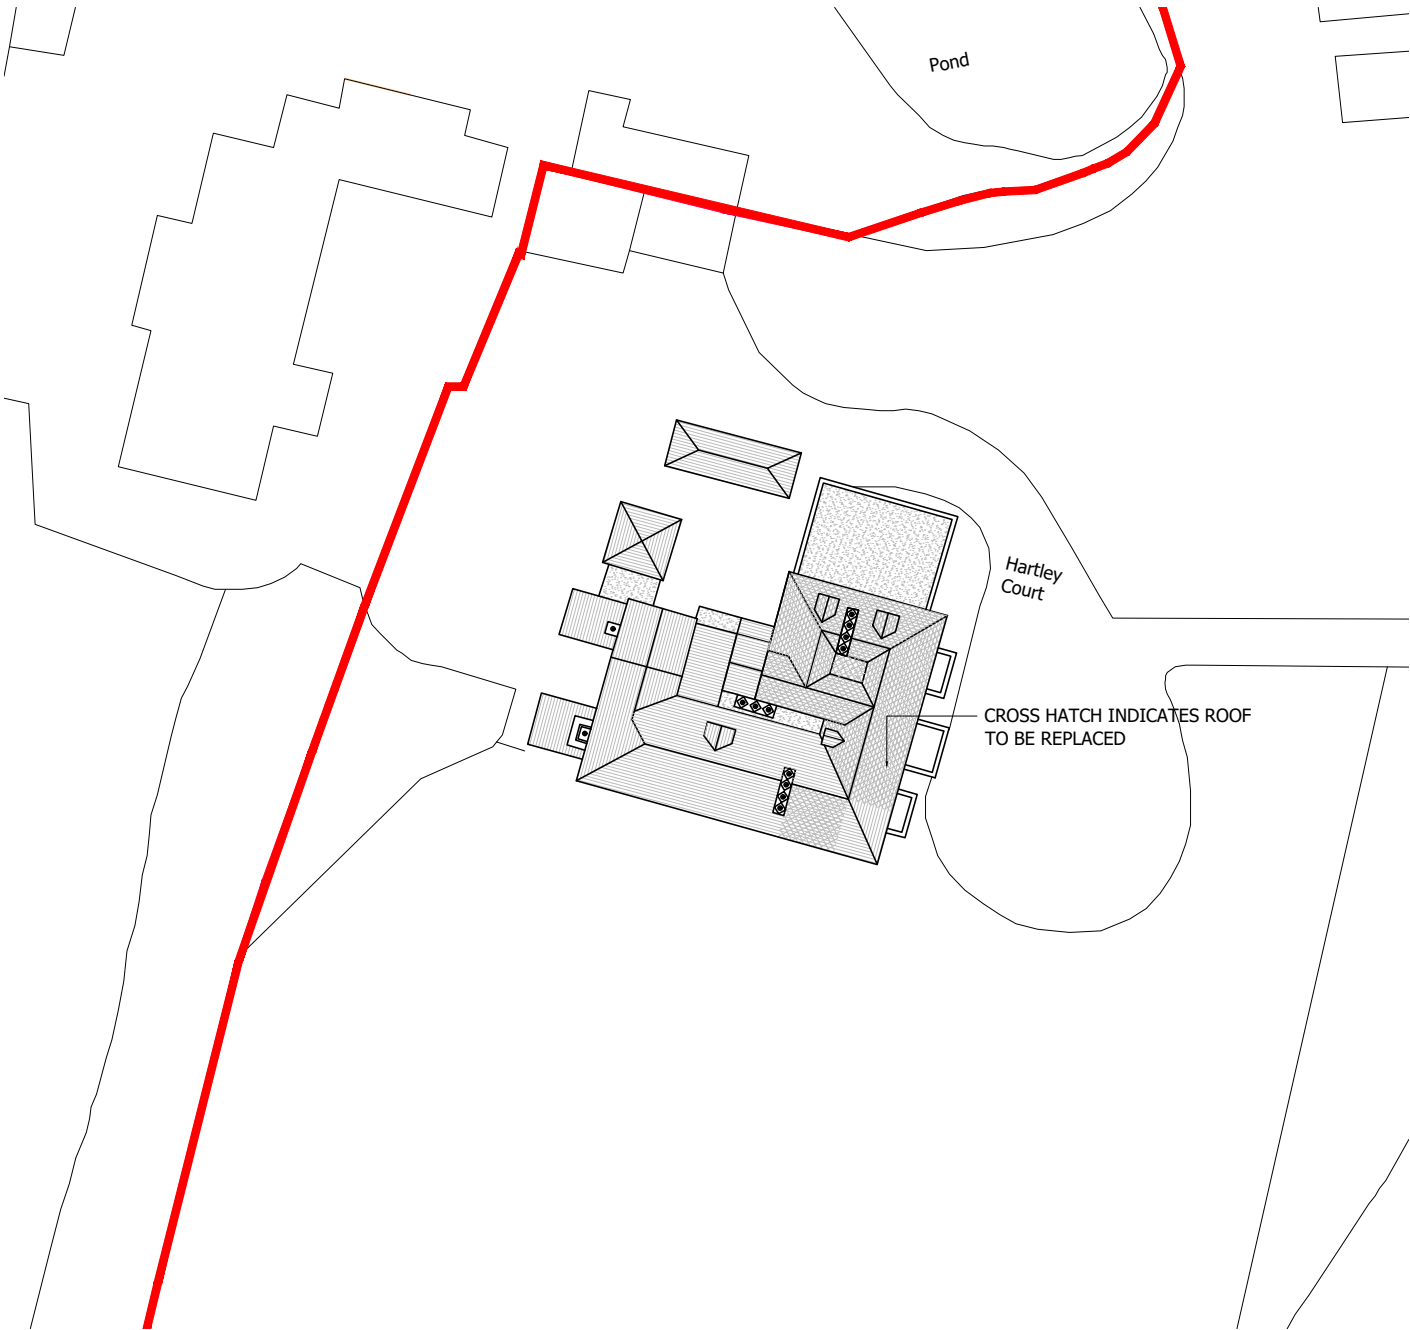

SITE BOUNDARY

Client MR & MRS MAO			Drawing Title PROPOSED BLOCK PLAN	JET ARCH DESIGN
Job Title HARTLEY COURT HARTLEY COURT ROAD THREE MILE CROSS - RG7 1NH				
Scale 1:500	Date FEB 26	Drawn SA		
Plot Date: FEB 26			Drawing No. A4/476/10	Rev. 100 Berkshire Place Winnersh Triangle Wokingham, Berkshire RG41 5RRD Tel: 07787296792 email: info@jetarchdesign.co.uk