





SITE - EXISTING
1 : 500

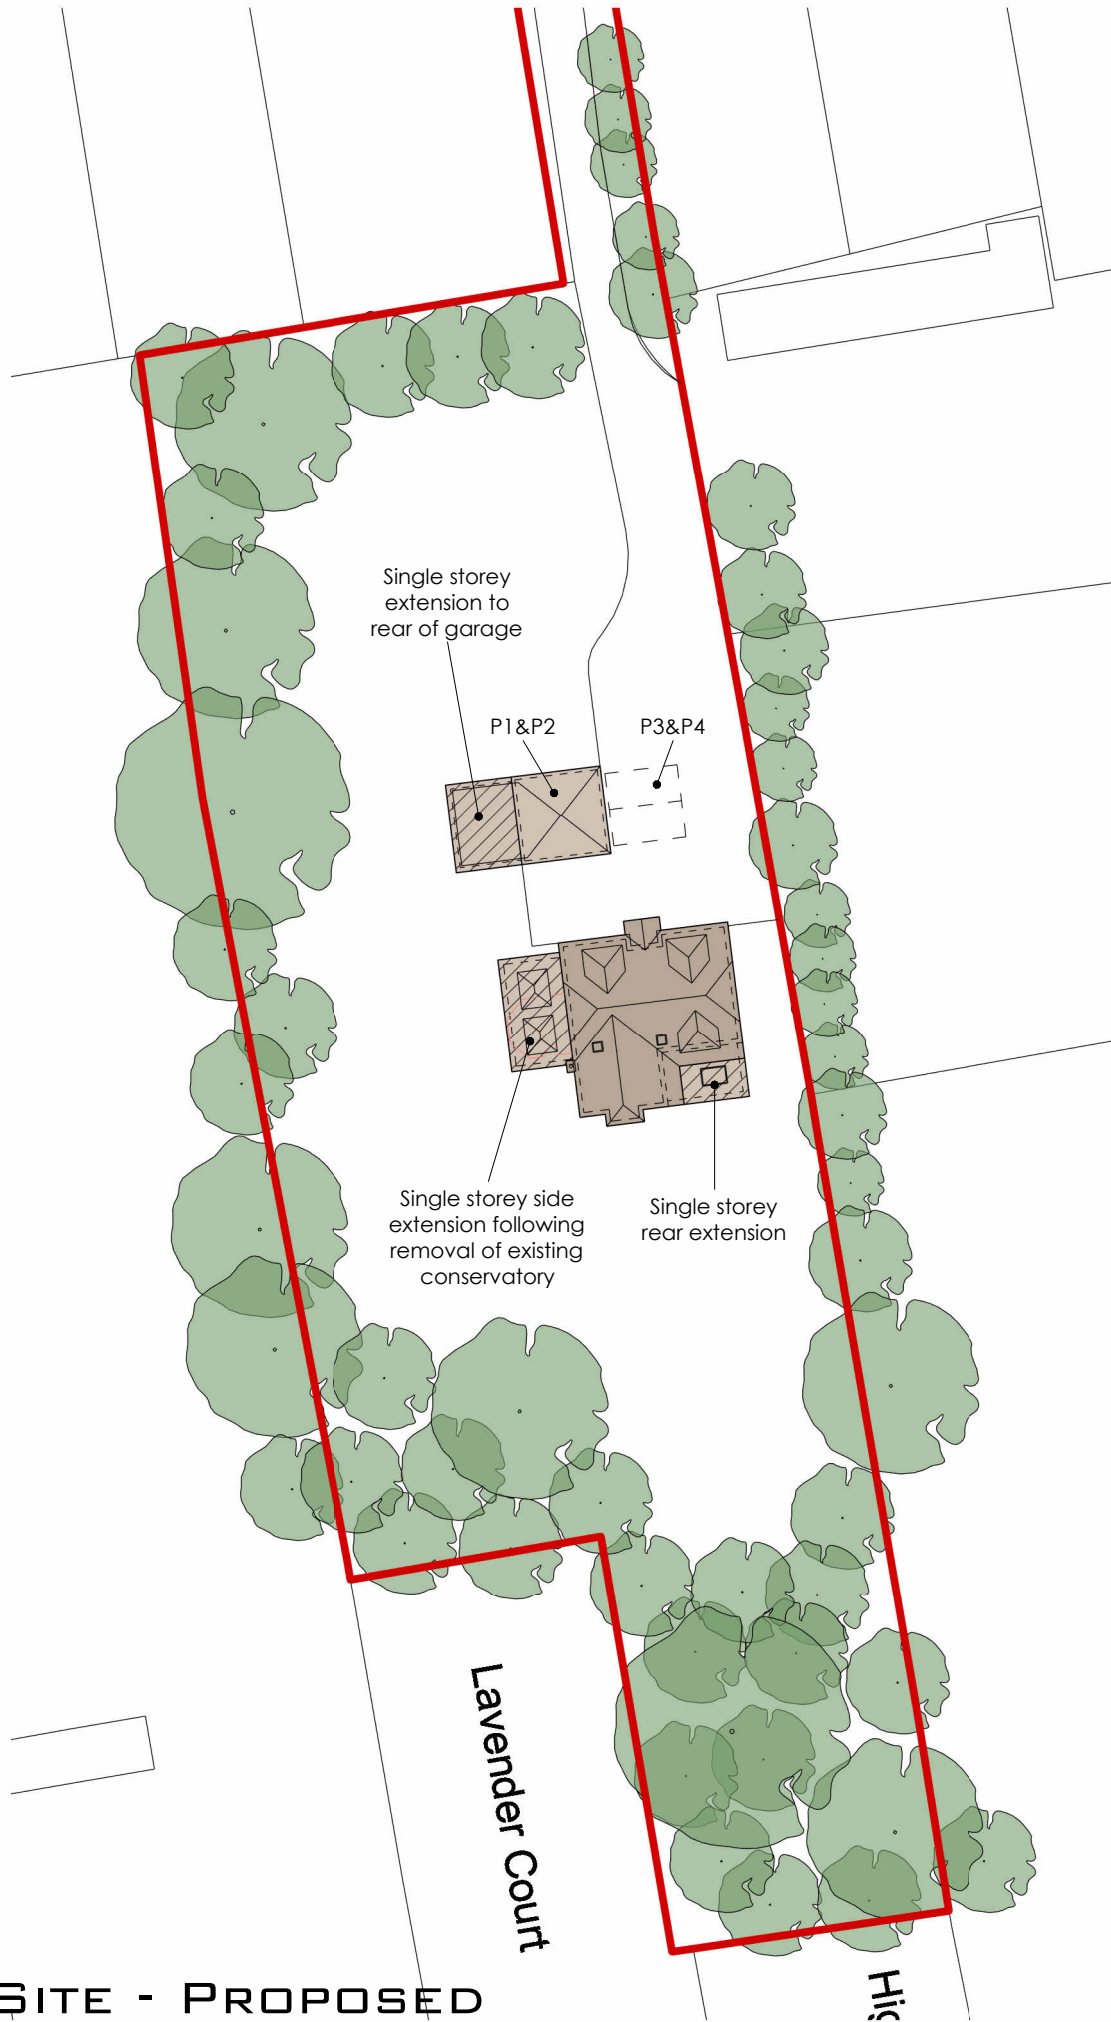

SITE - PROPOSED
1 : 500

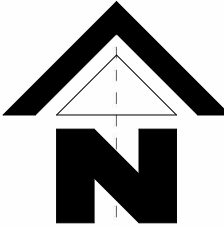