



30 Valley Crescent - Single Storey Rear Extension

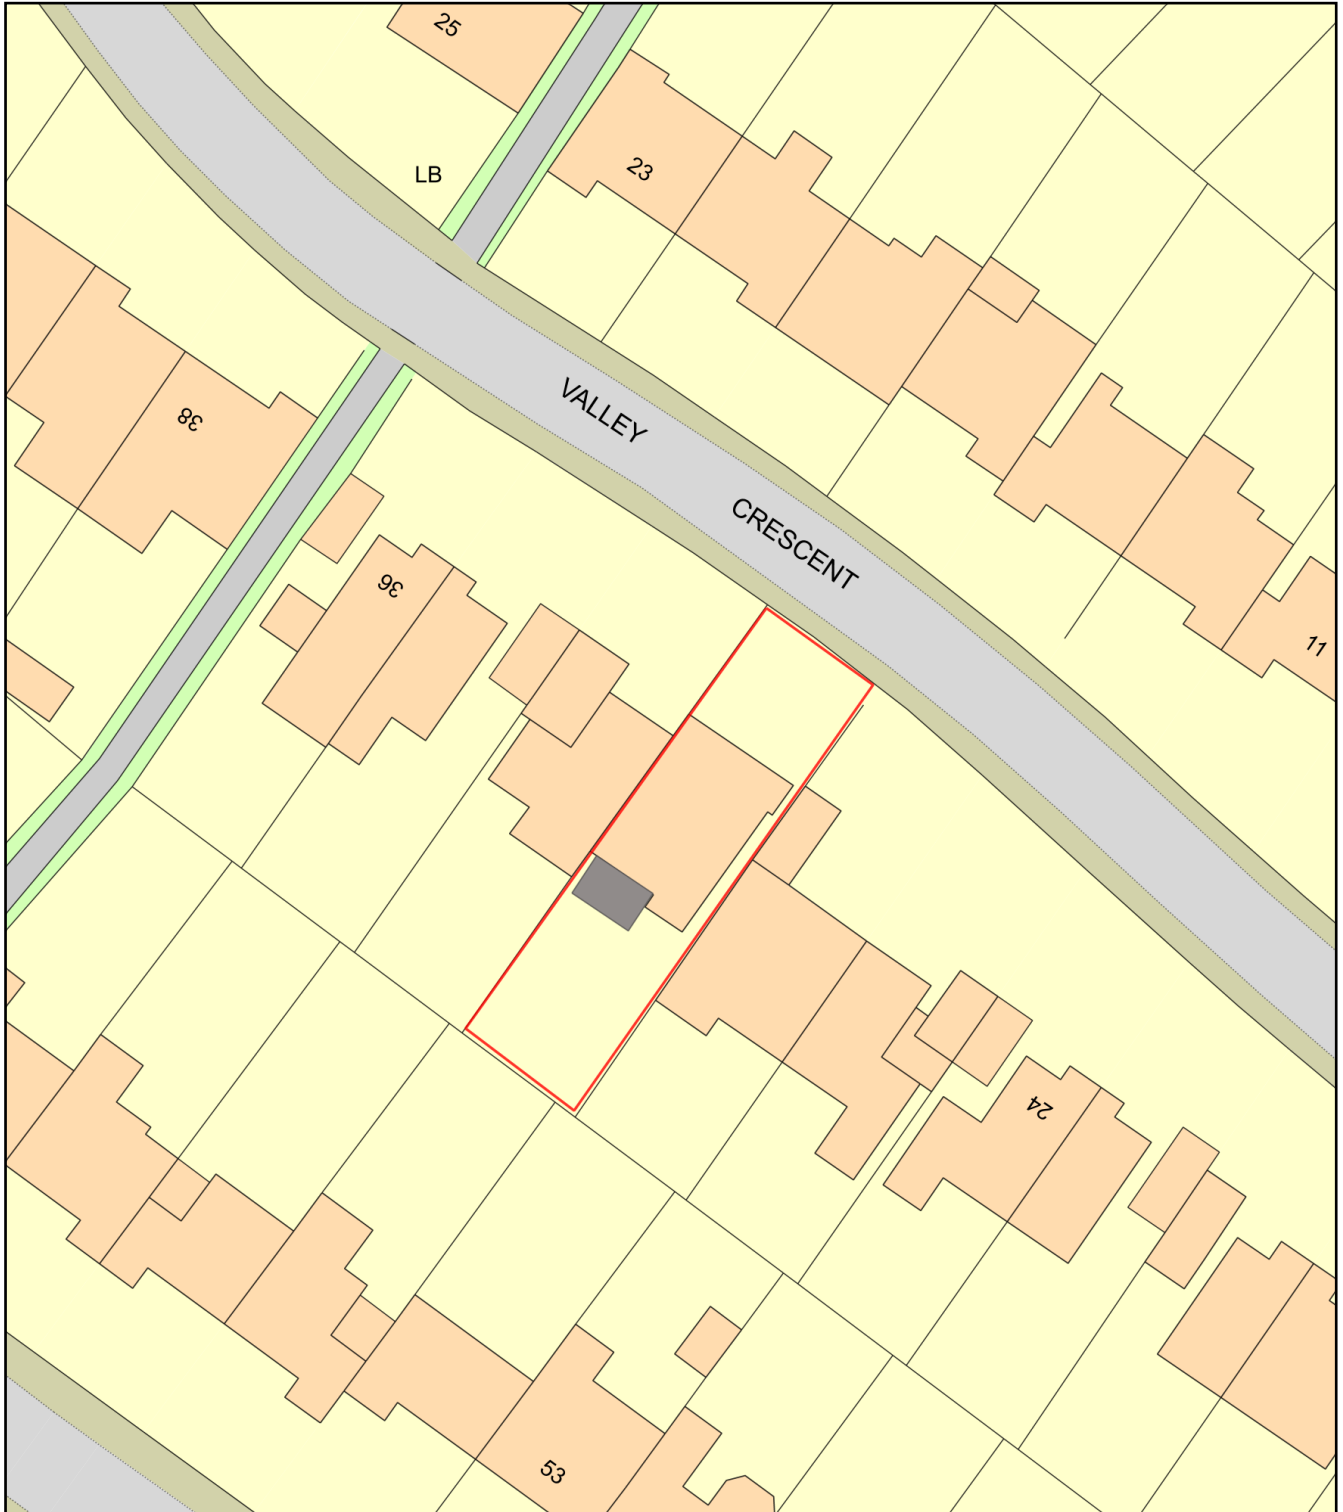

0 20
Metres

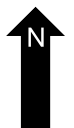

Plan Produced for: Neil Shackelford
Date Produced: 06 Feb 2026
Plan Reference Number: TQRQM26037205028674
Scale: 1:500 @ A4