
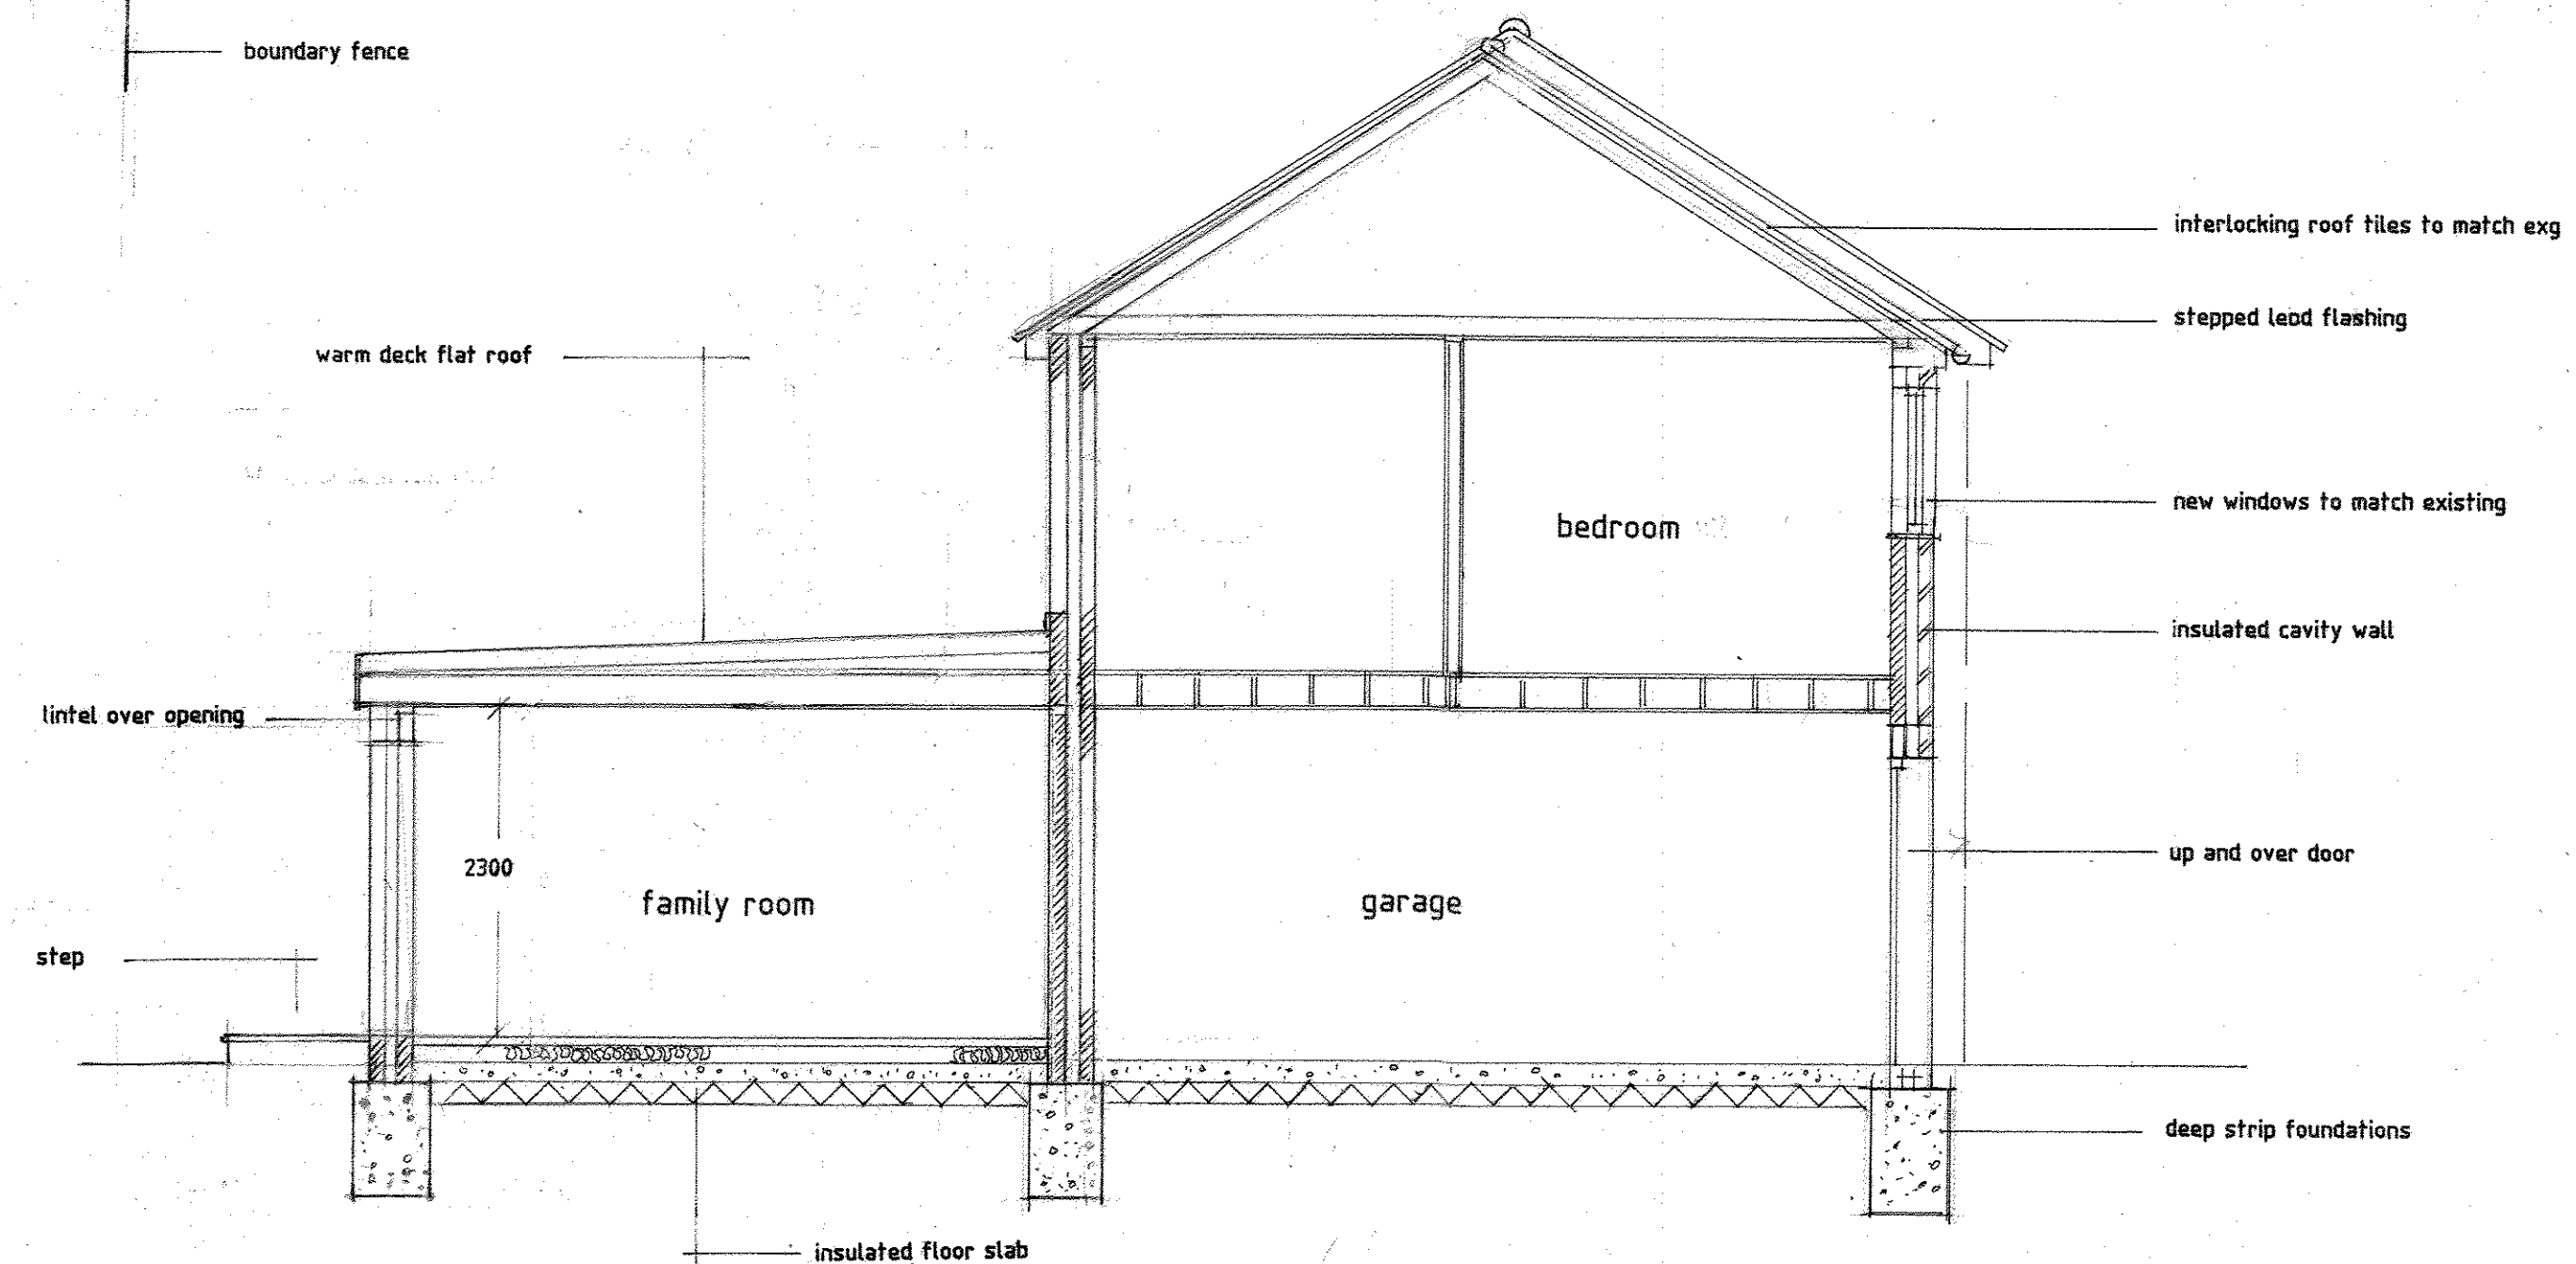
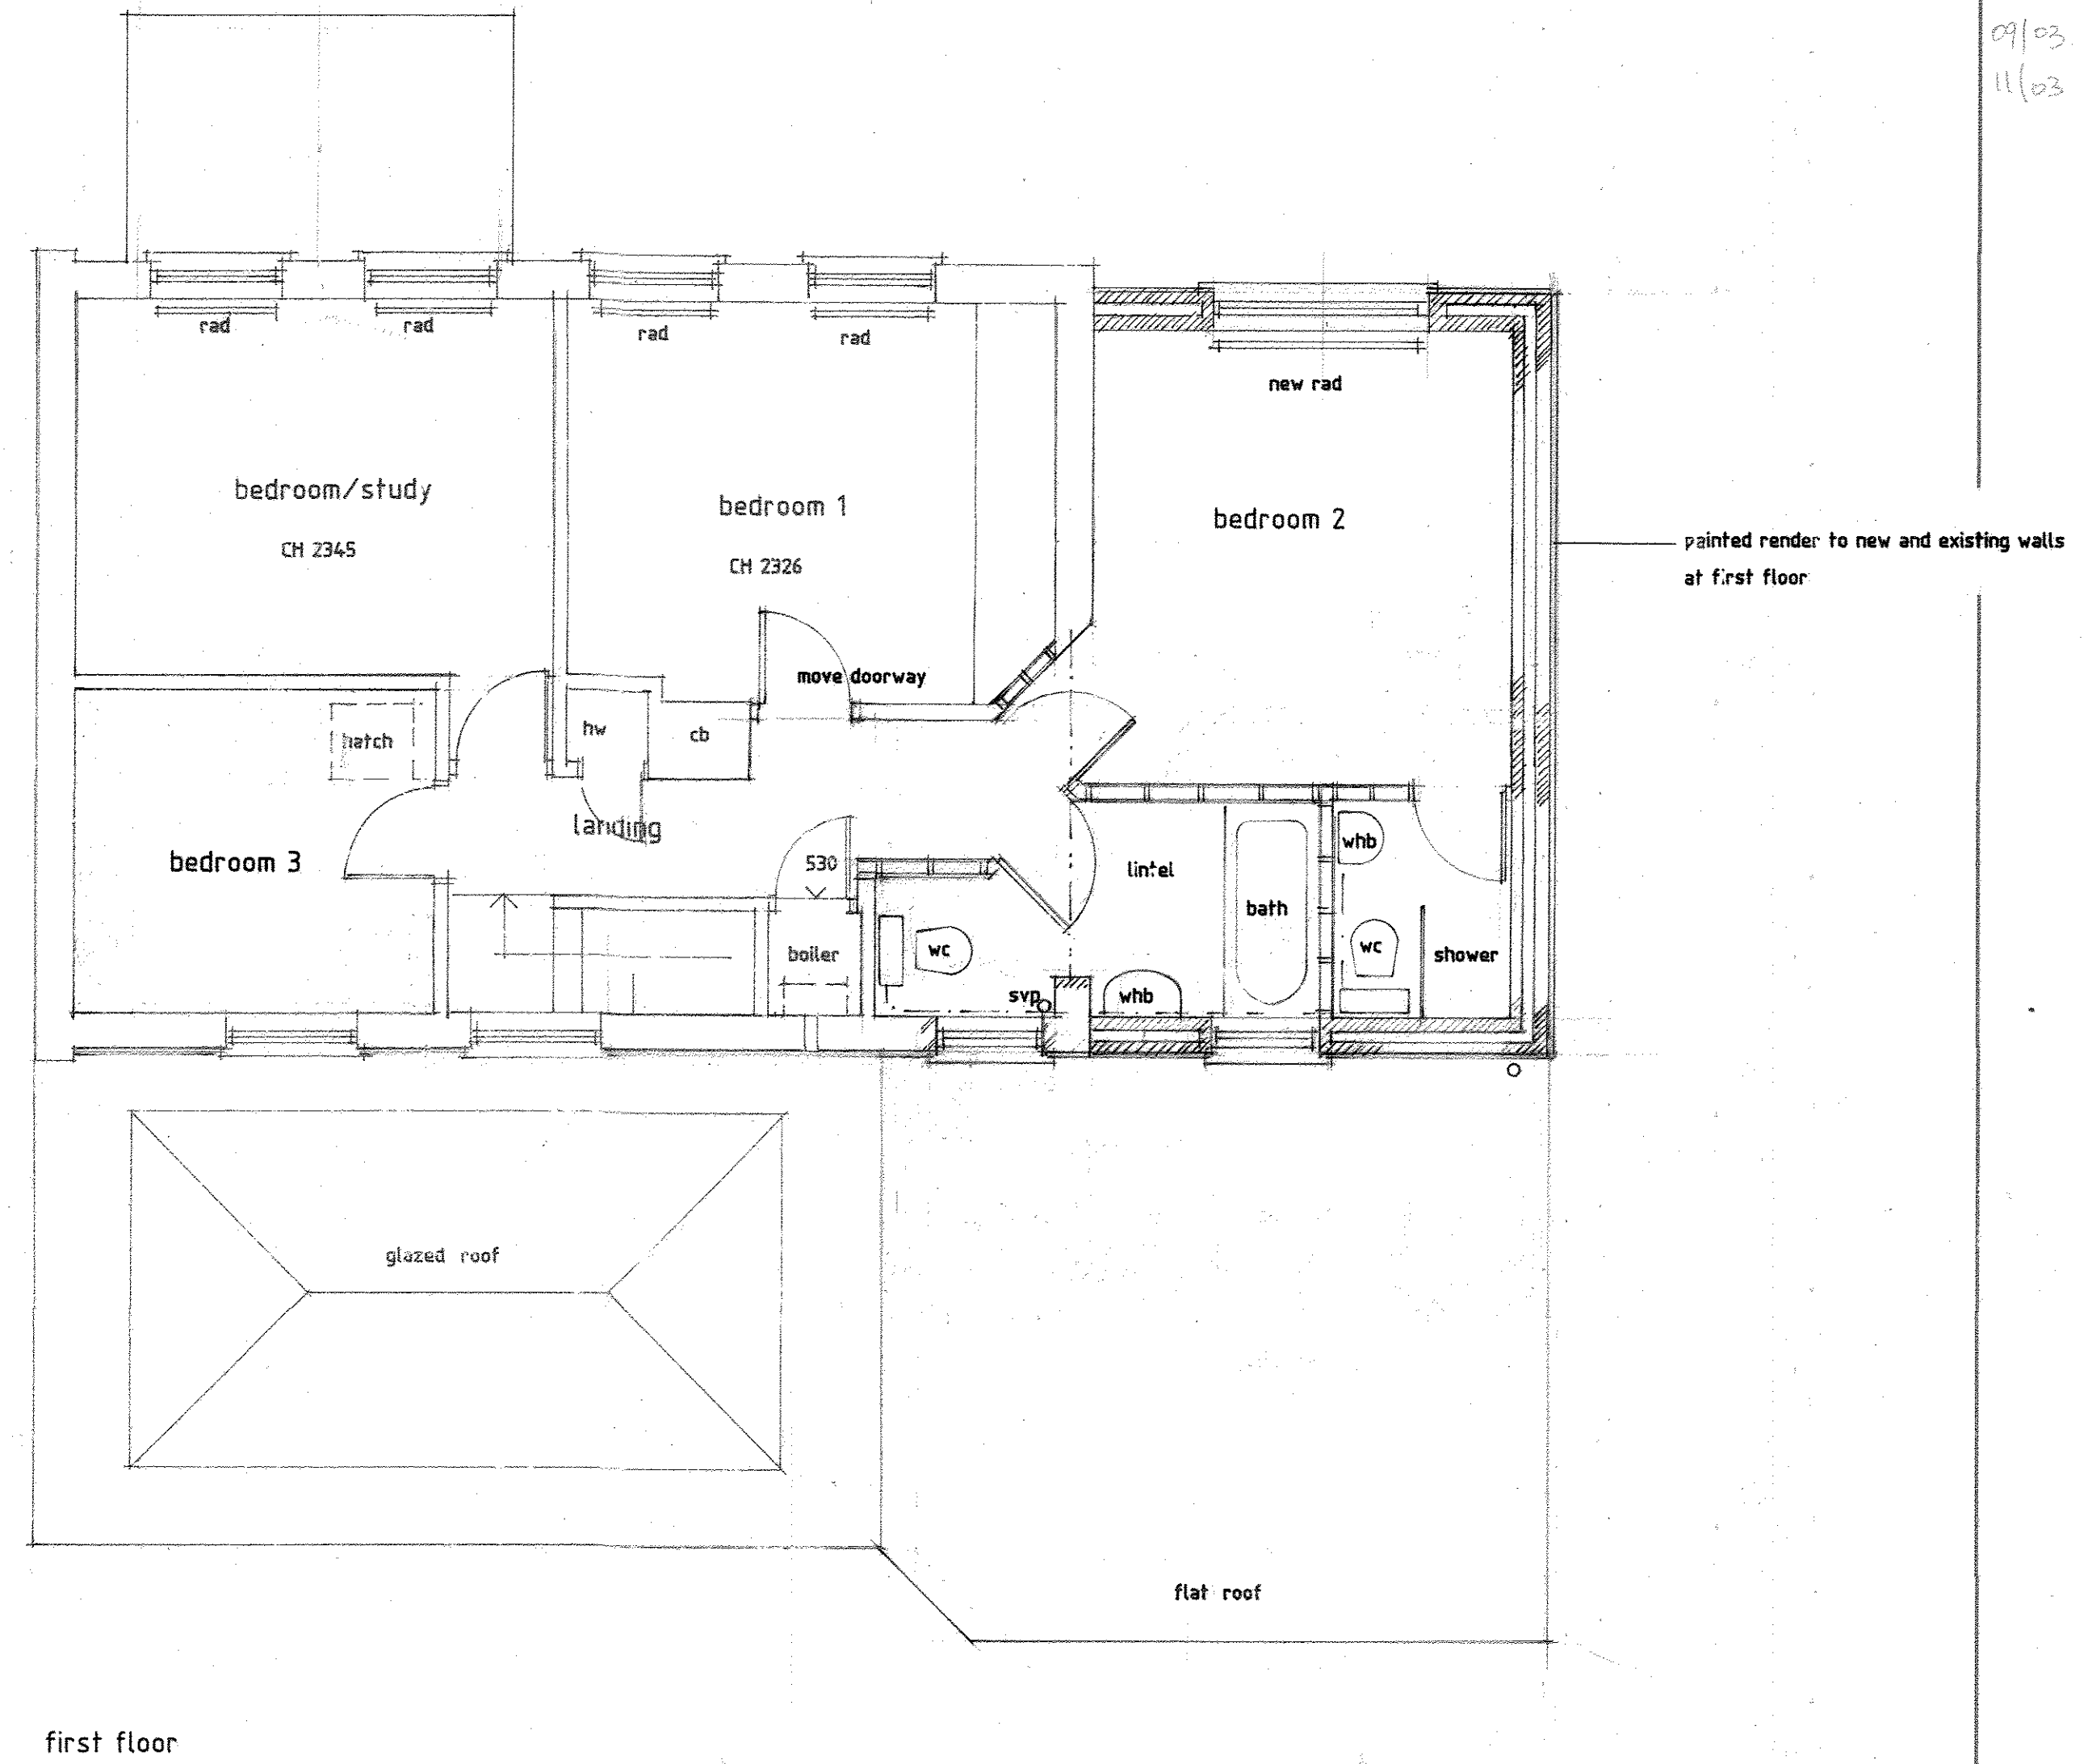


1. Contractors must not scale from this drawing.
2. In case of any discrepancies in drawings details or bills refer to architects for clarification; unilateral decisions by contractor will not be accepted.

09/03 2 hrs
11/03 3 hrs

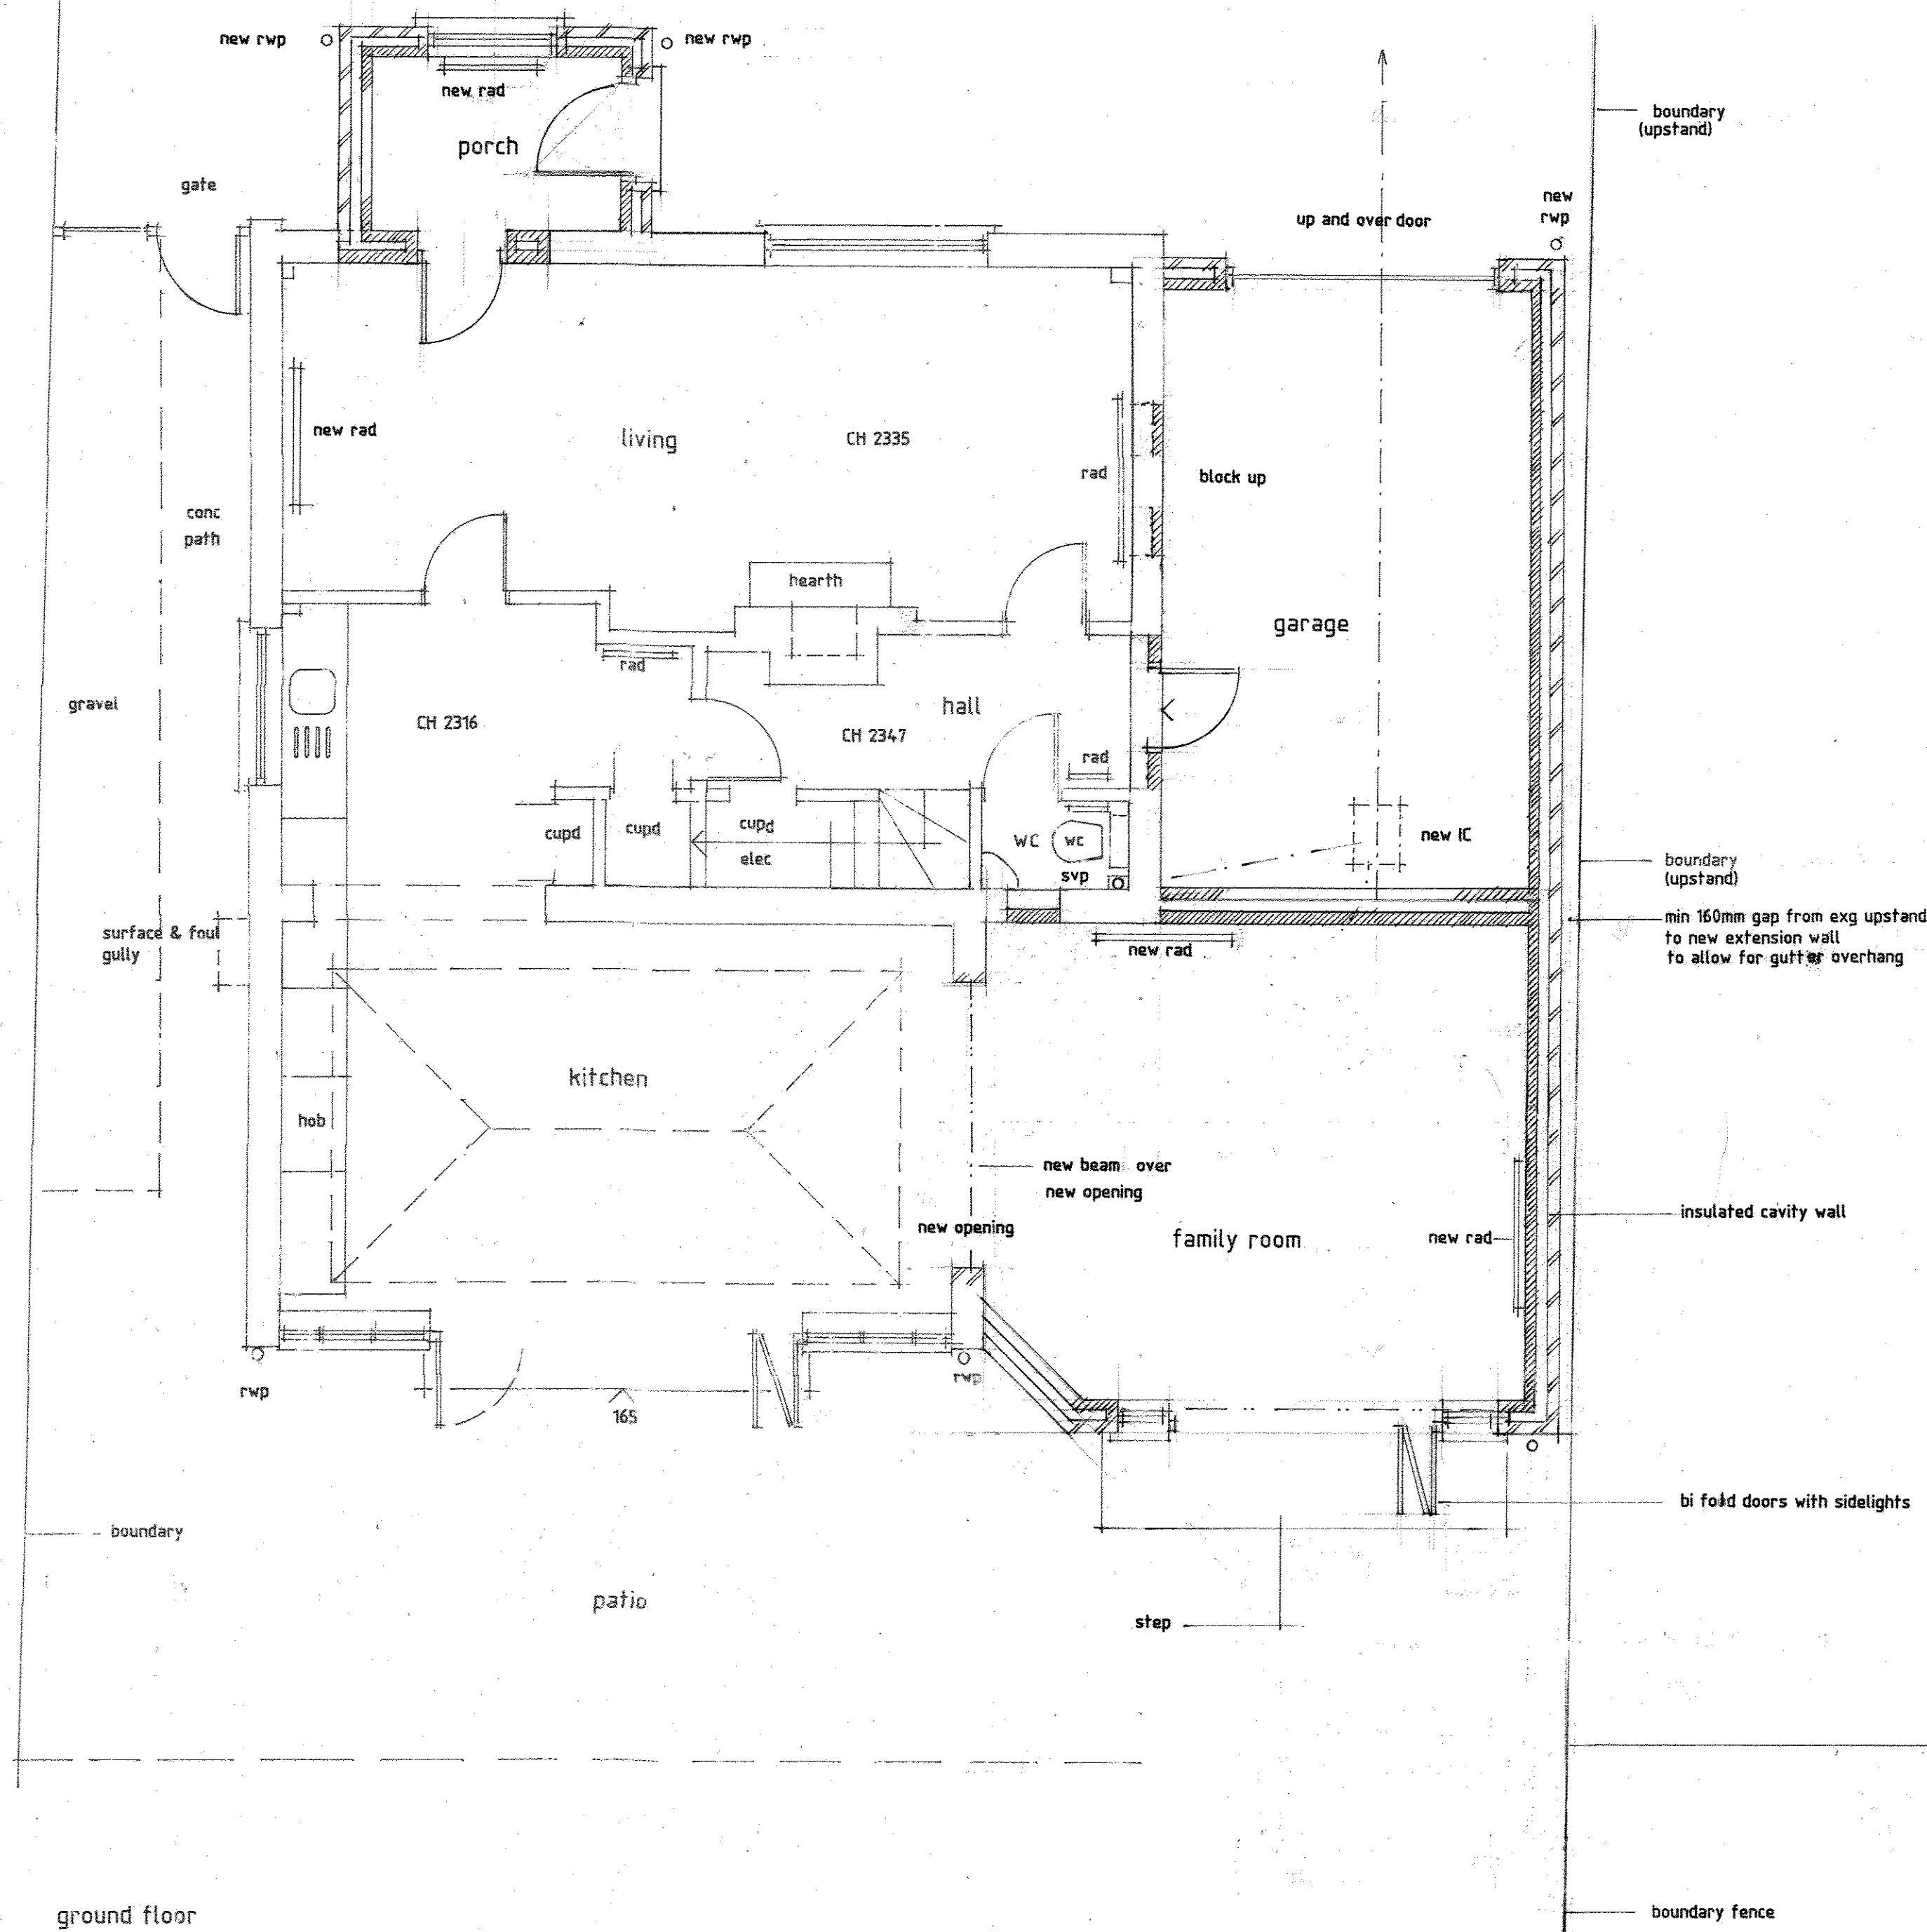

revised layout	11 03 26	C
boundary detail	14 11 25	B
minor amends	29 09 25	A

Revision Date Revision Letter

65 Eastcourt Avenue
Earley
Reading
RG6 1HH

proposed plans and section

Date 17 09 2025 Job Ref. 25.915

Drawn AAN

Scales Drawing No. AAN.25.915.3 rev 1C

1 : 50 0 1 2 3 scale bar in metres

AAN design and survey

54c Queen Street, Henley on Thames. RG9 1AP

01491 410817 www.aandesign.co.uk

©