




- KEY**
- Tarmac Carriageway / Driveway
 - Black Paved Carriageway – Bracken
 - Black Paved Carriageway – Charcoal Grey
 - Rumble Strip
 - Tarmac Footway
 - Tarmac Vehicular Crossover
 - Tactile Paving
 - Rain Garden (refer to adjacent detail)
 - Verge
 - Permeable Paving
 - Service Corridor through permeable pavement
 - Area designed by ALP. Refer to ALP Design Drawings
 - 1.8m Patio and Path using 450mm x 450mm buff slabs. Also used for shed bases and Bin collection points
 - Pointed T-marks to indicate parking bays in areas of block paving. Colour to be confirmed by developer and/or architect
 - Metal Studs delineating parking bays in areas of tarmac

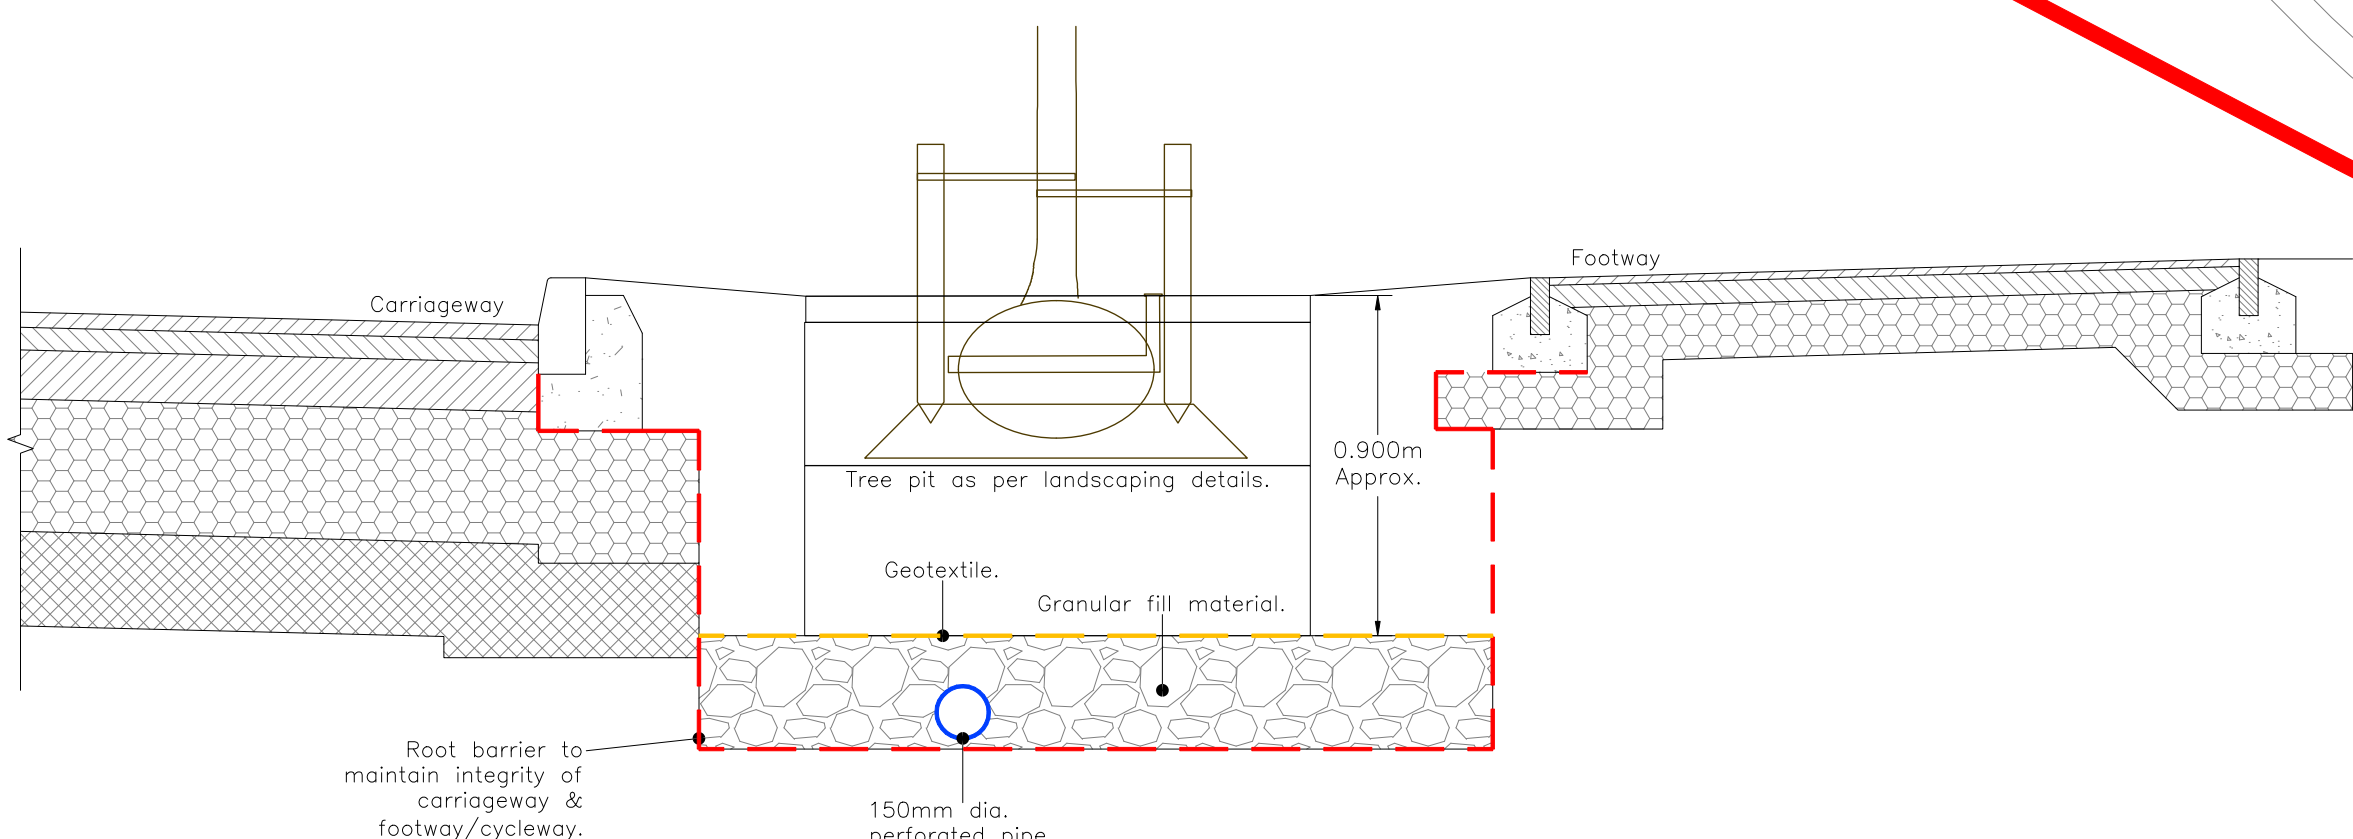

RAIN GARDEN TREE PIT OUTLET
Scale 1:20

REV. No.	DATE	DESCRIPTION	DRAWN	CHECKED
PL11	27.07.26	Parking bays in front of plots 2110/2111 and 2216 to 2218 amended	TH	TSH
PL10	05.05.26	Amended to suit client comments. Parking bay delineation amended to be pointed blocks	TH	TSH
PL9	26.03.26	Amended to suit WBC comments. Private external works added. Rain garden detail added. Parking bay delineation added	TH	TSH
PL8	04.12.25	Kerb mounted disk plaques added to parking courts	TH	TSH
PL7	15.10.25	Parking bays adjacent to Block 5 removed (plots 2080 – 2086). Brindle coloured paving amended to be Bracken	JM	TSH
PL6	15.09.25	Road for plots 2285 – 2296 shown to be adopted	JM	TSH
PL5	11.09.25	Amended to suit revised layout following WBC comments	JM	TSH
PL4	04.07.25	Amended to suit revised layout	TSH	KG
PL3	19.03.25	Amended to suit revised layout	TSH	KG
PL2	14.03.25	Amended to suit amended planning layout	TSH	KG
REV. No.	DATE	DESCRIPTION	DRAWN	CHECKED
Client: Kier Property Developments Limited				
Project: South Wokingham Phase R11				
Title: Proposed Surfacing Plan				
Scale: 1:500 @ A0 Status: PLANNING				
Drawn: TH Project Engineer: MJA Consulting Date: 10/03/2025				
Drawing Number: 7371-MJA-SW-XX-DR-C-008 Rev: PL11				