


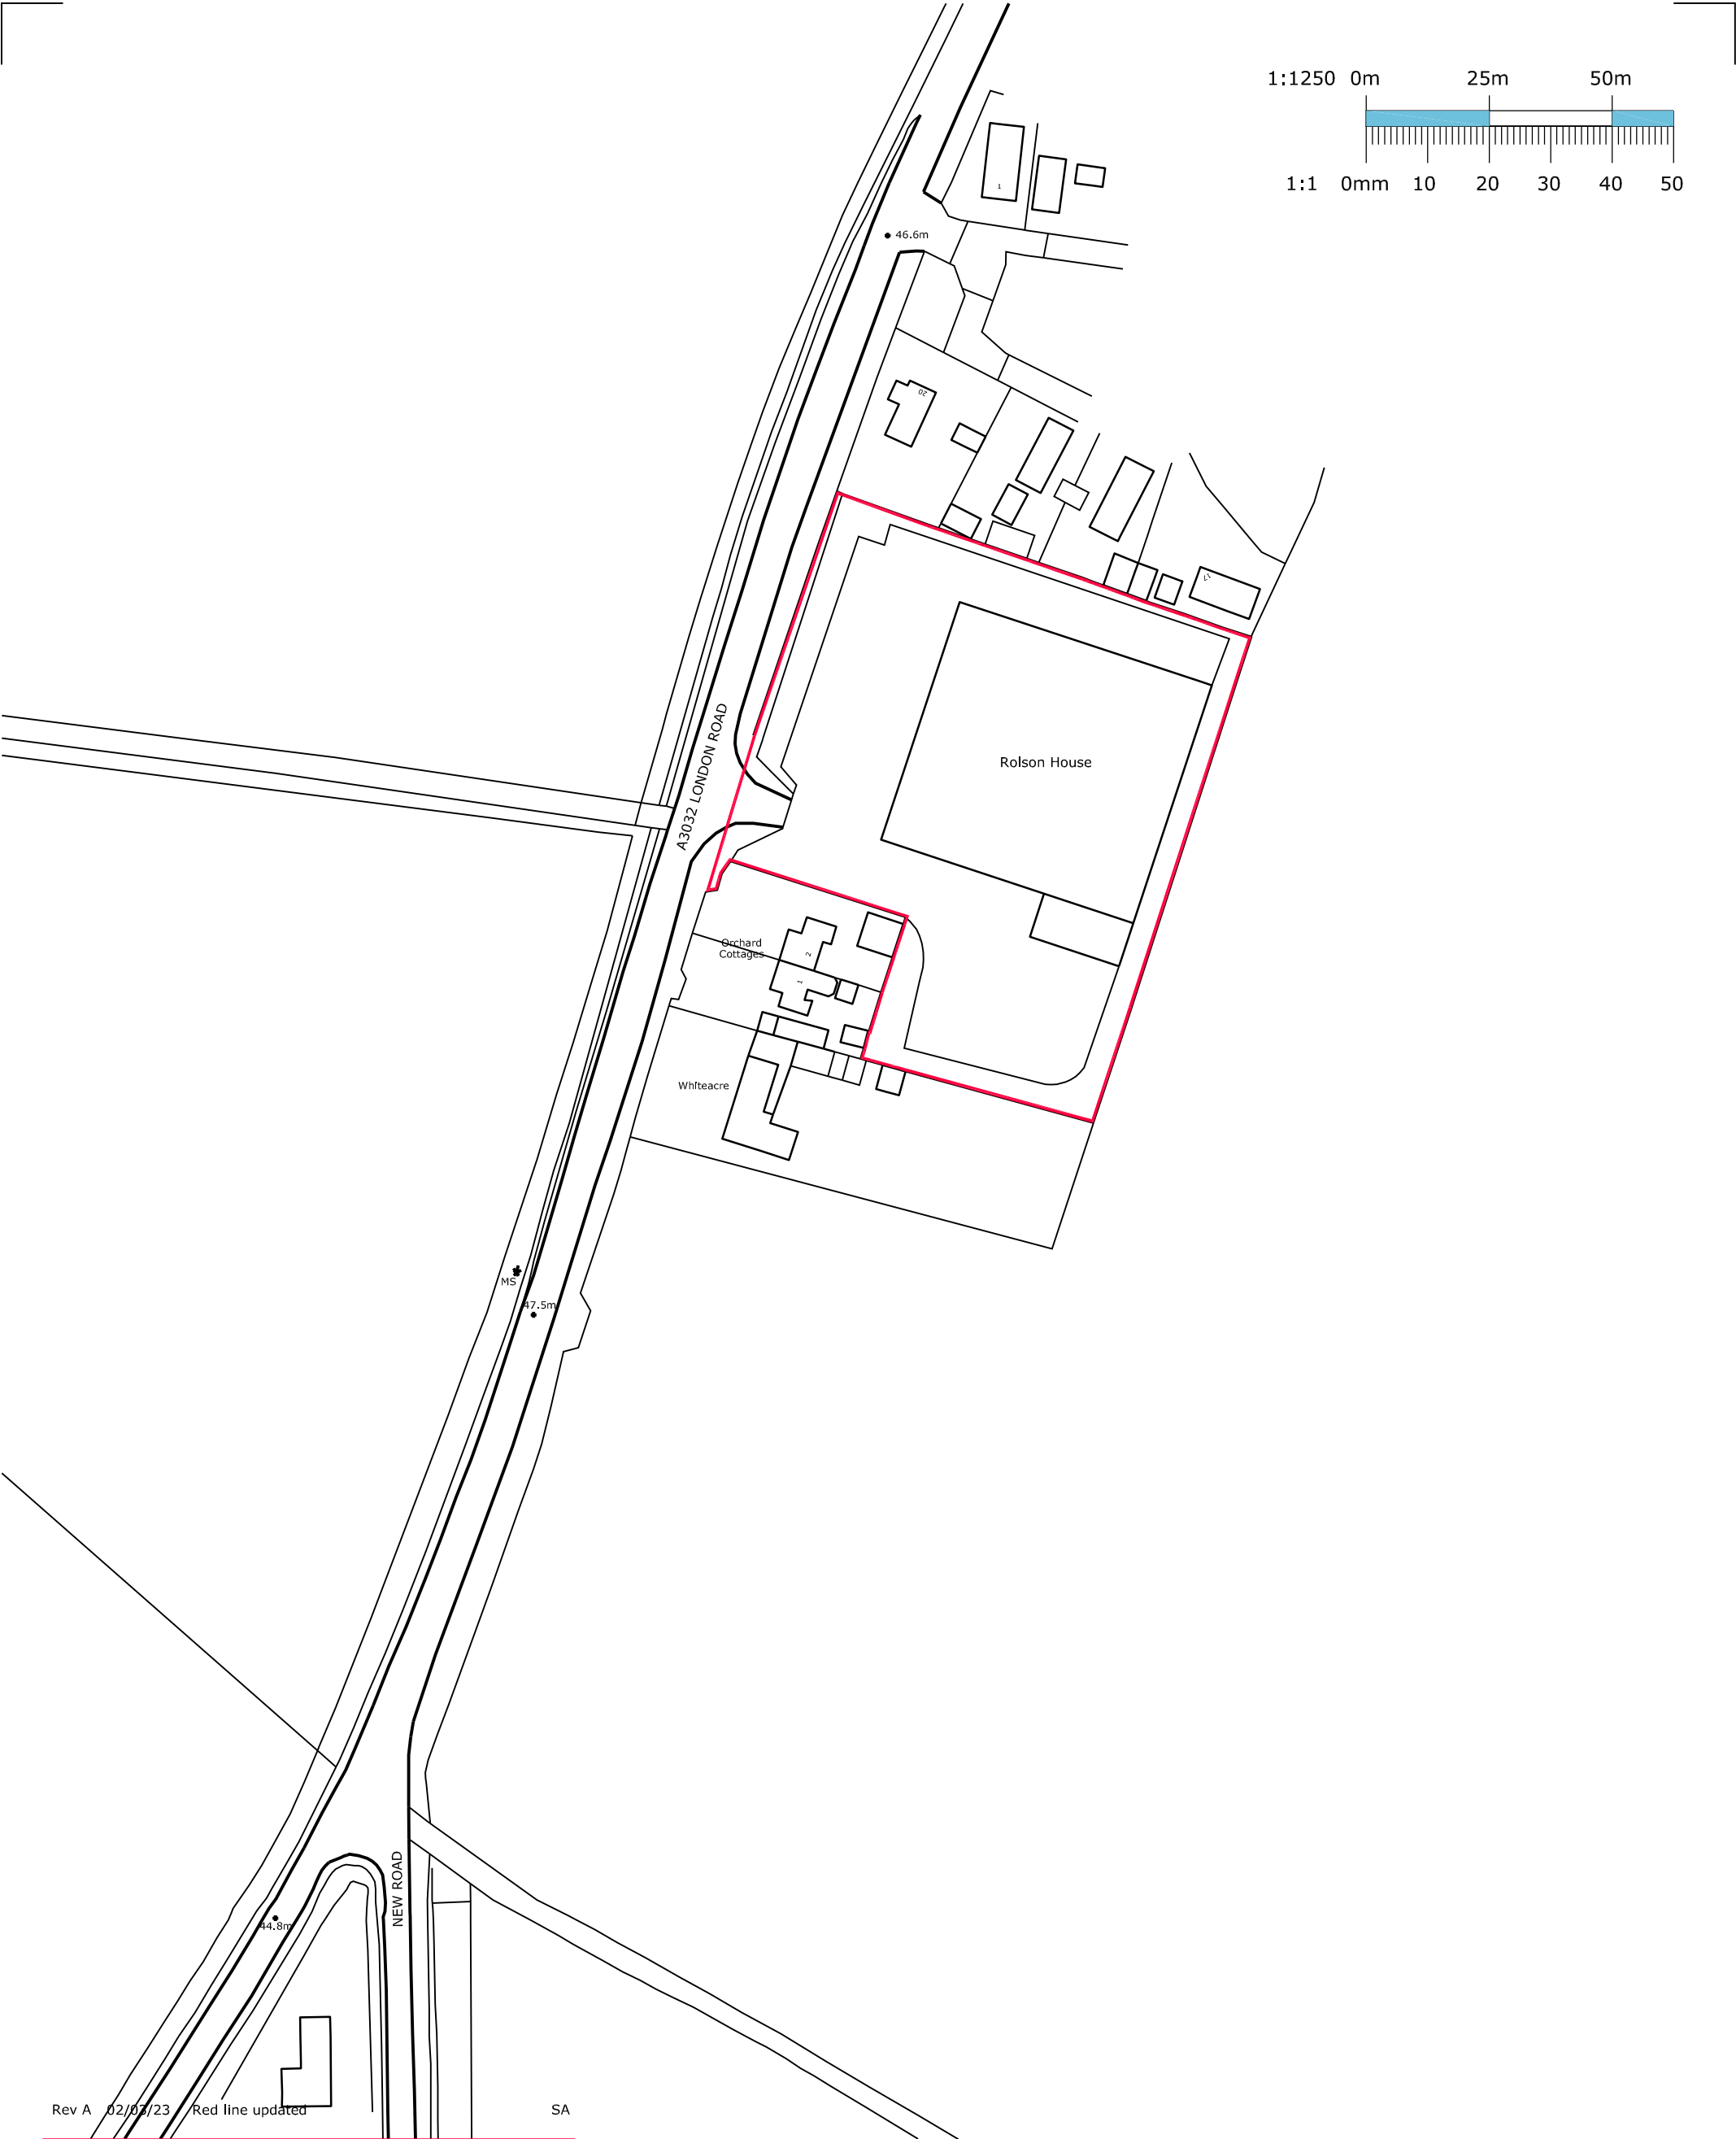

Rev A 02/03/23 Red line updated SA

site area: 0.837 hectares/2.069 acres

issued for: **PLANNING**

project: **Rolson House Ruscombe**
project number: **7176**
north: 

drawing: **Location Plan**
drawing number: **00**
revision: **A**
scale: **1:1250**
paper size: **A3**
drawn by: **SA**
date: **16/02/22**
checked: **XX/XX/XX**
date: **XX/XX/XX**

sursham tompkins

architectural services & project management

est 1961



cottage farm

sywell

northampton

NN6 0BJ

t: 01604 64 65 66

f: 01604 64 63 62

e: info@surshamtompkins.co.uk

w: www.surshamtompkins.co.uk