
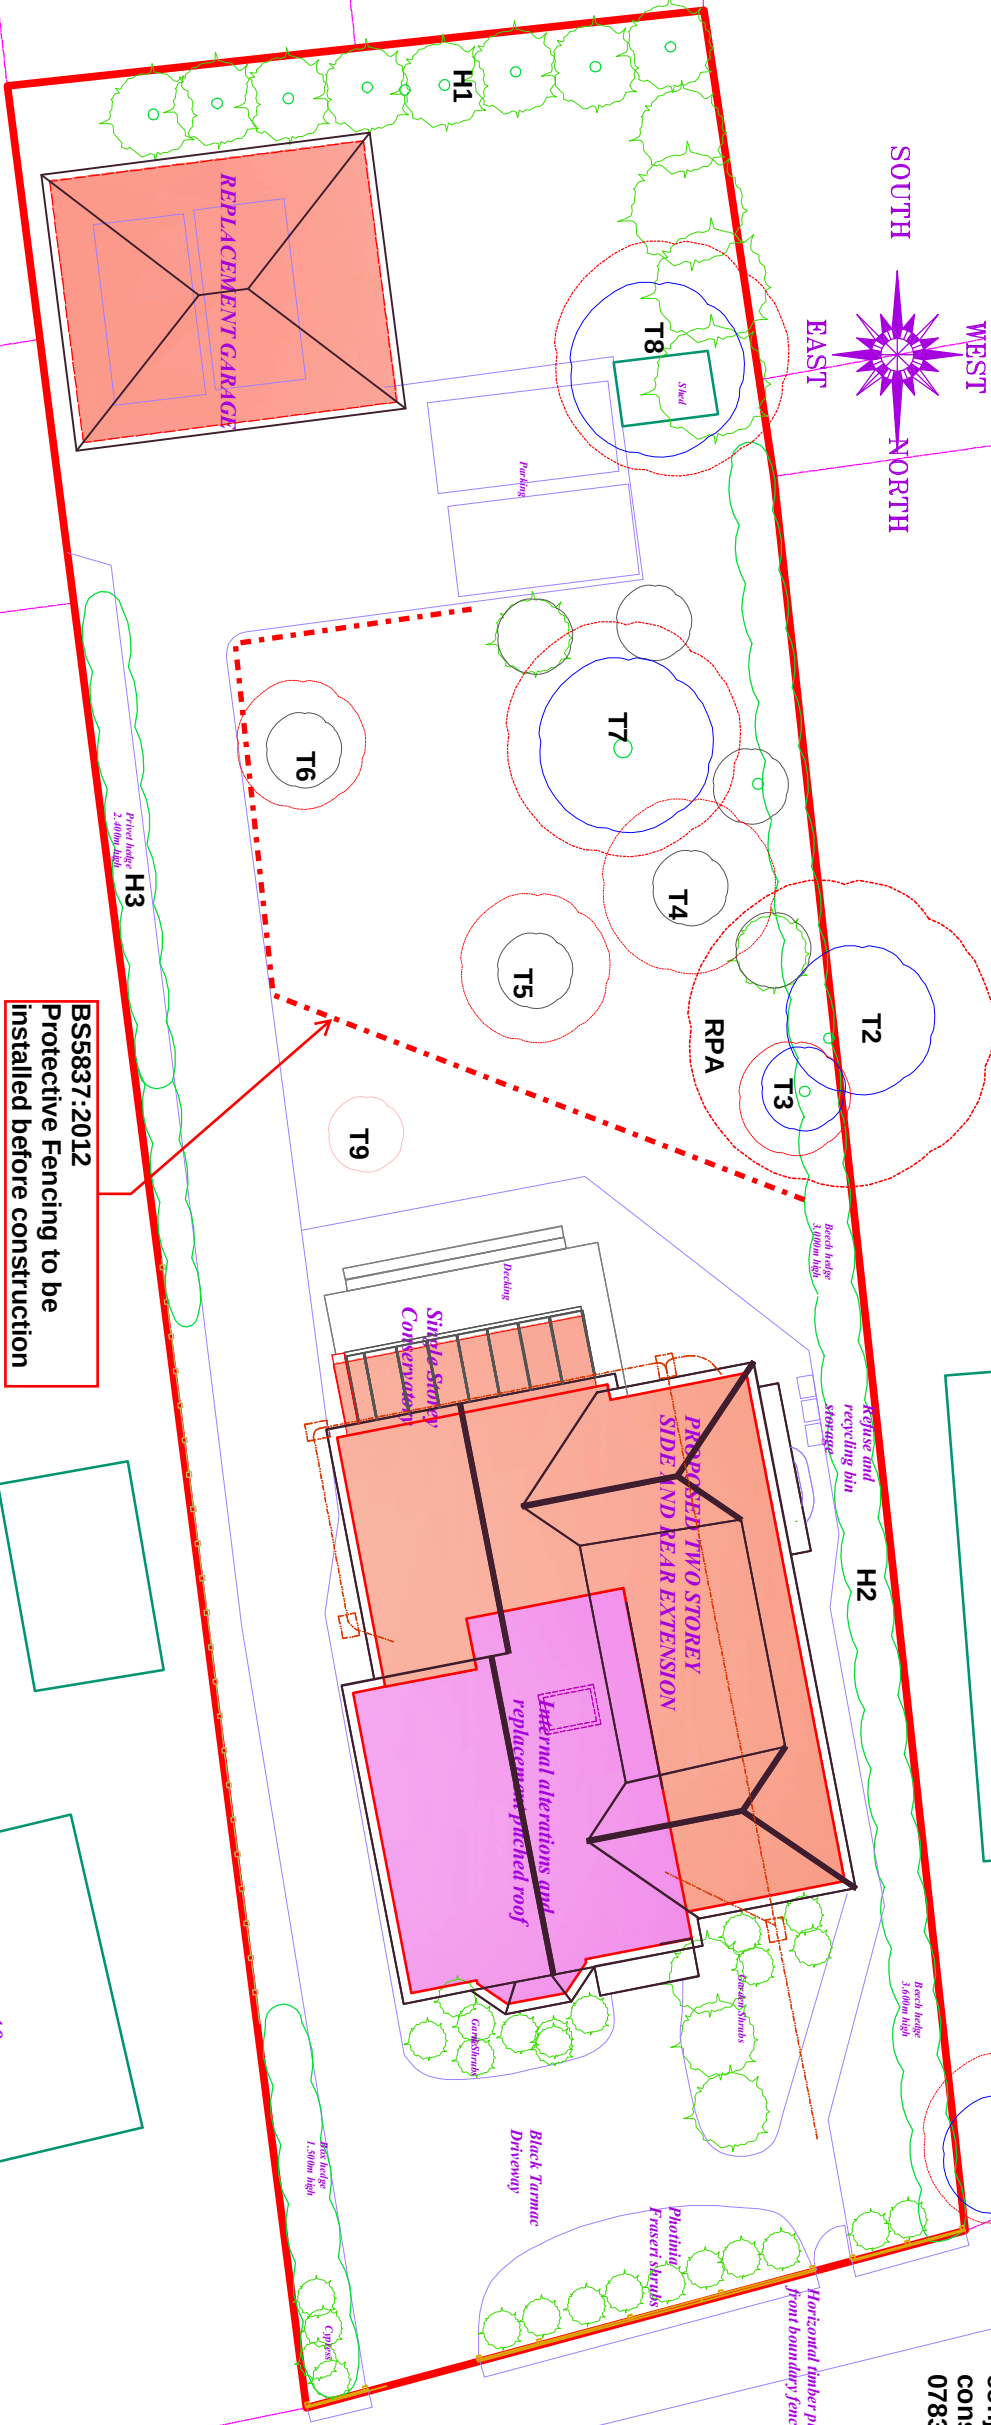
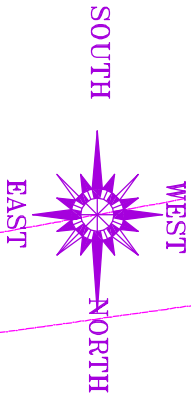



SITE/BLOCK PLAN SCALE 1:200

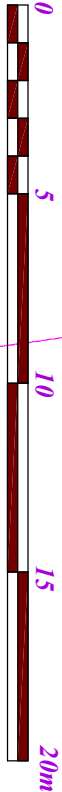

Tree Protection Plan Overlay to be read in conjunction with tree report by arboricultural consultant Kim Gifford kim@treetesting.com 07831488456 2nd October 2025.


- RPA
- Canopy Class B
- Canopy Class C
- BS5837:2012 Fencing
- T* = Tree Number
- H= Hedge Number

New Road

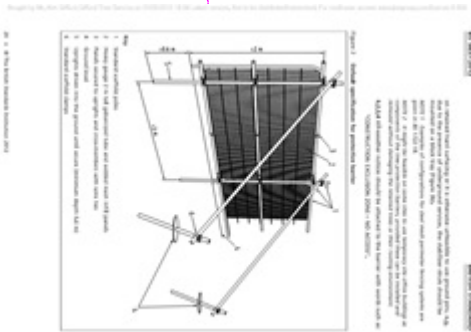

BS5837:2012
Protective Fencing to be installed before construction

FRONT BOUNDARY FENCE SCALE 1:100

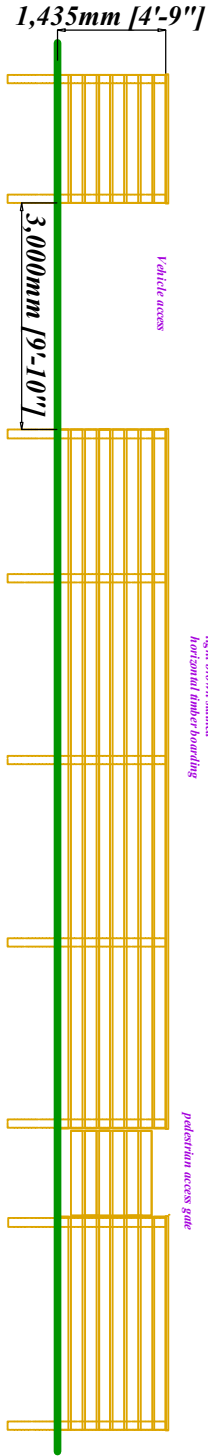

Location
Milverton. 38 New Road, Twyford, Reading, Berkshire. RG10 9PT

Project
Two Storey Side and Rear Extensions

Drawing
Planning Proposals - Site and Location Plans

Date May 2025

Scale 1:200 & 1:1250

Drawing No

D1345-05b

Colin Dawson Associates

Architectural Design and Building Surveying

Malvern House,

1 Malvern Way

Twyford Reading Berkshire RG10 9PY

07764837082

cdawdesign@mdvernhs.co.uk

LOCATION PLAN SCALE 1:1250

