

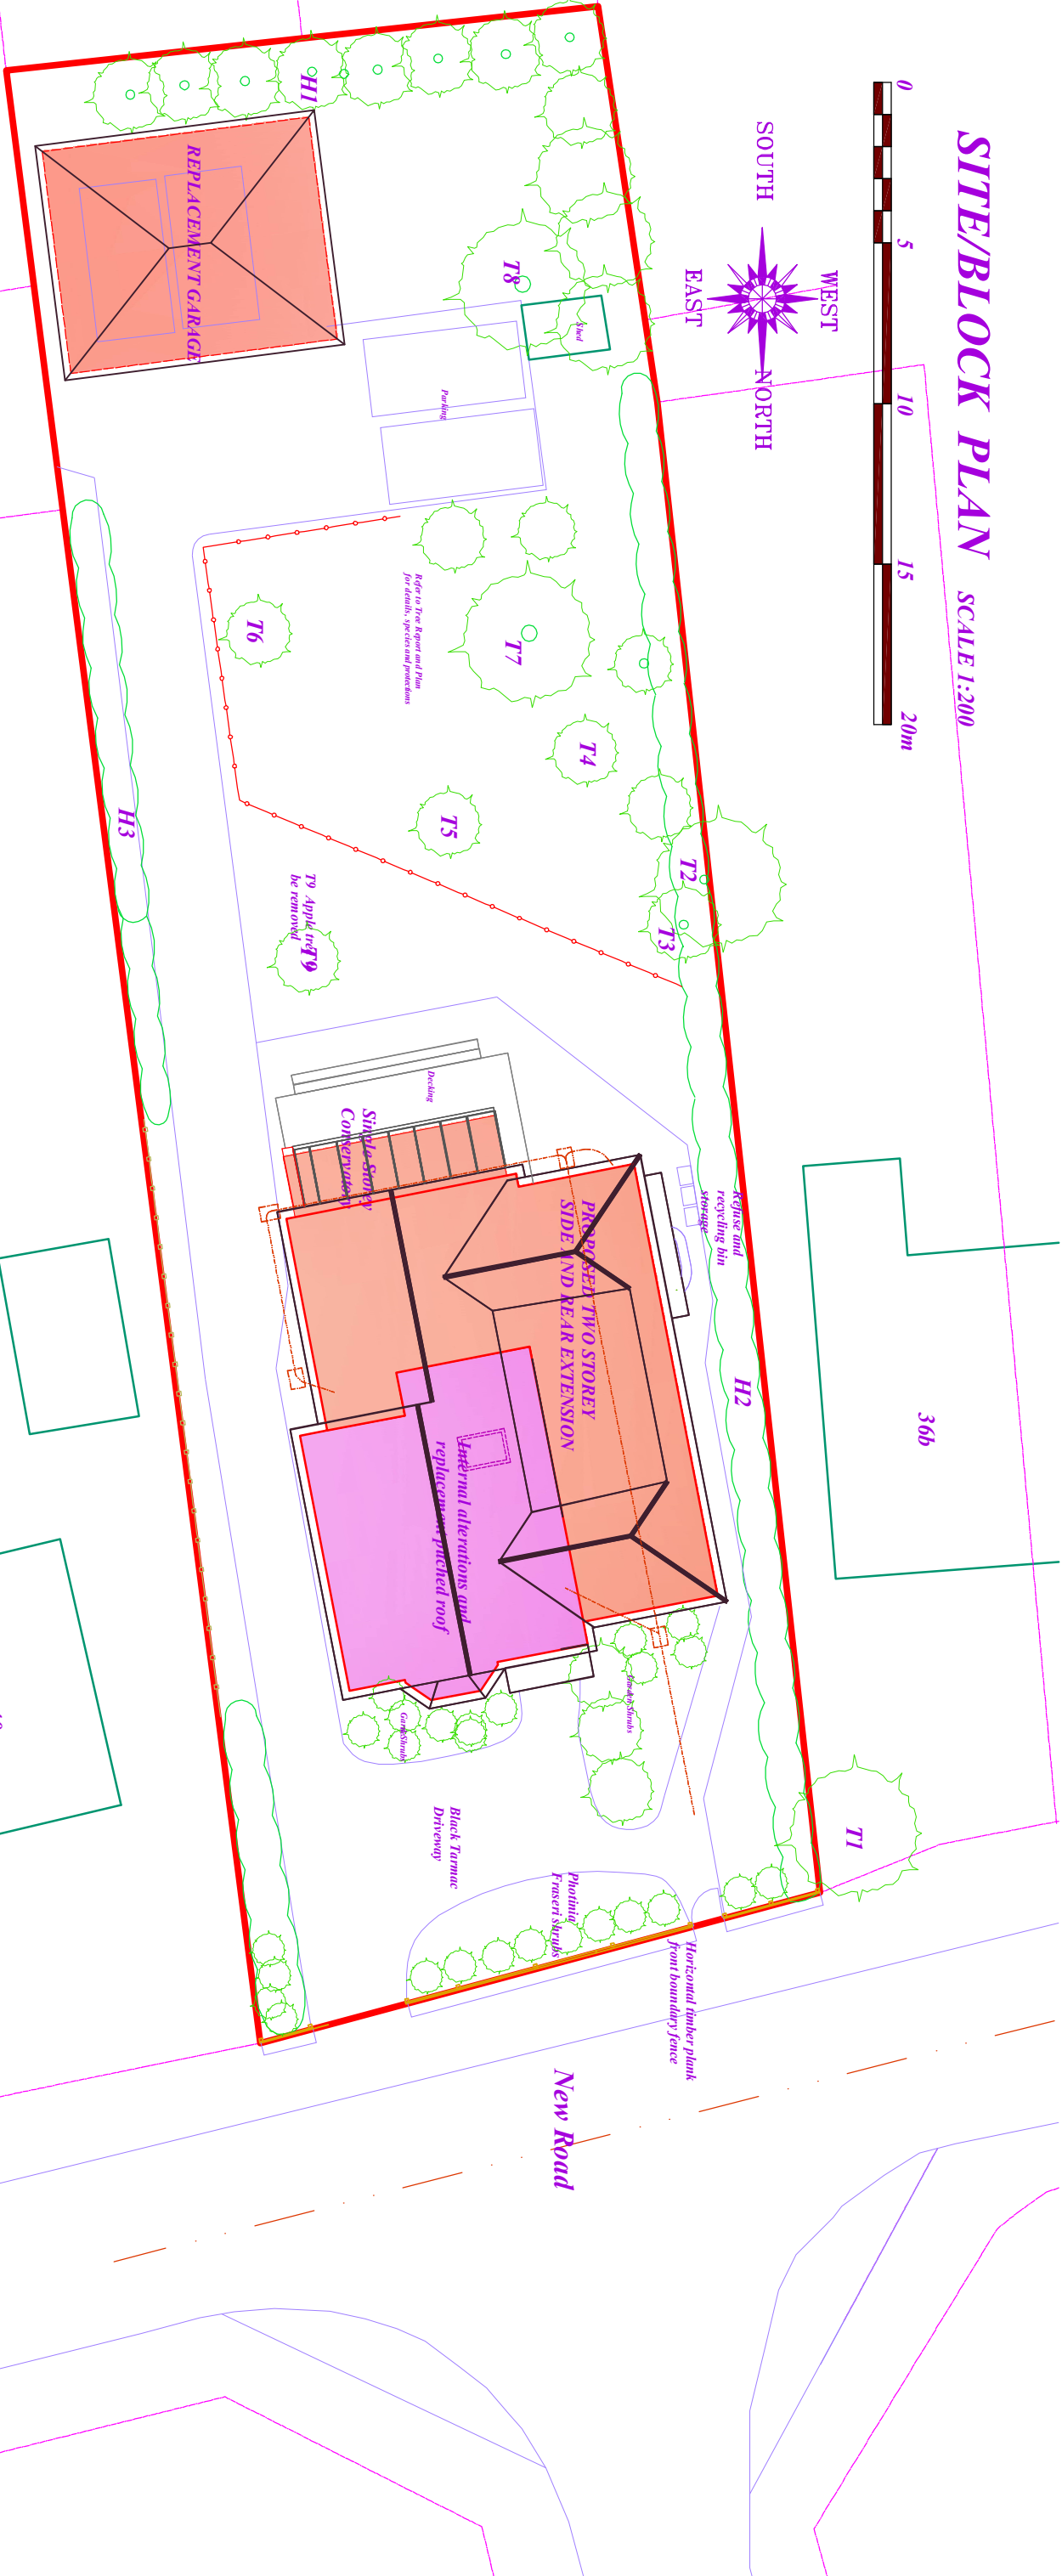
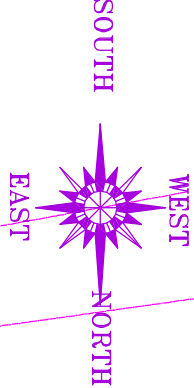


SITE/BLOCK PLAN SCALE 1:200

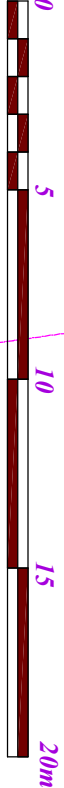

FRONT BOUNDARY FENCE SCALE 1:100

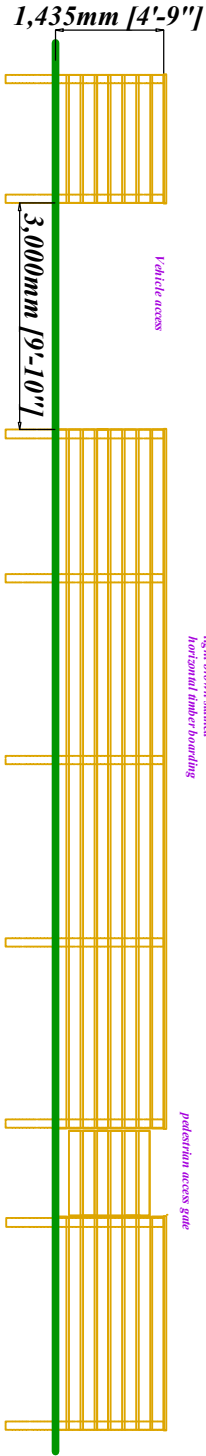

Location
Milverton. 38 New Road, Twyford, Reading, Berkshire. RG10 9PT

Project
Two Storey Side and Rear Extensions

Drawing
Planning Proposals - Site and Location Plans

Date
May 2025

Scale
1:200 & 1:1250

Drawing No

D1345-05b

Colin Dawson Associates

Architectural Design and Building Surveying

Milverton House,

1 Milverton Way

Twyford Reading Berkshire RG10 9PY

07764837082

cdawdesign@milverton.co.uk

LOCATION PLAN SCALE 1:1250

